




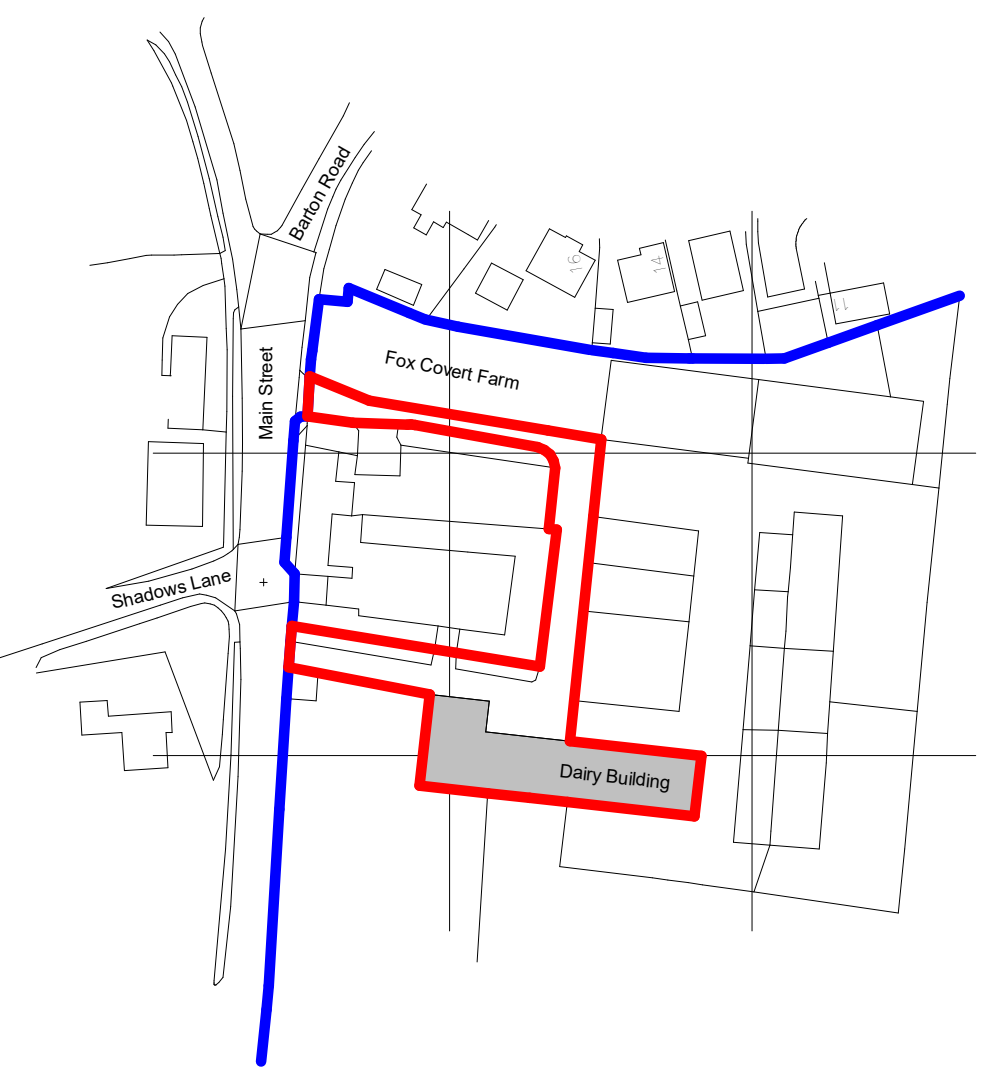

Site Plan 1:1200

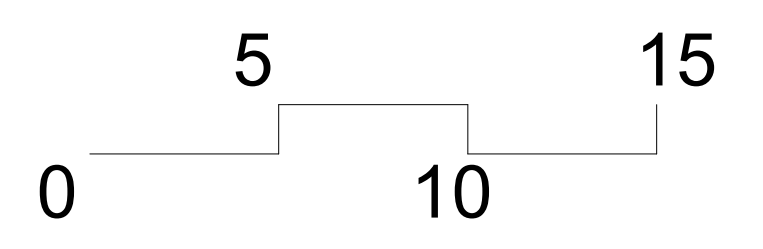

Site Location Plan 1:1250

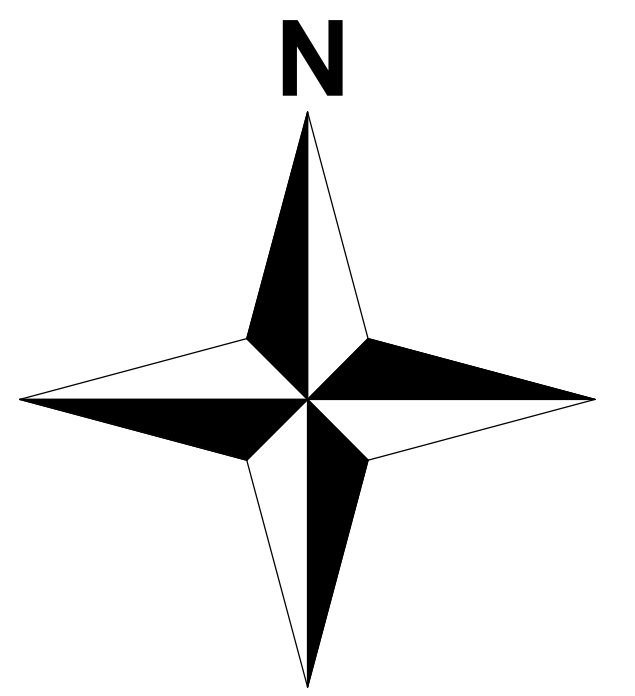

Red line denotes boundary to dairy building.
Blue line denotes partial overall site boundary.

Client Mr C Stamper		hayward ARCHITECTS LTD	
Project Title Proposed Conversion of Dairy Building Fox Covert Farm Congerstone		19 Station Road Hindley Leicestershire LE10 1AW Tel: 01455 635 685 Fax: 01455 618 971 www.hayward-architects.co.uk	
Drawing Title Proposed Site Plan		Sheet A1	
Scale As indicated	Date Sept 2020	Job No. 19/23	Drawing No. 102B
Author CB	Status Planning		

THE COPYRIGHT OF THIS DRAWING IS VESTED IN HAYWARD ARCHITECTS LTD.
REPRODUCTION OR ANY PART THEREOF IN ANY MANNER WITHOUT THE WRITTEN PERMISSION
OF THE COPYRIGHT HOLDER DOES NOT CONSTITUTE INFRINGEMENT AND ONLY FURTHERED PERMISSIONS ARE TO BE USED