



DO NOT SCALE - The contractor is responsible for checking all details and dimensions on site and using these in his tender submission and all subsequent work on site.
THIS IS A CAD DRAWING - DO NOT ALTER

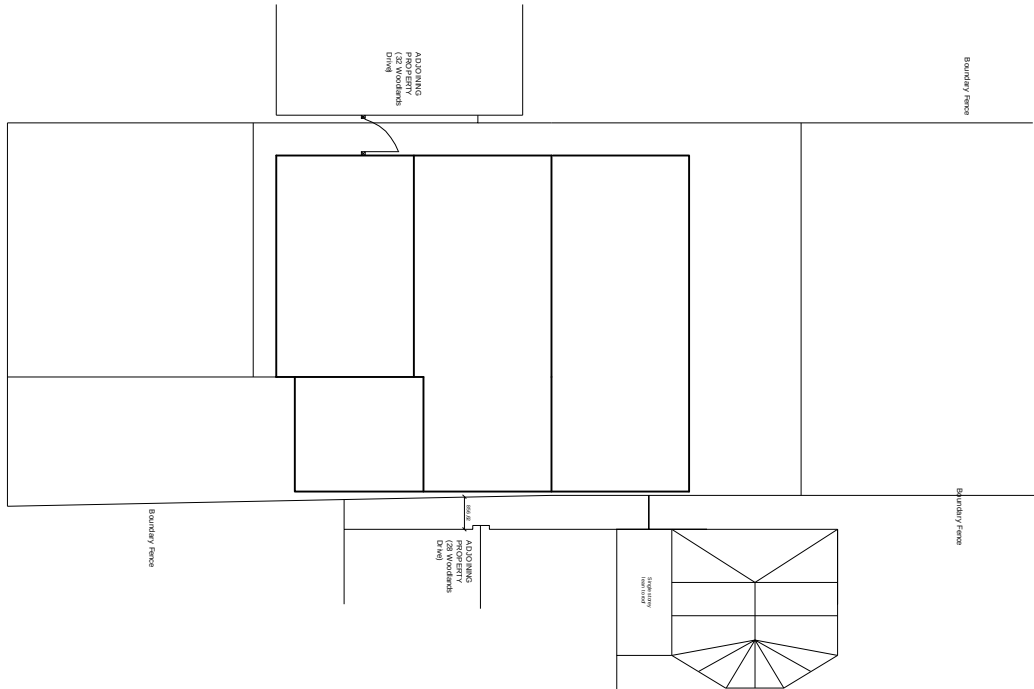

Proposed Roof & Boundary
Layout Scale 1:200

 

--	--	--	--	--	--

B	Setback added to front and rear removed	TS	04/26
A	Gable added in lieu of hip	TS	03/26
O	INITIAL ISSUE		
REV.	DESCRIPTION	BY	DATE

DRAWING STATUS **PLANNING**

DRAWN	DATE	CHECKED	DATE	APPRD	DATE
	02/26				

CLIENT

L H Joinery Ltd

PROJECT

**30 Woodlands Drive, Groby
Leicestershire, LE6 0BQ**

DRAWING TITLE

**Proposed Alterations
Proposed Floor & roof plans**

DRAWING No.

LH/02

SCALE

As shown



REV.

B

Boundary Fence

Boundary Fence


Proposed Ground Floor

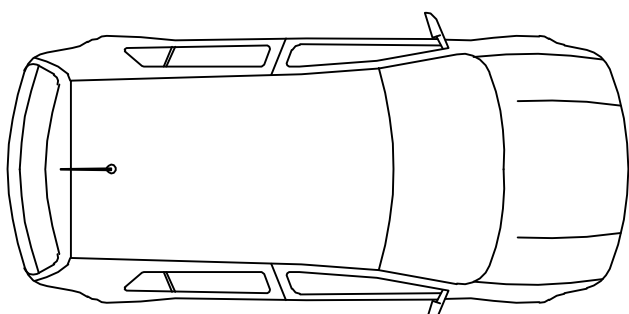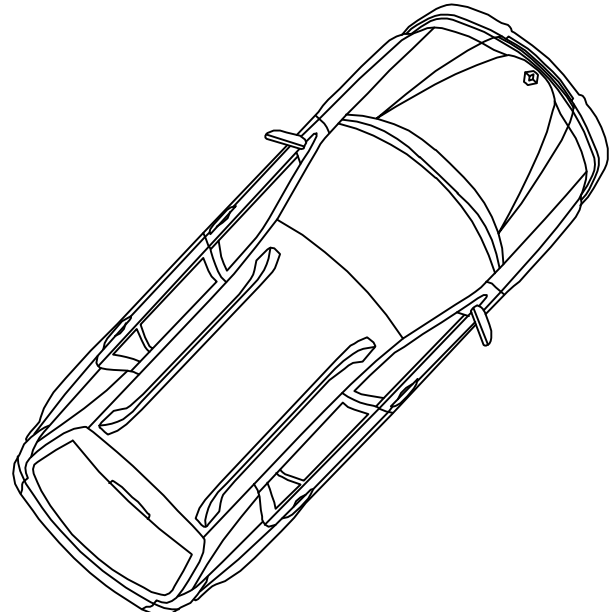

Scale 1:50

Boundary Fence

Proposed First Floor

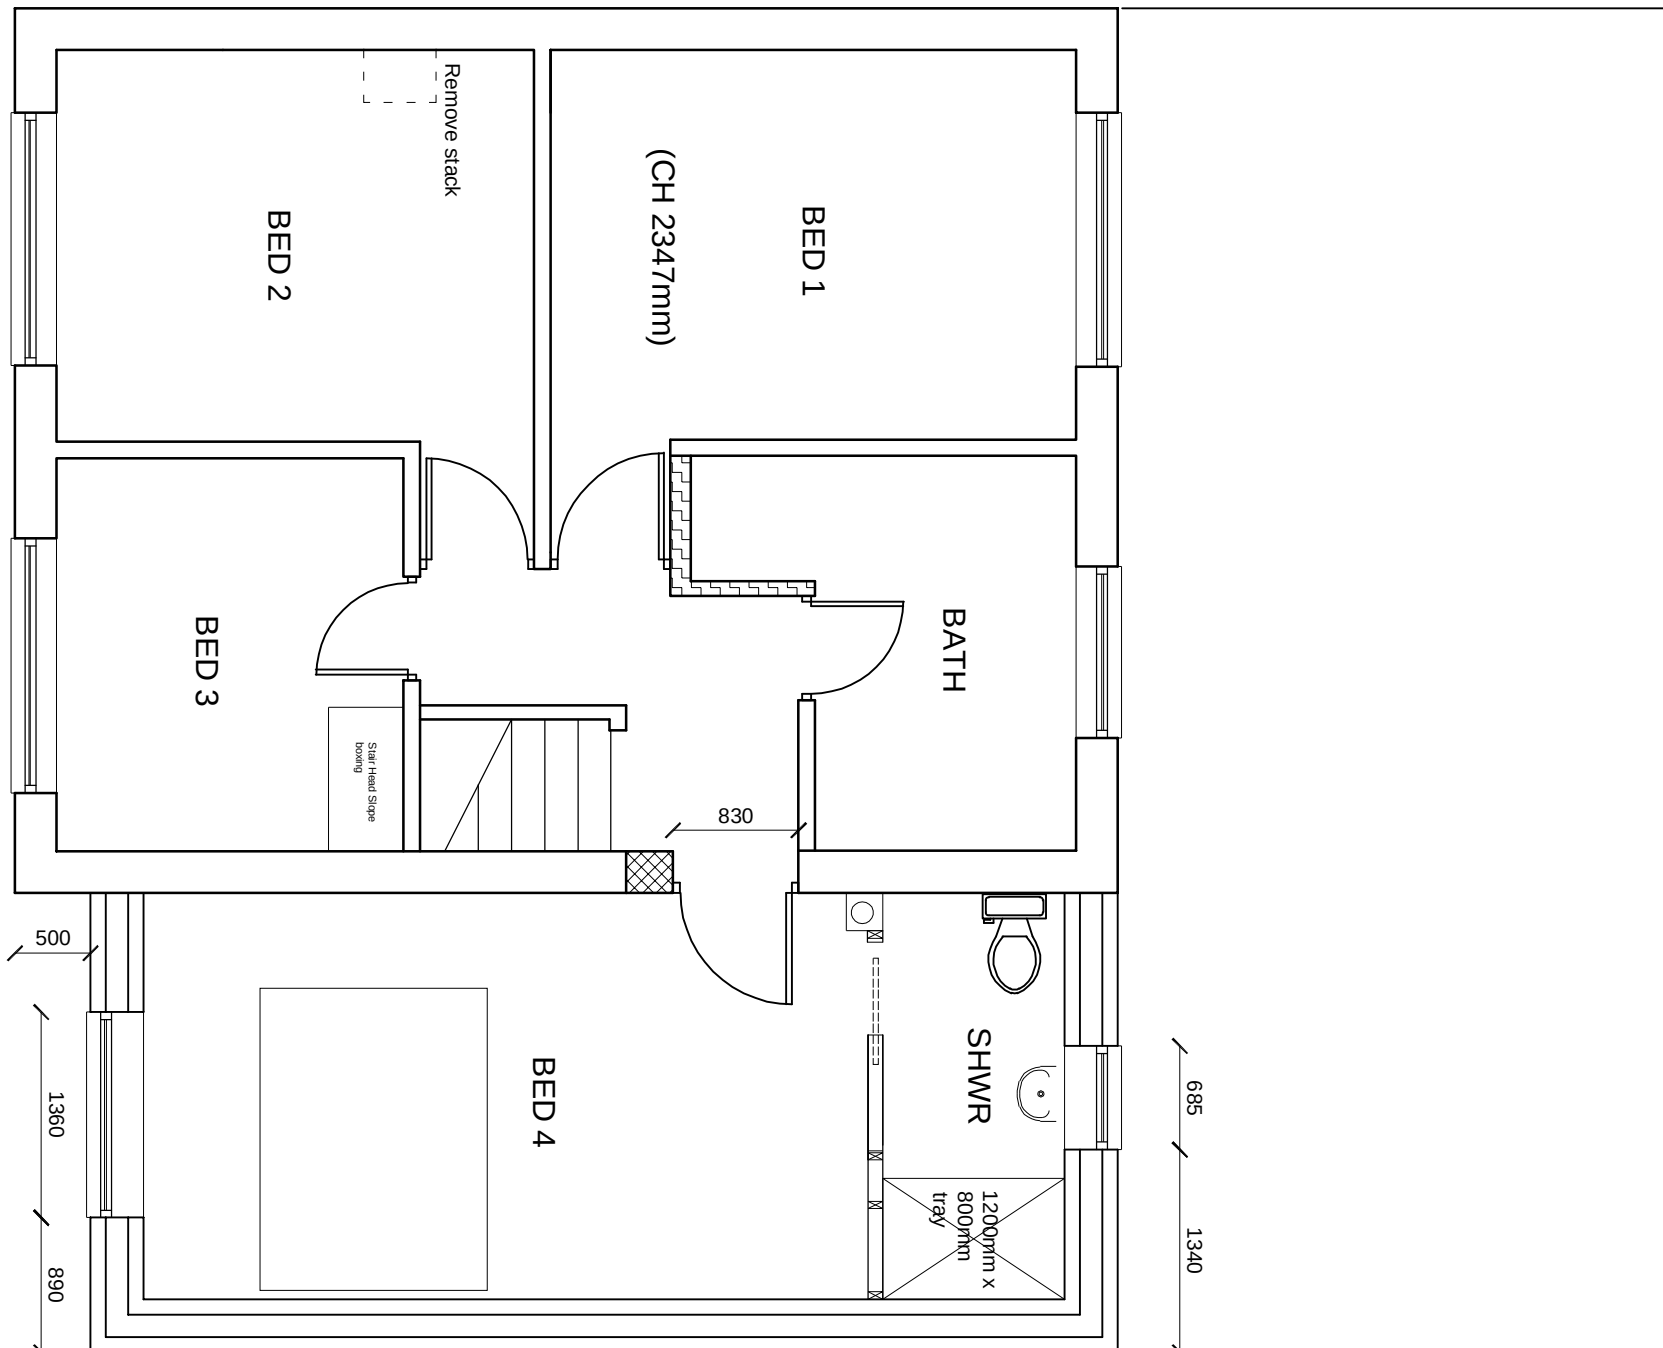

Scale 1:50

