


DO NOT SCALE - The contractor is responsible for checking all details and dimensions on site and using these in his tender submission and all subsequent work on site.
THIS IS A CAD DRAWING - DO NOT ALTER

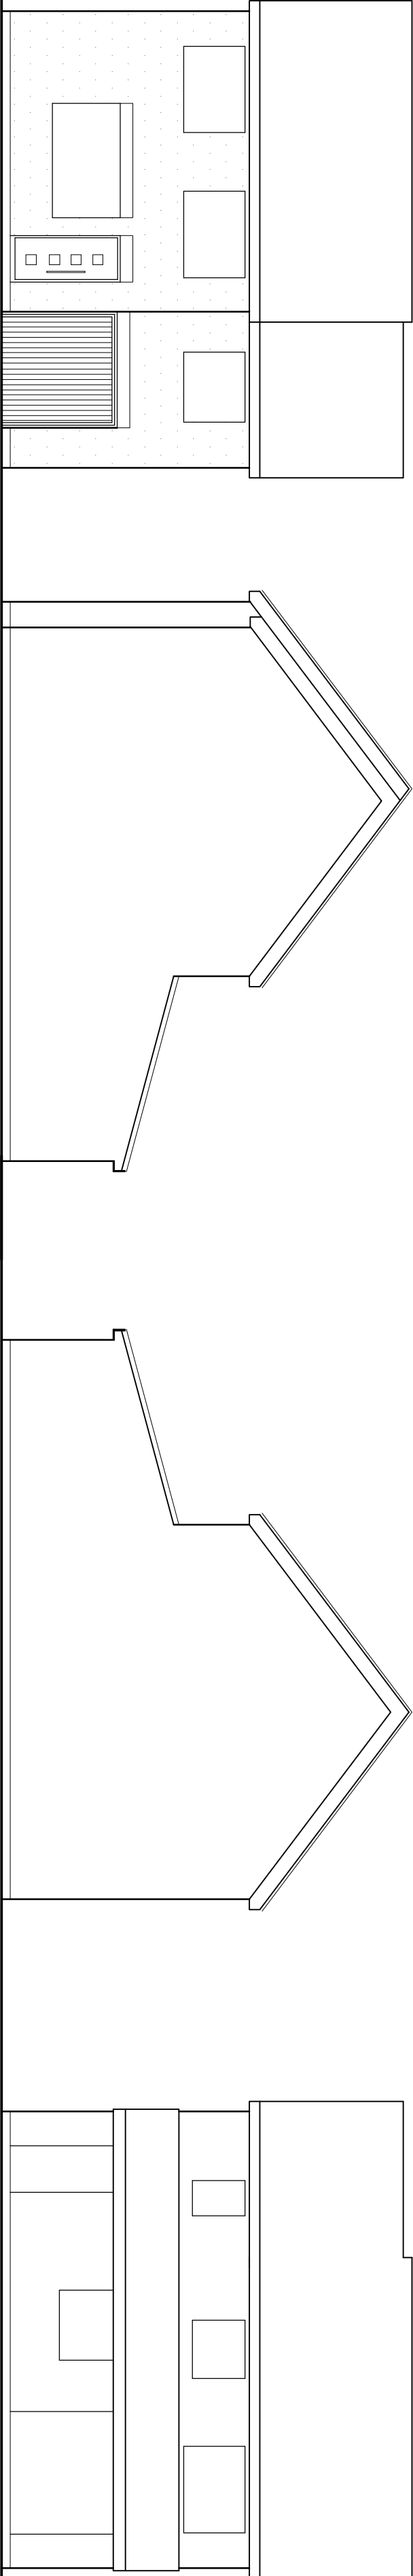


Proposed Front Elevation

Proposed Side Elevation

Proposed Side Elevation

Proposed Rear Elevation

Scale 1:100

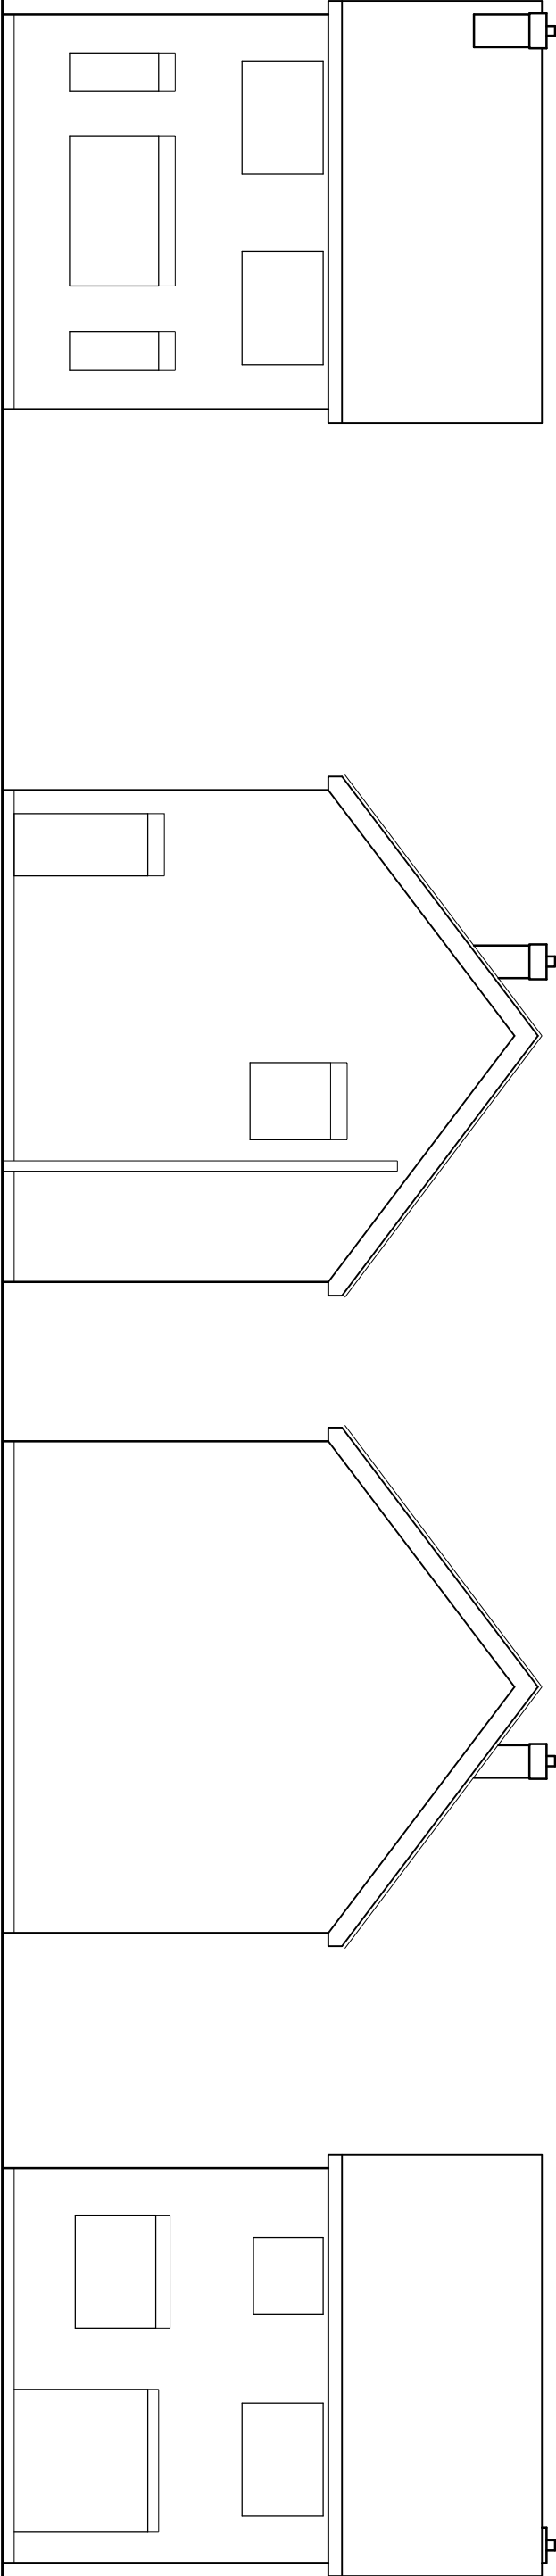


Existing Front Elevation

Existing Side Elevation

Existing Side Elevation

Existing Rear Elevation

Scale 1:100

 

Scale 1:500
Block Plan

C	Setback added to front rear removed	TS	04/26
B	Gable added to replace hip	TS	03/26
A	Scale bar added at request of HBBC	TS	03/26
O	INITIAL ISSUE		
REV.	DESCRIPTION	BY	DATE

DRAWING STATUS Planning

DRAWN	DATE	CHECKED	DATE	APPRD	DATE
	02/26		02/26		

CLIENT
L H Joinery Ltd

PROJECT
**30 Woodlands Drive, Groby
Leicestershire, LE6 0BQ**

DRAWING TITLE
**Proposed Alterations
Existing & Proposed Elevations
and Site Layout**

DRAWING No. **LH/03**
SCALE **1:100** REV. **C**