

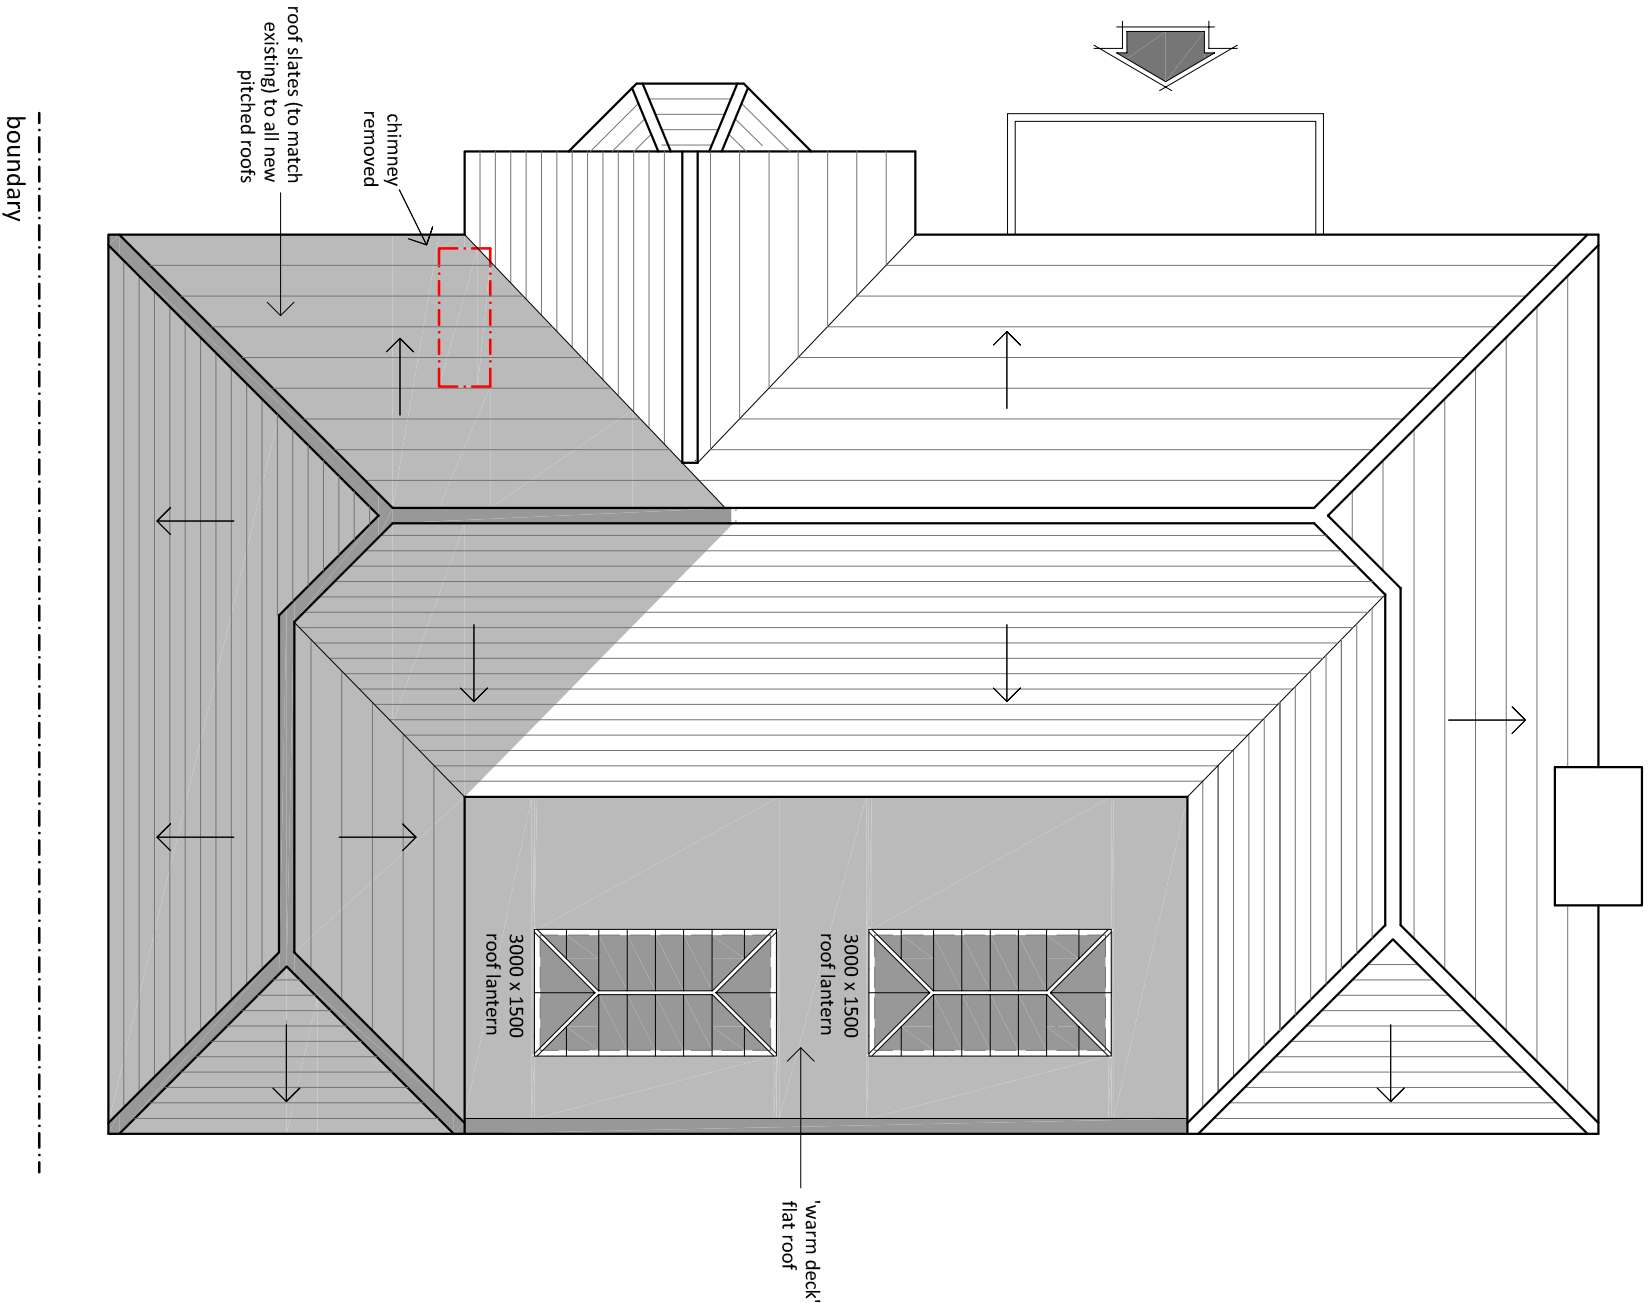


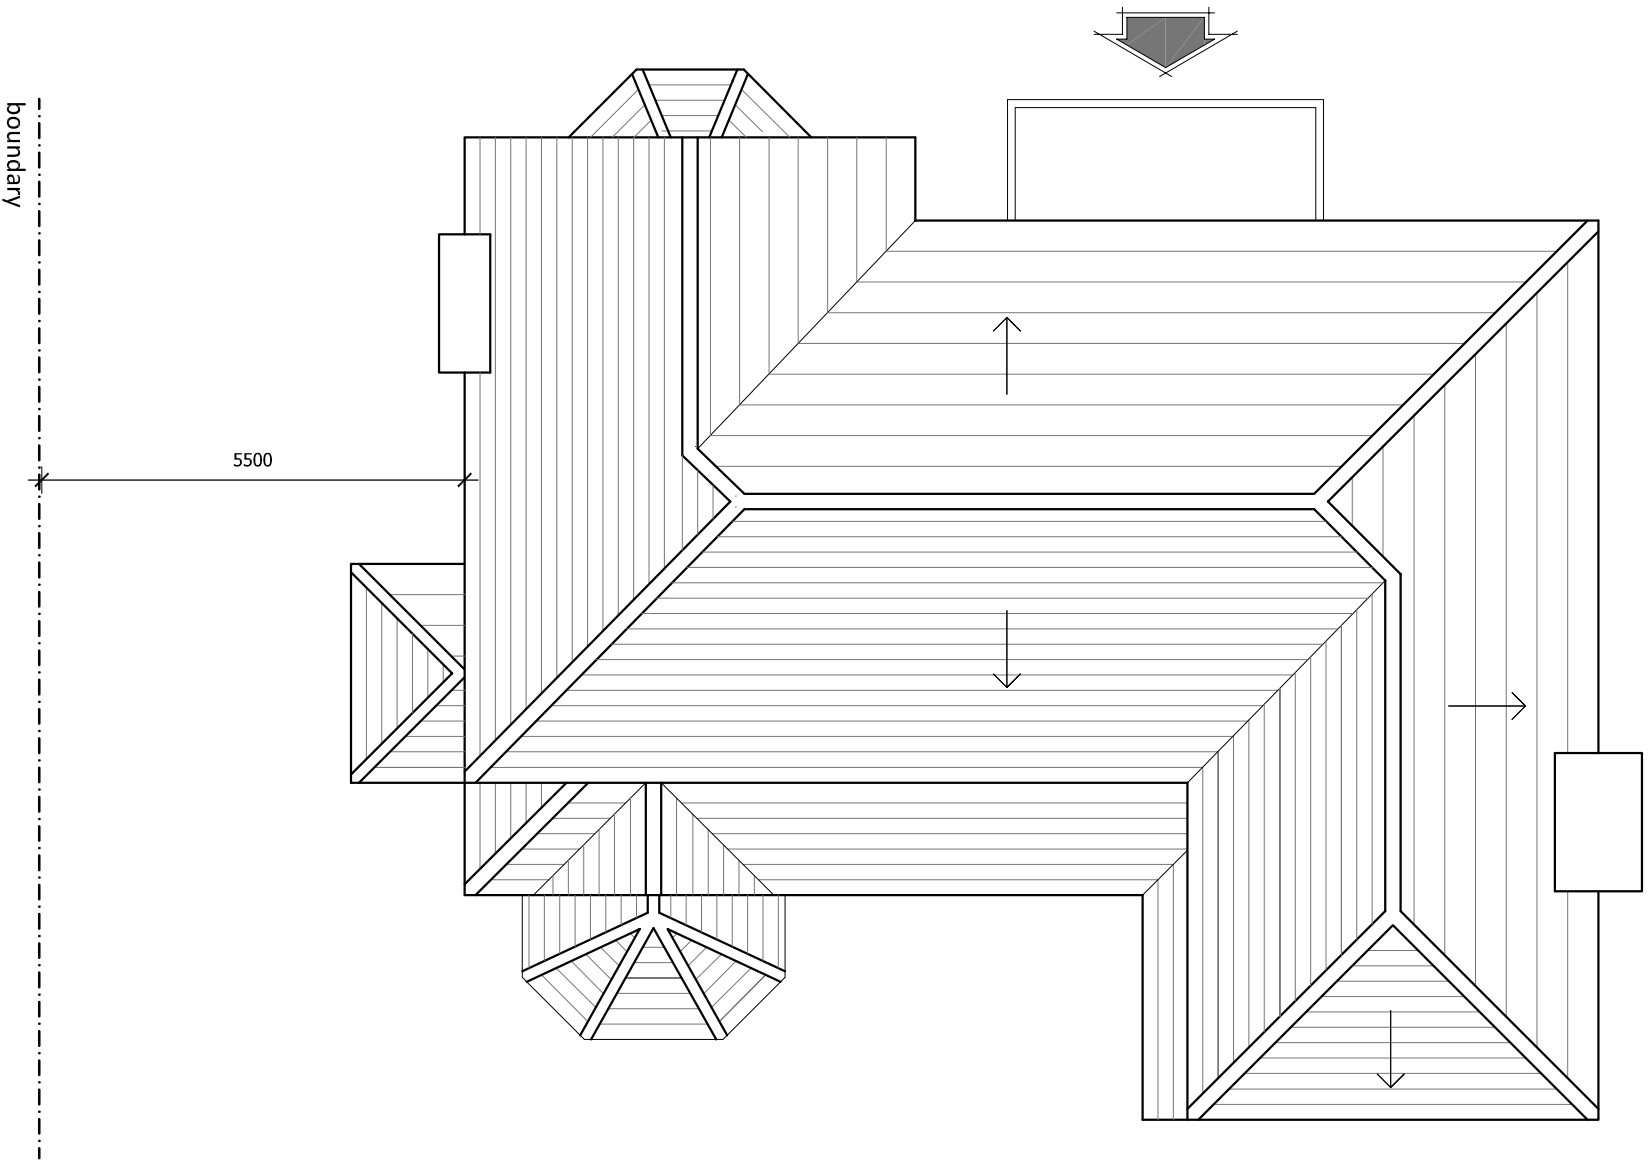

Structural Work:-
Refer to Structural Engineer's design & calculations for all structural work

 

ROOF PLAN

Two Storey Side Extension, Single Storey Rear Extension & Internal Alterations

15, The Coppice,
Burbage, Hinckley
LE10 2TF

dwg no:- scale:- date:-
26.14.03 1:100 (A3) Apr 2026

pgs design
mobile:- 07827 930918
pgsdesign2014@gmail.com