






PROPOSED FRONT ELEVATION
SCALE 1:100 (UNCHANGED)

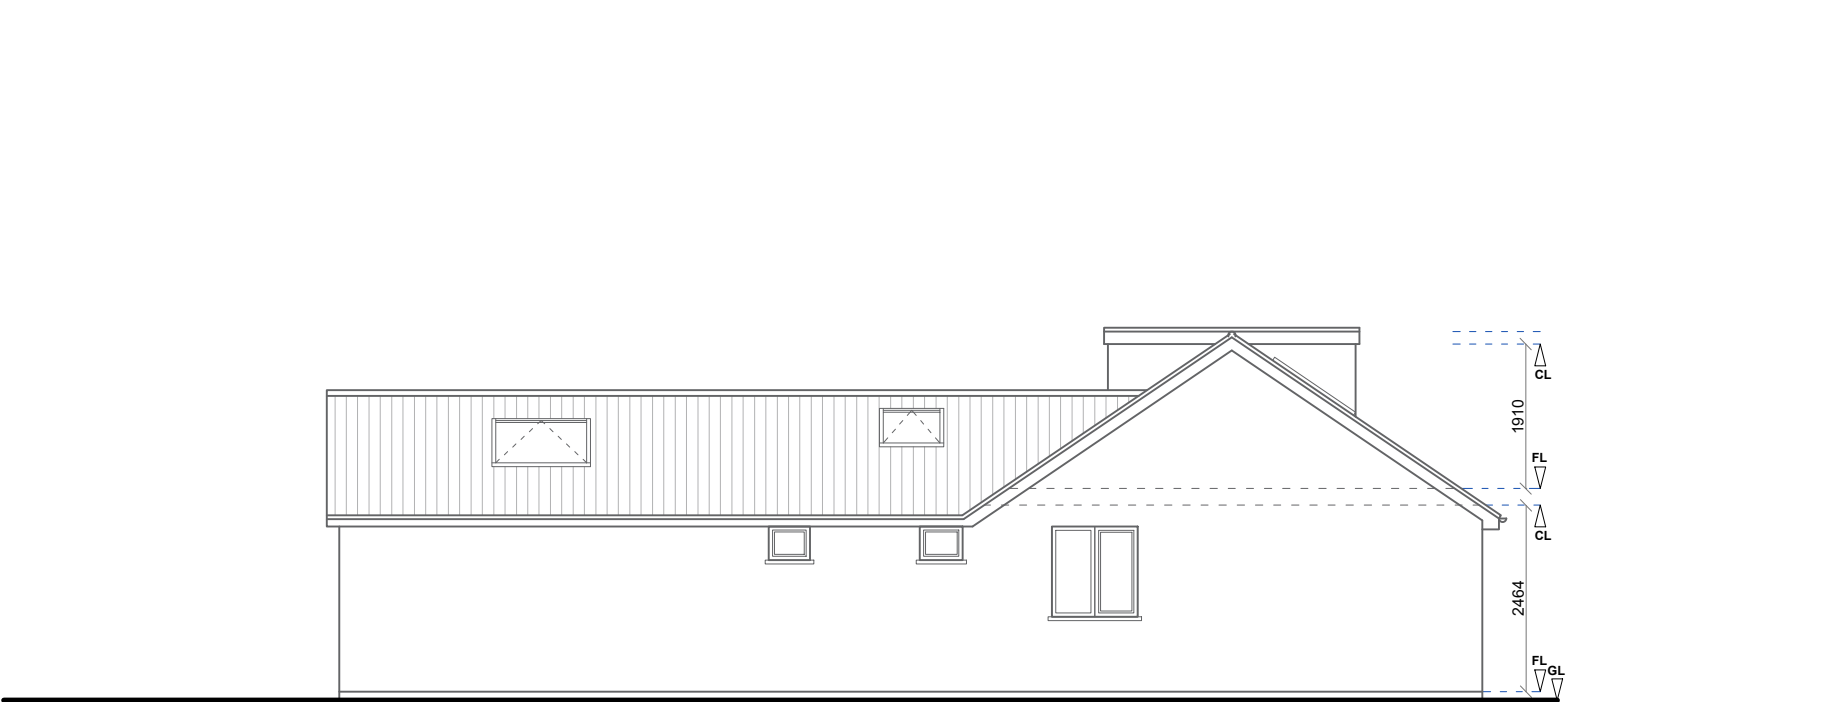

PROPOSED SIDE ELEVATION
SCALE 1:100 (UNCHANGED)

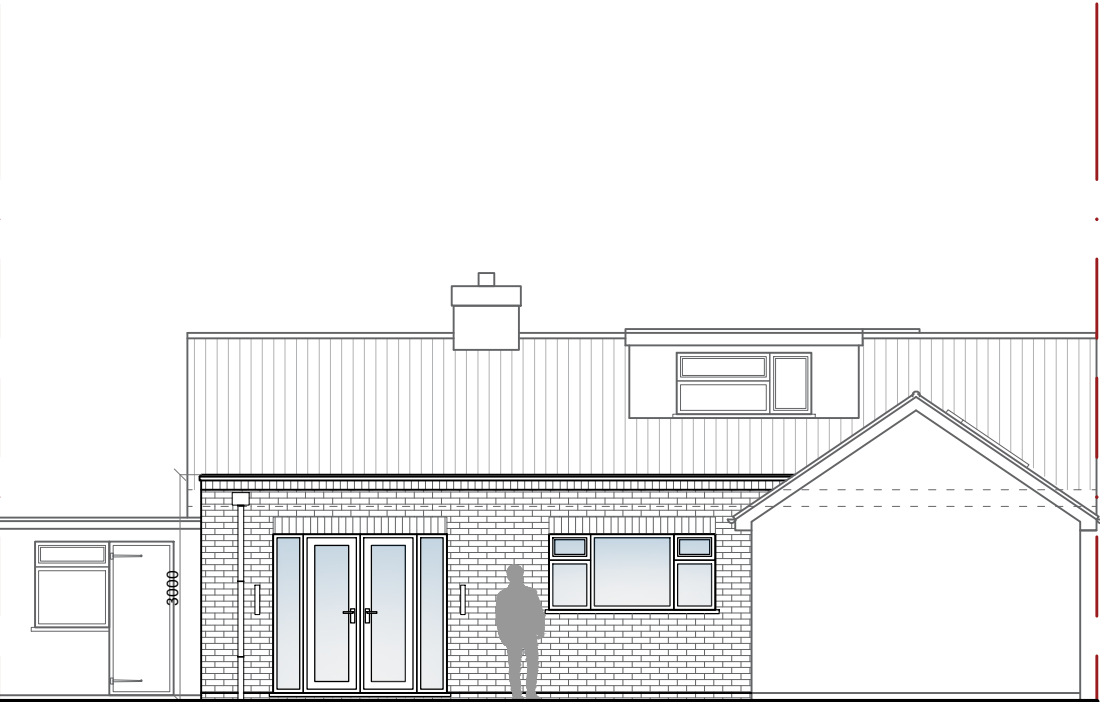

PROPOSED REAR ELEVATION
SCALE 1:100

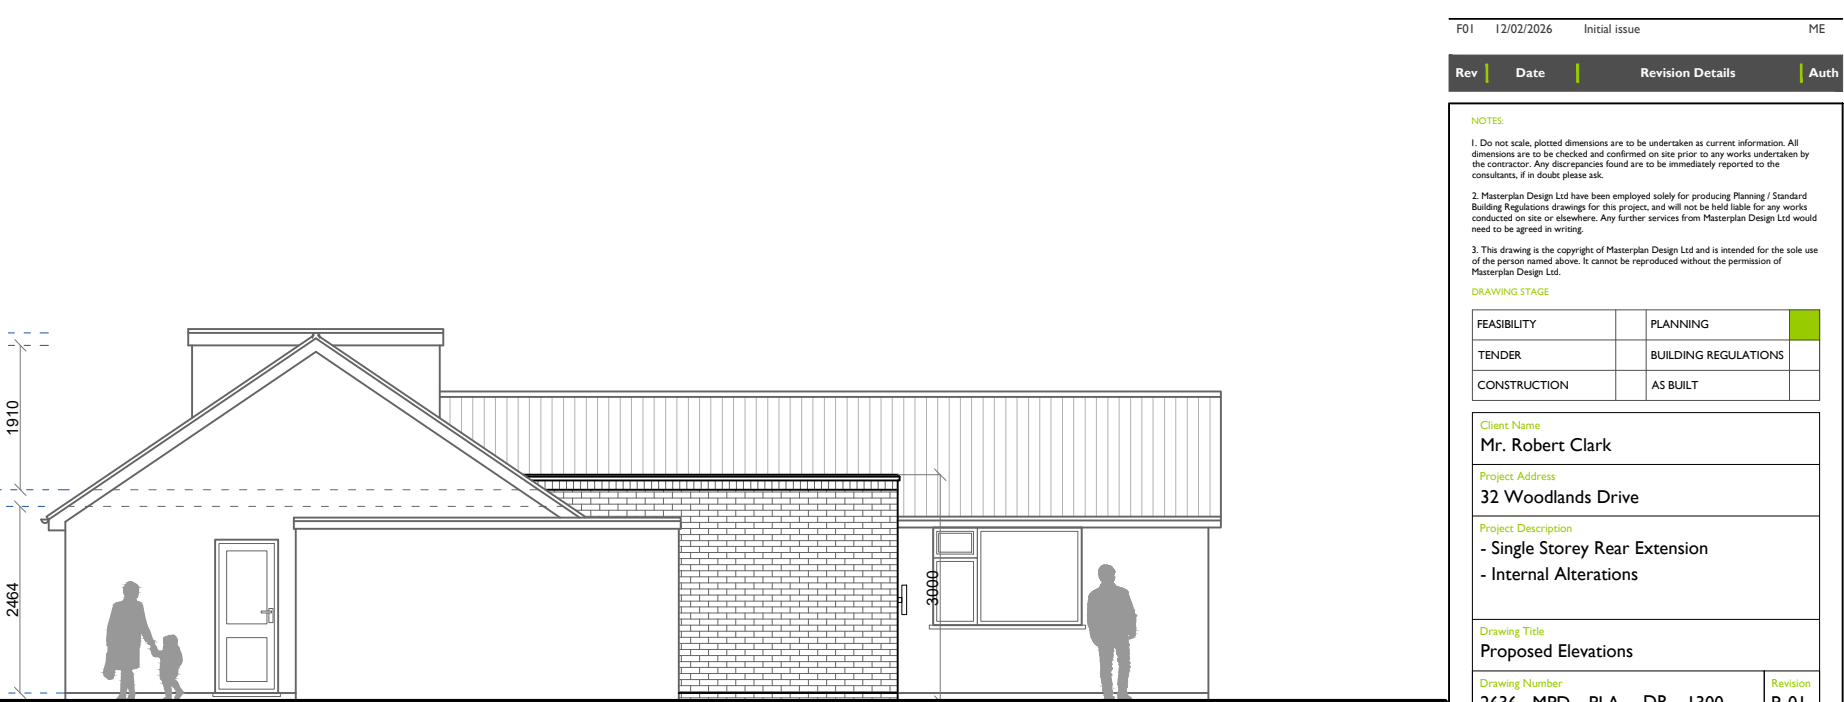

PROPOSED SIDE ELEVATION
SCALE 1:100

P01	16/04/2026	Planning issue	ME
F02	23/02/2026	Initial issue	ME
F01	12/02/2026	Initial issue	ME

Rev	Date	Revision Details	Auth
-----	------	------------------	------

NOTES:

1. Do not scale, plotted dimensions are to be undertaken as current information. All dimensions are to be checked and confirmed on site prior to any works undertaken by the contractor. Any discrepancies found are to be immediately reported to the consultants, if in doubt please ask.

2. Masterplan Design Ltd have been employed solely for producing Planning / Standard Building Regulations drawings for this project, and will not be held liable for any works conducted on site or elsewhere. Any further services from Masterplan Design Ltd would need to be agreed in writing.

3. This drawing is the copyright of Masterplan Design Ltd and is intended for the sole use of the person named above. It cannot be reproduced without the permission of Masterplan Design Ltd.

DRAWING STAGE

FEASIBILITY	PLANNING	
TENDER	BUILDING REGULATIONS	
CONSTRUCTION	AS BUILT	

Client Name			
Mr. Robert Clark			
Project Address			
32 Woodlands Drive			
Project Description			
- Single Storey Rear Extension			
- Internal Alterations			
Drawing Title			
Proposed Elevations			
Drawing Number			
2636 - MPD - PLA - DR - 1300			
Revision			
P 01			
Drawn	Checked	Date	Scale
ME	RK	Apr 2026	1:100
		@ A3	