




**EXISTING FRONT ELEVATION**  
SCALE 1:100

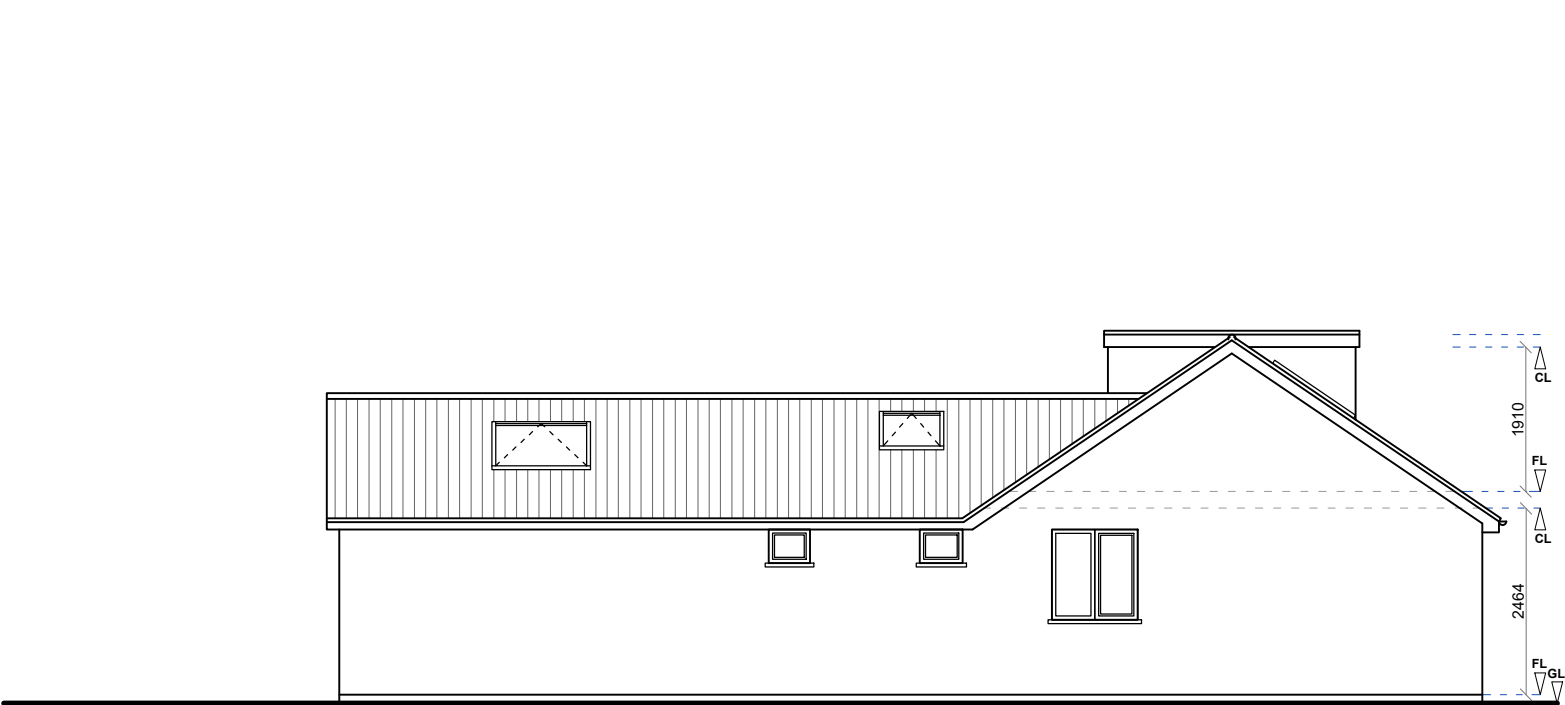

**EXISTING SIDE ELEVATION**  
SCALE 1:100



**EXISTING REAR ELEVATION**  
SCALE 1:100



**EXISTING SIDE ELEVATION**  
SCALE 1:100

|     |            |                |    |
|-----|------------|----------------|----|
| P01 | 16/04/2026 | Planning issue | ME |
| F02 | 23/02/2026 | Initial issue  | ME |
| F01 | 12/02/2026 | Initial issue  | ME |

| Rev | Date | Revision Details | Auth |
|-----|------|------------------|------|
|-----|------|------------------|------|

NOTES:

1. Do not scale, plotted dimensions are to be undertaken as current information. All dimensions are to be checked and confirmed on site prior to any works undertaken by the contractor. Any discrepancies found are to be immediately reported to the consultants, if in doubt please ask.

2. Masterplan Design Ltd have been employed solely for producing Planning / Standard Building Regulations drawings for this project, and will not be held liable for any works conducted on site or elsewhere. Any further services from Masterplan Design Ltd would need to be agreed in writing.

3. This drawing is the copyright of Masterplan Design Ltd and is intended for the sole use of the person named above. It cannot be reproduced without the permission of Masterplan Design Ltd.

|              |                      |  |
|--------------|----------------------|--|
| FEASIBILITY  | PLANNING             |  |
| TENDER       | BUILDING REGULATIONS |  |
| CONSTRUCTION | AS BUILT             |  |

|                                |         |          |       |
|--------------------------------|---------|----------|-------|
| Client Name                    |         |          |       |
| Mr. Robert Clark               |         |          |       |
| Project Address                |         |          |       |
| 32 Woodlands drive             |         |          |       |
| Project Description            |         |          |       |
| - Single Storey Rear Extension |         |          |       |
| - Outbuilding to Rear Garden   |         |          |       |
| - Internal Alterations         |         |          |       |
| Drawing Title                  |         |          |       |
| Existing Elevations            |         |          |       |
| Drawing Number                 |         |          |       |
| 2636 - MPD - PLA - DR - 0300   |         |          |       |
| Revision                       |         |          |       |
| P 01                           |         |          |       |
| Drawn                          | Checked | Date     | Scale |
| ME                             | RK      | Apr 2026 | 1:100 |
|                                |         | @ A3     |       |



MASTERPLAN  
DESIGN

(0116) 319 3870  
www.masterplandesign.co.uk  
info@masterplandesign.co.uk  
259 London Road, Leicester, LE2 3BE