

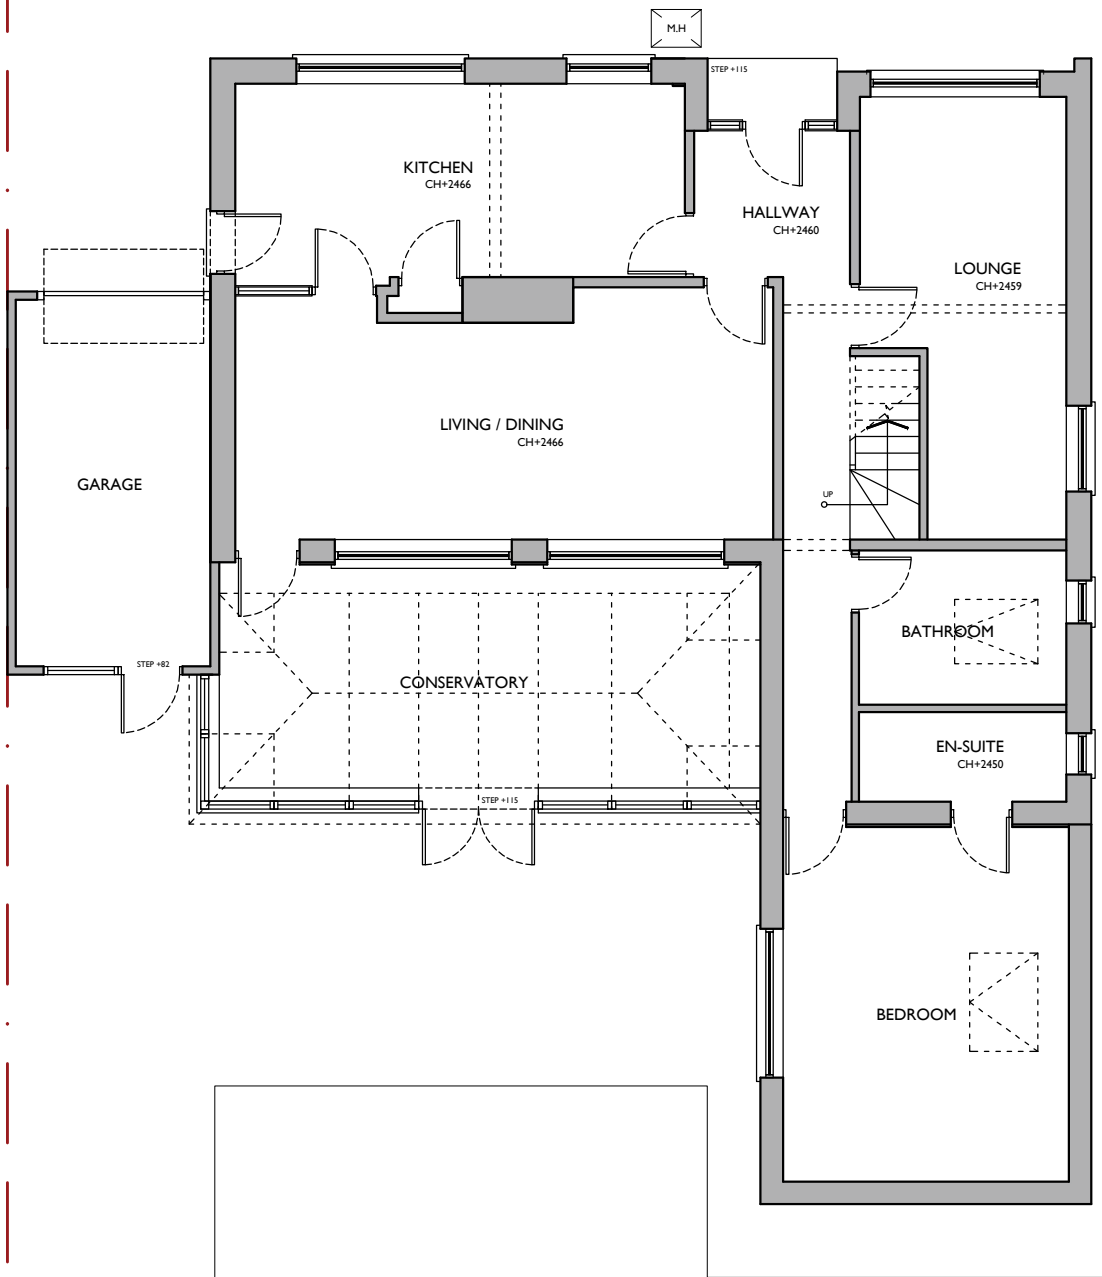


 

EXISTING GROUND FLOOR PLAN
SCALE 1:100

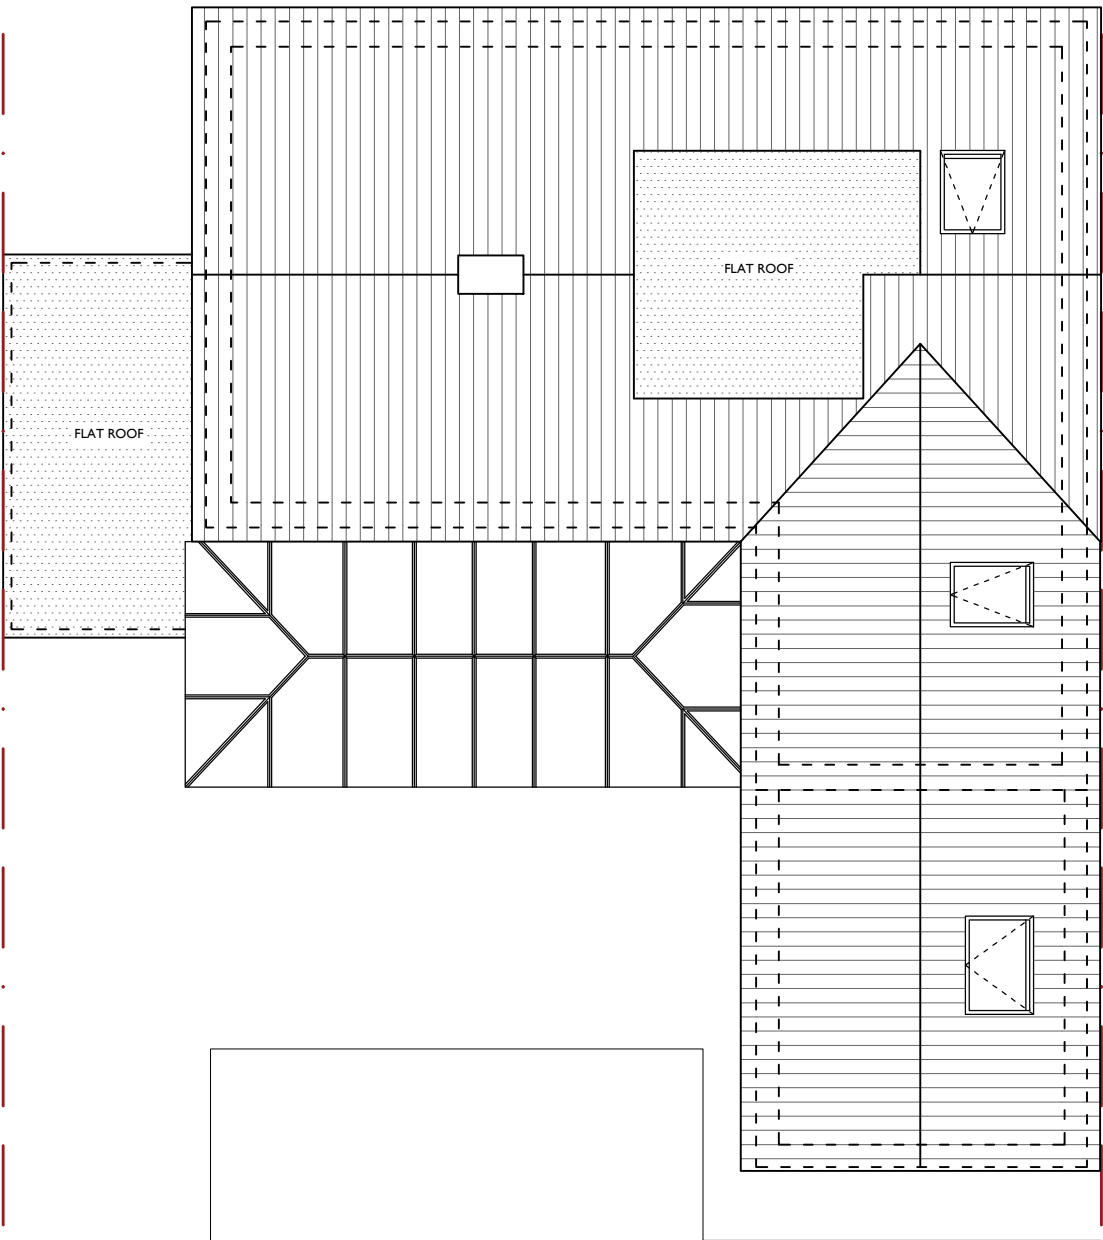

EXISTING ROOF PLAN
SCALE 1:100

P01	16/04/2026	Planning issue	ME
F02	23/02/2026	Initial issue	ME
F01	12/02/2026	Initial issue	ME

Rev	Date	Revision Details	Auth
-----	------	------------------	------

- NOTES:
1. Do not scale, plotted dimensions are to be undertaken as current information. All dimensions are to be checked and confirmed on site prior to any works undertaken by the contractor. Any discrepancies found are to be immediately reported to the consultants, if in doubt please ask.
 2. Masterplan Design Ltd have been employed solely for producing Planning / Standard Building Regulations drawings for this project, and will not be held liable for any works conducted on site or elsewhere. Any further services from Masterplan Design Ltd would need to be agreed in writing.
 3. This drawing is the copyright of Masterplan Design Ltd and is intended for the sole use of the person named above. It cannot be reproduced without the permission of Masterplan Design Ltd.

FEASIBILITY	PLANNING	
TENDER	BUILDING REGULATIONS	
CONSTRUCTION	AS BUILT	

Client Name
Mr. Robert Clark
Project Address
32 Woodlands drive
Project Description
- Single Storey Rear Extension
- Internal Alterations

Drawing Title				
Existing Plans				
Drawing Number				Revision
2636 - MPD - PLA - DR - 0200				P 01
Project Ref	Originator	Work Stage	File Type	Drawing Ref
Drawn	Checked	Date	Scale	
ME	RK	Apr 2026	1:100 @ A3	