



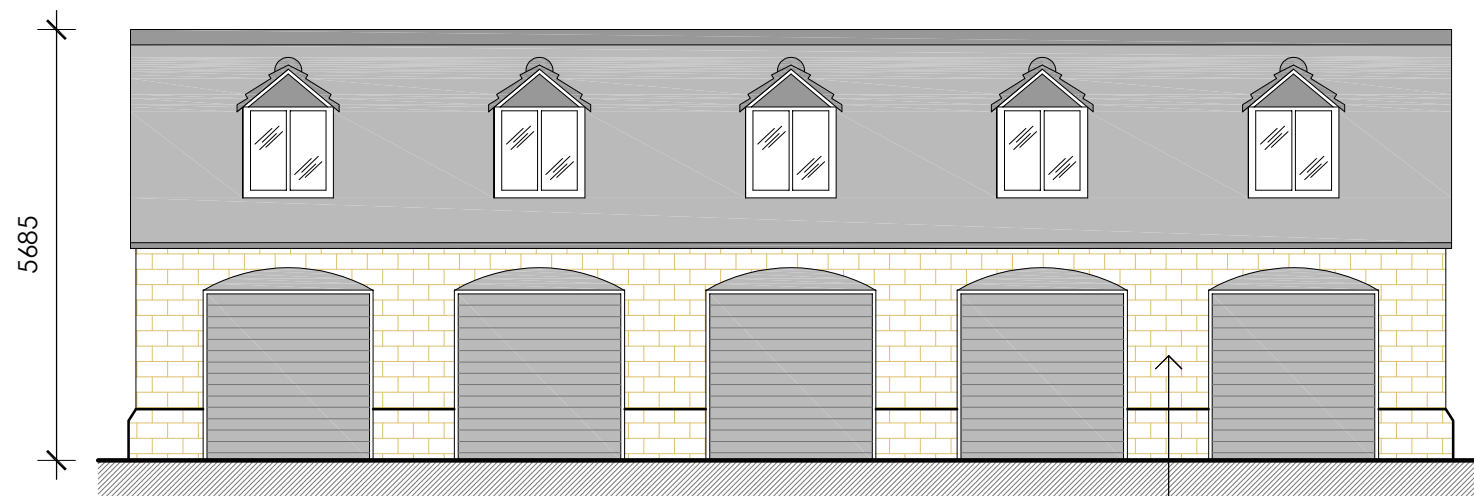


Front Elevation - NW Facing

natural stone walls to match new dwelling

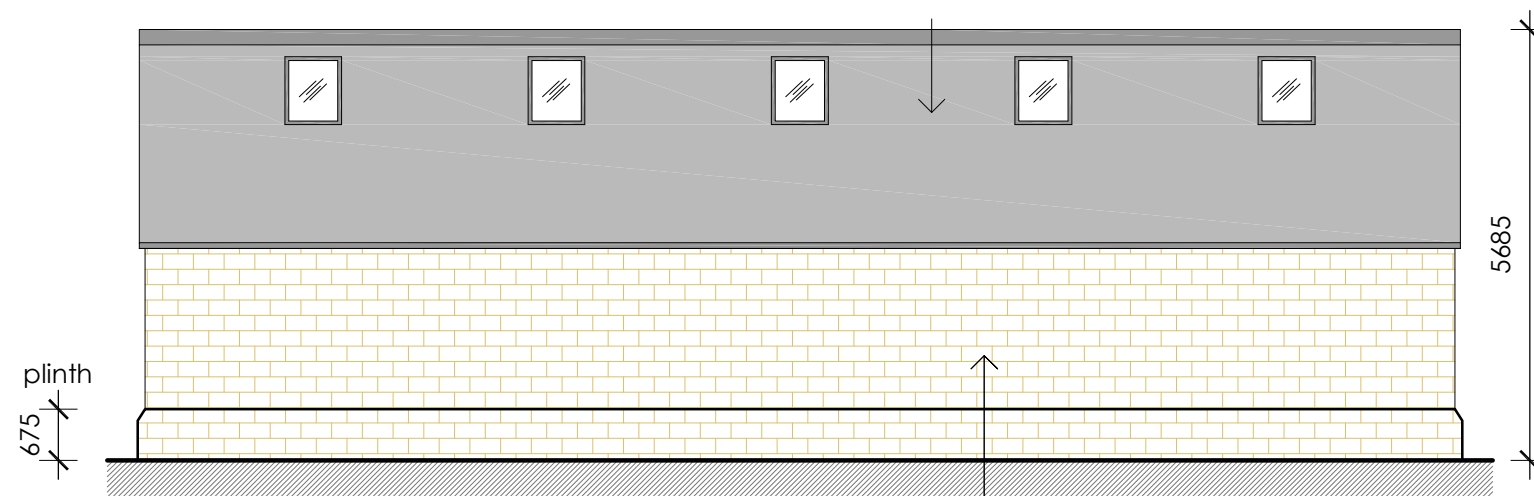


Rear Elevation - SE Facing

natural stone walls to match new dwelling

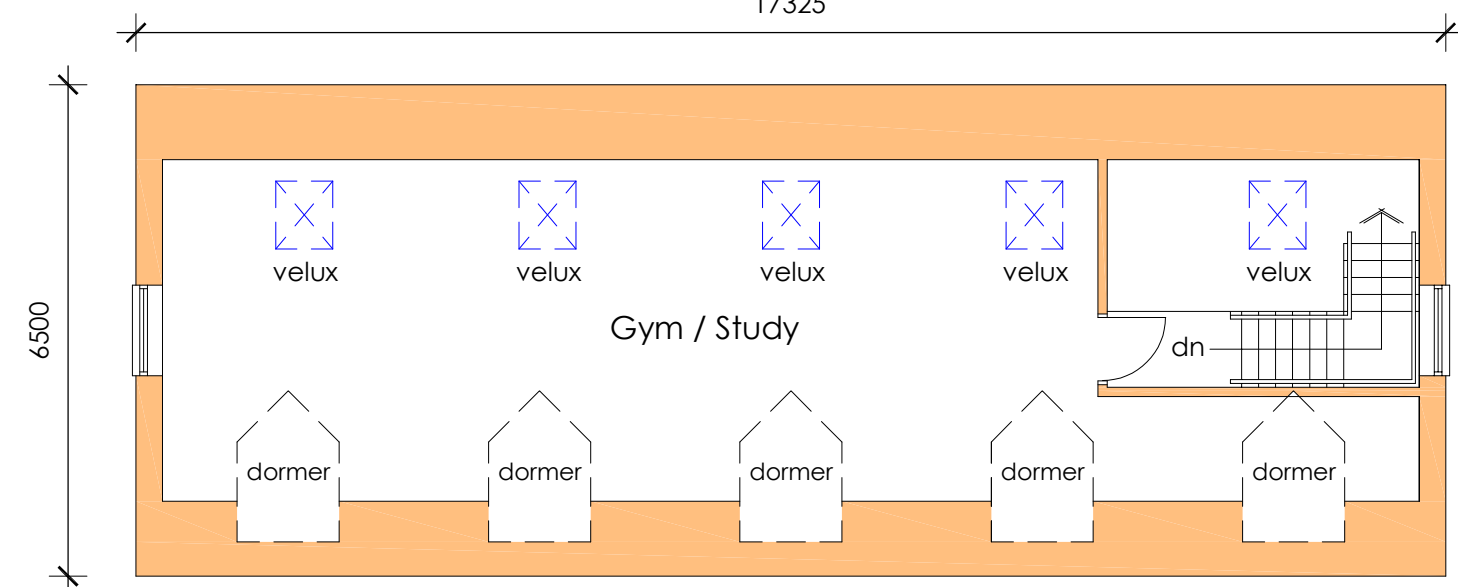


First Floor Plan

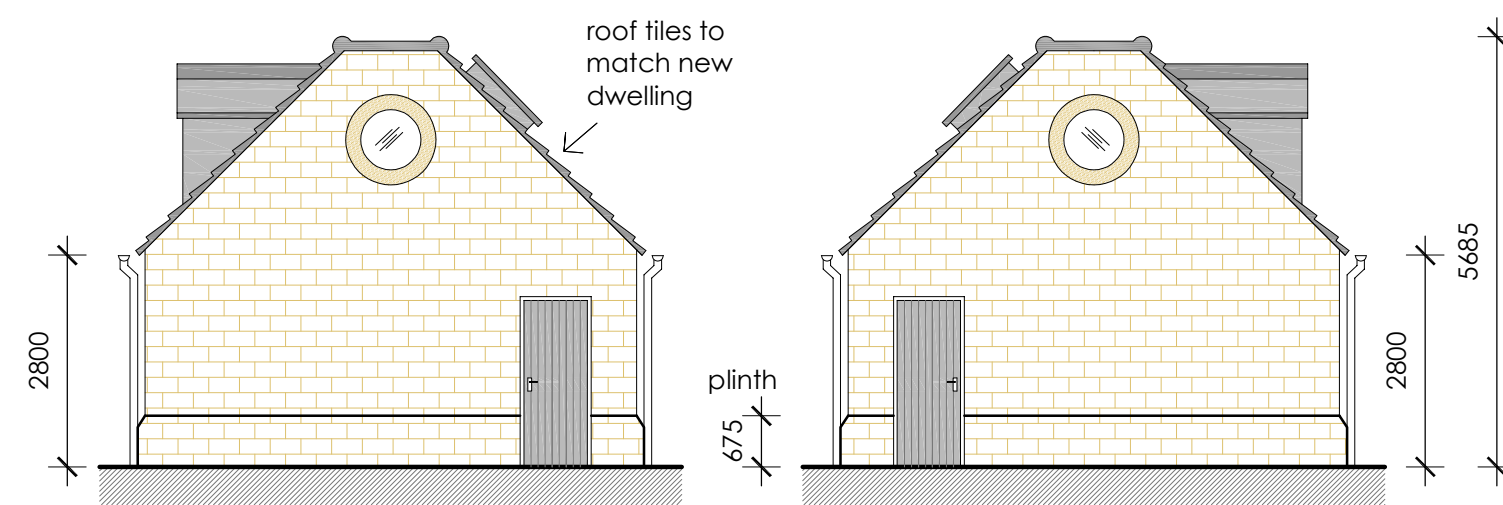


Side Elevation - SW Facing


Side Elevation - NE Facing

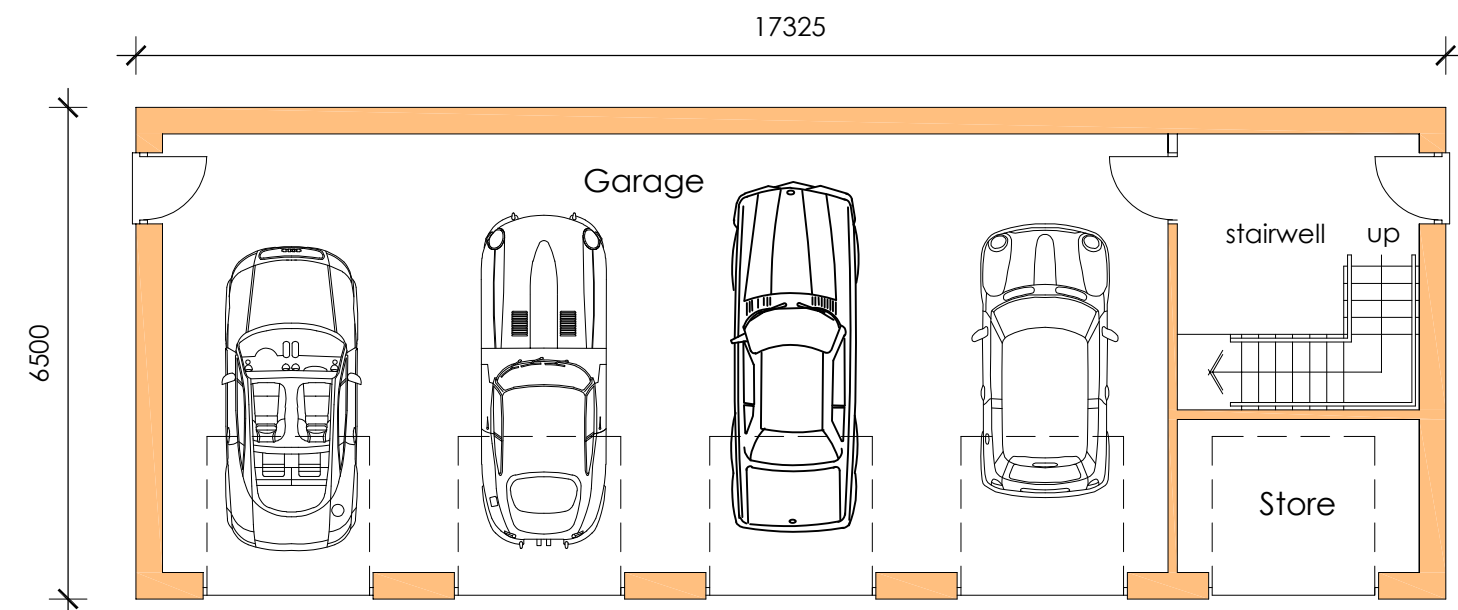

Ground Floor Plan

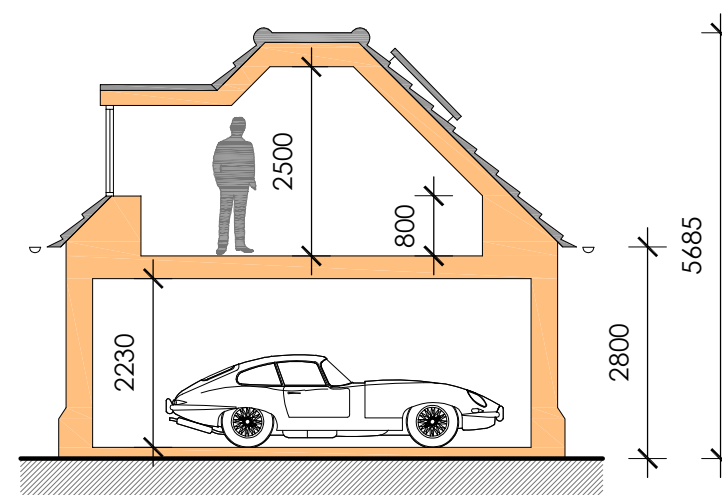

Section Thru'

 

DETACHED GARAGE

Hissar House Farm,
Leicester Road,
Barwell LE9 8BB

dwg no:- 26.11.04 scale:- 1:100 (A3) date:- Aug 2026

pgs design
mobile:- 07827 930918
pgsdesign2014@gmail.com