



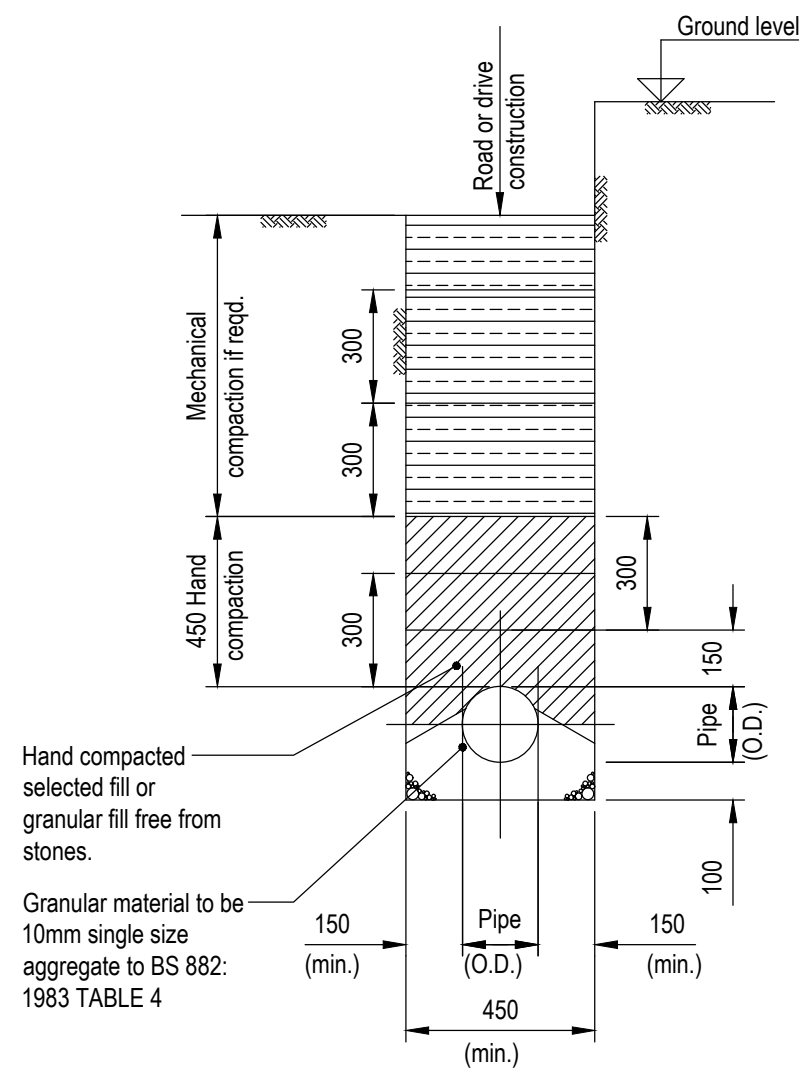


Note:
Pipe protection is required by one of the three methods shown where cover is <600mm in un-trafficked areas and <900mm elsewhere.

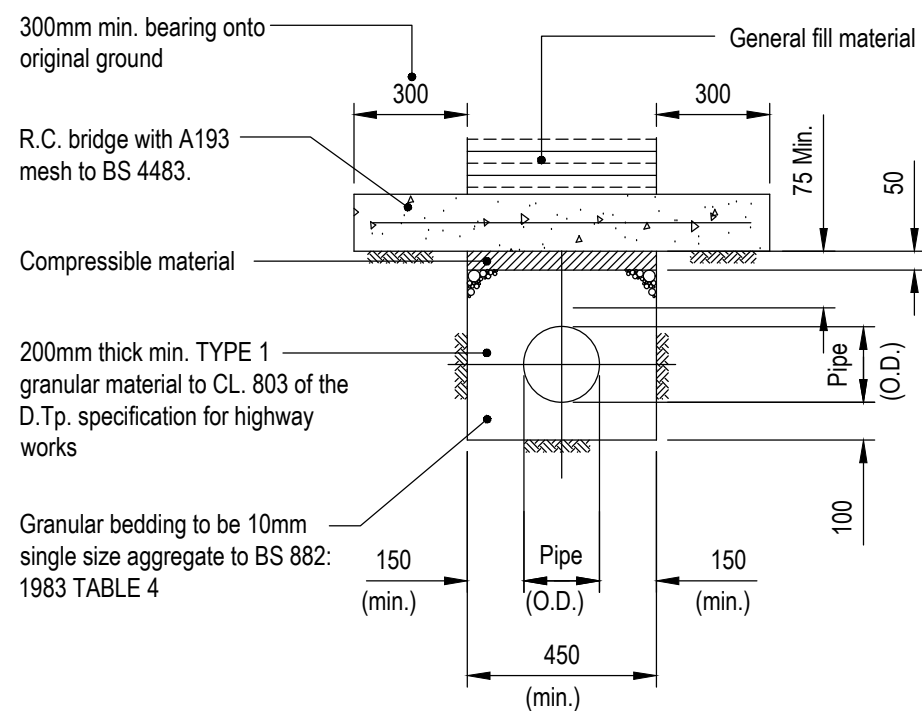


Reinforced Concrete Bridging
Scale 1:20


PIPE PROTECTION IS REQUIRED BY ONE OF THE THREE METHODS SHOWN WHERE COVER IS <600mm IN UNTRAFFICKED AREAS AND <900mm ELSEWHERE.

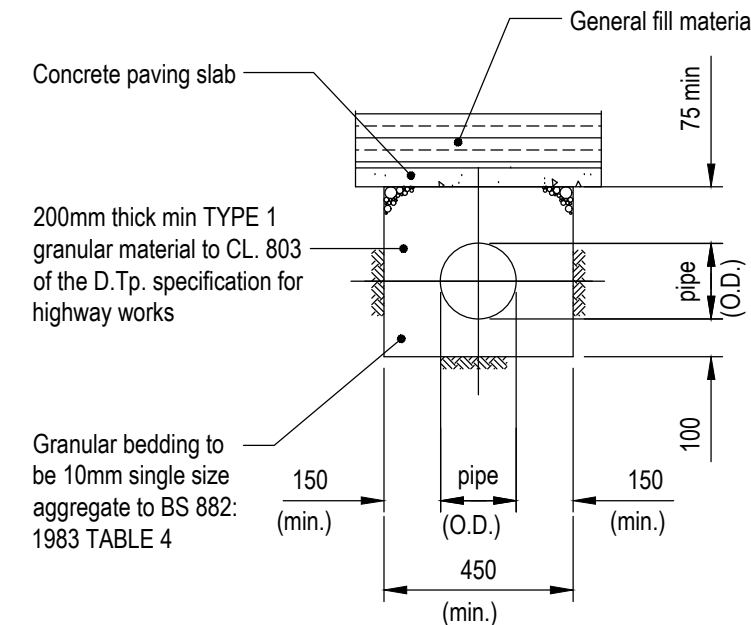


Concrete Paving Slab Bridging
Scale 1:20

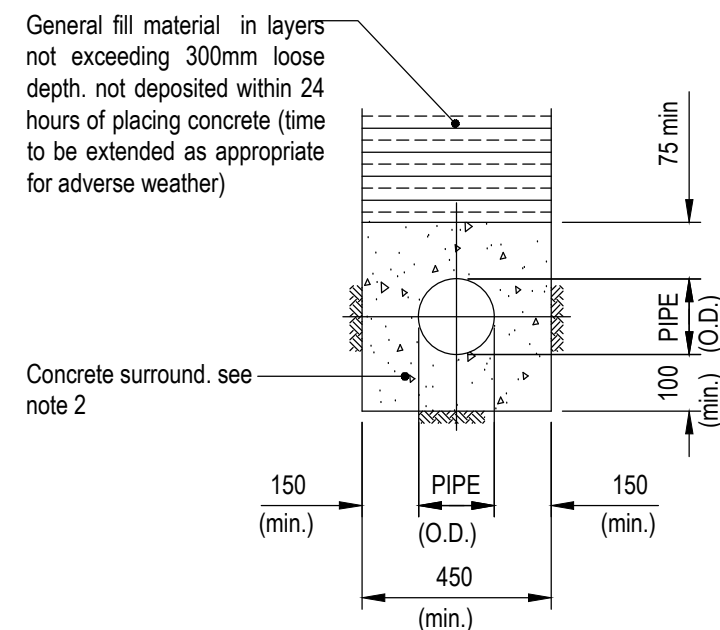


Concrete Surround
Scale 1:20

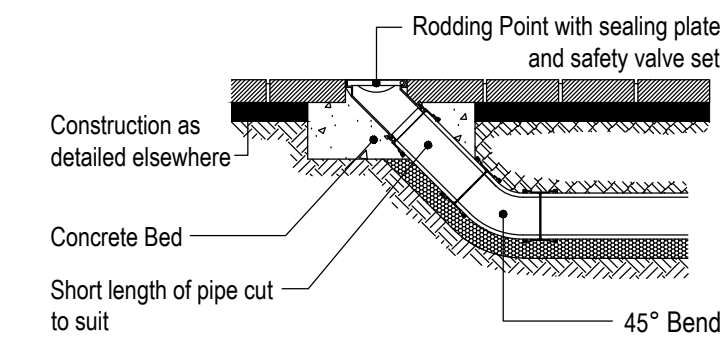


Rodding Point
Scale 1:20

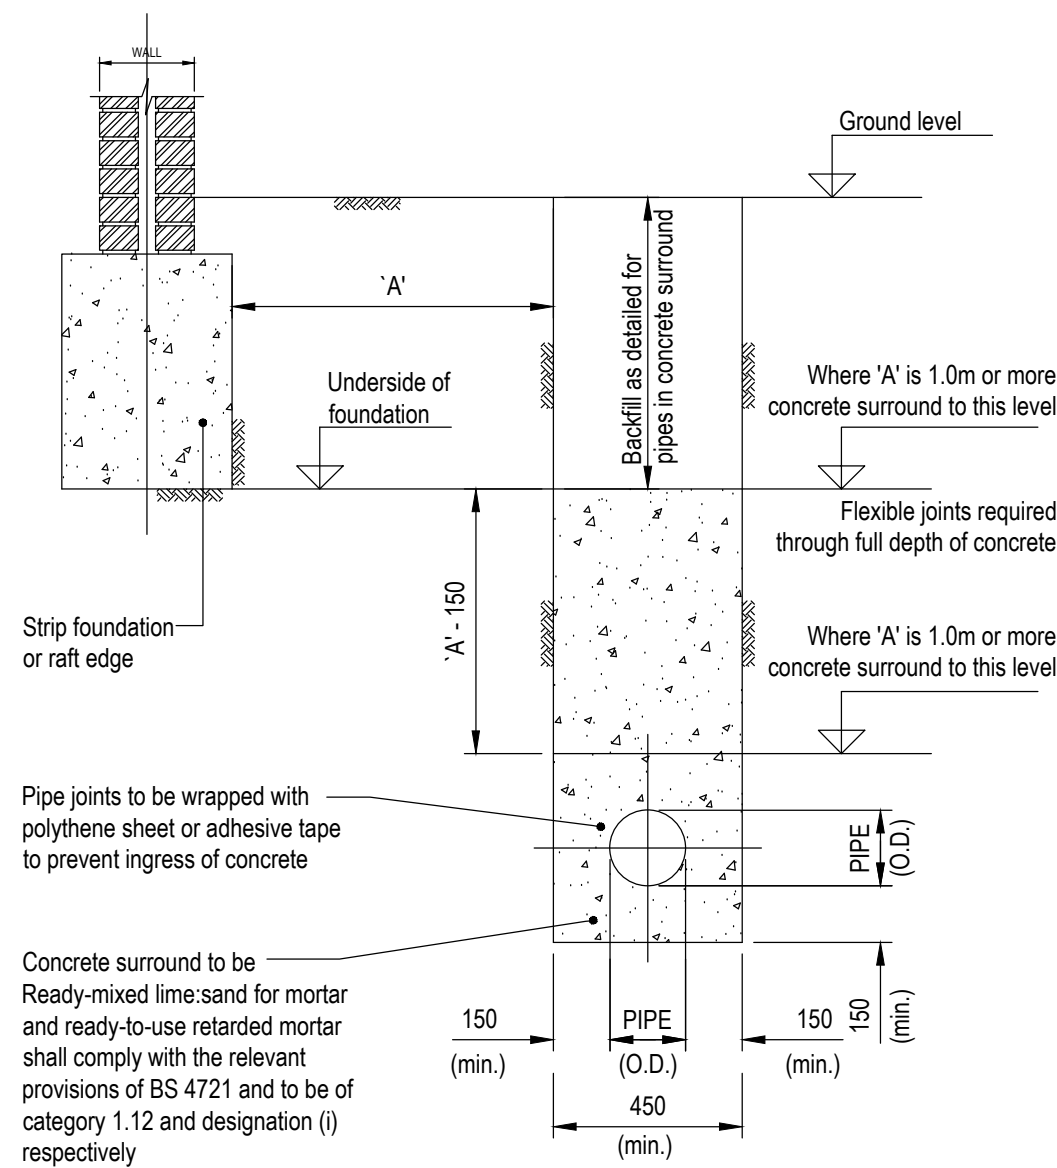


Pipe Runs Near Buildings
Scale 1:20

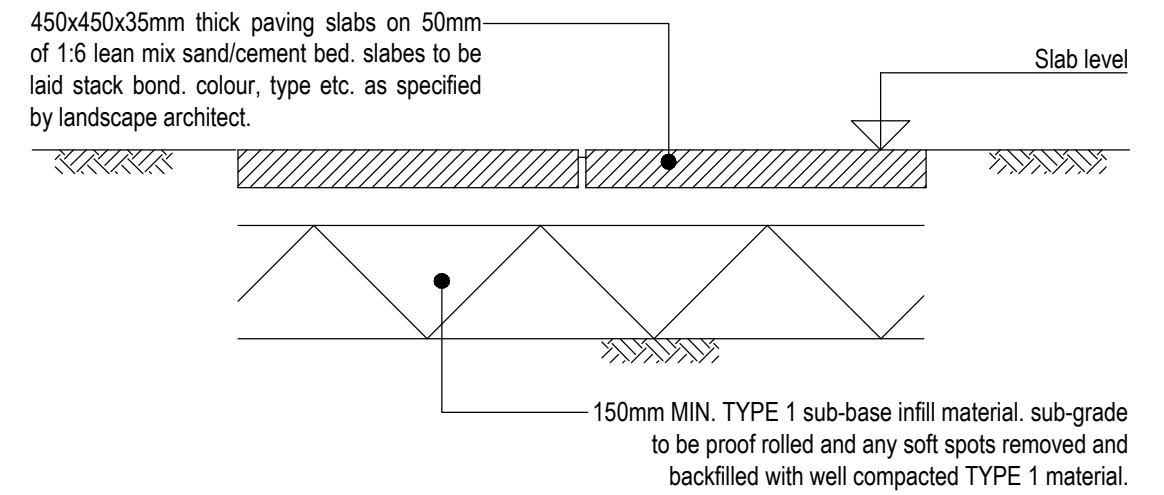


Private Footpath & Patio Details
Scale 1:10

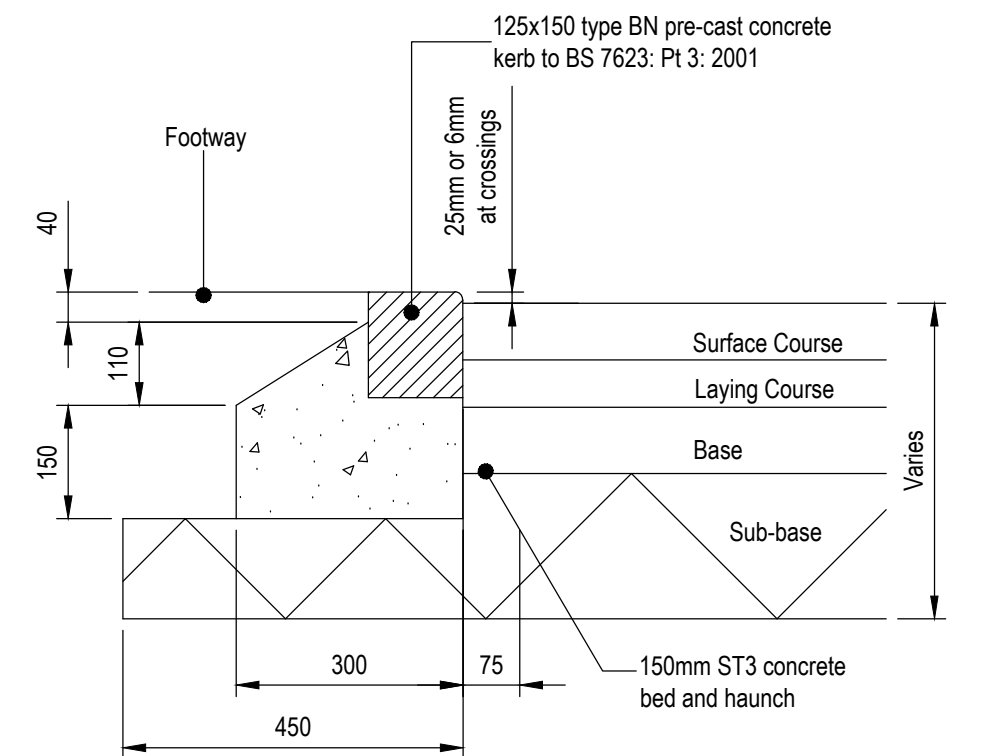


125x150 BN Kerb
Scale 1:10

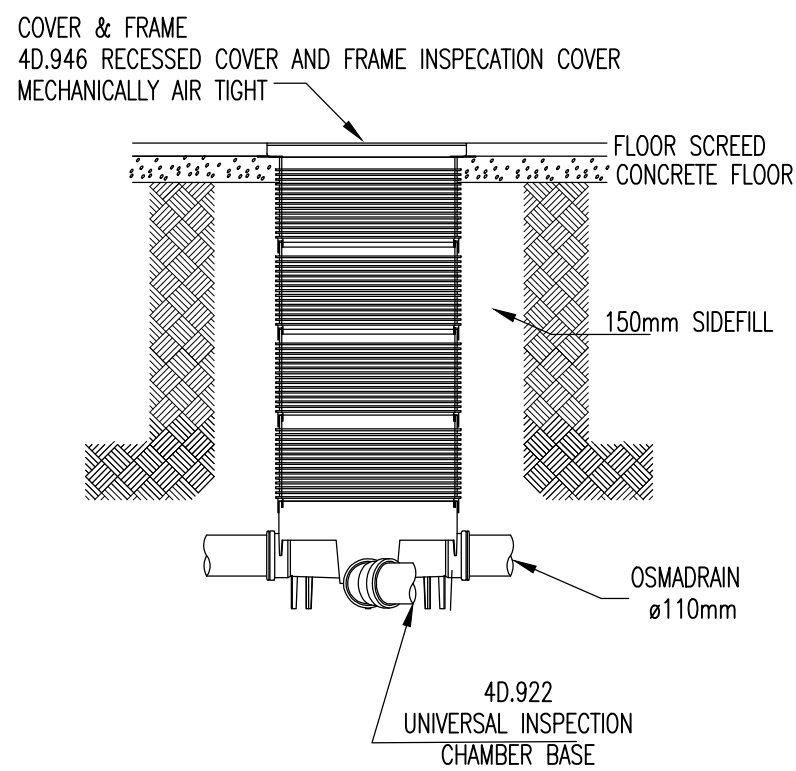

OSMA INSPECTION CHAMBER, 600-1200mm DEPTH (NON-TRAFFICKED AREAS) RECESSED DOUBLE SEALED COVER
SCALE 1:20

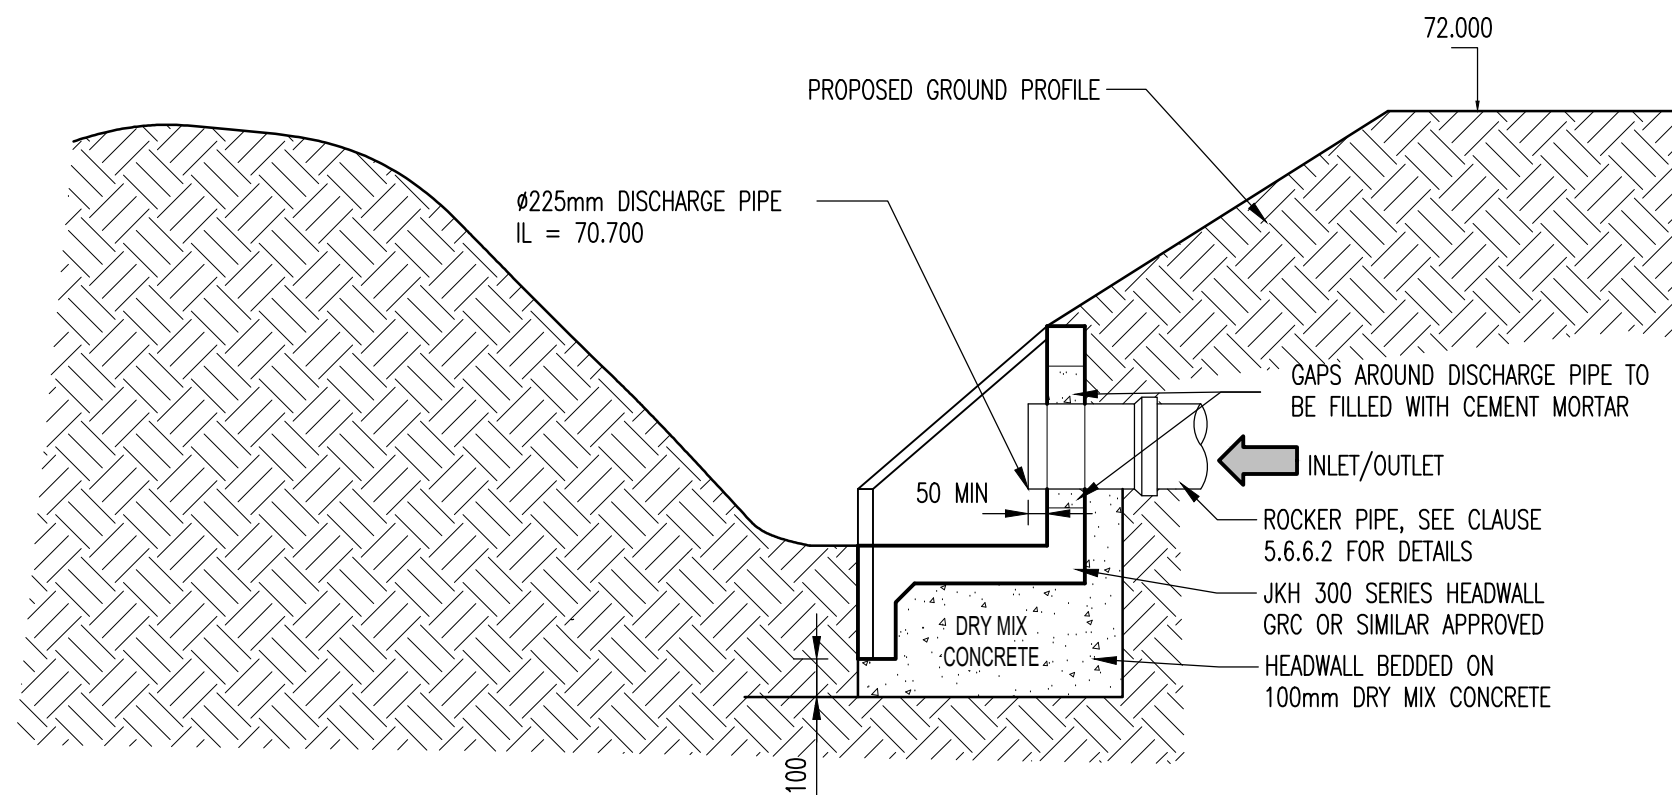


SECTION VIEW: PRECAST CONCRETE HEADWALL DETAIL
SCALE 1:20

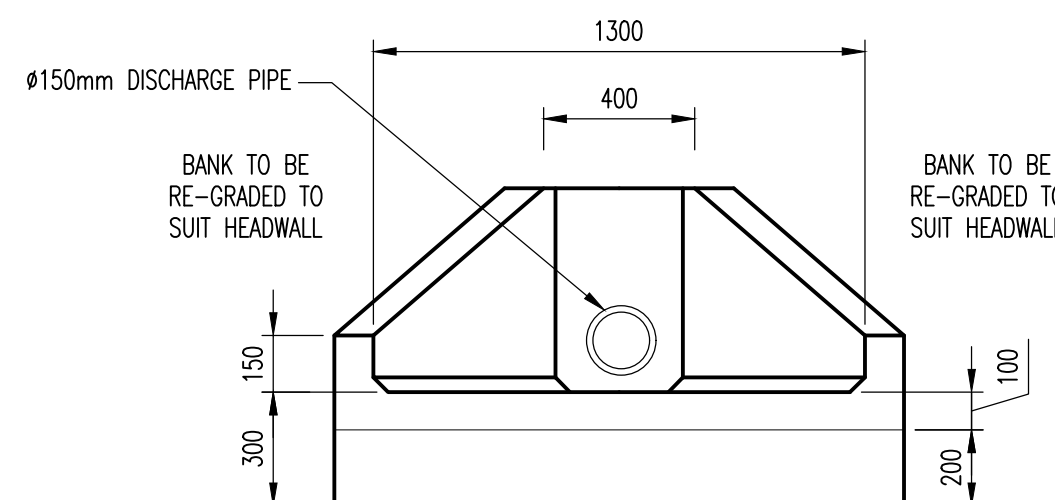


FRONT ELEVATION
SCALE 1:20


U.I.C. - BS EN 124-A15 INSTALLATION

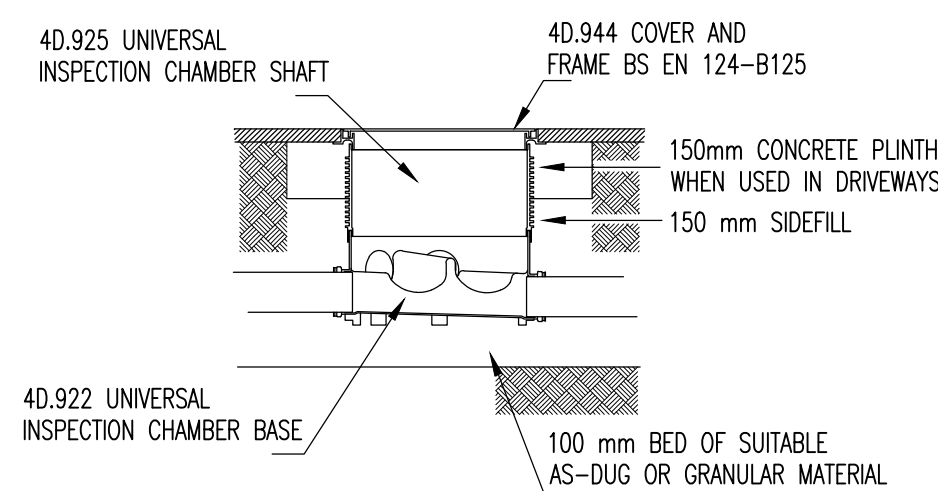

OSMA INSPECTION CHAMBER, 600-1200mm DEPTH (TRAFFICKED AREAS)
SCALE 1:20

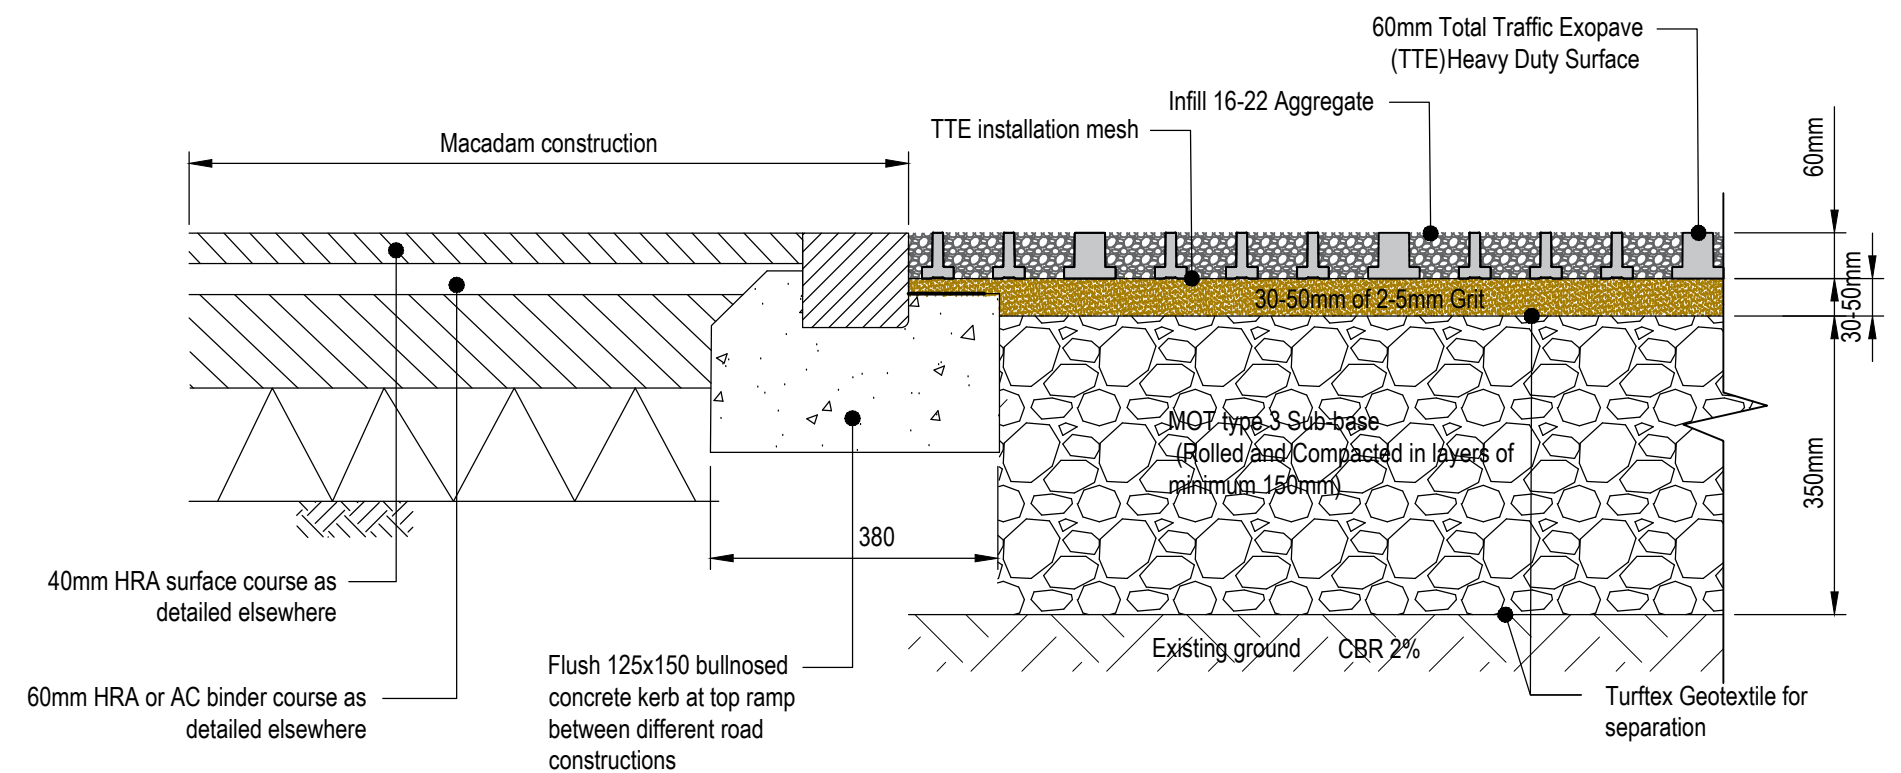


Transition from Asphalt to TTE Gravel Build-up
Scale 1:10

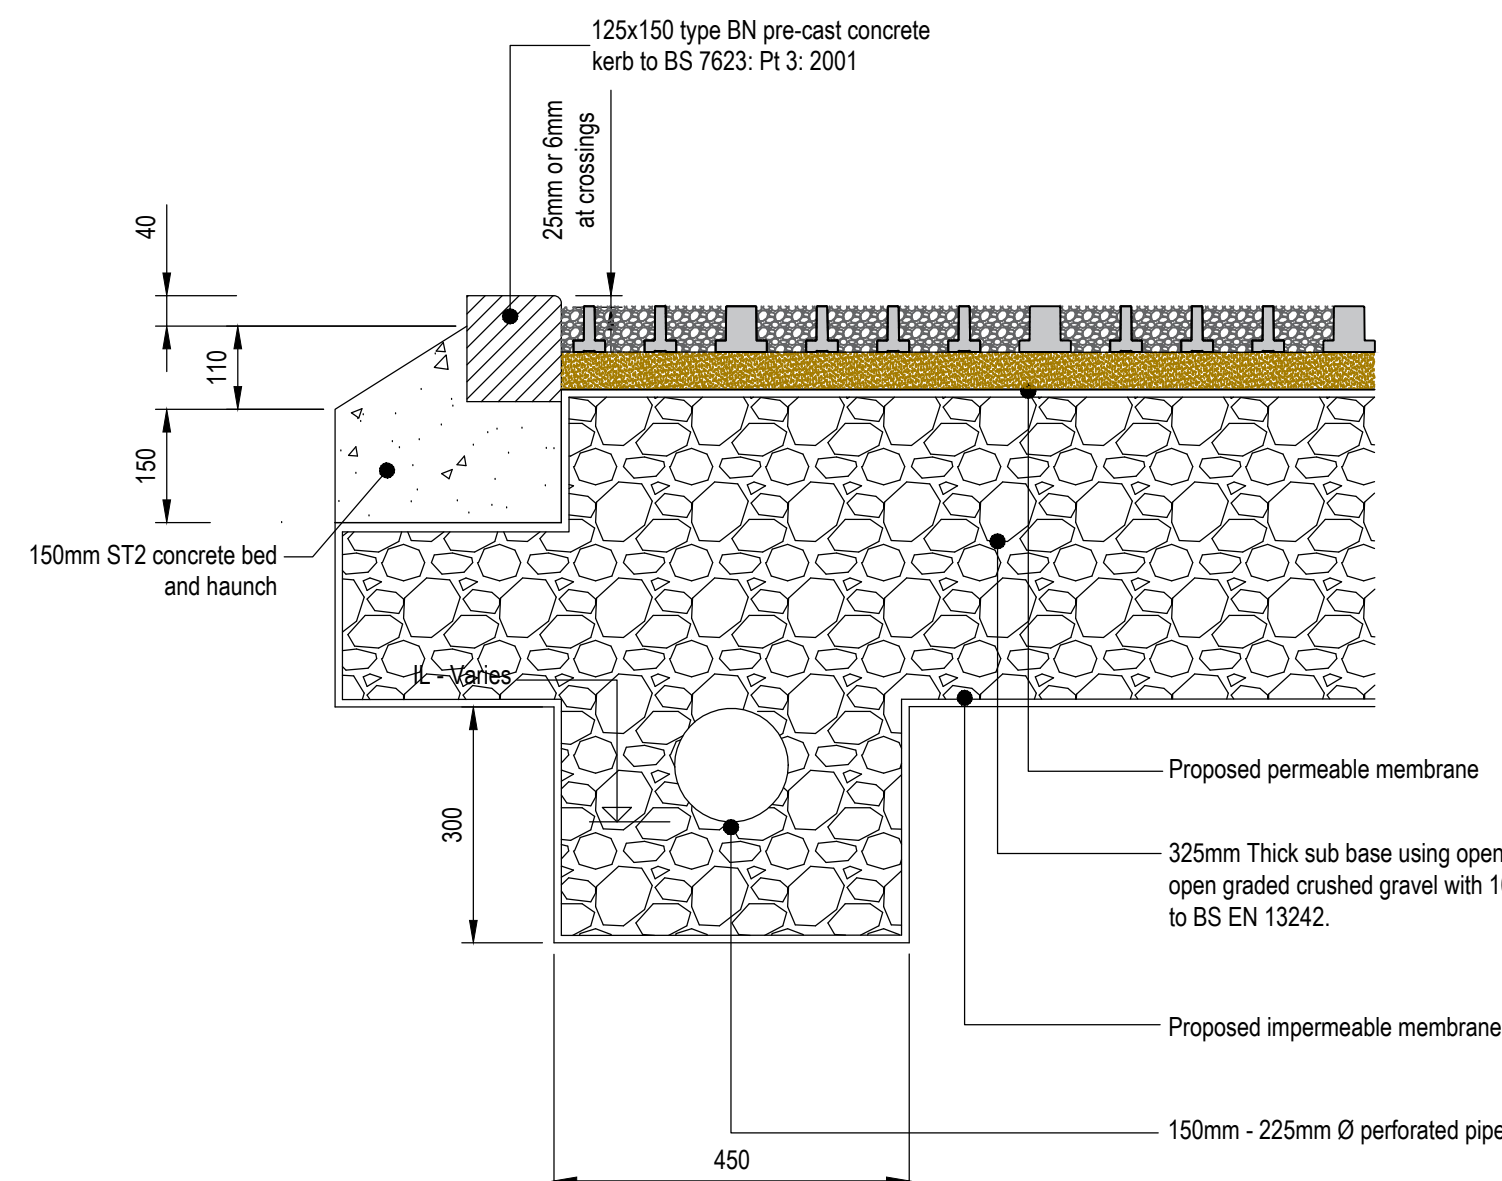

Permeable Surfacing for Parking Area
Scale 1:10

Scale
As Shown

PT	Change in Site Layout	PC	AB	23.05.2022
P2	Amended following comments from Client	PC	AB	17.03.2022
P1	Preliminary Issue	PC	AB	23.08.2022

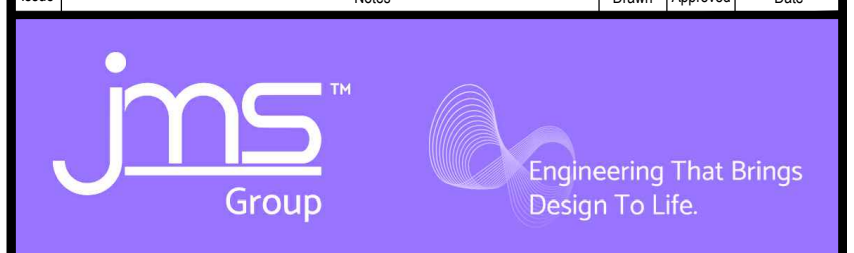

Issuing Office:
JMS Midlands (Nuneaton): Victoria Court, 25 Tennant Street
Nuneaton, Warwickshire, United Kingdom, CV11 4LZ, Tel: 02476 350505

Project
Kennel Lane, Witherley
Atherstone, CV9 3LJ

Drawing Title
Private Construction Details (Plots 6 - 8)
Sheet 1 of 2

Project No.	Drawing No.	Issue
CO22/293/07	202	P3

PRELIMINARY