





1 EXISTING SHOPFRONT ELEVATION A-A

1:100

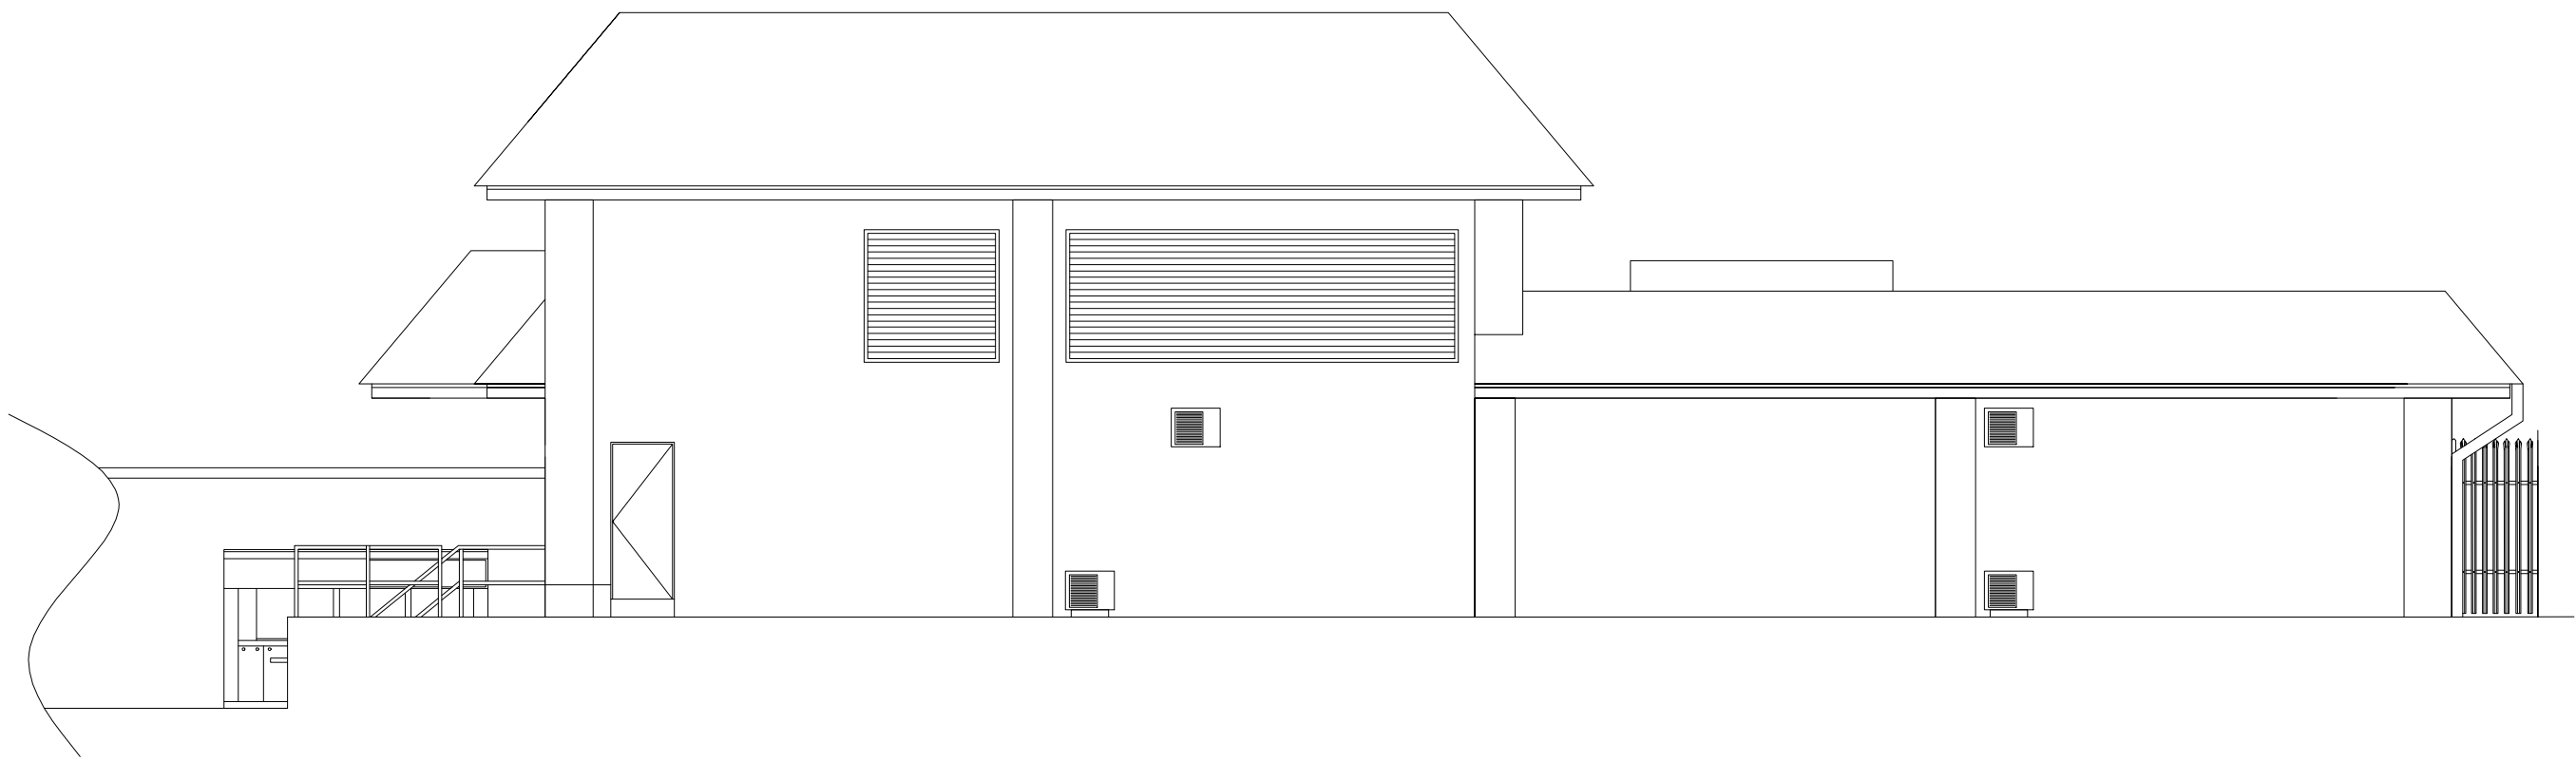


2 EXISTING REAR ELEVATION C-C

1:100

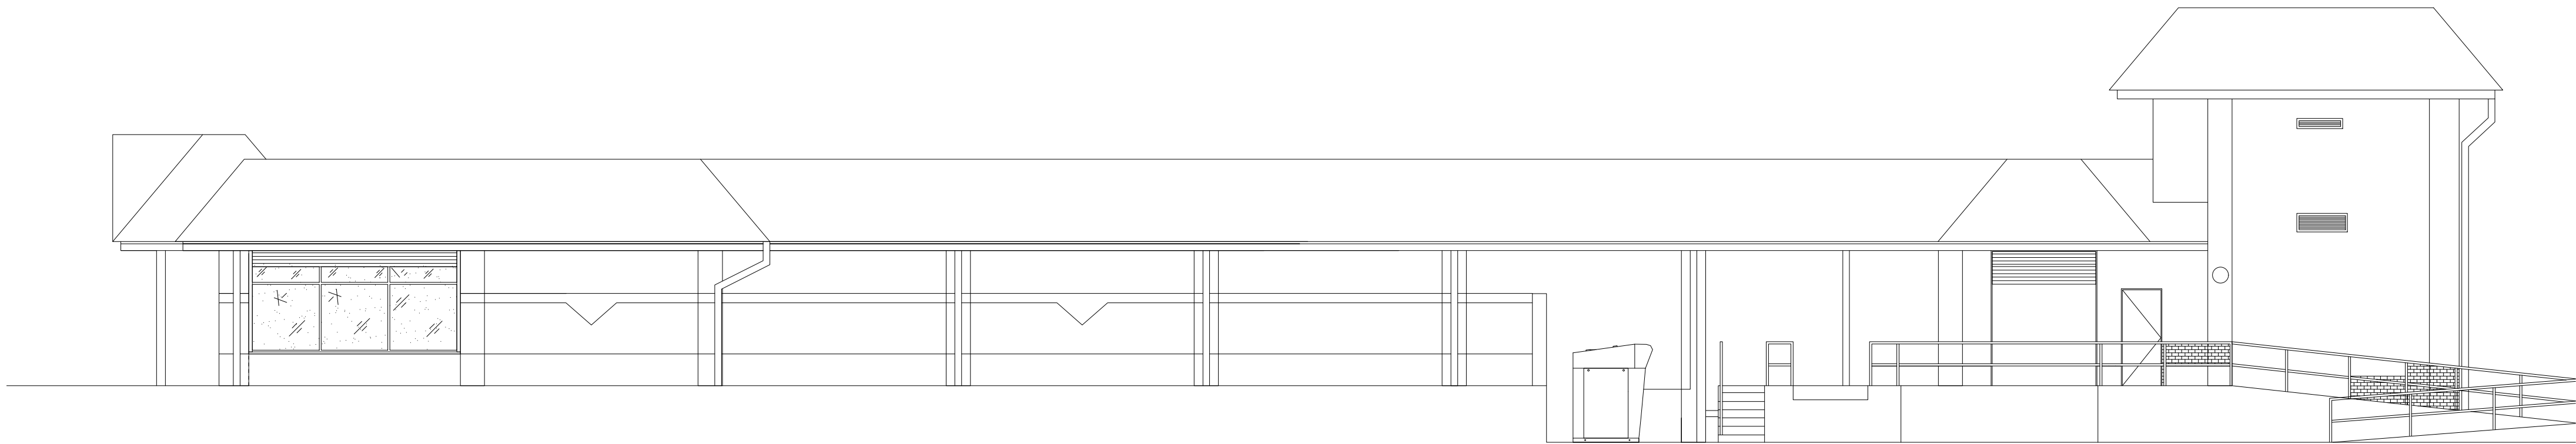

3 EXISTING REAR ELEVATION B-B

1:100

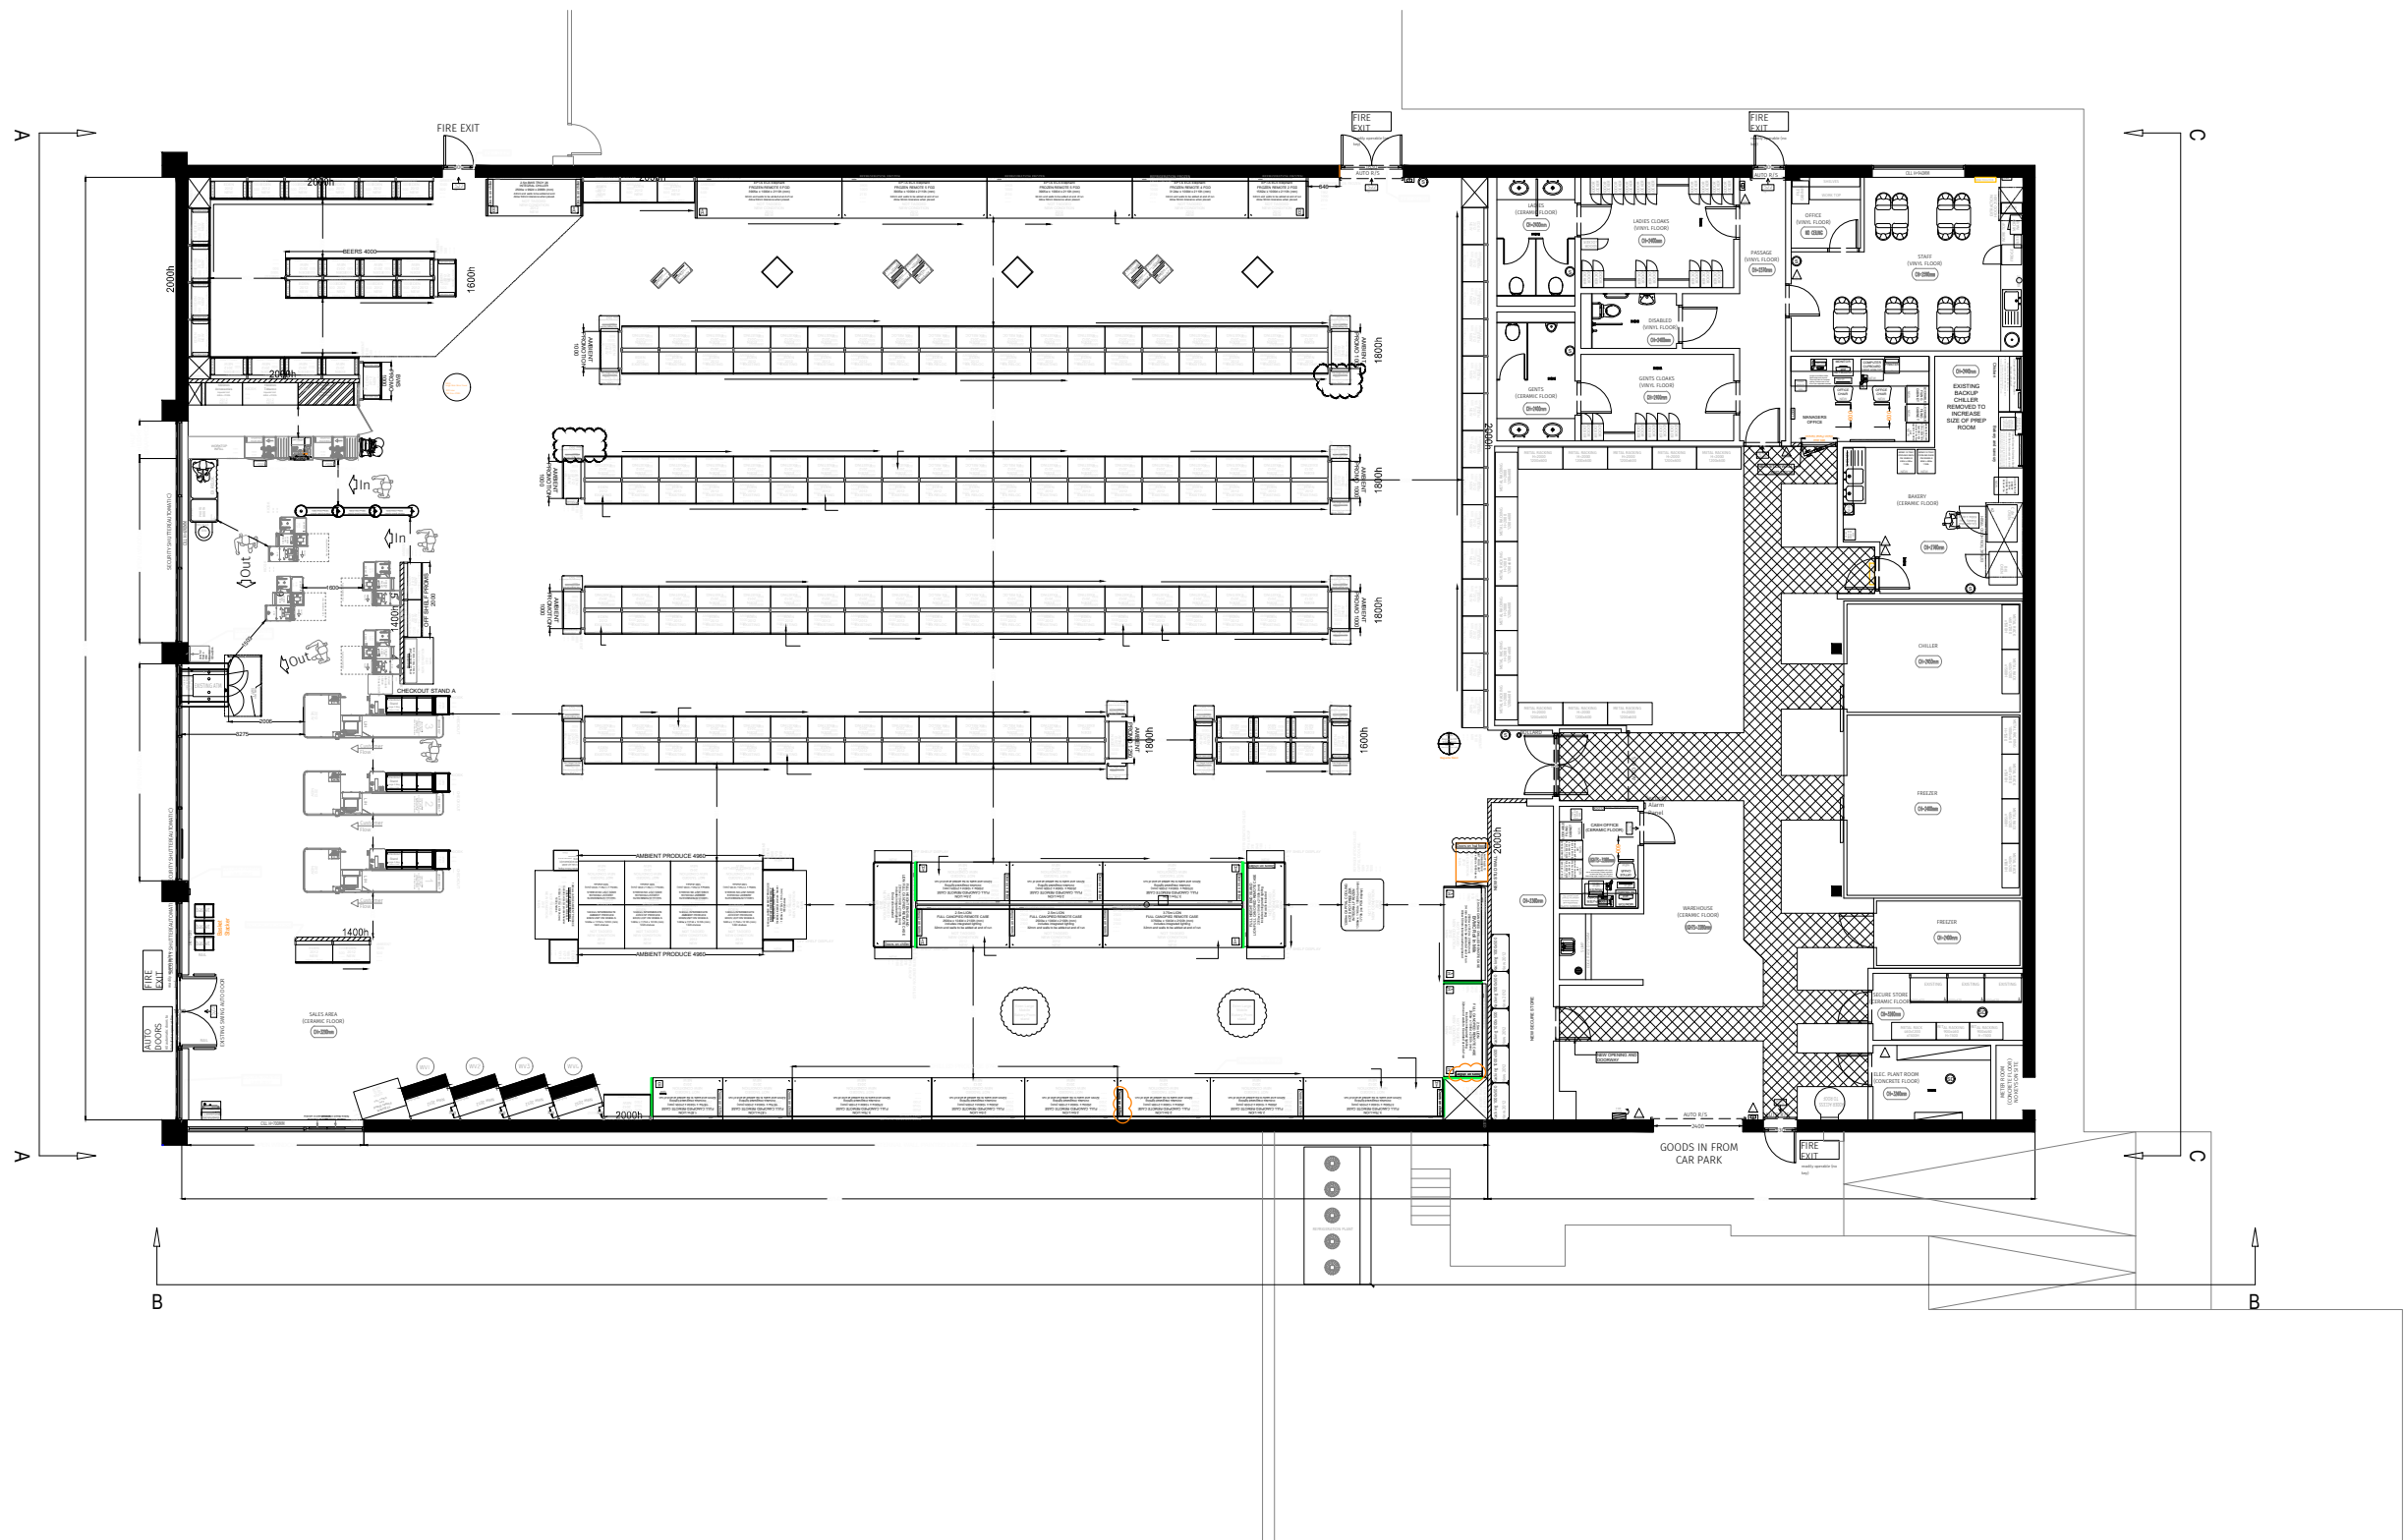

4 EXISTING GROUND FLOOR PLAN

1:200

REV	DATE	DESCRIPTION	DR	CH
-----	------	-------------	----	----

PLANNING ISSUE

DB3

LEEDS

4th Floor, 10 South Parade, Leeds LS1 5QS.
T: 0113 244 6931 www.darntonb3.com

CLIENT
The Cooperative Group

PROJECT
Earl Shilton

TITLE

Existing Plan and Elevations

CREATION DATE	SCALE @ A1	DEN	CHK	STATUS
23.04.24	1/500 / 1/200	RS	SN	P

SHEET NO.	REVISION
16887 - DB3 - B01-00-DR-A-20010	-

PROJECT NO / ORIGINATOR / ZONE / LEVEL / TYPE / ROLE / NUMBER

© COPYRIGHT: ALL RIGHTS RESERVED.
THIS DRAWING MUST BE READ IN CONJUNCTION WITH ALL OTHER RELEVANT DRAWINGS AND INFORMATION.
ANY DISCREPANCIES MUST BE REPORTED TO DARNTONB3 IMMEDIATELY.
THIS DRAWING OR INFORMATION MUST NOT BE USED FOR CONSTRUCTION UNLESS EXPRESSLY ISSUED FOR
DO NOT SCALE FROM THIS DRAWING. WORK ONLY TO THE PRINTED DIMENSIONS.