



1 PROPOSED SHOPFRONT ELEVATION A-A
1:100

2 PROPOSED REAR ELEVATION C-C
1:100

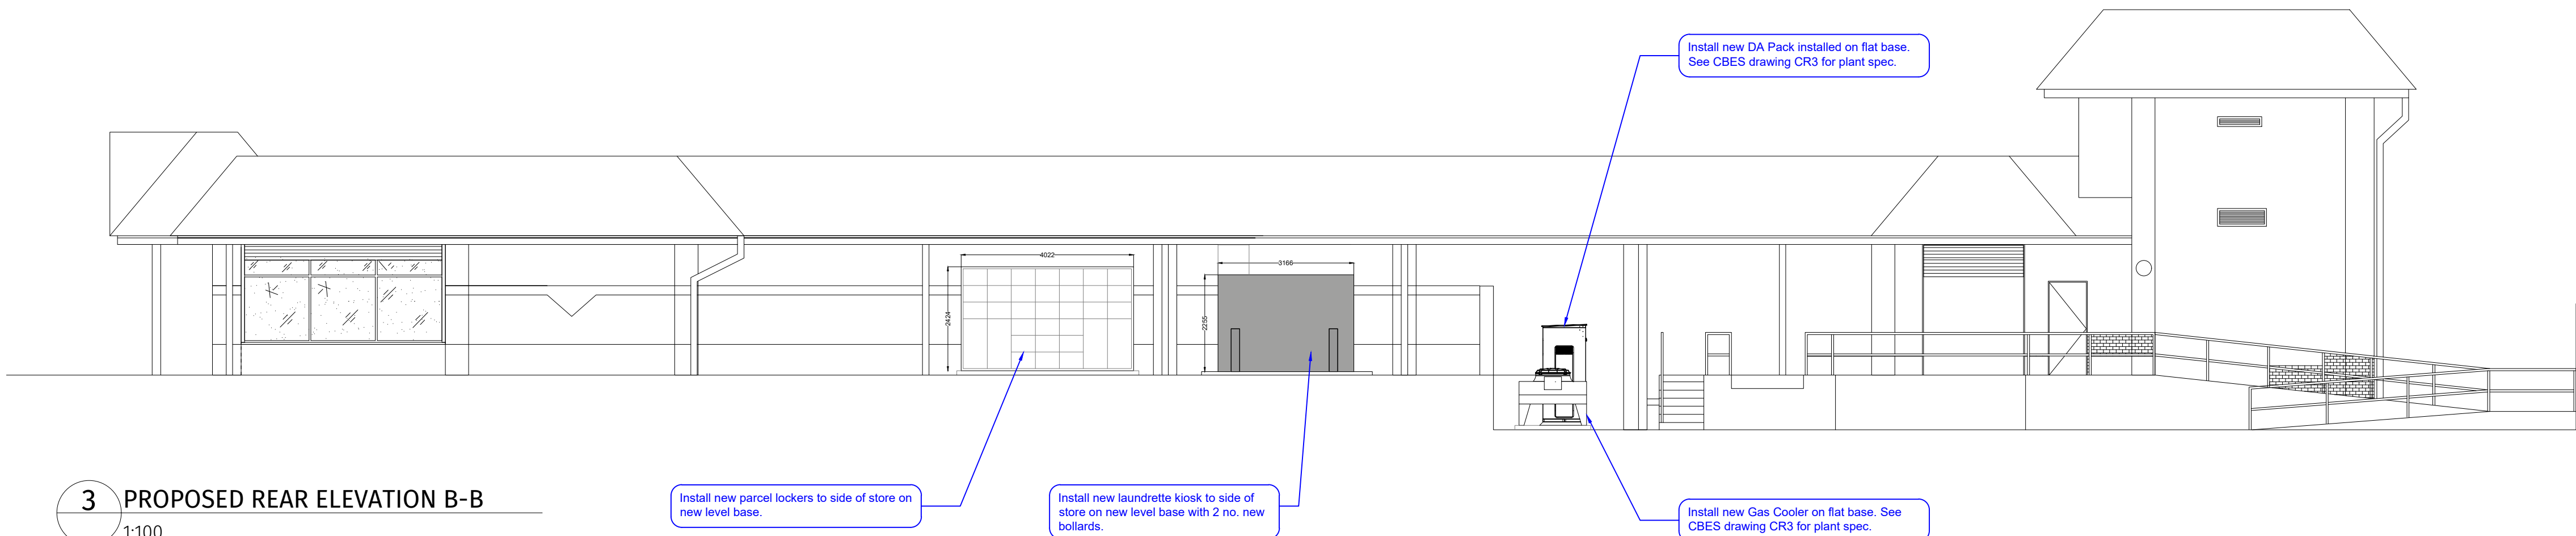

3 PROPOSED REAR ELEVATION B-B
1:100

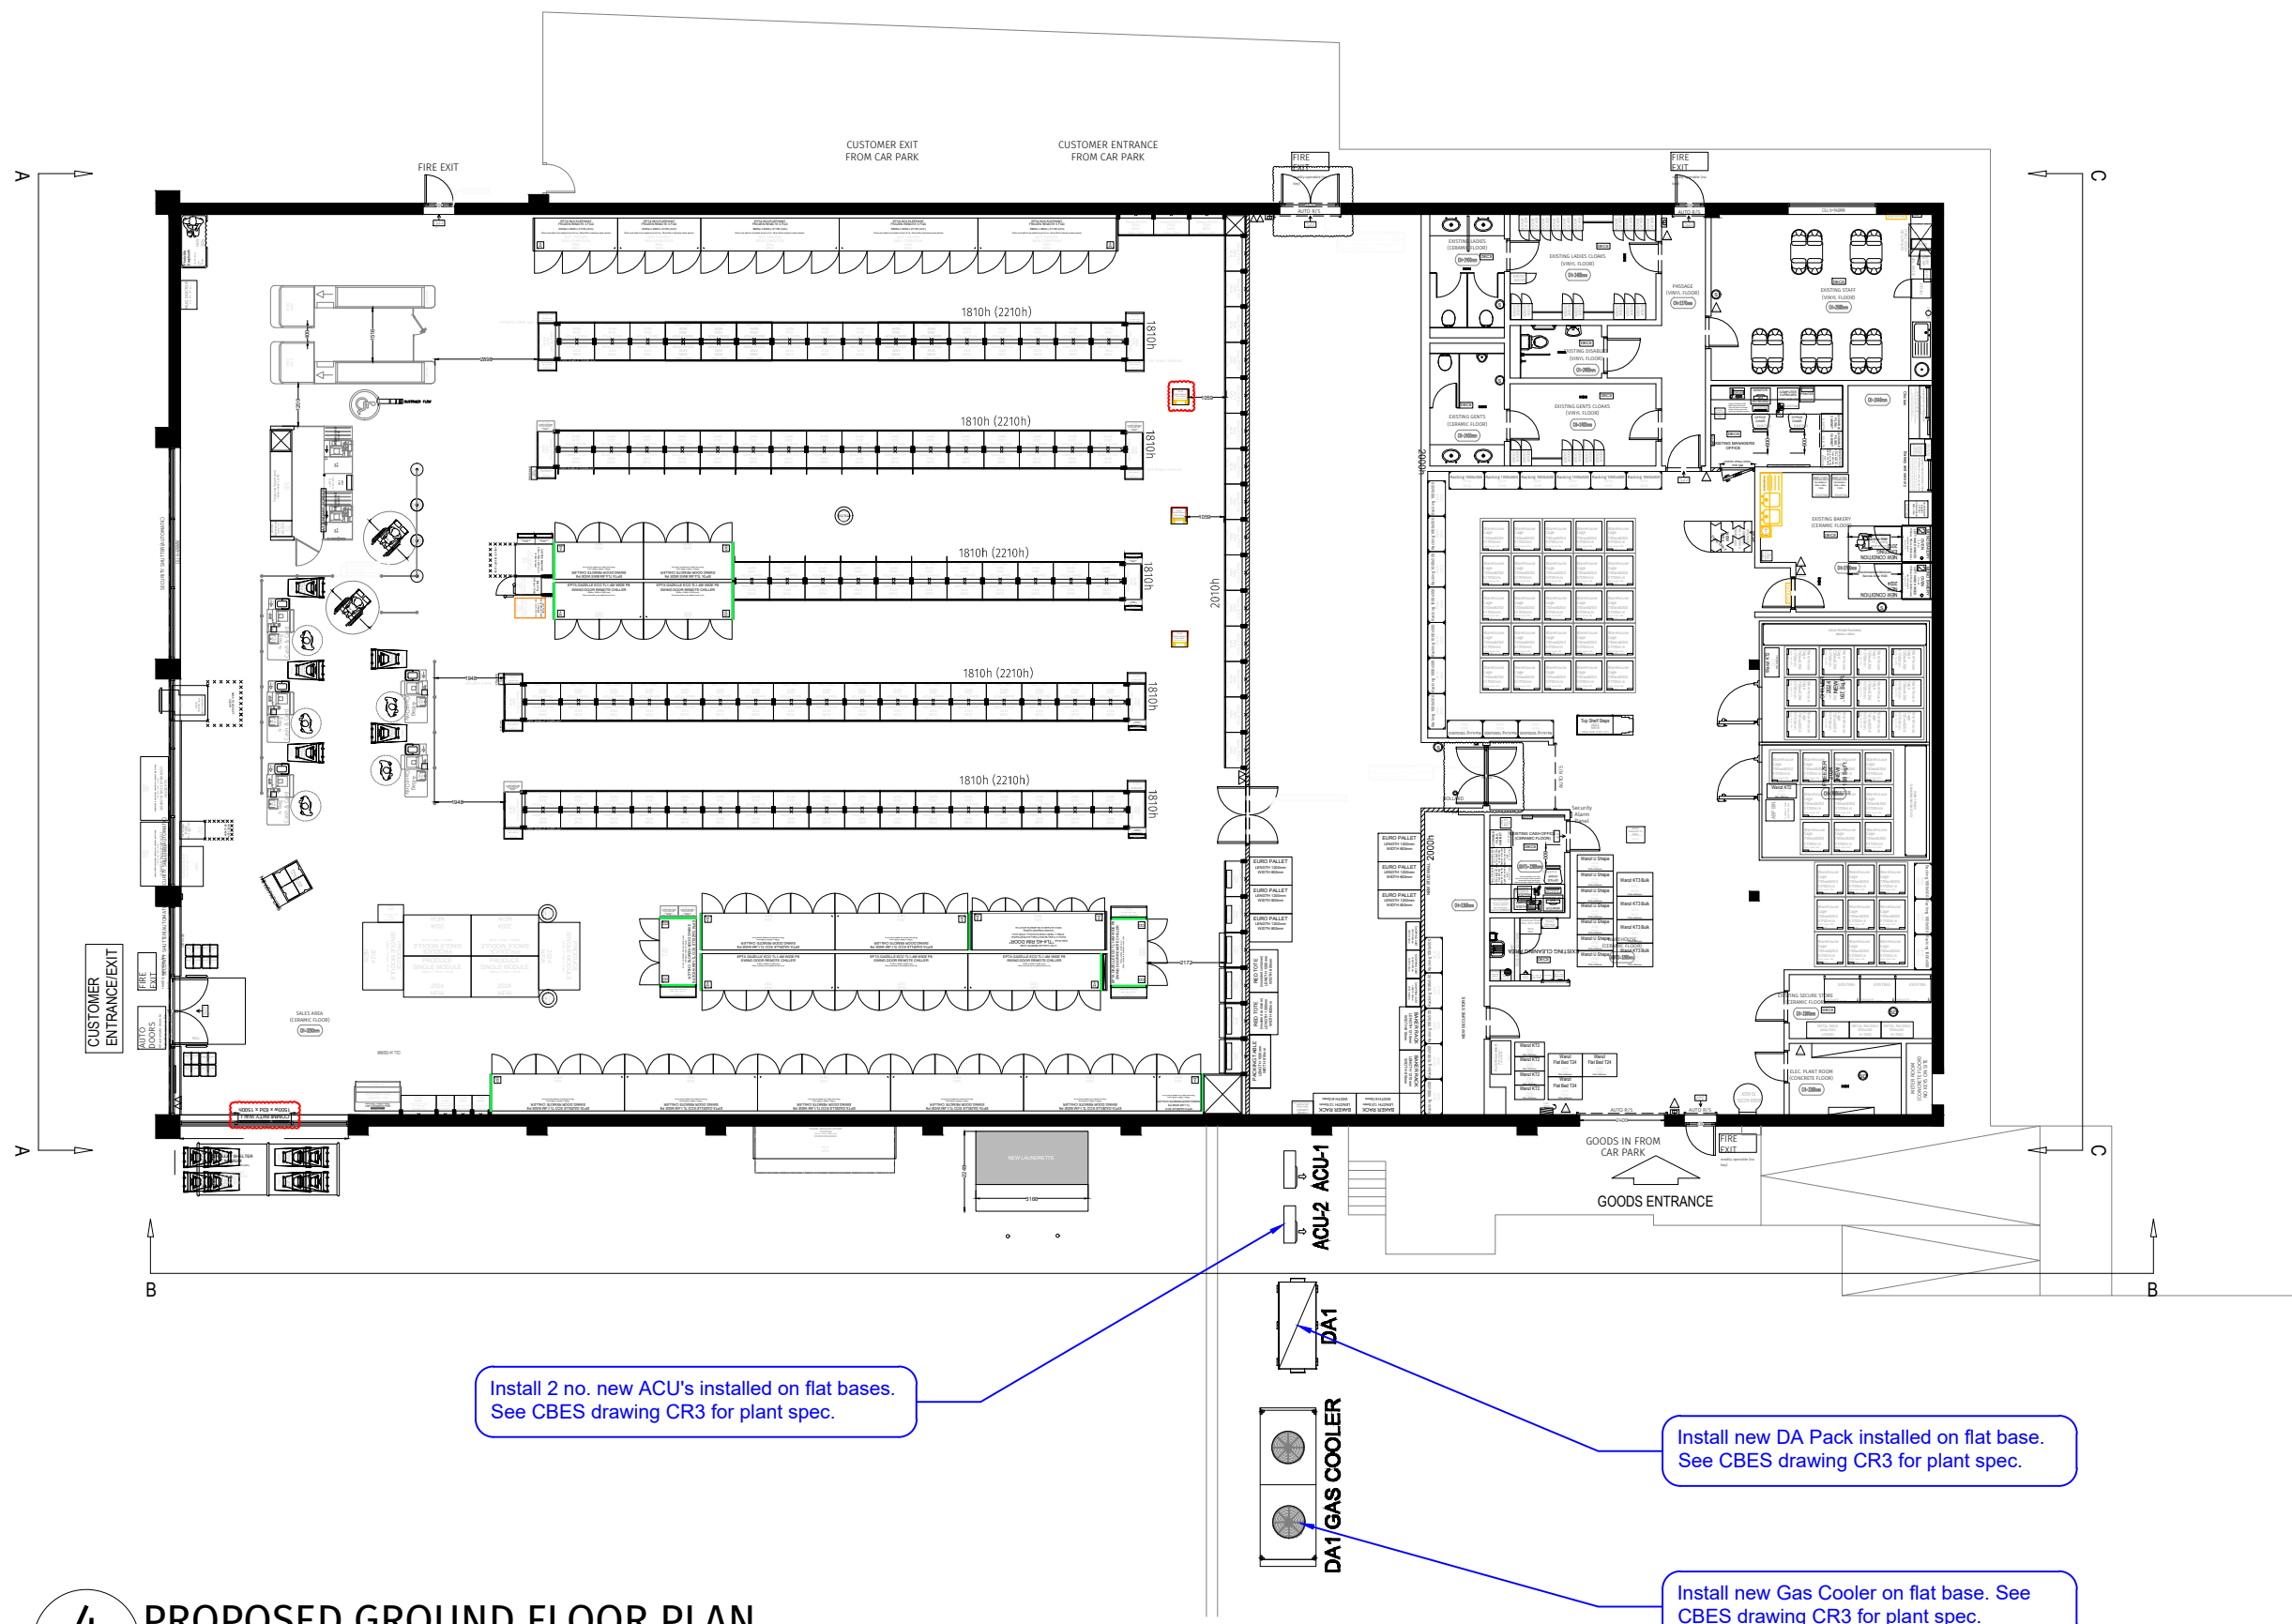

4 PROPOSED GROUND FLOOR PLAN
1:200

REV	DATE	DESCRIPTION	DR	CH
-----	------	-------------	----	----

PLANNING ISSUE

DB3

LEEDS

4th Floor, 10 South Parade, Leeds LS1 5QS.
T: 0113 244 6931 www.darntonb3.com

CLIENT
The Cooperative Group

PROJECT

Earl Shilton

TITLE

Proposed Plan and Elevations

CREATION DATE 23.04.24	SCALE @ A1 1/500 / 1/200	DEN RS	CHK SN	STATUS P
---------------------------	-----------------------------	-----------	-----------	-------------

SHEET NO. 16887 - DB3 - B01 - 00 - DR - A - 20011	REVISION -
--	---------------

PROJECT NO / ORIGINATOR / ZONE / LEVEL / TYPE / ROLE / NUMBER
© COPYRIGHT: ALL RIGHTS RESERVED.
THIS DRAWING MUST BE READ IN CONJUNCTION WITH ALL OTHER RELEVANT DRAWINGS AND INFORMATION.
ANY DISCREPANCIES MUST BE REPORTED TO DARTNONTB3 IMMEDIATELY.
THIS DRAWING OR INFORMATION MUST NOT BE USED FOR CONSTRUCTION UNLESS EXPRESSLY ISSUED FOR
DO NOT SCALE FROM THIS DRAWING. WORK ONLY TO THE PRINTED DIMENSIONS.