


Install new parcel lockers to side of store on new level base.

Install new laundrette kiosk to side of store on new level base with 2 no. steel bollards.

Install new DA Pack installed on flat base. See CBES drawing CR3 for plant spec.

Install new Gas Cooler on flat base. See CBES drawing CR3 for plant spec.

Install 2 no. new ACU's installed on flat bases. See CBES drawing CR3 for plant spec.

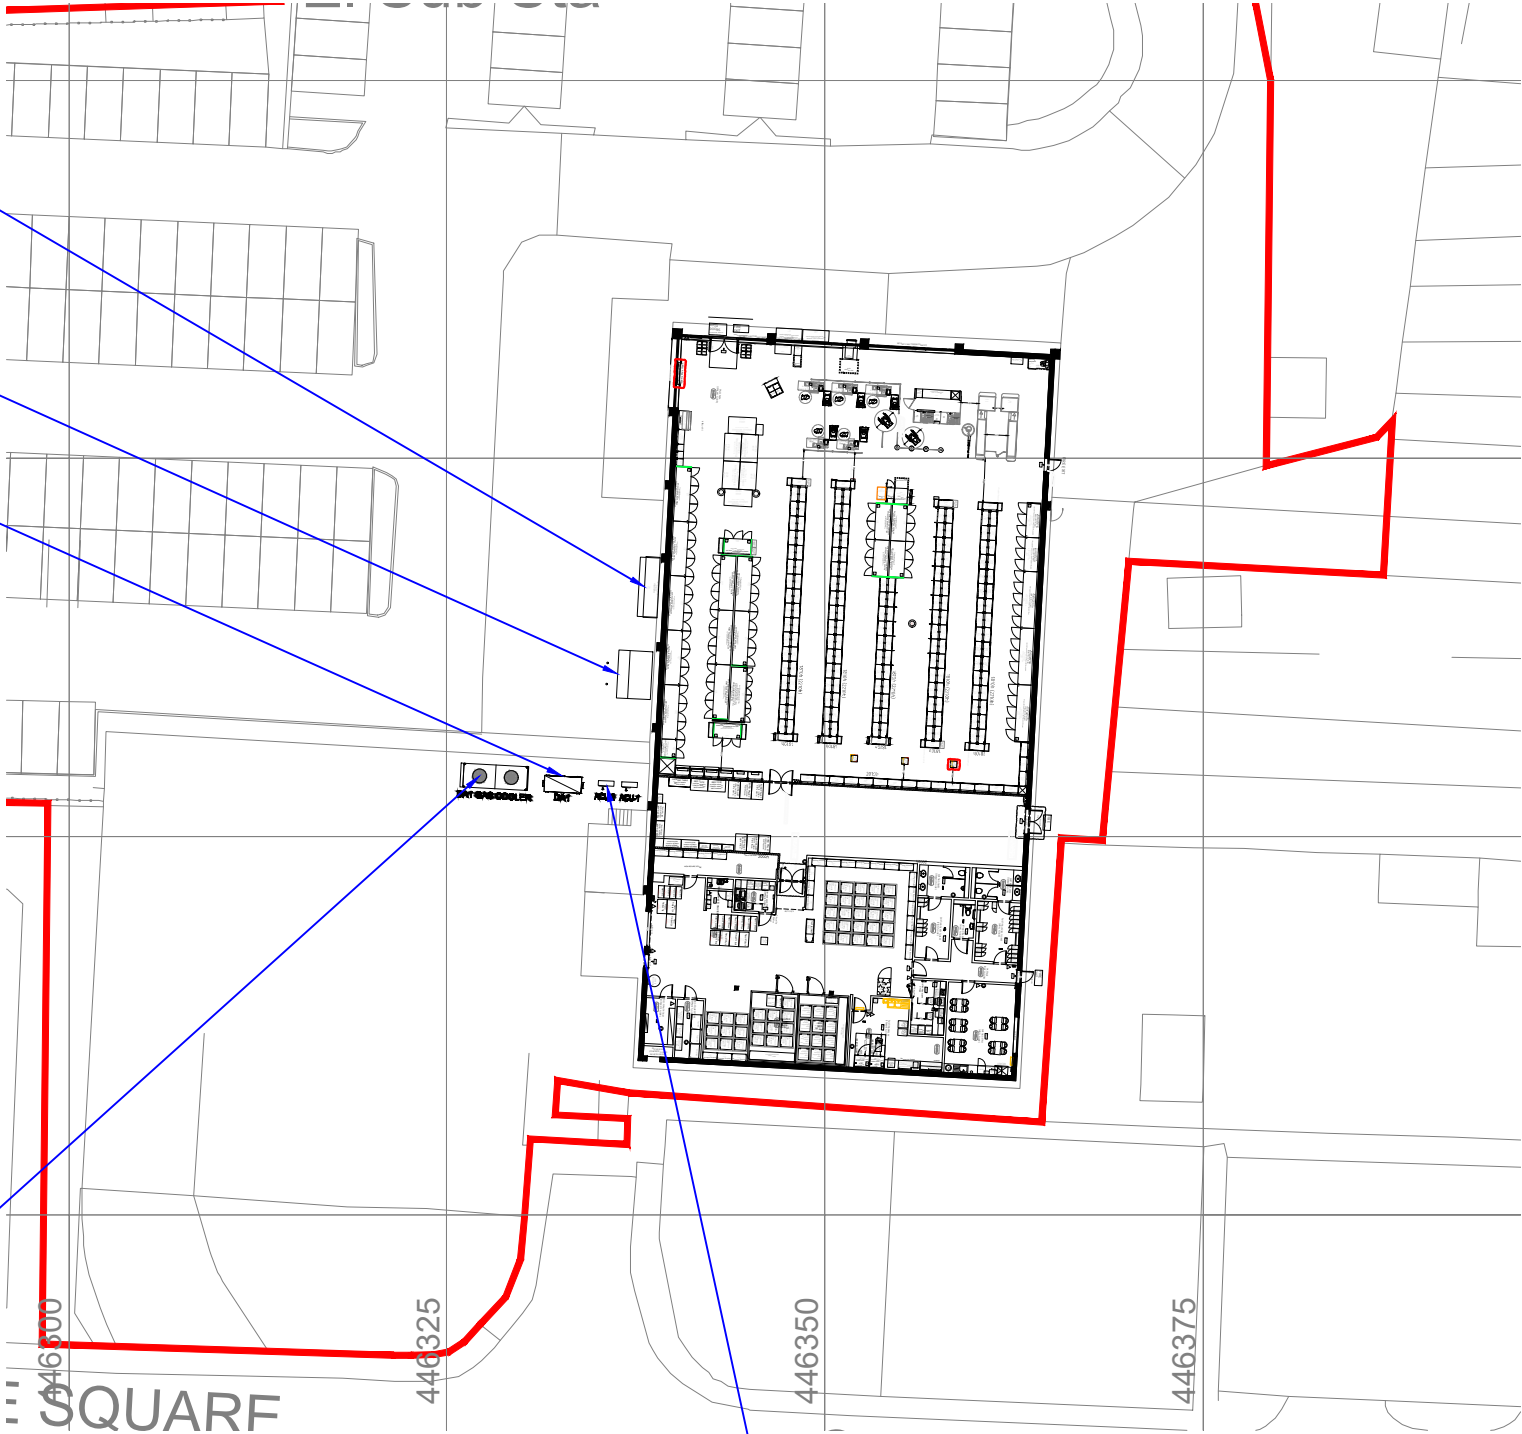

1 PROPOSED SITE PLAN
1:500

REV	DATE	DESCRIPTION	DR	CH
-----	------	-------------	----	----

PLANNING ISSUE



LEEDS
4th Floor, 10 South Parade, Leeds LS1 5QS.
T: 0113 244 6931 www.darntonb3.com

CLIENT
The Co-operative Group

PROJECT
Earl Shilton

TITLE
Site Plan

CREATION DATE	SCALE @ A3	DRN	CHK	STATUS
25.04.24	1:500	SN	-	P

SHEET NO.	REVISION
16887 - DB3 - B01-00 - DR - A - 90002	-

PROJECT No | ORIGINATOR | ZONE | LEVEL | TYPE | ROLE | NUMBER

© COPYRIGHT: ALL RIGHTS RESERVED.
THIS DRAWING MUST BE READ IN CONJUNCTION WITH ALL OTHER RELEVANT DRAWINGS AND INFORMATION.
ANY DISCREPANCIES MUST BE REPORTED TO DARNTONB3 IMMEDIATELY.
THE DRAWING OR INFORMATION MUST NOT BE USED FOR CONSTRUCTION UNLESS EXPRESSLY ISSUED FOR CONSTRUCTION.
DO NOT SCALE FROM THIS DRAWING. USE DISPLAYED DIMENSIONS.