


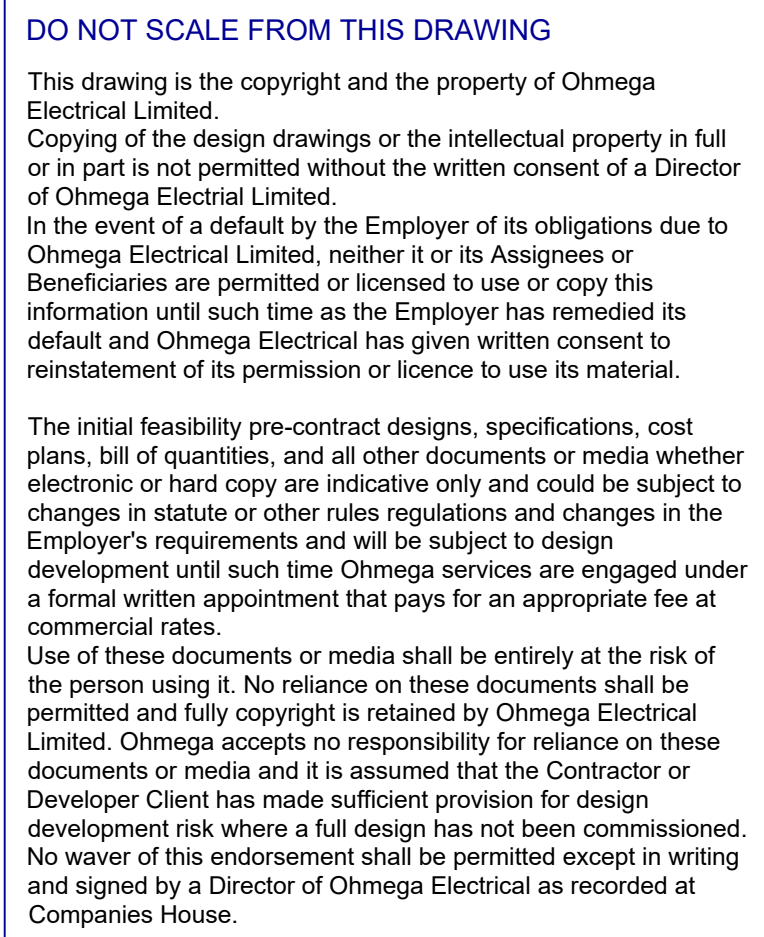


Note: Our quantities include 4x F1 and 4xE1 for the Roof Plant Area. These to be confirmed

E1E1E1E1

F1F1F1F1

Note: Our quantities include 15x F2 for the Car Park lighting.
A calculation cannot be performed because a drawing of the external area has not been provided.

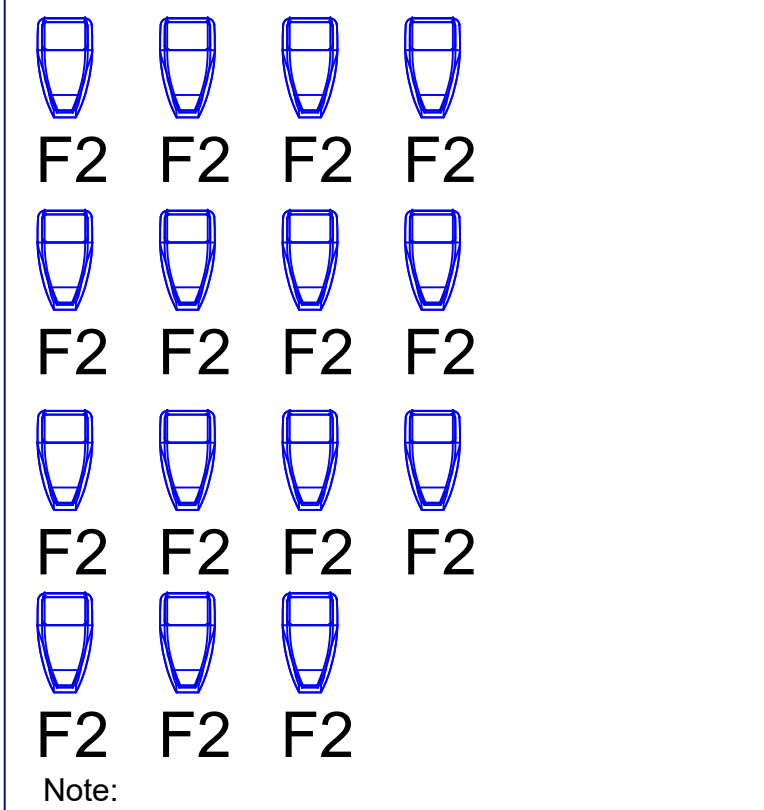

All requirements for external lighting to be specified/confirmed

Lighting as per Zumbobel design. No design responsibility accepted by ohmega

Rev	Summary of Alterations	By	Date
R5	.	.	.
R4	.	.	.
R3	Minor Amendments Made	AA	15.04.2024
R2	Amendments As Per Client Comments	AA	05.04.2024
R1	Updated to suit latest architect layout	AA	03.04.2024



Project Title
Coop - Earl Shilton
Wood St, Earl Shilton
Leicestershire, LE9 7ND

Drawing Title
Ground Floor
Lighting & Emergency Lighting Layout

FOR COMMENT APPROVED	☐ ☐	FOR APPROVAL REJECTED	☒ ☐
TENDER DRAWING AS FITTED	☐ ☐	CONSTRUCTION FINALISED	☒ ☐

Drawn: AA	Date: 17.03.24
Approved: MA	Date: 22.03.24

IMA	20.03.24
Scale: 1:50	Paper Size A0
Department	

RETAIL	
Dwg No: 423191/E/201	Rev: R3

Scale 150 [m]