



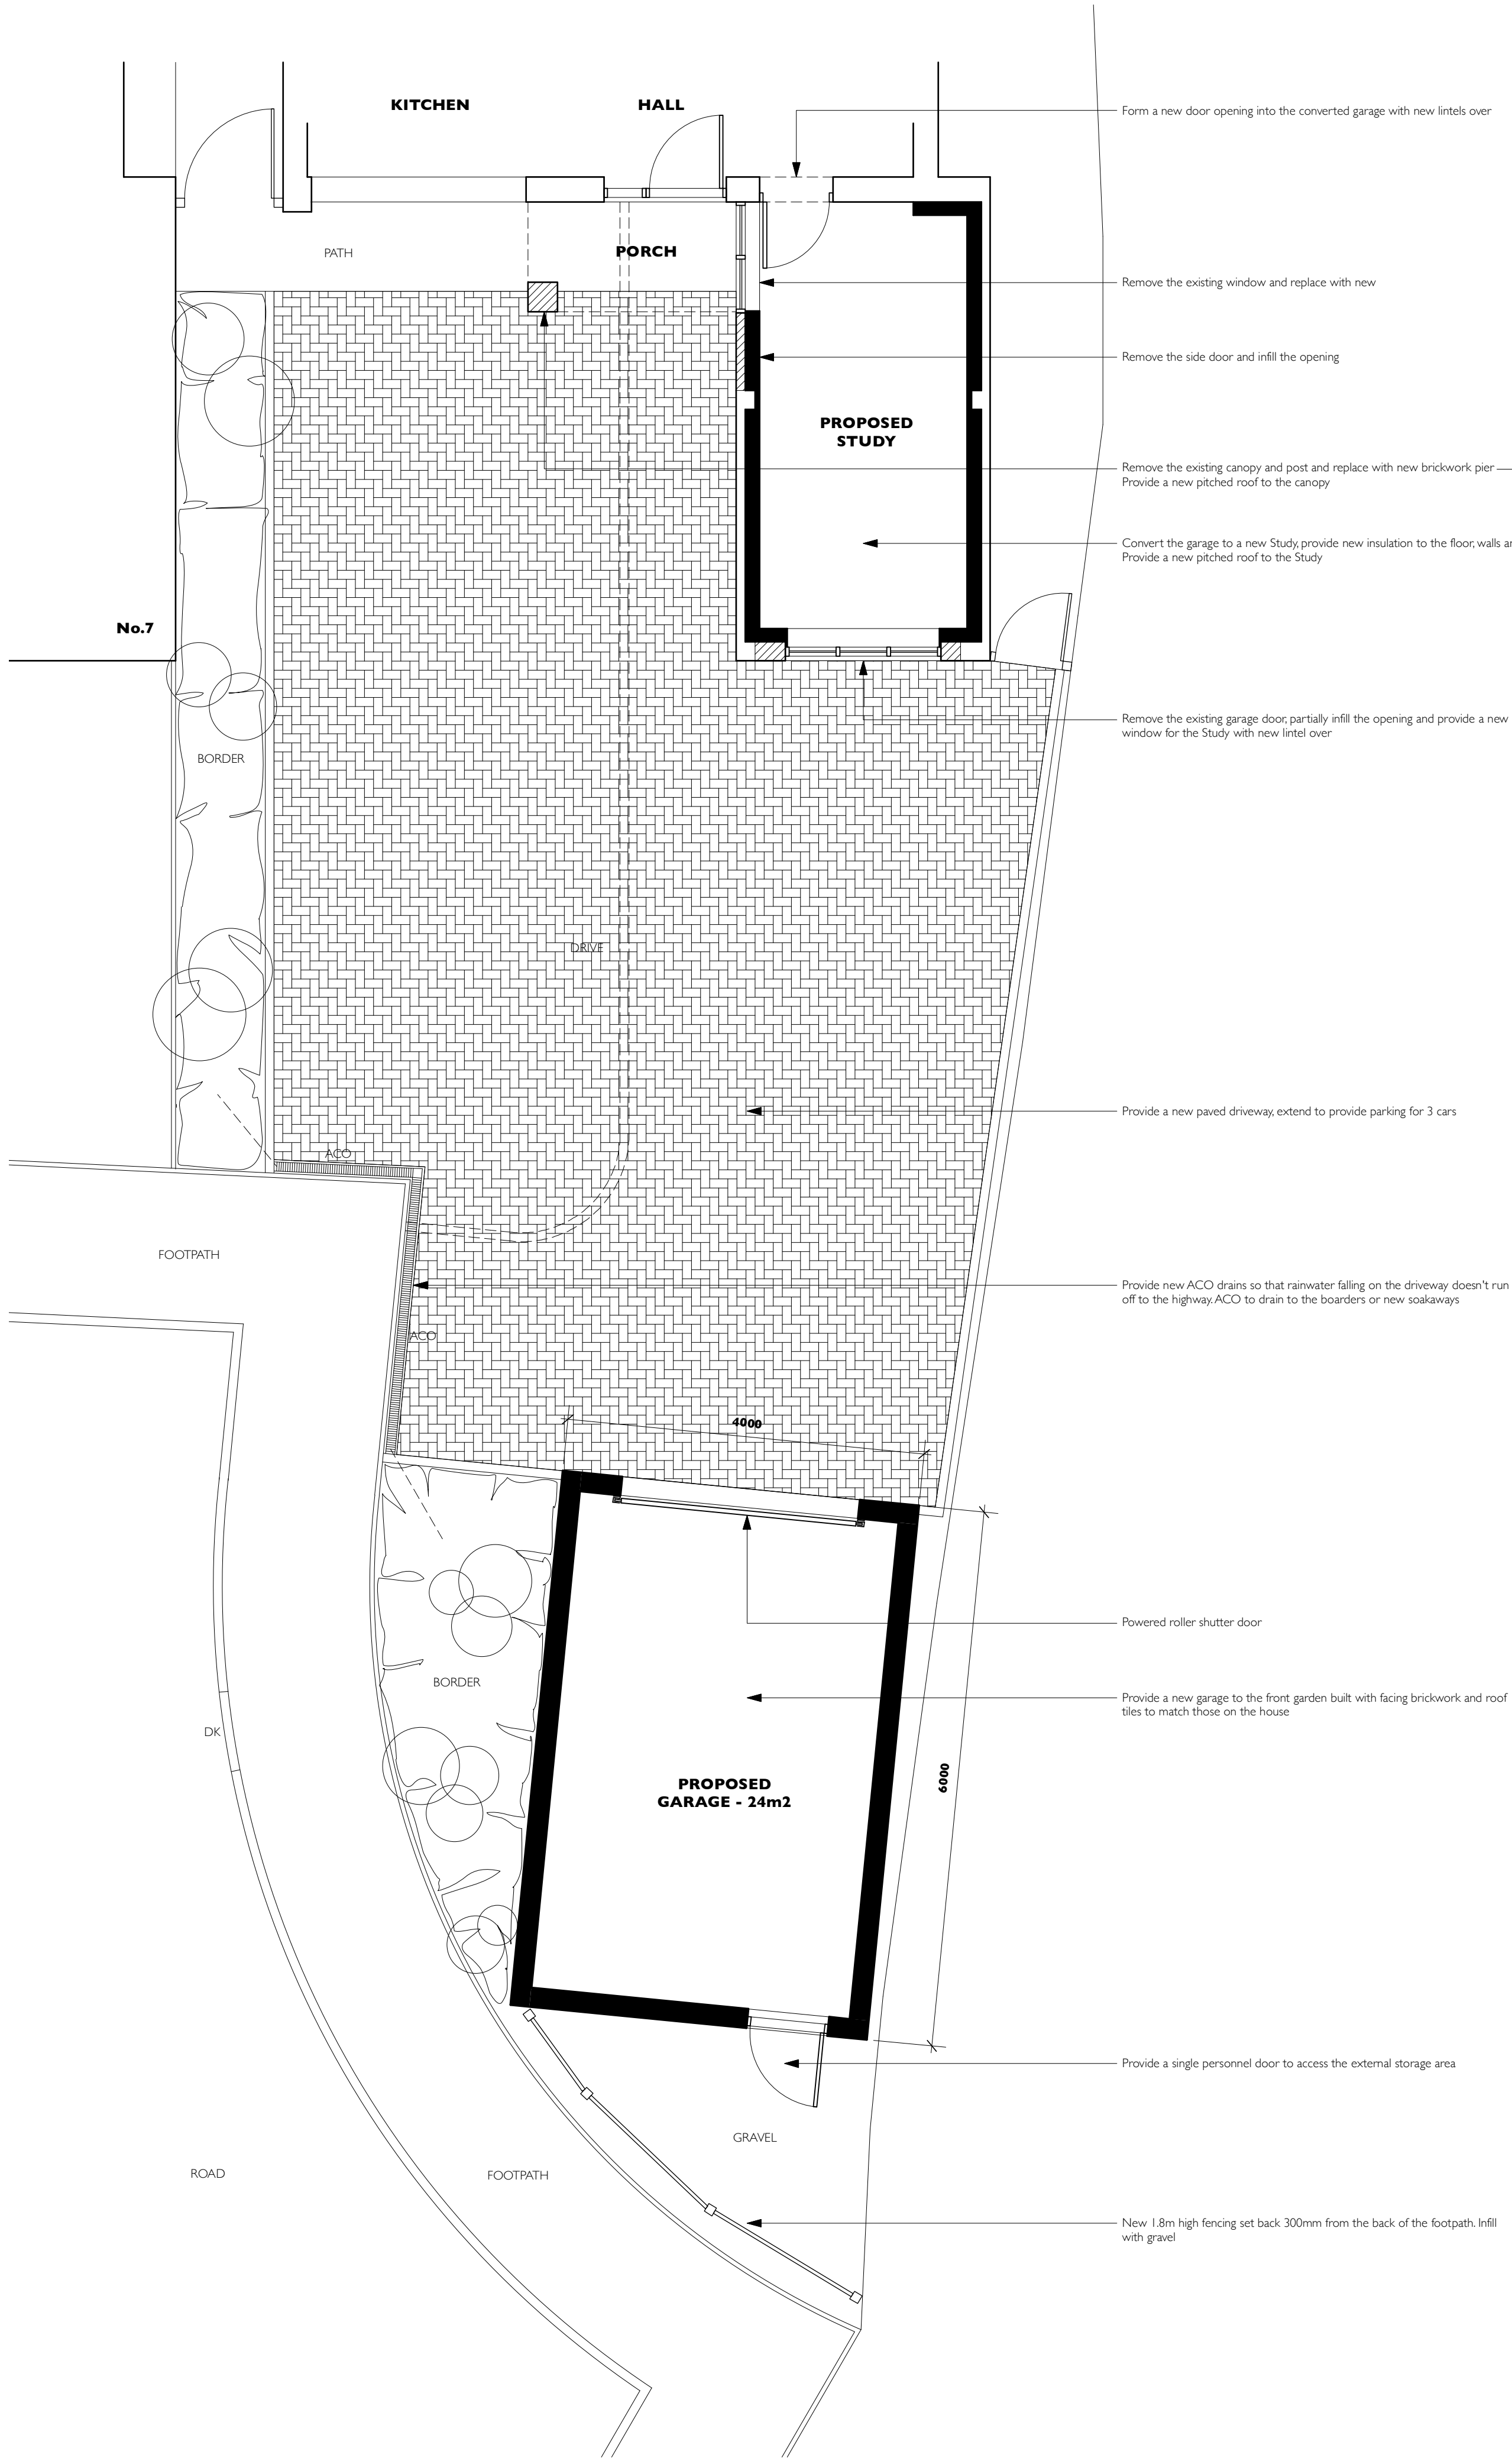


PROPOSED GROUND FLOOR & SITE PLAN

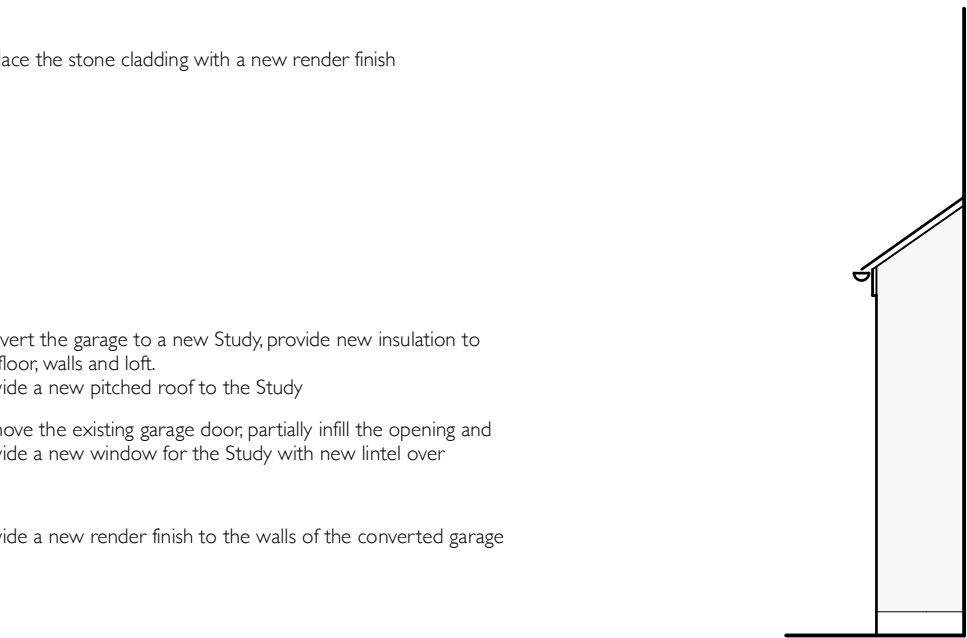


PROPOSED FRONT ELEVATION




PROPOSED REAR ELEVATION

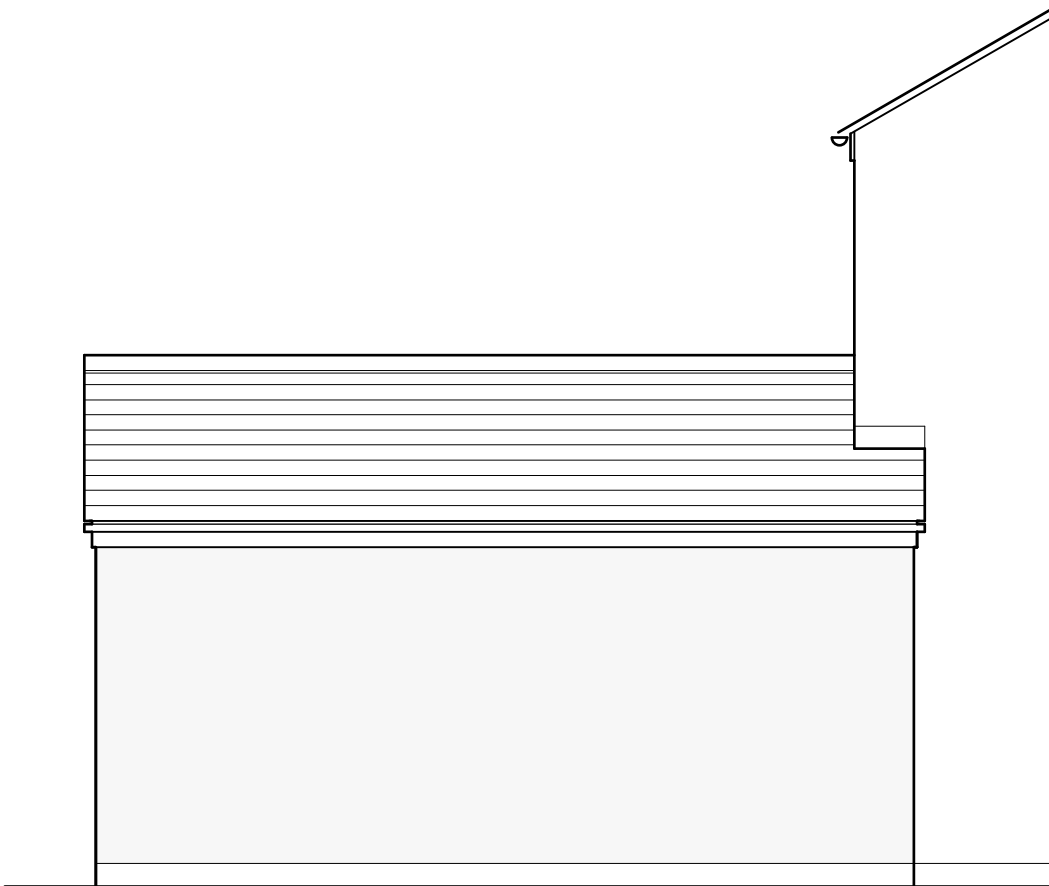


PROPOSED SIDE ELEVATION

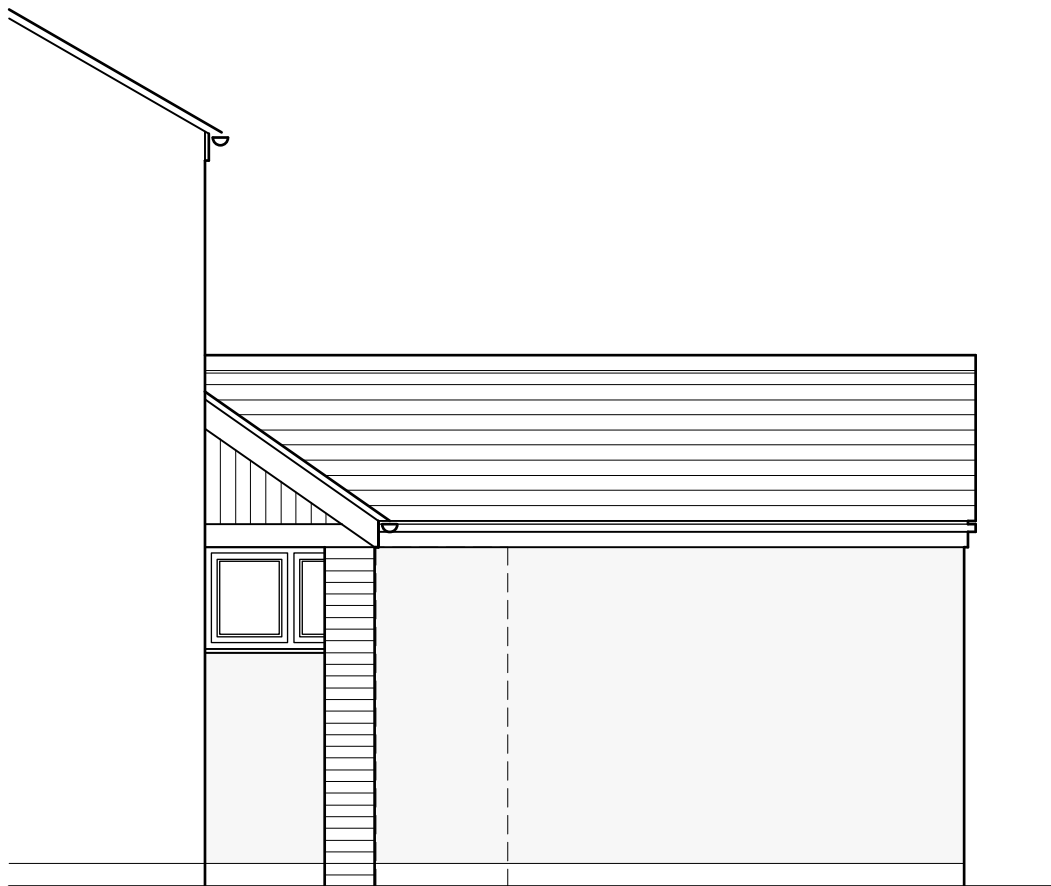


PROPOSED SIDE ELEVATION

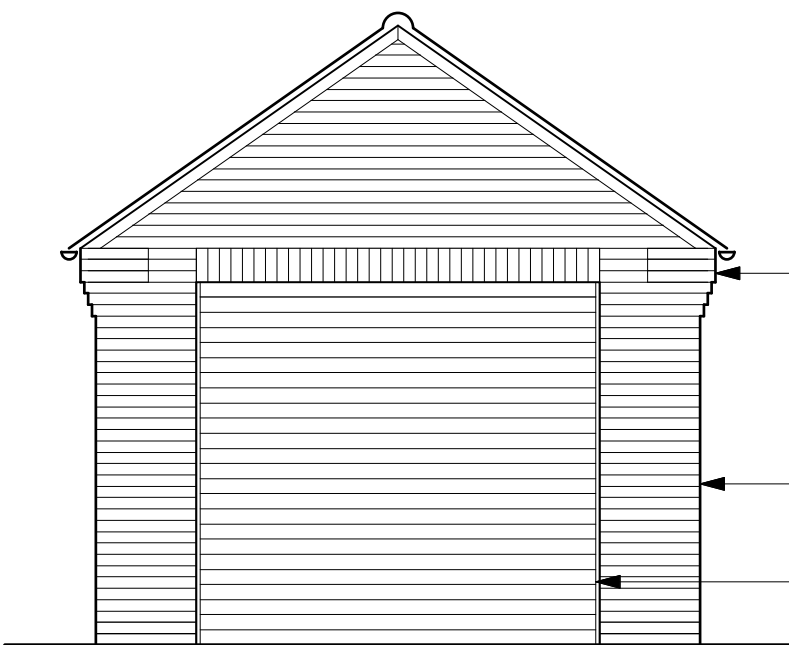


PROPOSED FRONT ELEVATION GARAGE

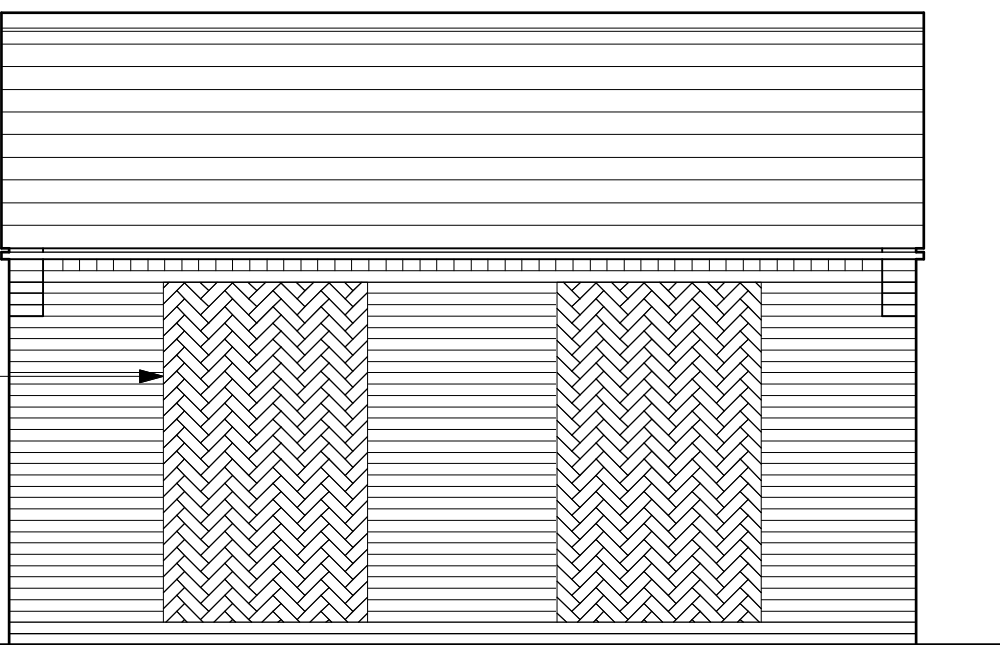

PROPOSED SIDE ELEVATION GARAGE

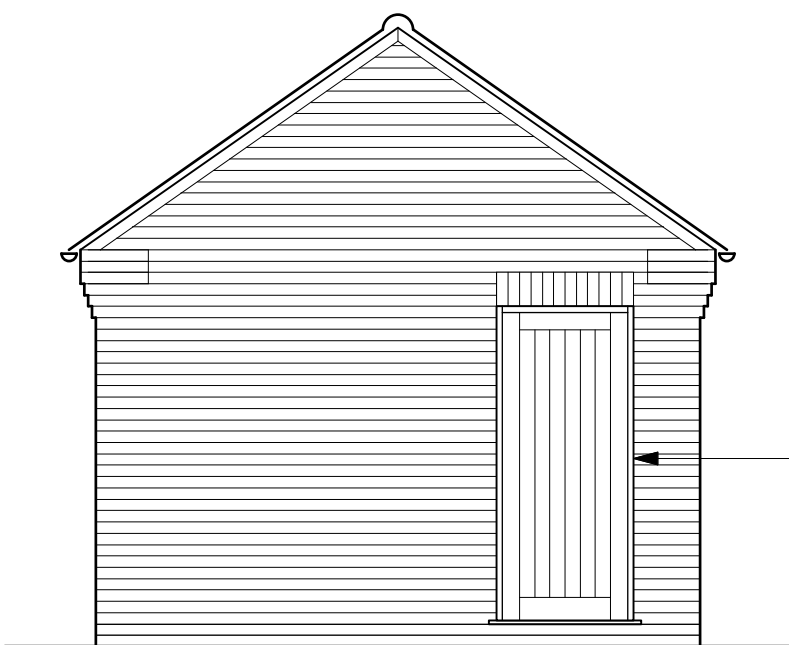

PROPOSED REAR ELEVATION GARAGE

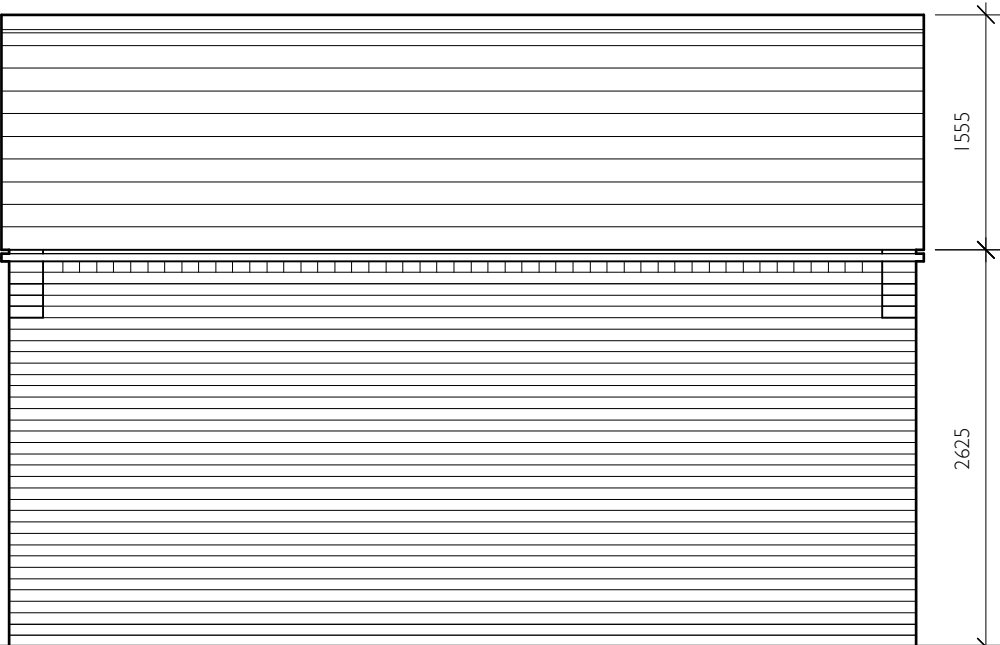

PROPOSED SIDE ELEVATION GARAGE

REVISIONS	
DRAWING TITLE	PROPOSED PLANS & ELEVATIONS PLANNING DRAWING
PROJECT TITLE	PROPOSED GARAGE CONVERSION & NEW GARAGE 8 GLOUCESTER CLOSE, DESFORD, LEICS. LE9 9HQ
DRAWING NUMBER	26038-03
SCALE	A1:1:50 A3:1:100
DATE	28.08.2026
PETER THOMPSON ARCHITECTURAL SERVICES	
T 01455 284921 E MAIL@PETERTHOMPSONADT.CO.UK W PETERTHOMPSONADT.CO.UK A PROVIDENCE HOUSE 49 LEICESTER RD BROUGHTON ASTLEY LEICESTERSHIRE LE19 6QE	
Figured dimensions must be taken in preference to scaled dimensions and any discrepancies or errors are to be referred to PTADT. Contractors, sub-contractors and suppliers must verify all dimensions on site before commencing work or producing any workshop drawings. Copyright Reserved	
0 1m 2m 3m 4m 5m	