






EXISTING FRONT ELEVATION 1:100

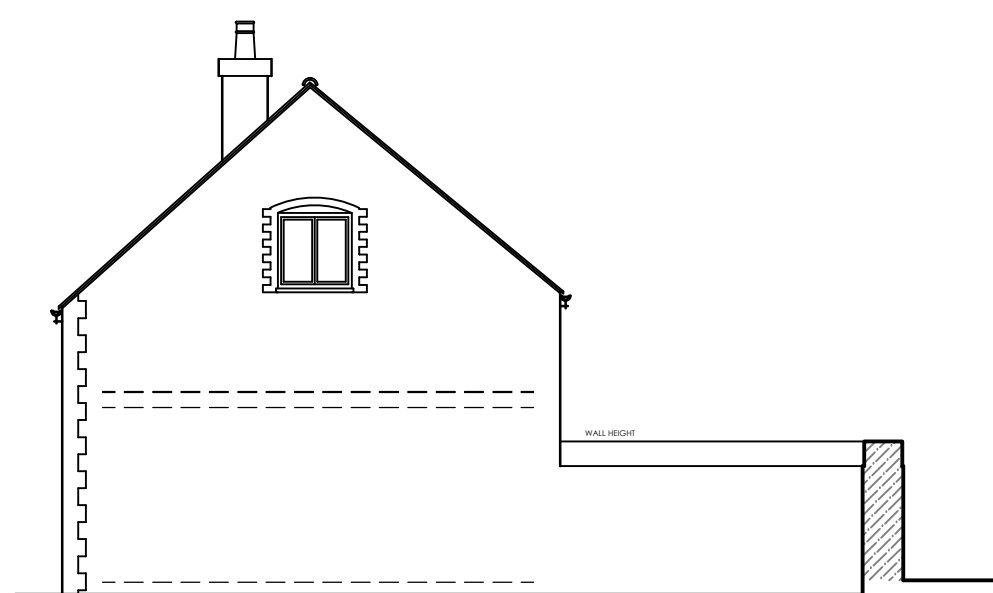

EXISTING SIDE ELEVATION 1:100

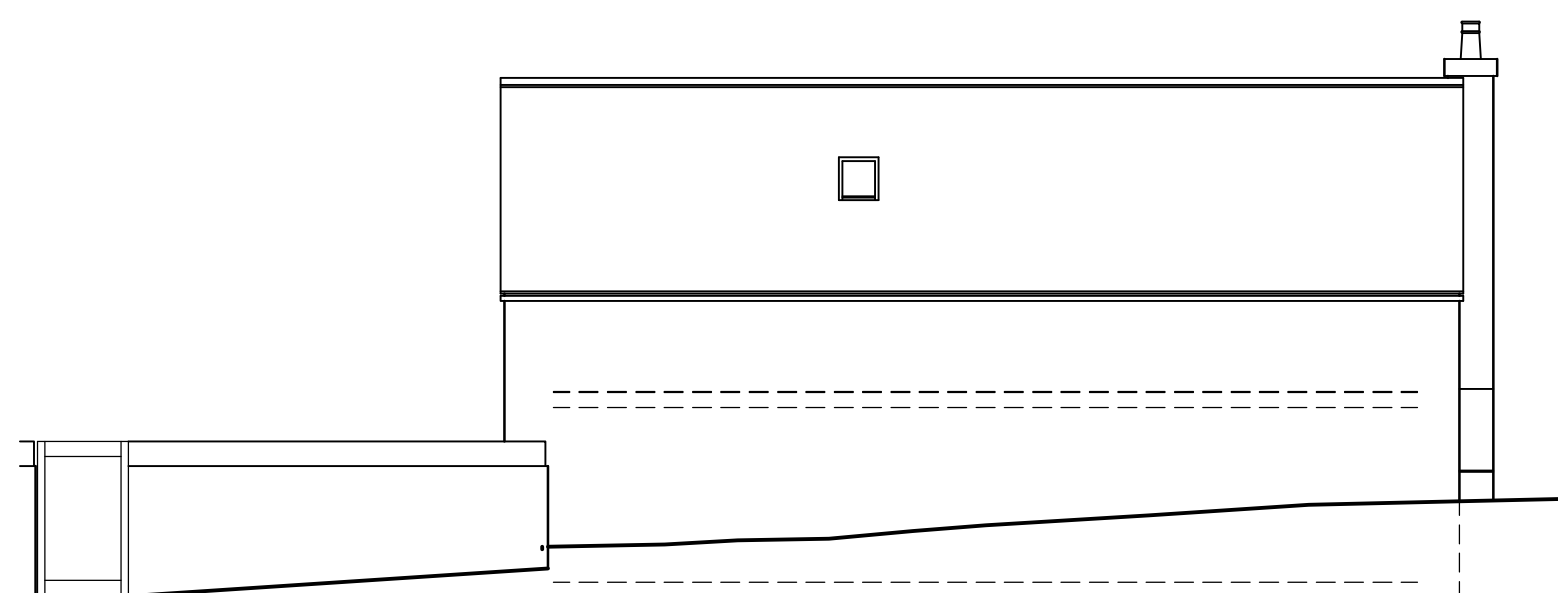


EXISTING REAR ELEVATION 1:100

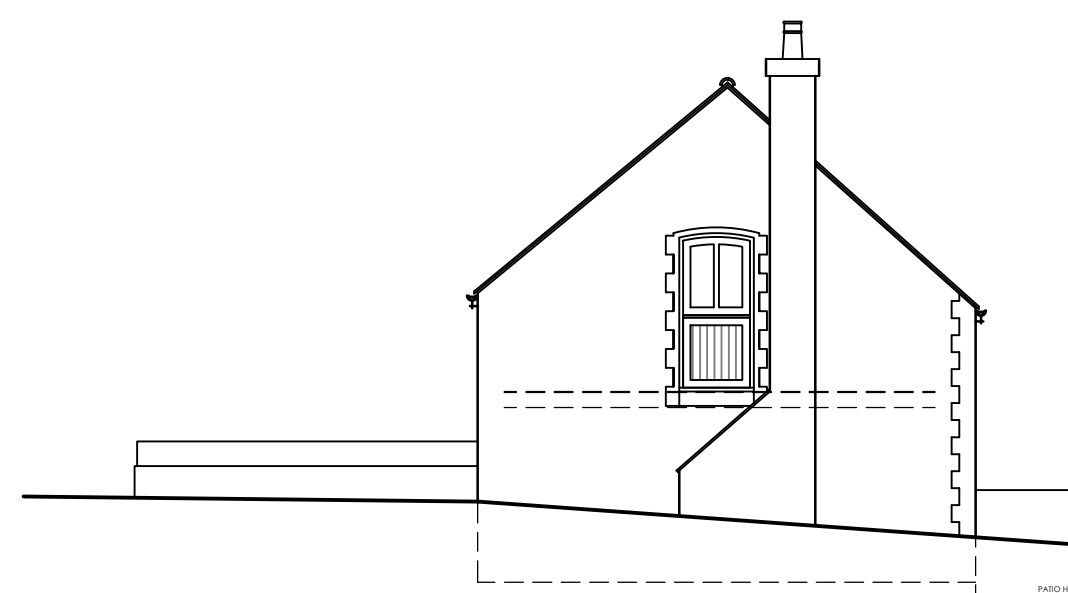


EXISTING SIDE ELEVATION 1:100




PROPOSED FRONT ELEVATION 1:100

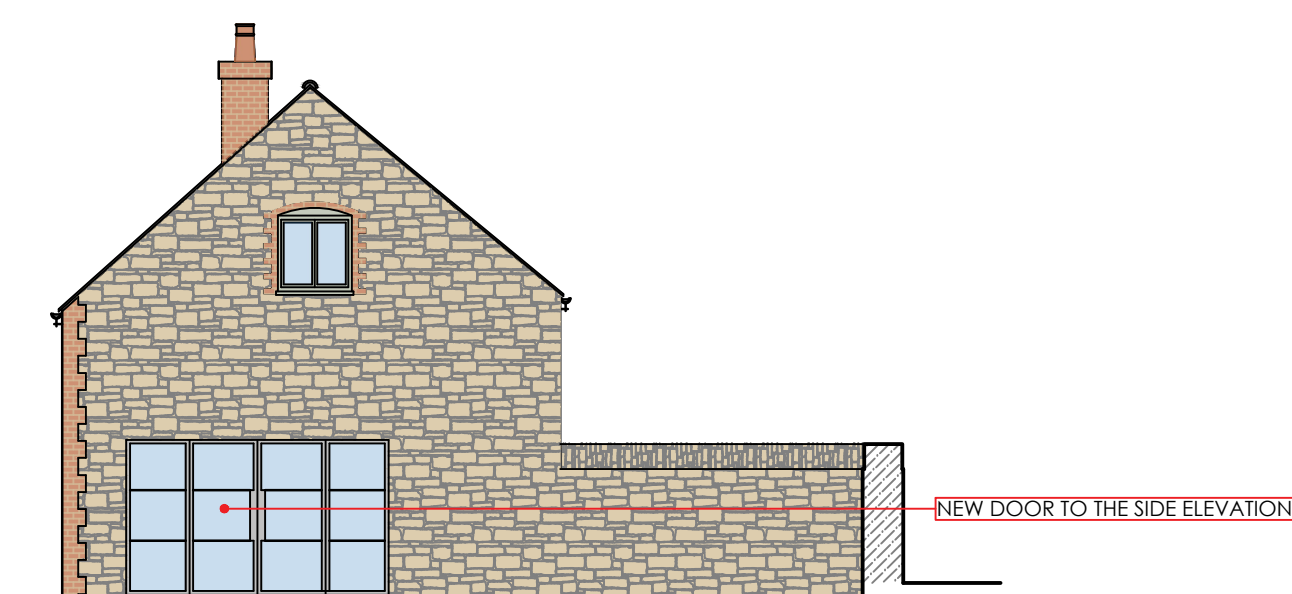


PROPOSED SIDE ELEVATION 1:100

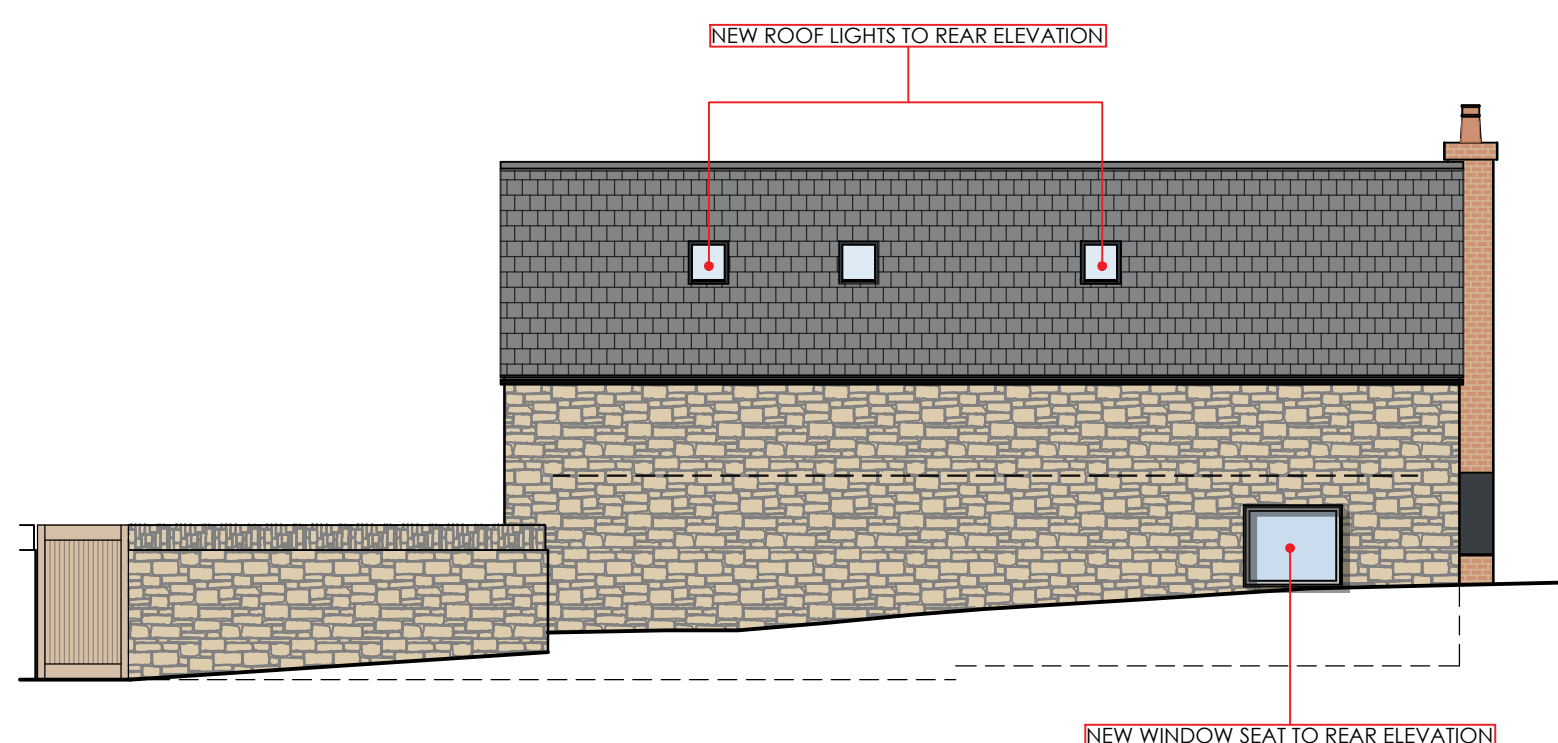


PROPOSED REAR ELEVATION 1:100

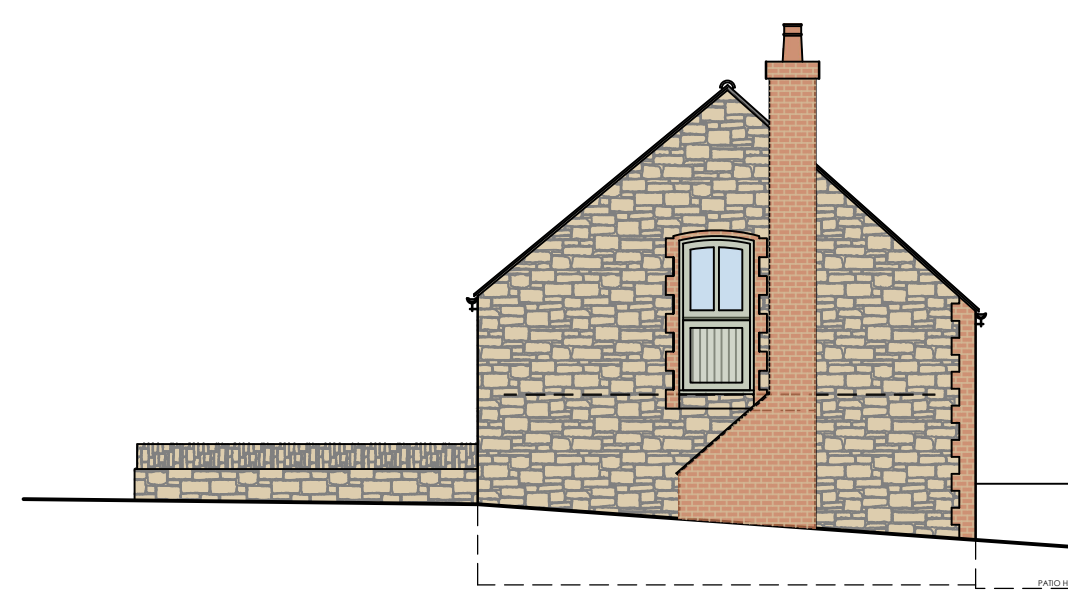


PROPOSED SIDE ELEVATION 1:100

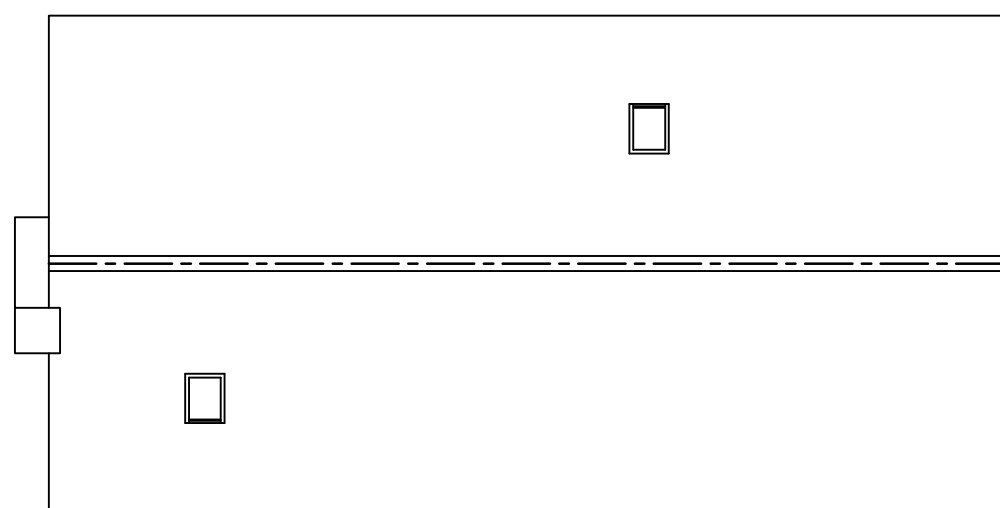


EXISTING ROOF PLAN 1:100

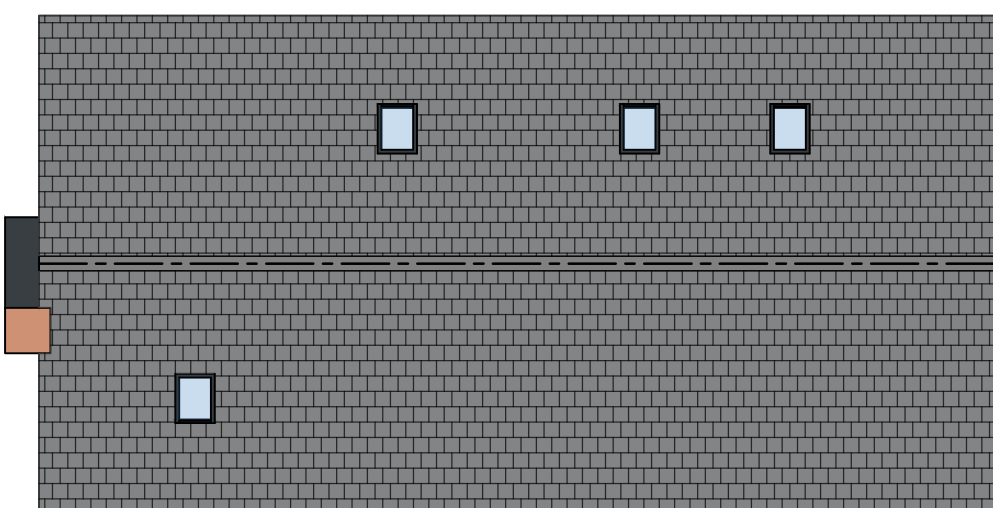

PROPOSED ROOF PLAN 1:100

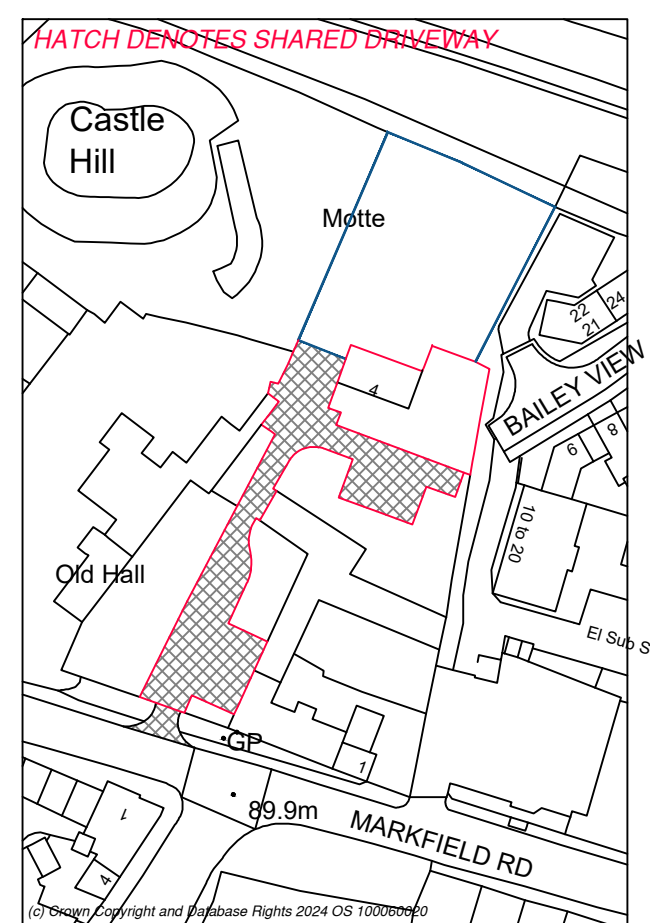

SITE LOCATION PLAN 1:1250

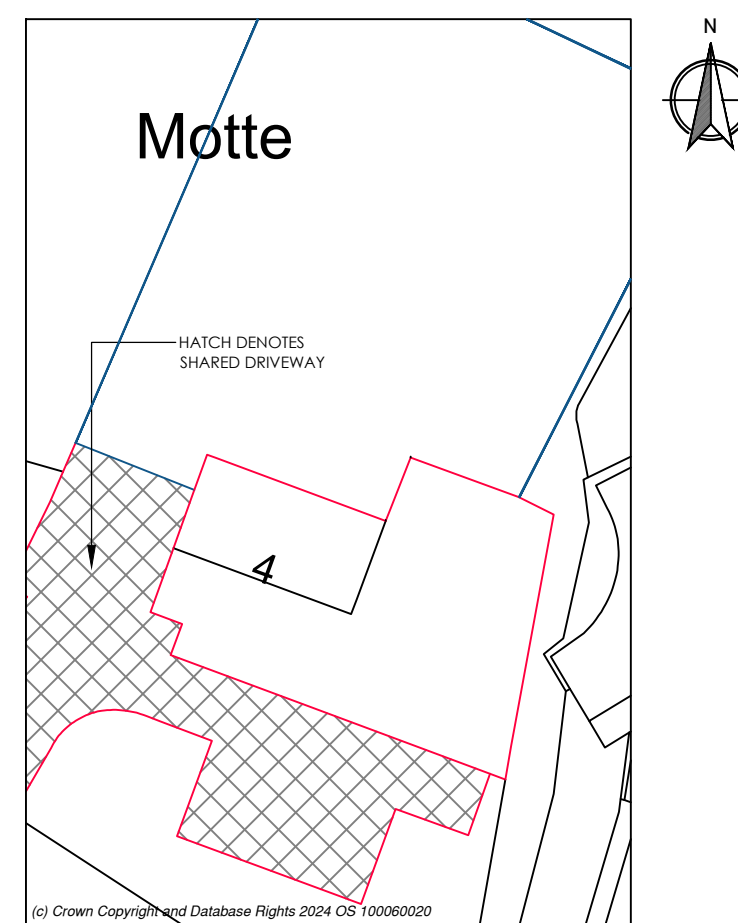

SITE BLOCK PLAN 1:500

REV	DATE	DETAIL	P/C	DRN
A	13/10/24	PREP FOR PLANNING SUB	P	W/P
B	11/04/25	CLIENT DESIGN MEETING AMENDMENTS	P	C/RP
C	17/04/25	ROOF LIGHT AMENDMENT	P	C/RP
D	21/05/25	PLANNING SUBMISSION	P	C/RP

DRAWING : EXISTING AND PROPOSED ELEVATIONS AND ROOF PLANS	
DATE : SEPT 24	PROJECT : PROPOSED SINGLE STOREY REAR EXTENSION
SCALE @ A1 : VARIES	CLIENT : MRS KULLAR
DRAWING No. 23-74.4	SITE ADDRESS : 4 OLD HALL BARN GROBY LE6 0FL

ALL DRAWINGS TO BE CHECKED ON BE HALF TO COMMENCEMENT. PLANS TO BE AS JUST FOR PLANNING PURPOSE ONLY.
ANY CHANGES FROM PLANS OR STRUCTURAL ALTERNATIONS ARE TO BE NOTED IMMEDIATELY OR WILL BE CARRIED OUT AT THE CLIENTS RISK.
ANY BUILDING WORKS TO BE UNDERTAKEN BEFORE ANY NECESSARY LOCAL AUTHORITY APPROVALS HAVE BEEN OBTAINED ARE AT CLIENTS OWN RISK.
THE DRAWING REMAINS THE COPYRIGHT OF THE ART OF BUILDING LTD AND MUST NOT BE DUPLICATED OR REPRODUCED WITHOUT PRIOR CONSENT.
THE DRAWING REMAINS THE PROPERTY OF THE ART OF BUILDING LTD AND MUST NOT BE DUPLICATED OR REPRODUCED WITHOUT PRIOR CONSENT.
THIS DRAWING IS THE PROPERTY OF THE ART OF BUILDING LTD AND MUST NOT BE DUPLICATED OR REPRODUCED WITHOUT PRIOR CONSENT.
ANY REVISED DRAWINGS OR ADDITIONAL STRUCTURAL DESIGNS REQUESTED AFTER AGREED DESIGN OR LOCAL AUTHORITY APPROVALS HAVE BEEN OBTAINED WILL BE AT AN ADDITIONAL COST TO THE CLIENT.

DRAWING SIGNED AND APPROVED BY:
PRINT NAME : SIGNATURE : DATE :