



A Existing Front Elevations
101 (SCALE 1:30)

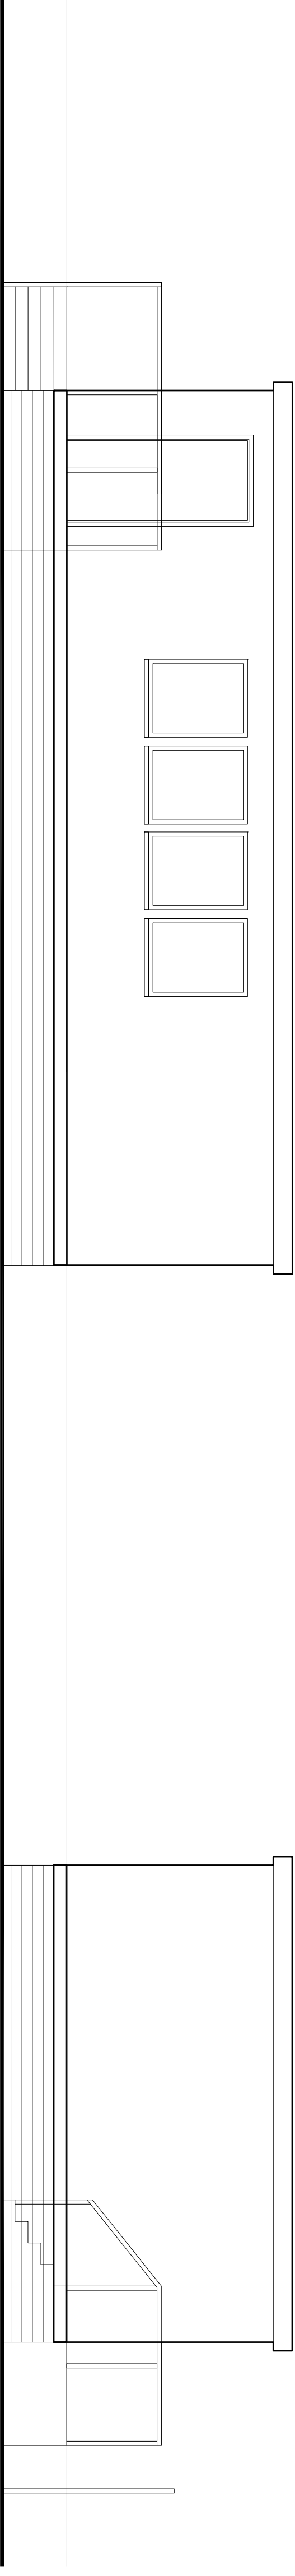


C Existing Rear Elevations
101 (SCALE 1:30)

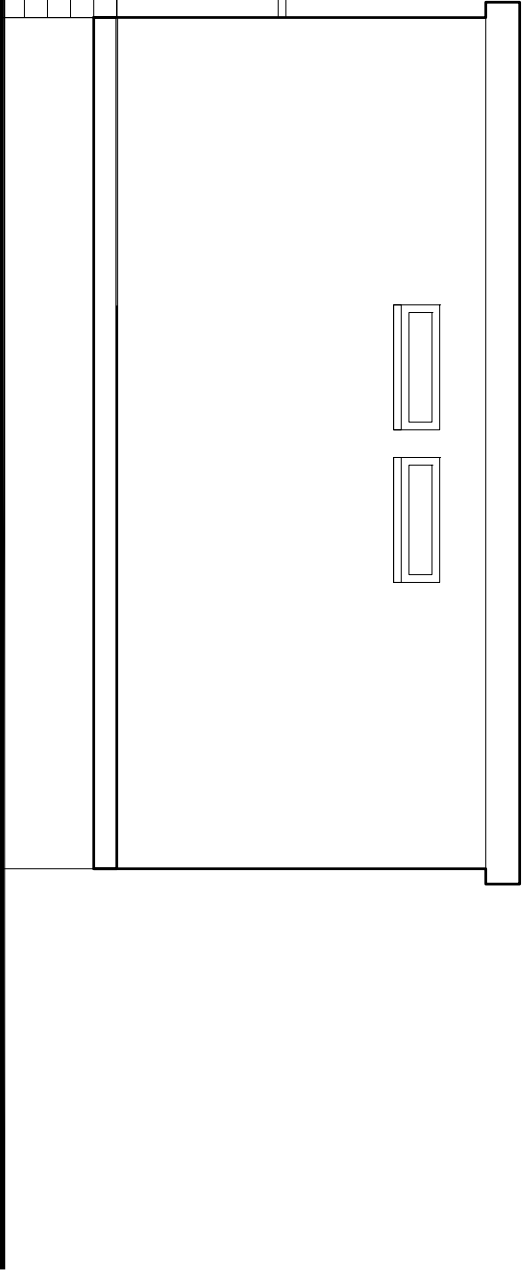

D Existing Side Elevations
101 (SCALE 1:30)

B Existing Side Elevations
101 (SCALE 1:30)

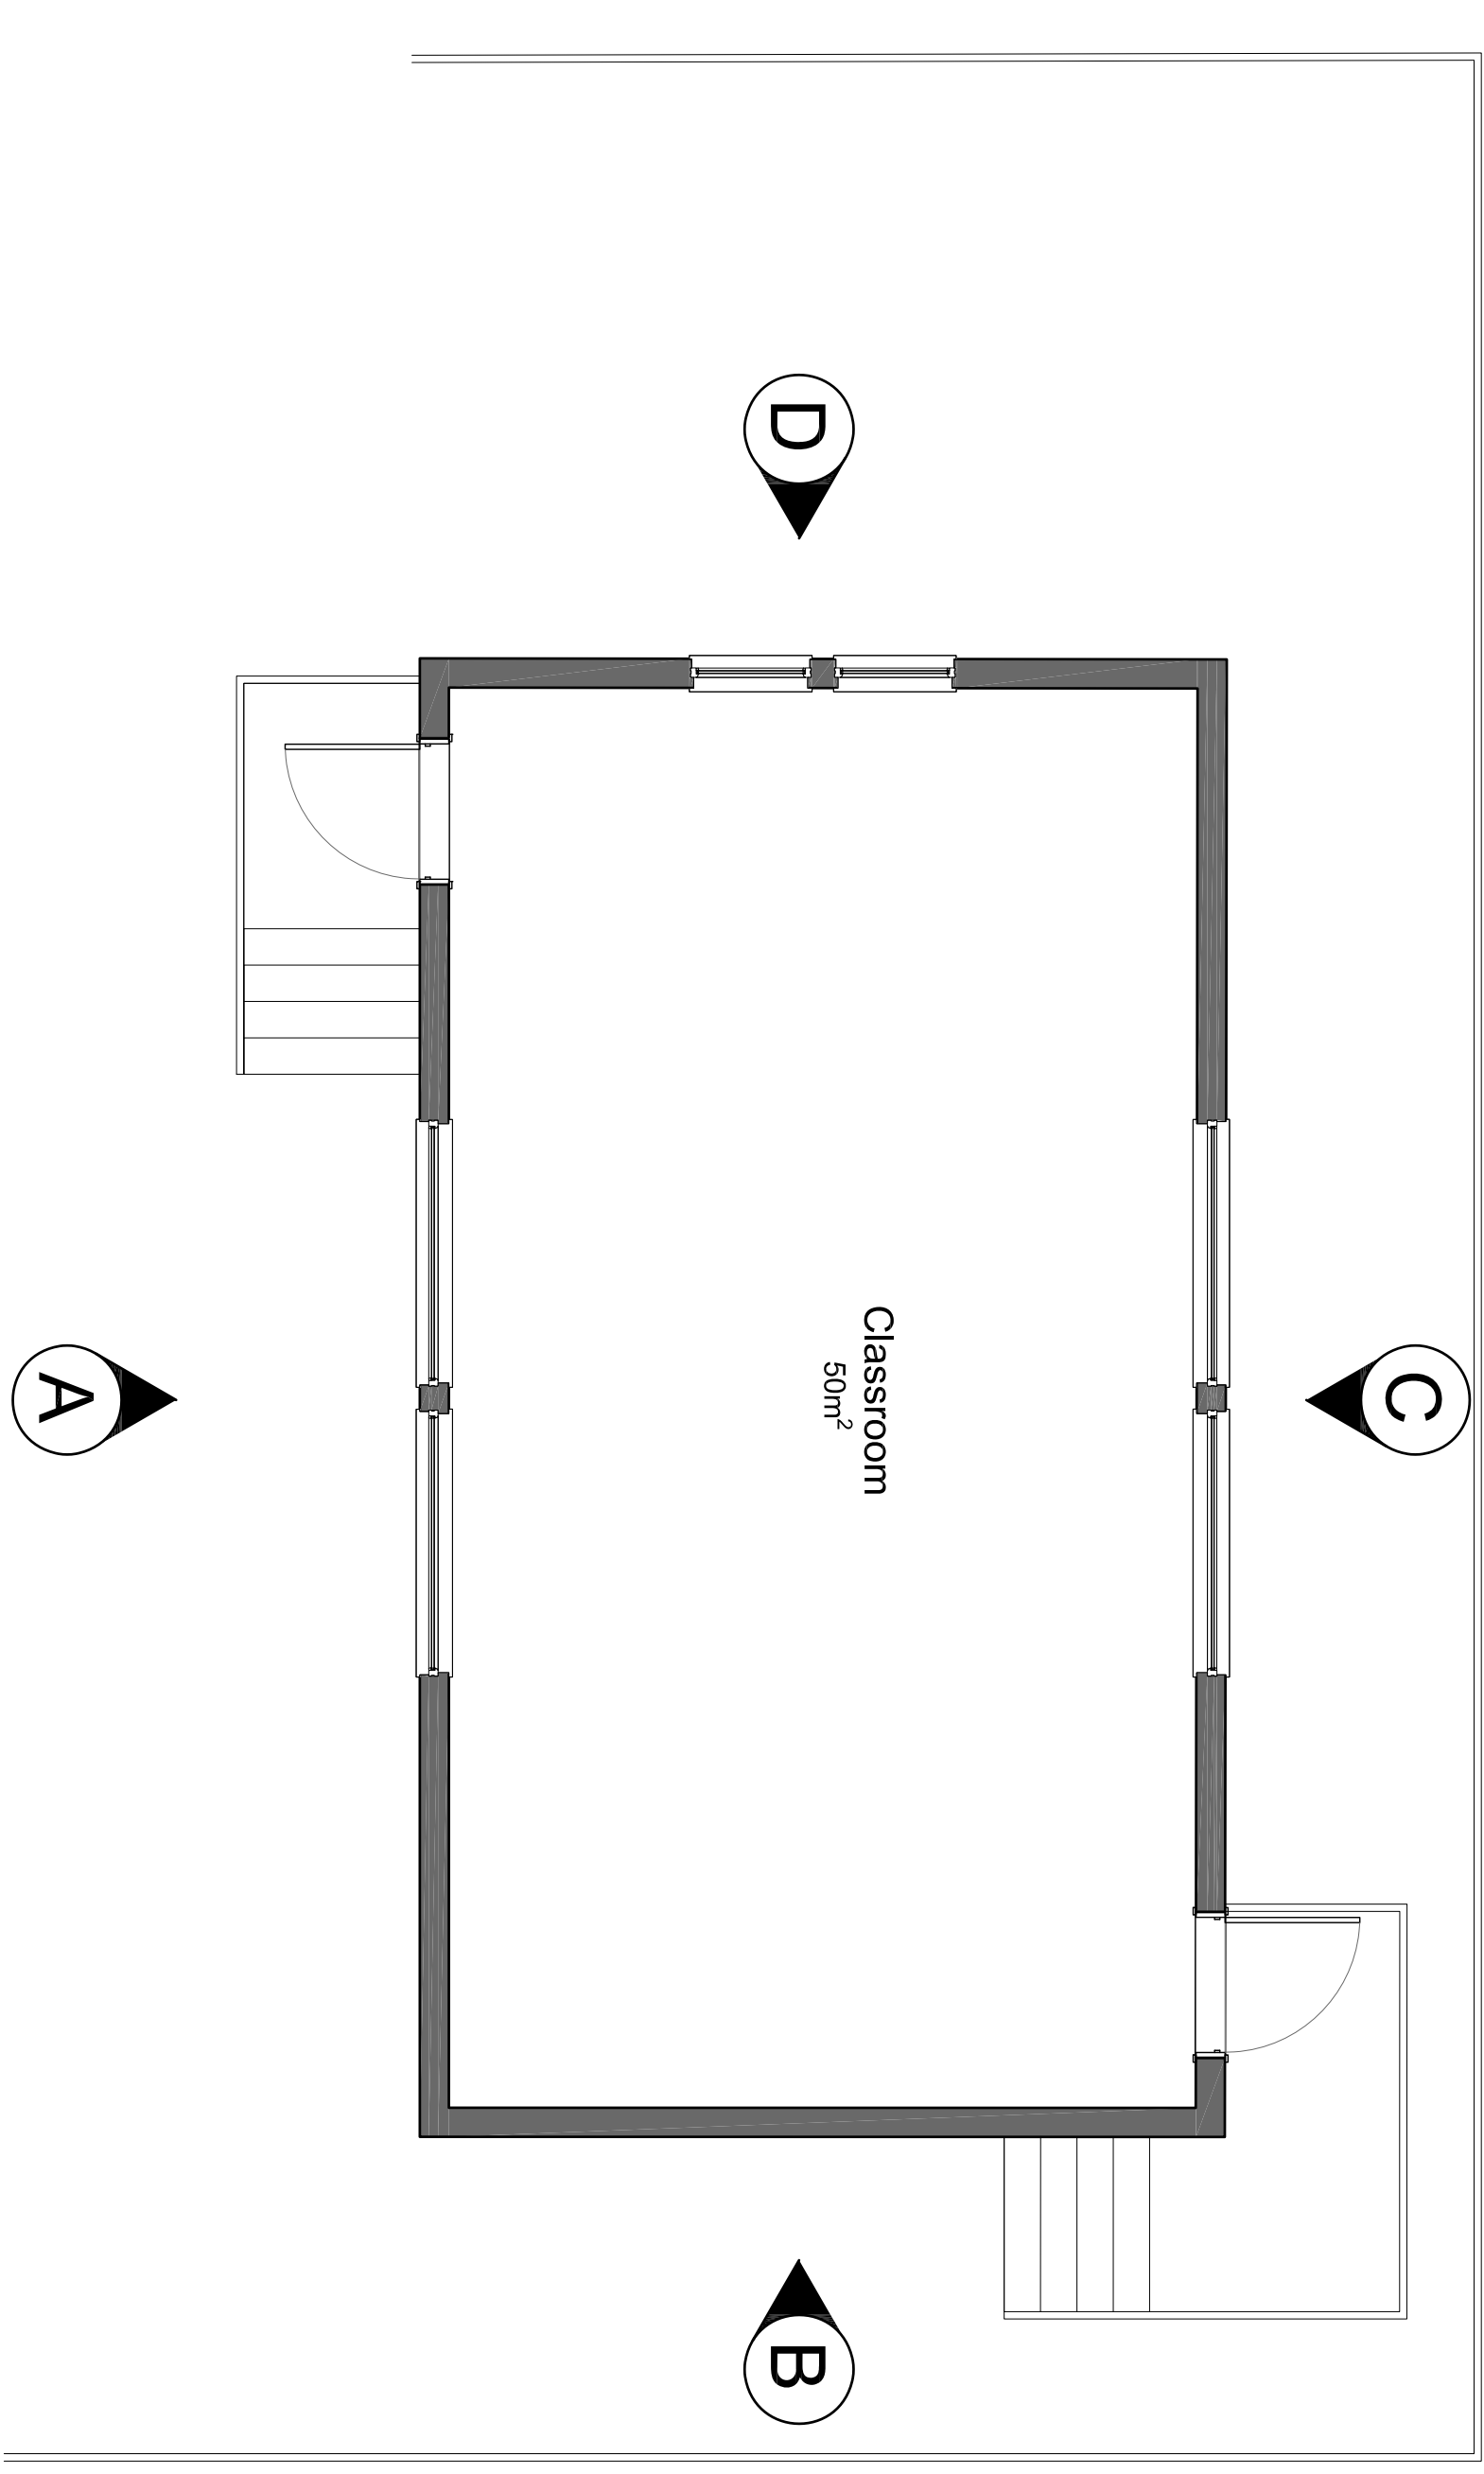

1 Existing Plan
101 (SCALE 1:30)



0 Location Plan
101 (SCALE 1:1250)



This contractor is responsible to ensure that no products are to be utilized that do not comply with relevant British and/or European Standards and/or Codes known or suspected at the time of product selection and/or construction to be deleterious to health and safety or to durability of the work or not in accordance with good building practices.

The contractor is responsible for checking dimensions, tolerances, levels and references. This drawing is to be read in conjunction with all relevant references and specifications. The contractor is responsible for ensuring that the work is carried out in accordance with the relevant standards and specifications. The contractor is responsible for ensuring that the work is carried out in accordance with the relevant standards and specifications.

Where an item is covered by drawings to different scales, the larger scale drawing is to be worked to.

Figured dimensions to be worked to in all cases.

This drawing and the copyrights and patents therein are the property of Surveyors to Education and may not be used or reproduced without consent or attribution.

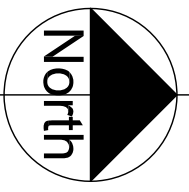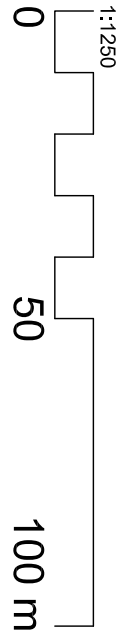

PT:	Issued for Planning	ME	WT	06/02/25
T2:	Site plan corrected	EH	WT	23/11/22
T1:	TENDER ISSUE	EH	WT	22/11/22
-:	Issued for comment.	EH	WT	21/11/22

Rev.	Description	D	C	Date
1	Issued for Planning			06/02/25

CLIENT: Stanton under Bardon Community Primary School

PROJECT ADDRESS:

Stanton under Bardon,
Main Street, Stanton-under-Bardon,
Markfield, Leicestershire,
LE67 9TQ

PROJECT: Replacement Classroom Block

TITLE: Proposed Plans and Elevations

DRAWN:	CHECKED:	ISSUE:	DATE:
EH	WT	PLANNING	21/11/2022
JOB NO:	DRG NO:	SCALE @ A1:	REVISION:
P22703	100	1:50	P1