


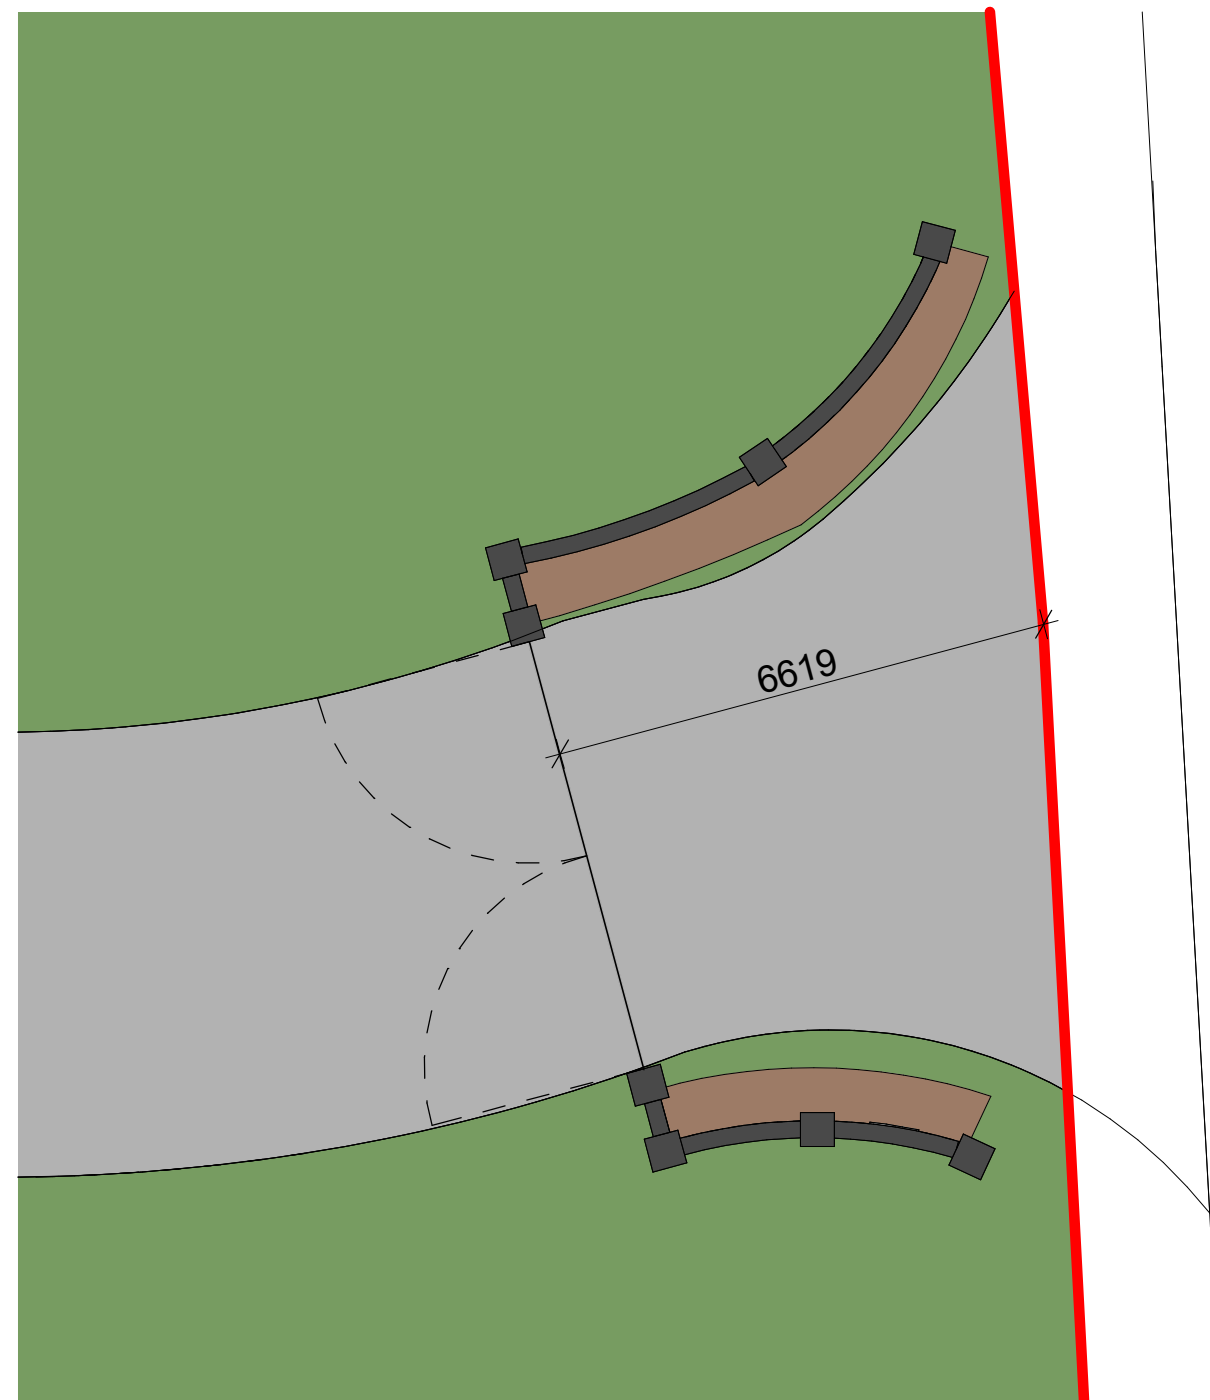
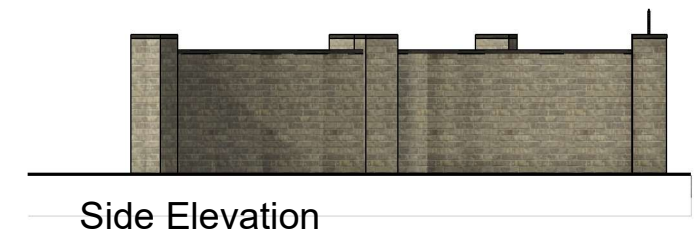


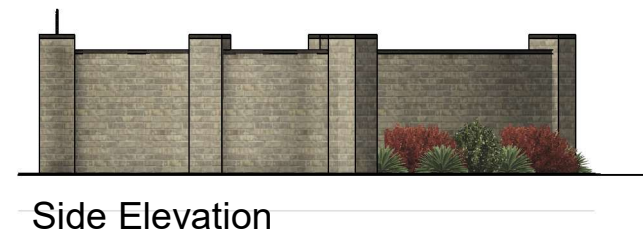

Site Plan

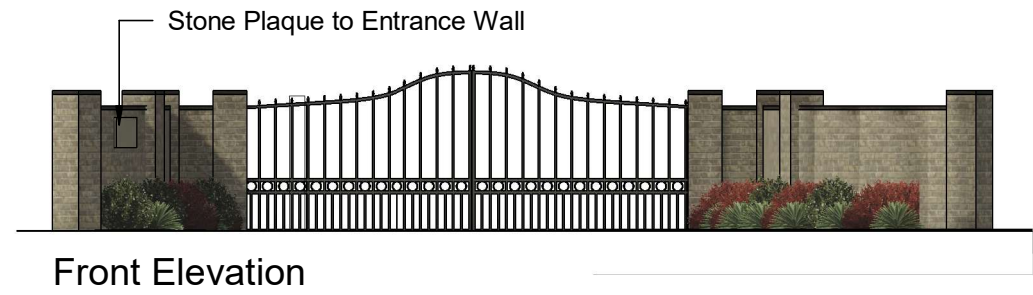

3D Views

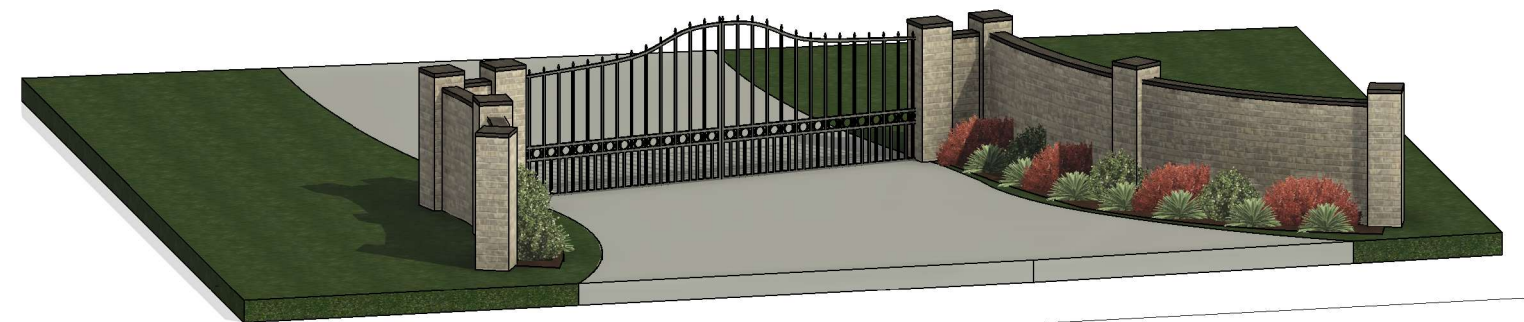

Client Stronghold Homes			
Project Proposed Entrance Gate Breach Lane Earl Shilton	Scale 1:100	Sheet A3	Job No. 22/61
	Date Jan 2025		Drawing No. 90 A
Drawing Gate - Option 1	Author MO	Checked by LW	
THE COPYRIGHT OF THIS DRAWING IS VESTED IN HAYWARD ARCHITECTS LTD. REPRODUCTION IN ANY FORM, EITHER IN WHOLE OR IN PART IS FORBIDDEN WITHOUT THE PRIOR WRITTEN PERMISSION OF THE COPYRIGHT HOLDER. DO NOT SCALE FROM DRAWING AND ONLY FIGURED DIMENSIONS ARE TO BE USED			Drawing Status Planning

HAYWARD
architects

19 Station Road
Hinckley
Leicestershire
LE10 1AW
Tel: 01455 635 665
www.haywardarchitects.co.uk