

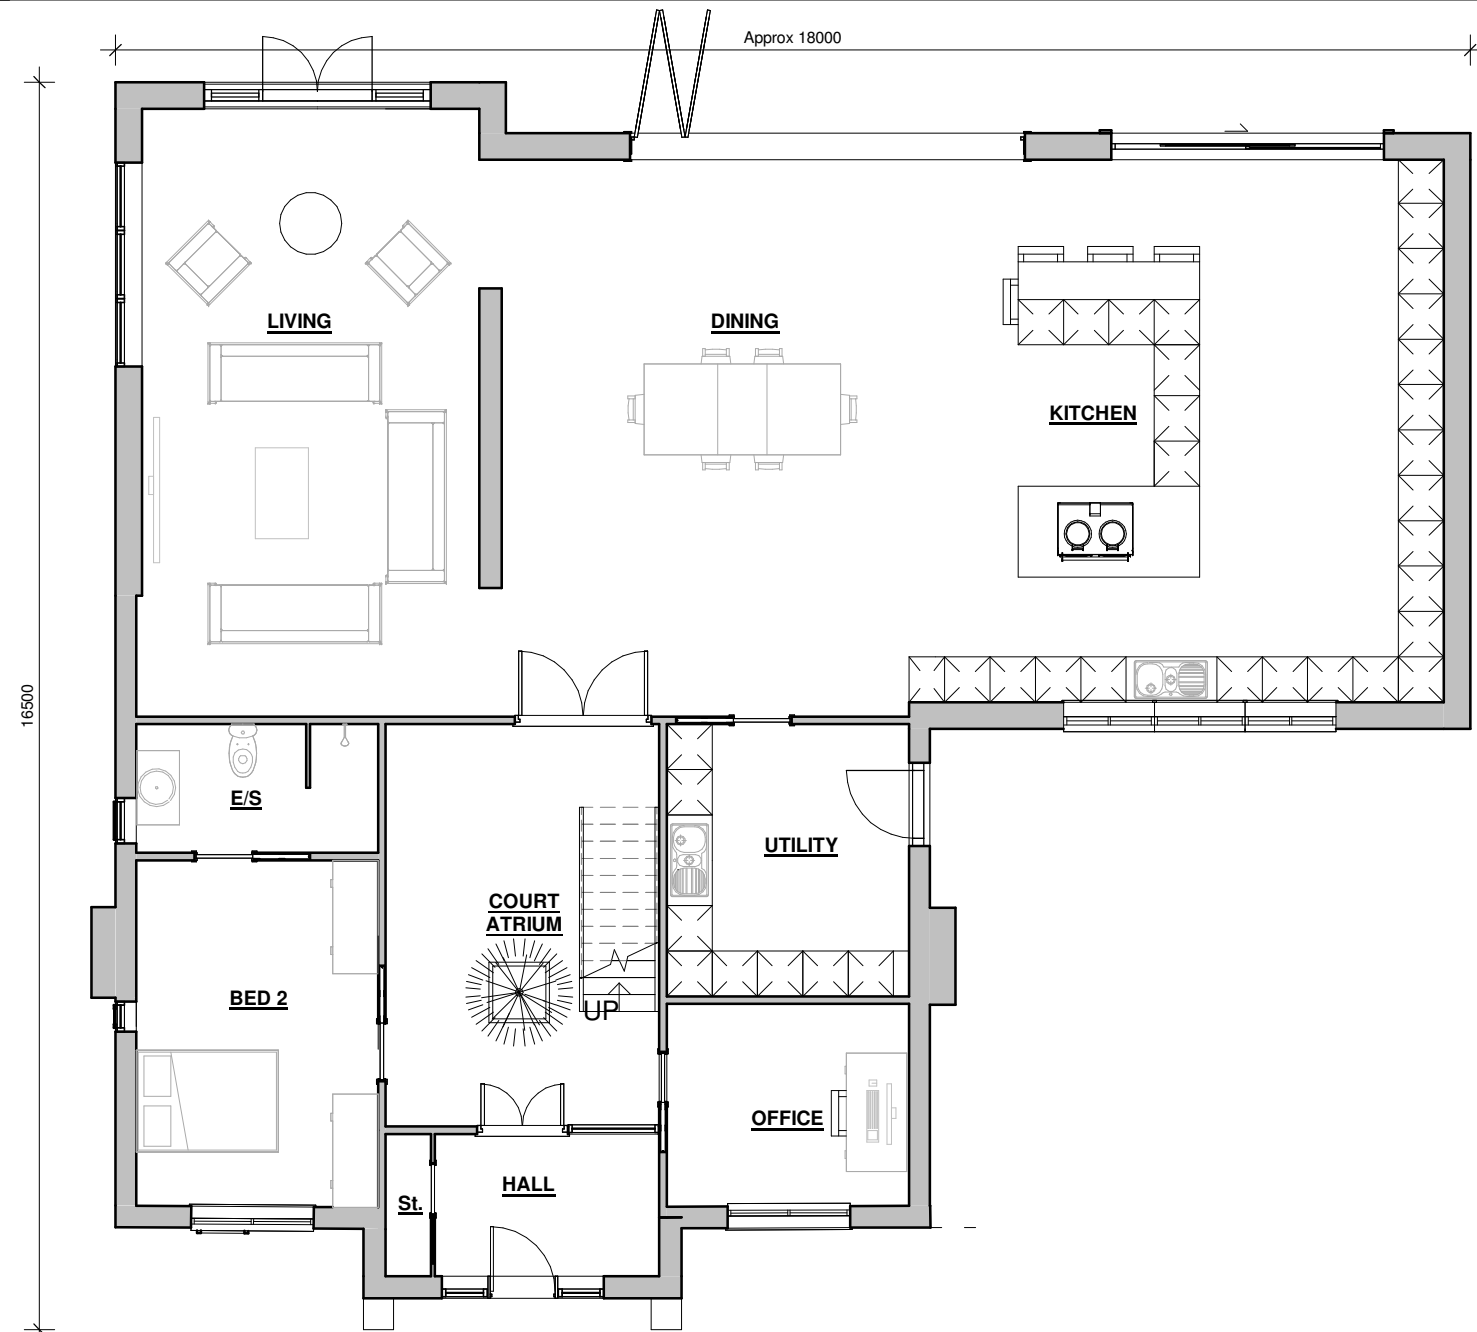


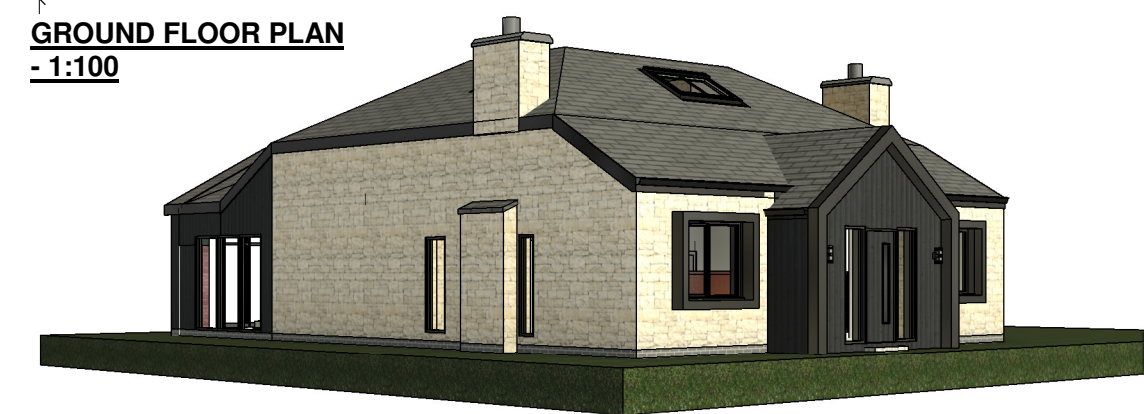

FIRST FLOOR PLAN
- 1:100

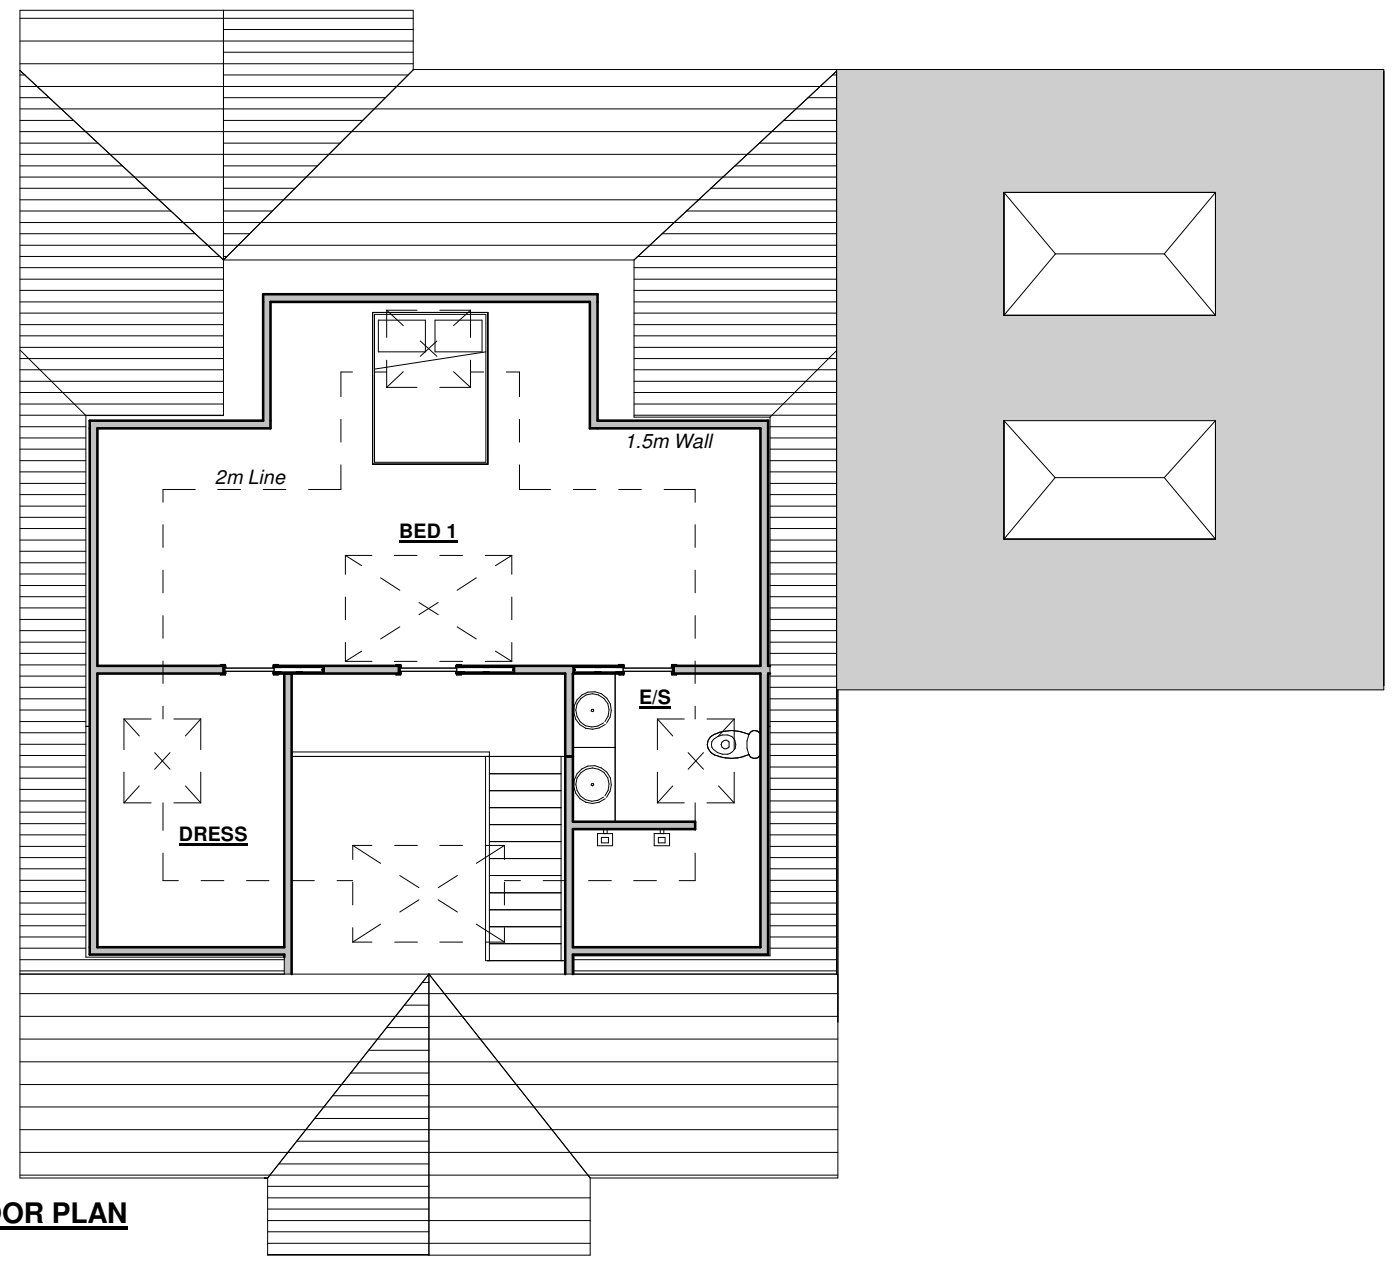

3D VIEWS - SCALE N/A

HAYWARD
architects

19 Station Road
Hinckley
Leicestershire
LE10 1AW
Tel: 01455 635 665
www.haywardarchitects.co.uk

Client	Talbott and Cockerill		
Project	Alterations The Fulford Bosworth Road		
Drawing	Proposed Plan & 3D Views		
Scale	As Indicated	Sheet	A3
Date	Nov 2024	Author	CB
		Checked by	LW
Job No.	23/85	Drawing No.	15J
Drawing Status	Sketch		

THE COPYRIGHT OF THIS DRAWING IS VESTED IN HAYWARD ARCHITECTS LTD.
REPRODUCTION IN ANY FORM, EITHER IN WHOLE OR IN PART IS FORBIDDEN
WITHOUT THE PRIOR WRITTEN PERMISSION
OF THE COPYRIGHT HOLDER. DO NOT SCALE FROM DRAWING AND ONLY
FIGURED DIMENSIONS ARE TO BE USED