





PROPOSED FRONT ELEVATION
- 1:100

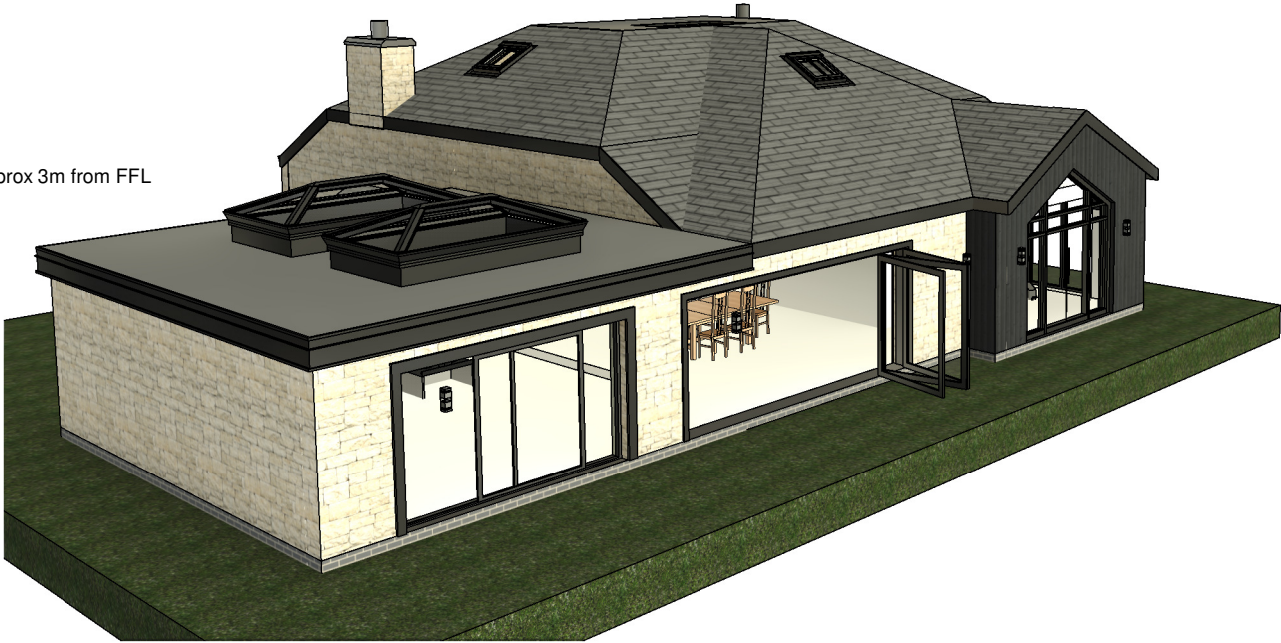

3D VIEW - SCALE N/A

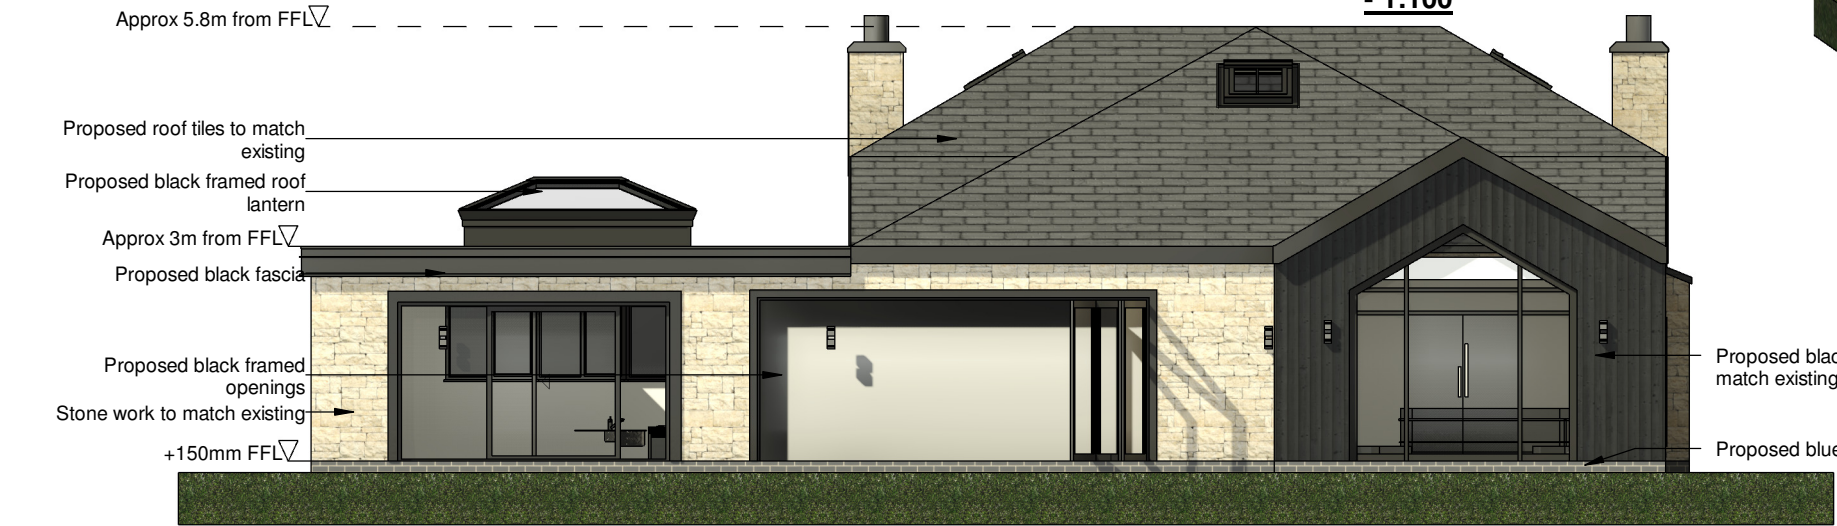

PROPOSED REAR ELEVATION
- 1:100



PROPOSED SIDE ELEVATION 1
- 1:100



PROPOSED SIDE ELEVATION 2
- 1:100

HAYWARD
architects

19 Station Road
Hinckley
Leicestershire
LE10 1AW
Tel: 01455 635 665
www.haywardarchitects.co.uk

Client	Talbott and Cockerill		
Project	Alterations The Fulford Bosworth Road		
Drawing	Proposed Elevations		
Scale	As Indicated	Sheet A3	
Date	Nov 2024	Author CB	Checked by LW
Job No.	23/85	Drawing No. 16K	
Drawing Status Sketch			

THE COPYRIGHT OF THIS DRAWING IS VESTED IN HAYWARD ARCHITECTS LTD.
REPRODUCTION IN ANY FORM, EITHER IN WHOLE OR IN PART IS FORBIDDEN
WITHOUT THE PRIOR WRITTEN PERMISSION
OF THE COPYRIGHT HOLDER. DO NOT SCALE FROM DRAWING AND ONLY
FIGURED DIMENSIONS ARE TO BE USED