




FRONT ELEVATION

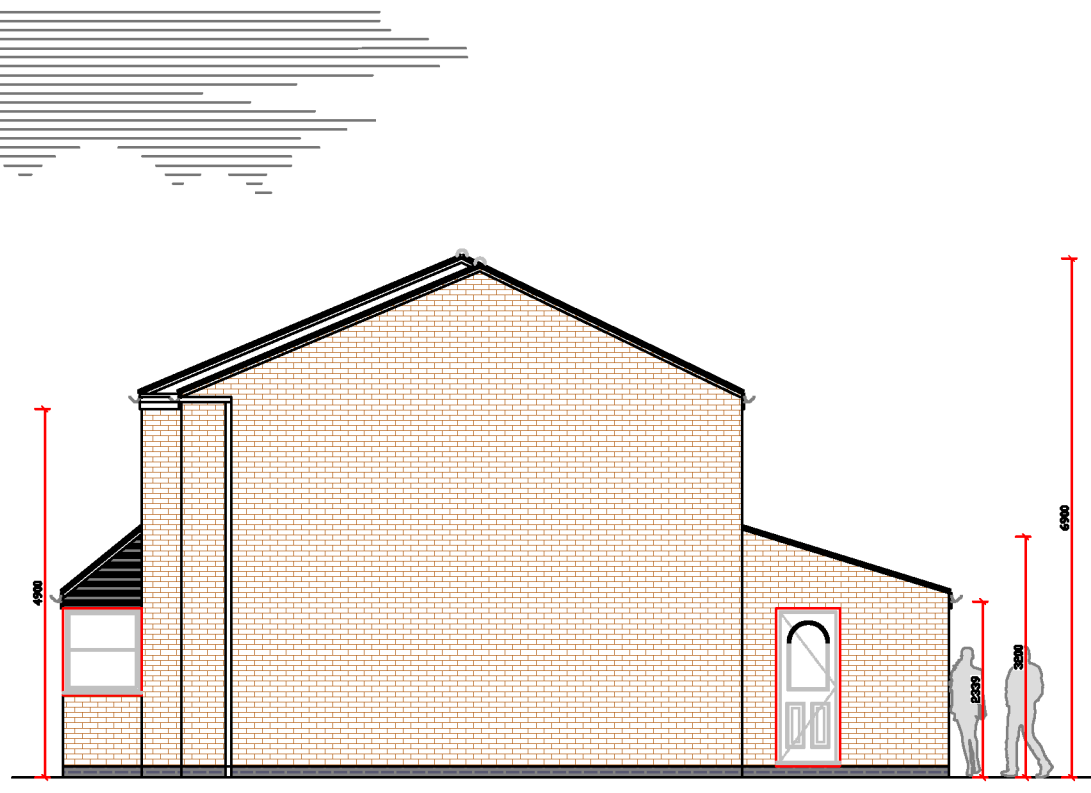

SIDE ELEVATION



REAR ELEVATION

- Client submission 10.06.26

Existing Elevations

CLIENT/COMPANY: Mr Tim Kent		
JOB DESCRIPTION: Proposed Single Storey Rear Infill Extension 9 Erskine Close LE10 0XL		
SCALE 1:100 @ A3	DATE 10.06.26	
DRAWN BY JTC	DRAWING No: 002	
ALL DIMENSIONS TO BE CHECKED ON SITE <u>BEFORE</u> CONSTRUCTION. ANY DISCREPANCIES TO BE DISCUSSED AND AGREED WITH JC PRIOR TO PROCEEDING.		
THIS DRAWING IS THE PROPERTY OF JC AND MUST NOT BE COPIED OR REPRODUCED WITHOUT PRIOR WRITTEN CONSENT.		
HEALTH AND SAFETY EXECUTIVE (HSE) WILL NEED TO BE NOTIFIED PRIOR TO COMMENCEMENT OF THE PROJECT.		

