



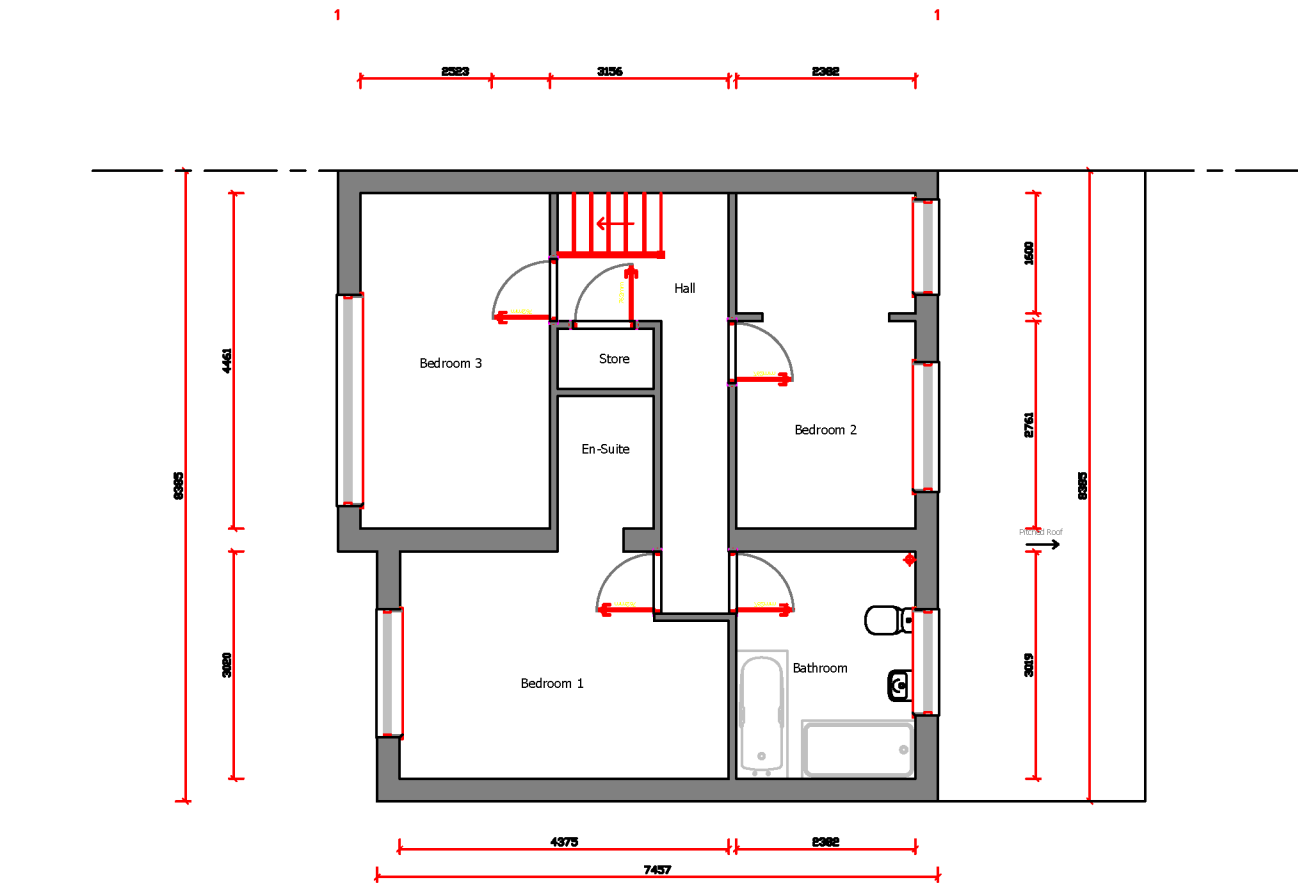


FIRST FLOOR PLAN

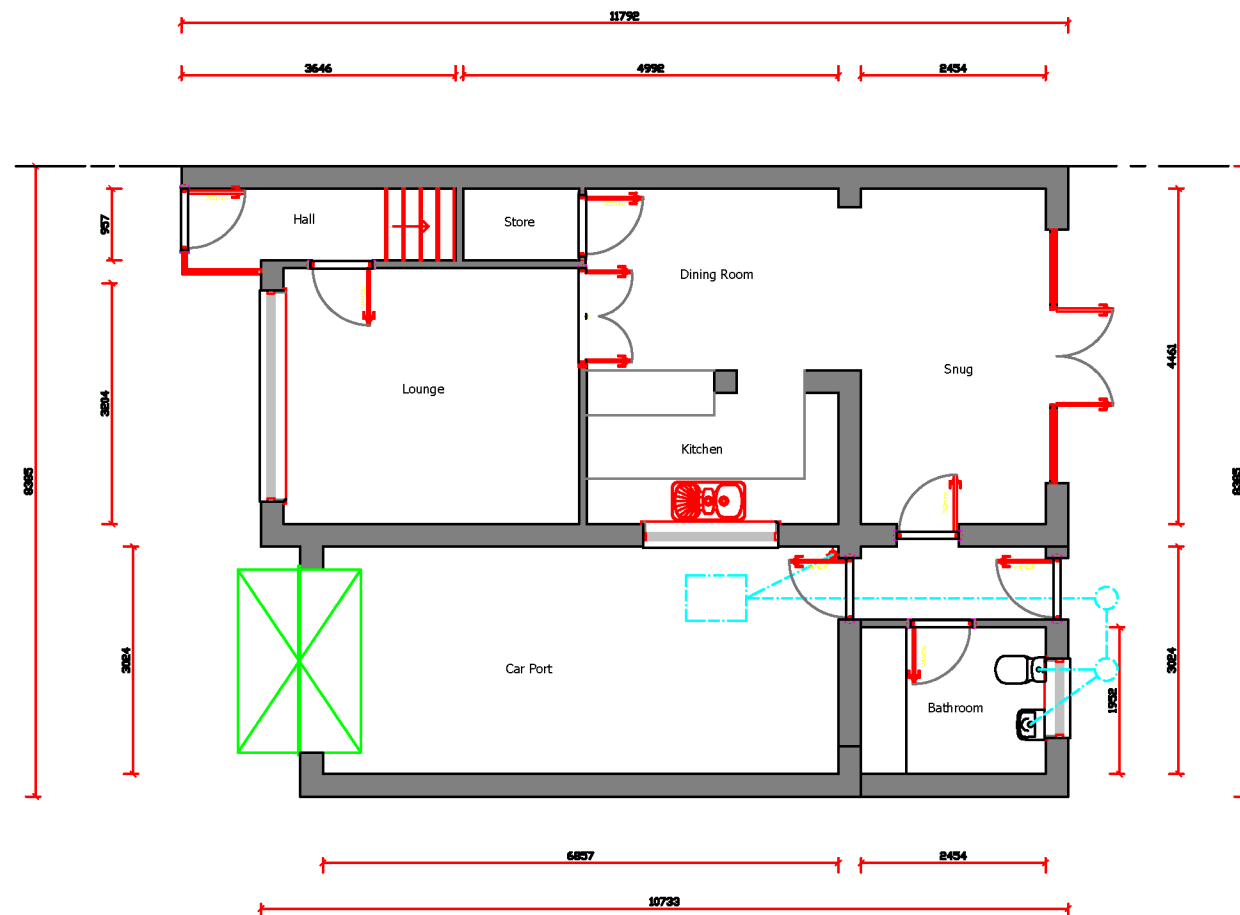

GROUND FLOOR PLAN

PROPOSED FLOOR AREA		
GROUND	83.26m ²	896.21sq.ft
FIRST	55.60m ²	598.47sq.ft
TOTAL	138.86m ²	1494.68sq.ft

 

Client submission 10.06.26

Proposed Plan

CLIENT/COMPANY: Mr Tim Kent	
JOB DESCRIPTION: Proposed Single Storey Rear Infill Extension 9 Erskine Close LE10 0XL	
SCALE 1:100 @ A3	DATE 10.06.26
DRAWN BY JTC	DRAWING No: 003
ALL DIMENSIONS TO BE CHECKED ON SITE BEFORE CONSTRUCTION. ANY DISCREPANCIES TO BE DISCUSSED AND AGREED WITH JC PRIOR TO PROCEEDING.	
THIS DRAWING IS THE PROPERTY OF JC AND MUST NOT BE COPIED OR REPRODUCED WITHOUT PRIOR WRITTEN CONSENT.	
HEALTH AND SAFETY EXECUTIVE (HSE) WILL NEED TO BE NOTIFIED PRIOR TO COMMENCEMENT OF THE PROJECT.	