


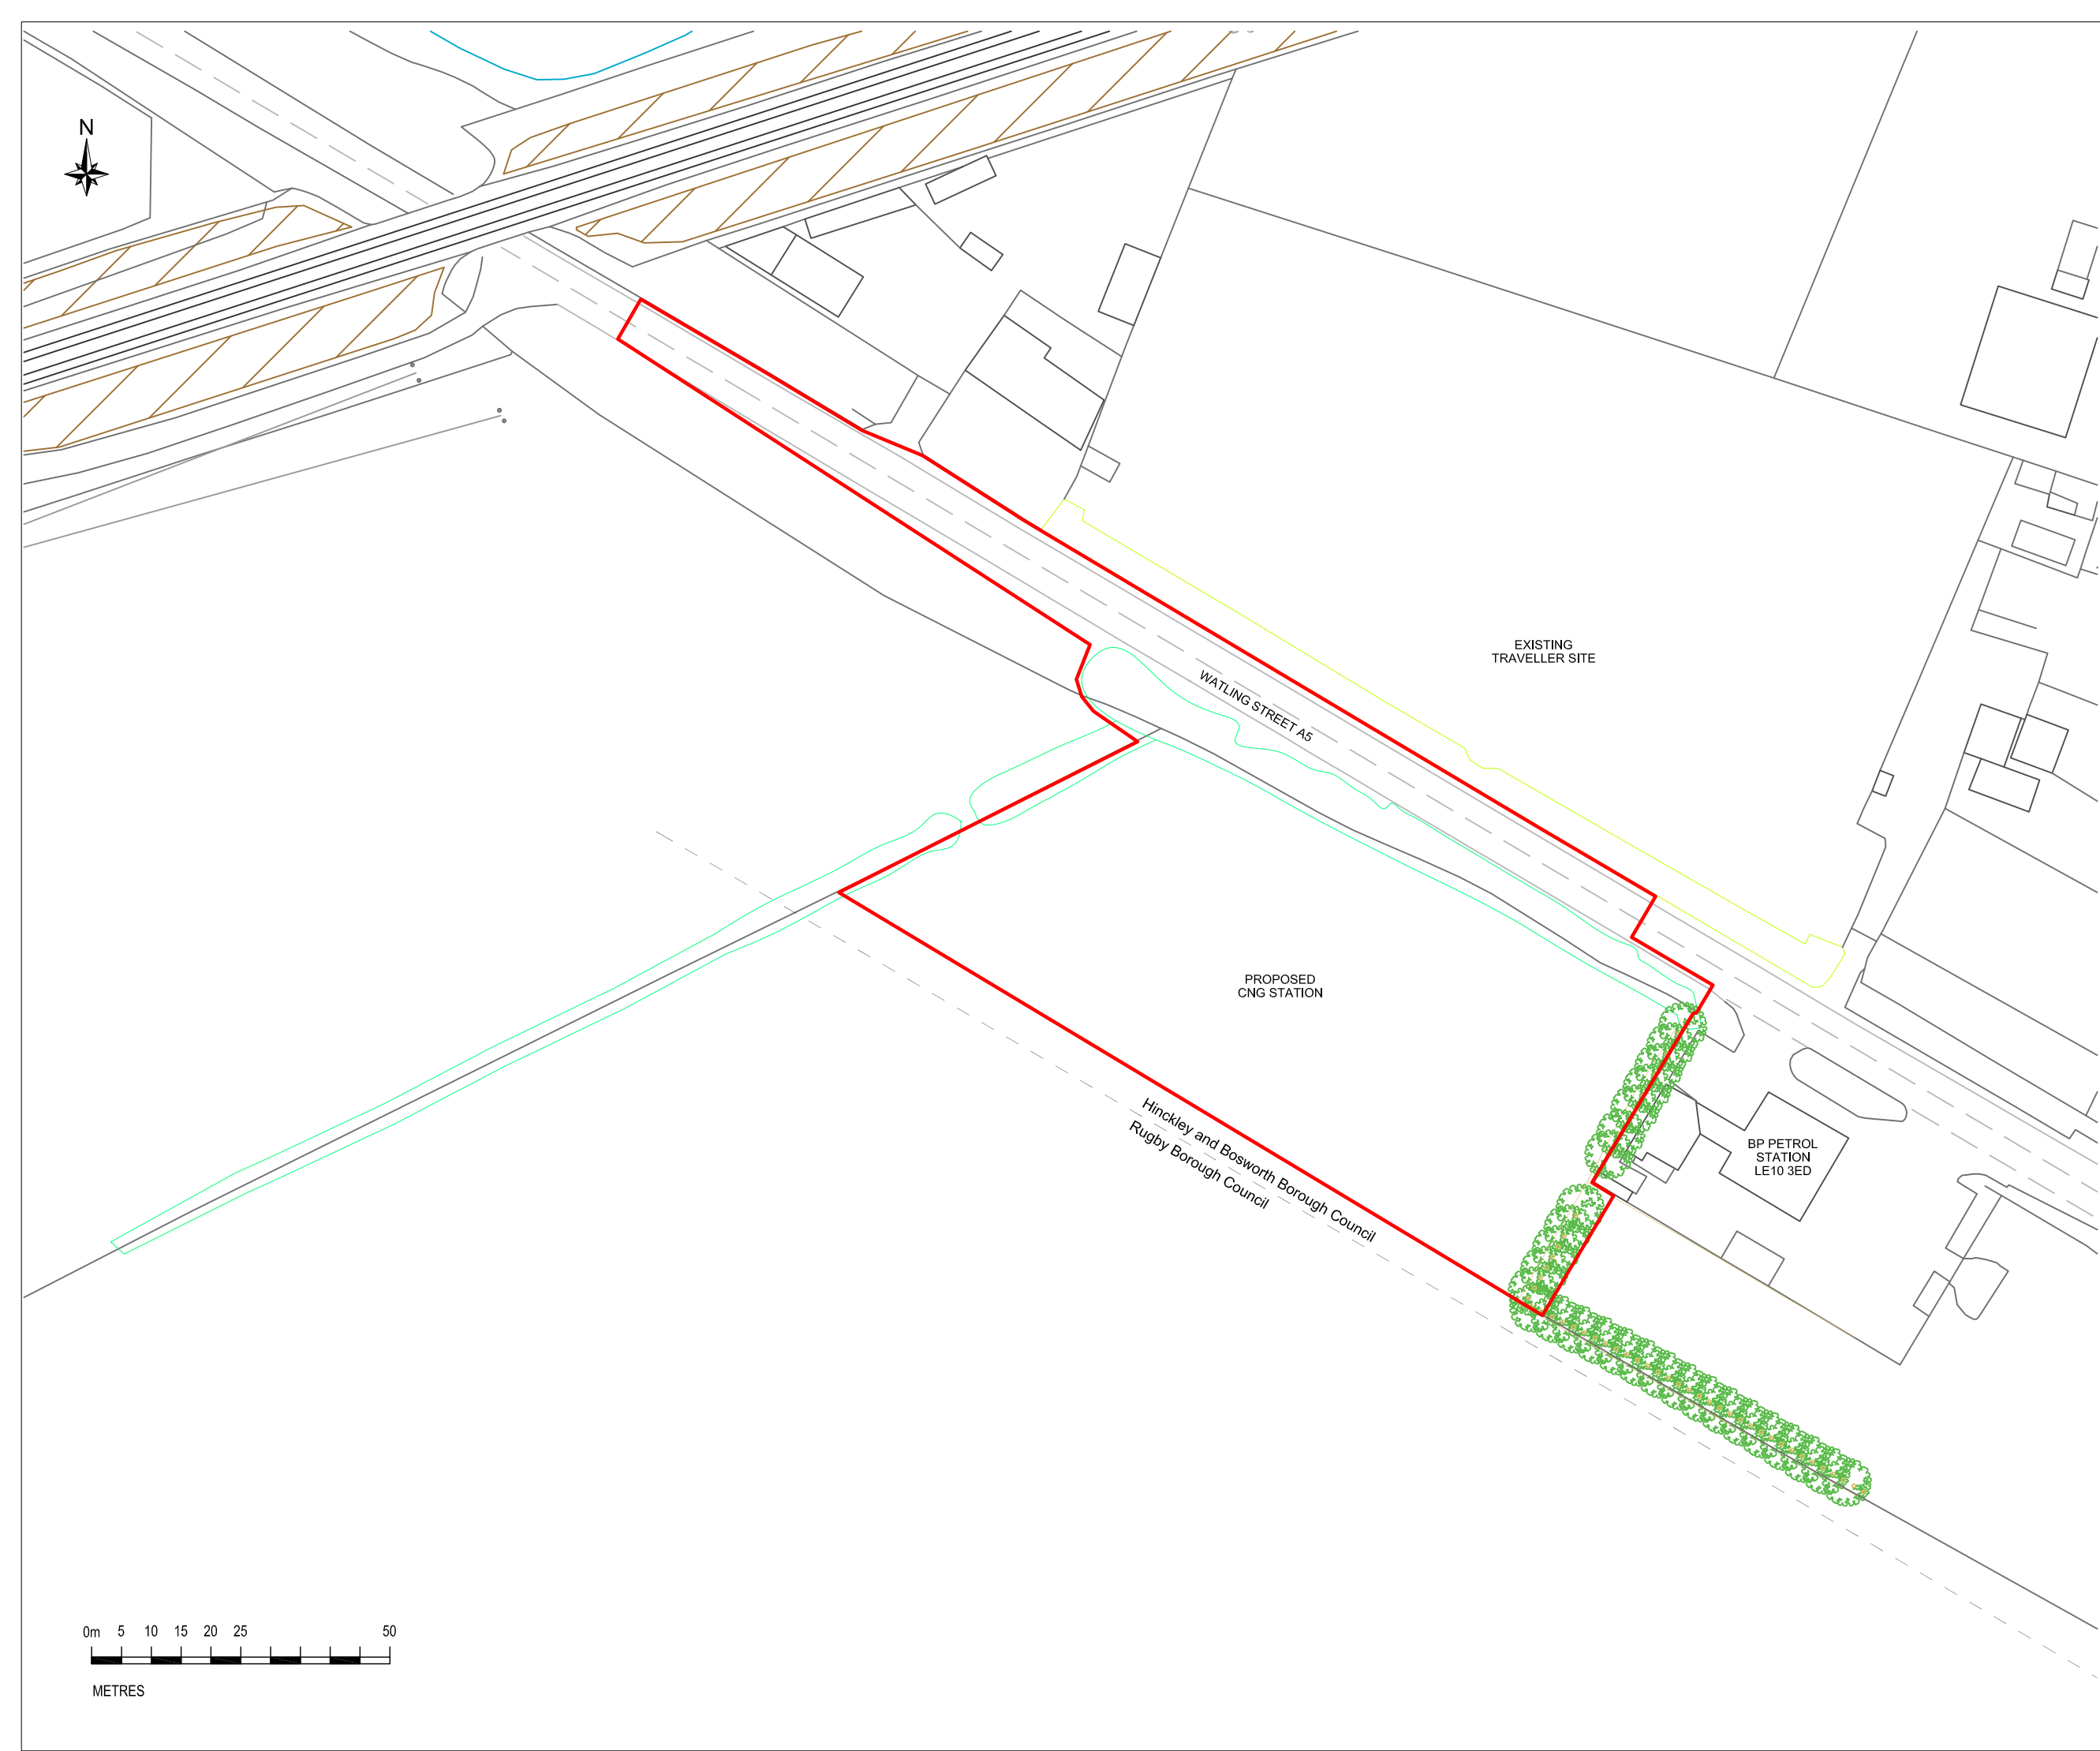

PLANNING ISSUE

REVISIONS:				
REV	DESCRIPTION	DATE	CHK	APP
A	PRE APP PLANNING ISSUE	24-10-22	MS	MS
B	PLANNING ISSUE	05-05-23	MS	MS
C	PLANNING ISSUE	11-05-23	MS	MS
D	PLANNING ISSUE	19-05-23	MS	MS
E	PLANNING ISSUE	12-09-23	MS	MS
F	PLANNING ISSUE	28-02-24	MS	MS
G	PLANNING ISSUE	29-02-24	MS	MS
H	PLANNING ISSUE	11-07-25	MS	MS
I	PLANNING ISSUE	20-01-26	MS	MS

REV	DESCRIPTION	DATE	CHK	APP
A	PRE APP PLANNING ISSUE	24-10-22	MS	MS
B	PLANNING ISSUE	05-05-23	MS	MS
C	PLANNING ISSUE	11-05-23	MS	MS
D	PLANNING ISSUE	19-05-23	MS	MS
E	PLANNING ISSUE	12-09-23	MS	MS
F	PLANNING ISSUE	28-02-24	MS	MS
G	PLANNING ISSUE	29-02-24	MS	MS
H	PLANNING ISSUE	11-07-25	MS	MS
I	PLANNING ISSUE	20-01-26	MS	MS

KEY

	PROPOSED CNG STATION REDLINE BOUNDARY
	TIMBER FENCE 6 FT HIGH
	EXISTING LEYLANDII TREES
	EXISTING HEDGEROW
	EXISTING TREE / VEGETATION ROAD SCREENING
	LPA BOUNDARY LINE

-
-  PROPOSED CNG STATION REDLINE BOUNDARY
 TIMBER FENCE 6 FT HIGH
 EXISTING LEYLANDII TREES
 EXISTING HEDGEROW
 EXISTING TREE / VEGETATION ROAD SCREENING
 LPA BOUNDARY LINE

CLIENT:

PROJECT:
HINCKLEY CNG STATION
WATLING STREET

TITLE:
PROPOSED CNG STATION
EXISTING SITE PLAN

SCALE: 1:1000	@ A3	DRAWN: KJB
CHECKED: MS	CAD:	DATE: 11-10-2022
APPROVED: MS		SHEET: 1 OF 1

PROJECT No: 042

DRAWING No: 042-01-CNG-102

REVISION: 1



THOMAS HOUSE
84 ECCLESTON SQUARE
LONDON
SW1V 1PX
TEL: 0203 961 9925
WEB: www.cngfuels.com