





Existing Rear Elevation

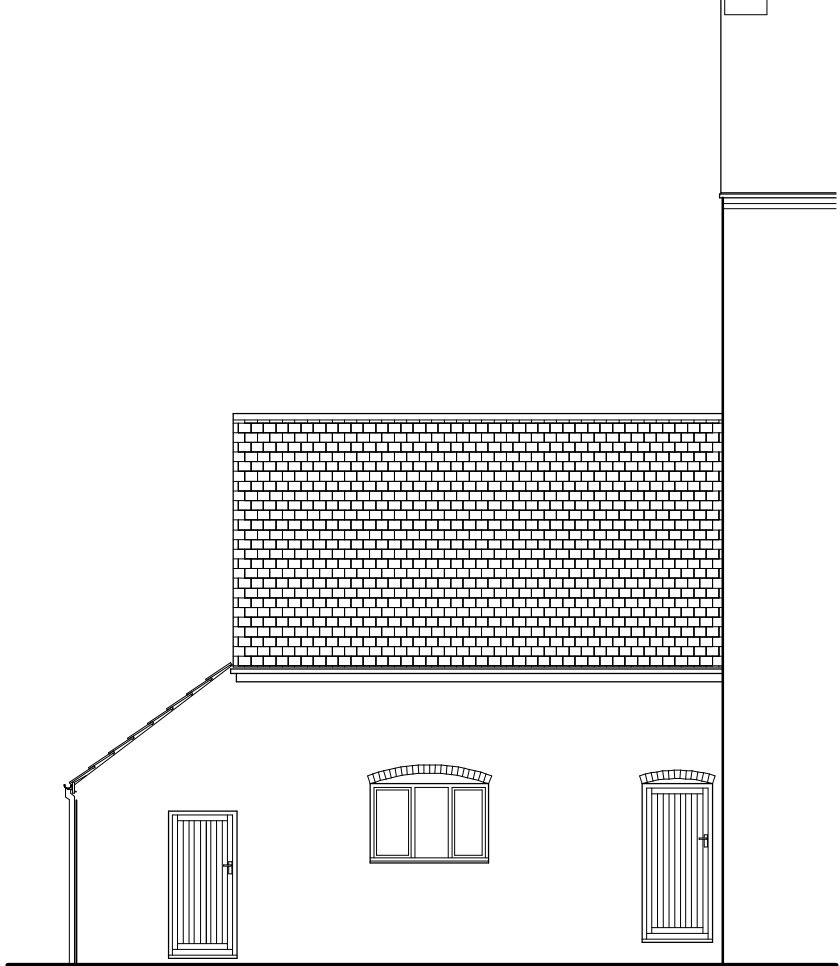

Existing Part Front Elevation



Existing Side Elevation

 

Project: The Dixie Grammer Junior School Bosworth Road, Wellsborough, Nuneaton, CV13 6PA		
Drg. Title: Existing Elevations	Date: Feb 2026	Scale: 1:100 @ A3
	Job No.: SC/0226	Drg. No. Rev. 02