


Adjacent Property 4
Shackleton Drive

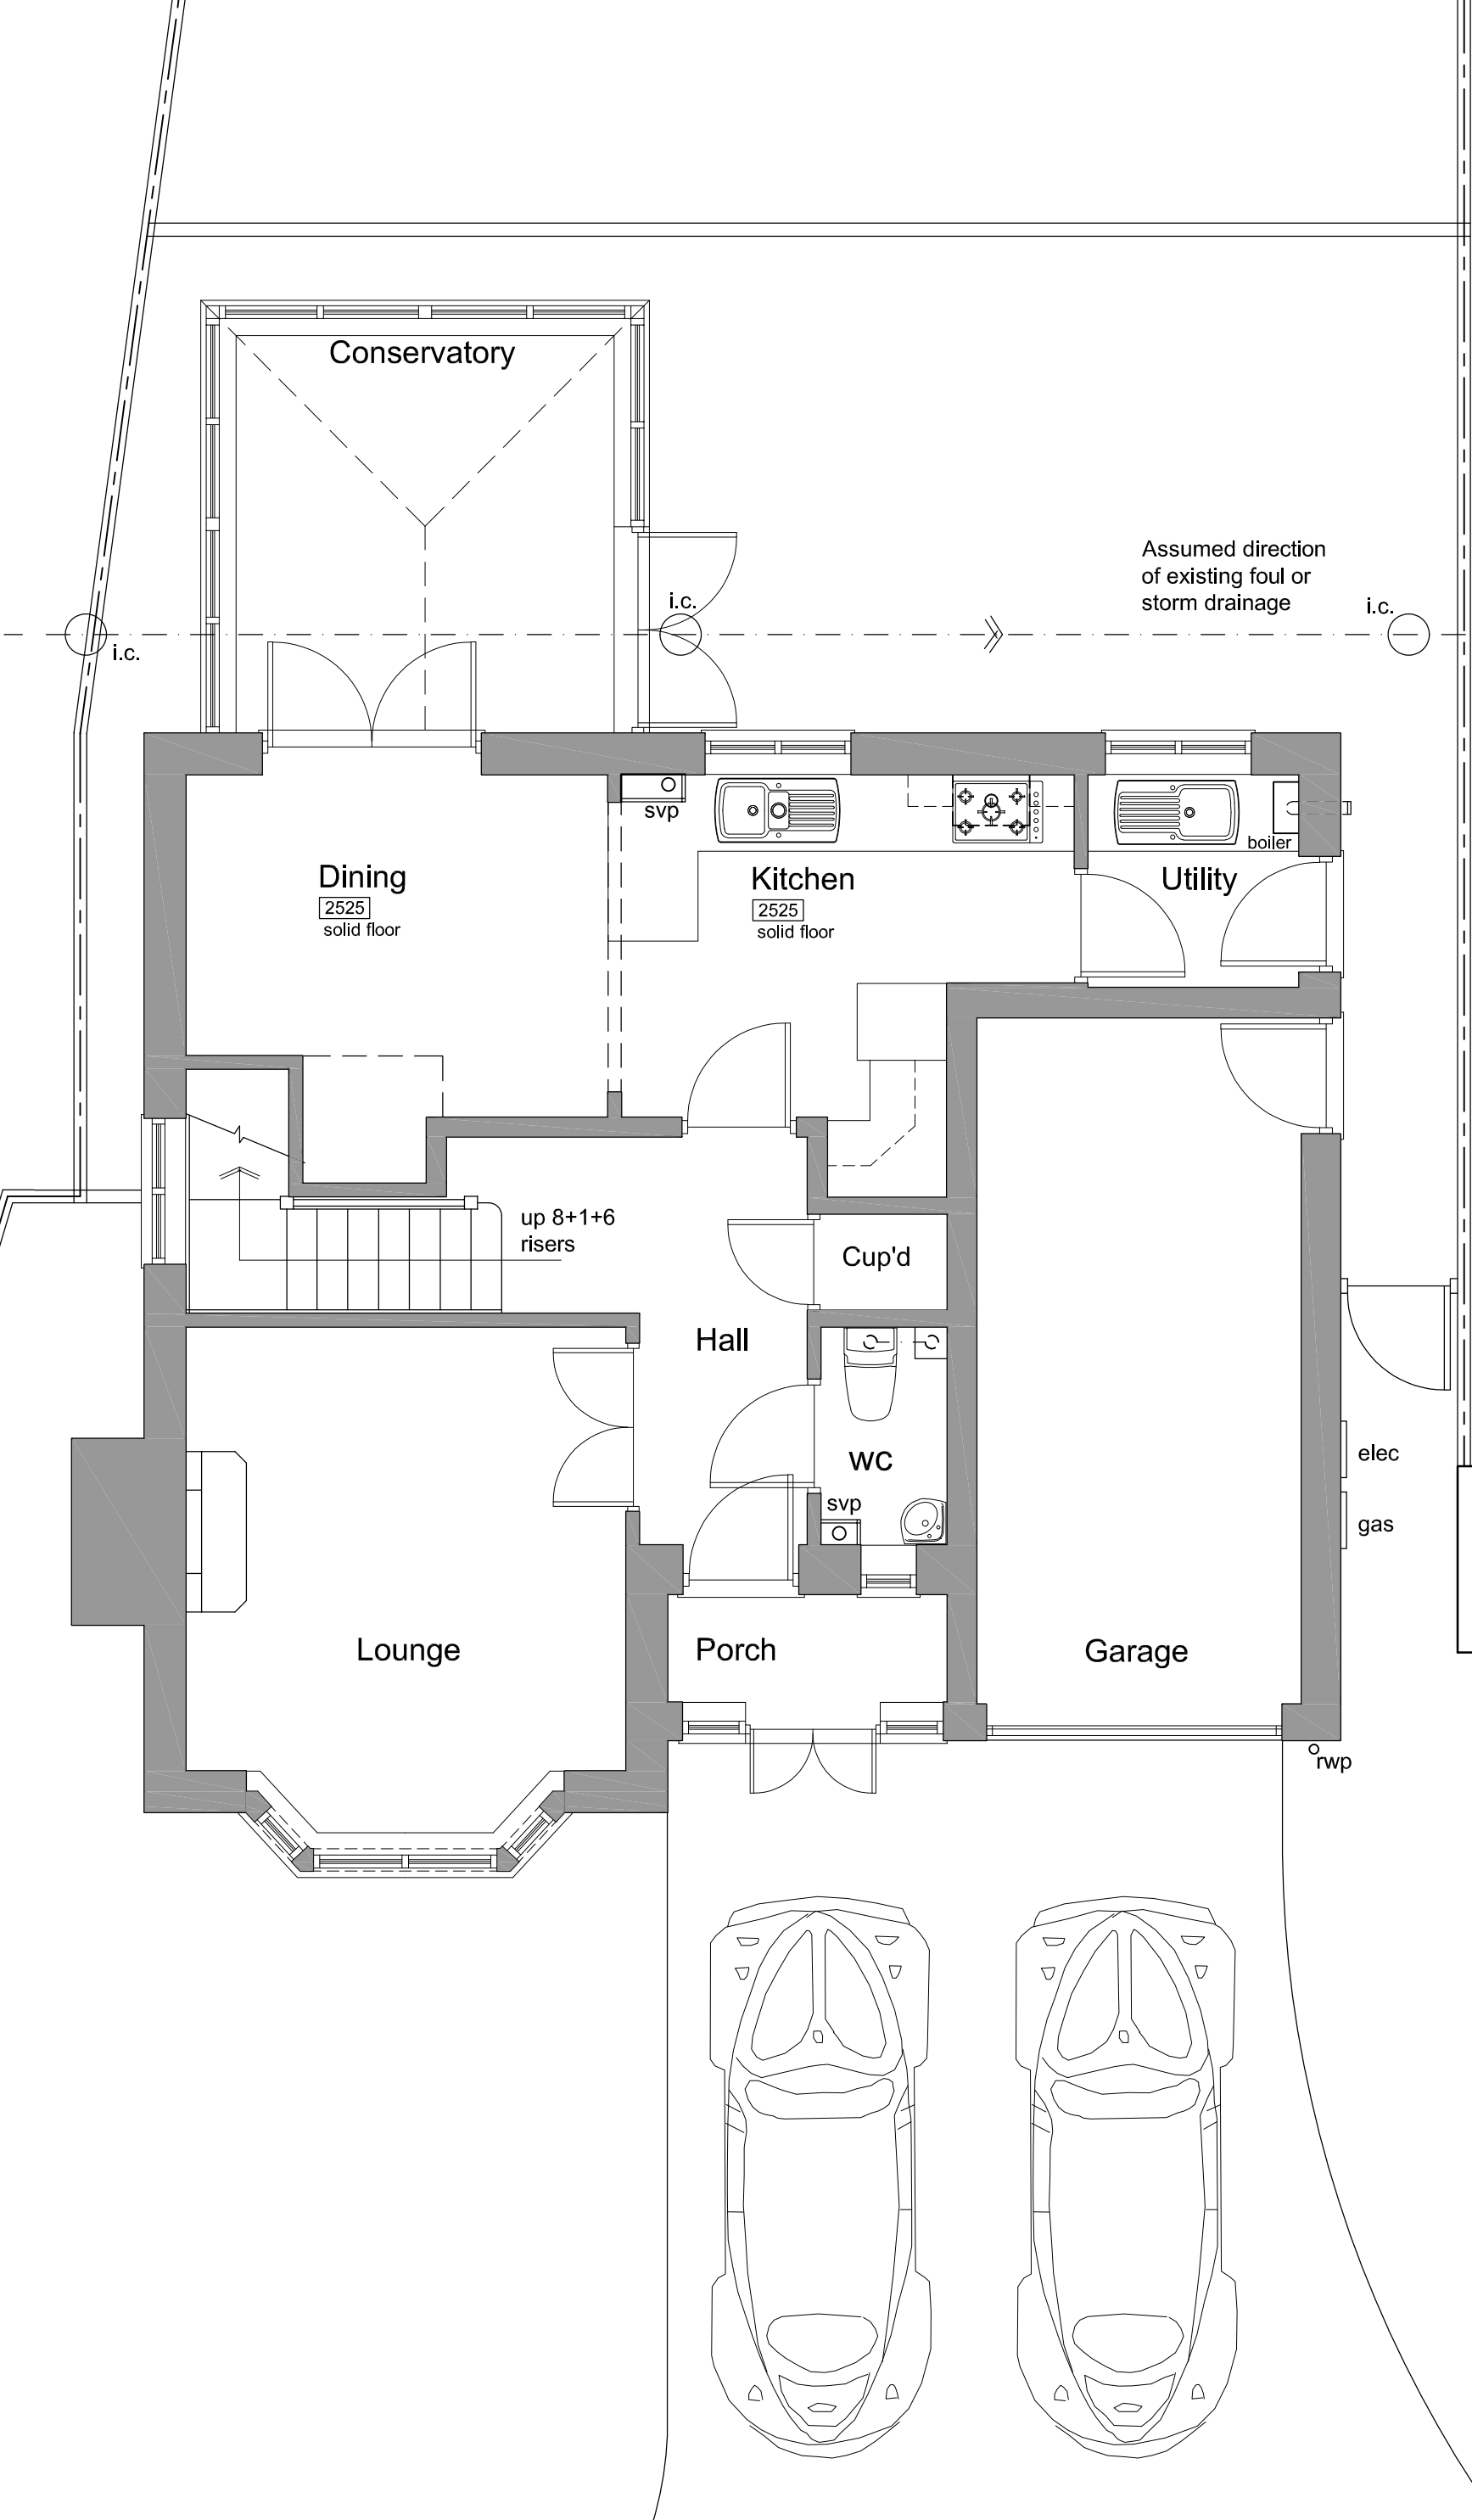

N GOODMAN ASSOCIATES LTD
262 Higham Lane, Nuneaton, Warks CV11 6AR

Architects
Tel. 02476 354662 / 07808 143773



Proposed Extension & Alterations
at 3 Shackleton Close, Burbage
for Mr & Mrs Sarkania

Scale: 1:50 @ A3 Date: Nov 2023

Ground Floor Plan as Existing

Project Ref/Drg No: 348-003A

Adjacent Property
10 Valiant Close

All dimensions to be checked on site. Do not scale off drawing. This drawing is the copyright of the Architect and not to be reproduced without their permission.