



Adjacent Property 4
Shackleton Drive

Modified door opening
& new side window


3000

Kitchen

Lantern

  

Lantern

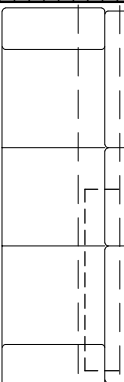


Lantern

Media
Wall

Sitting

ex svp rerouted
at high level

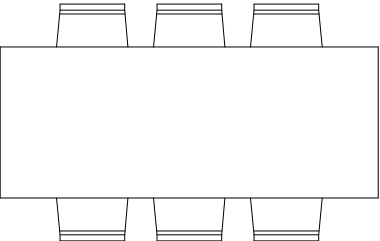

Dining

Fully glazed double
doors in modified
opening & cloaks
cup'd or open recess

Cloaks

Utility

Fridge &
Freezer

w.m.

t.d.

Ex boiler
repositioned

elec

gas

° rwp

Garage

WC

svp



Porch

Block up existing
door opening

New door opening
& new door

Fireplace
removed

Lounge

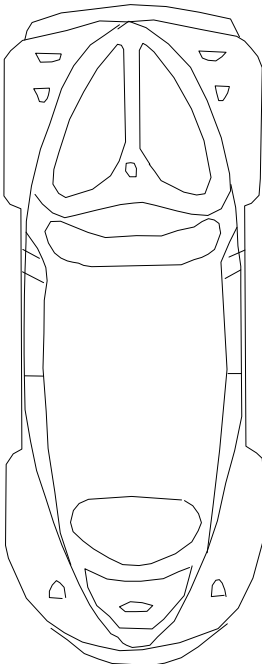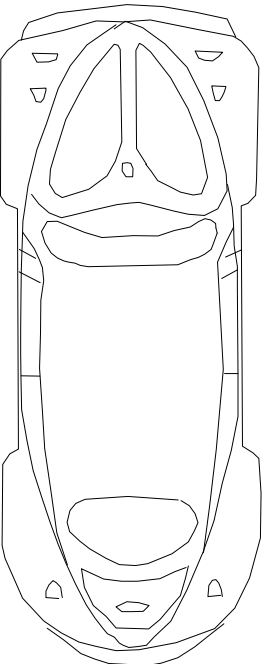

Ground Floor Single Storey Extension = 24 sqm
new internal floor area + internal alterations

Walls to be removed shown dashed & new walls
hatched

Kitchen fittings layout indicative only

Lanterns on flat roof

Adjacent Property
10 Valiant Close

N GOODMAN ASSOCIATES LTD
262 Higham Lane, Nuneaton, Warks CV11 6AR

Architects
Tel. 02476 354662 / 07808 143773



Proposed Extension & Alterations
at 3 Shackleton Close, Burbage
for Mr & Mrs Sarkaria

Scale: 1:50 @ A3

Date: Nov 2023

Ground Floor Plan as Proposed

Project Ref/Drg No: 348-004A

All dimensions to be checked on site. Do not scale off drawing. This drawing is the copyright of the Architect and not to be reproduced without their permission.