



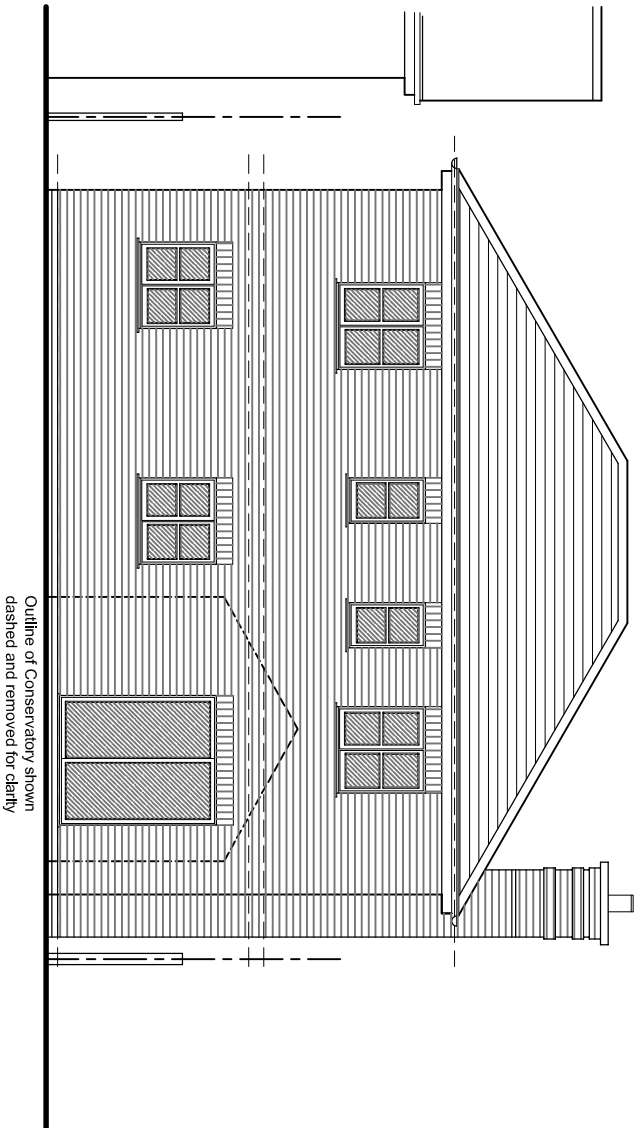


Outline of Conservatory shown
dashed and removed for clarity


Rear Elevation (Northeast) as Existing @ 1:100

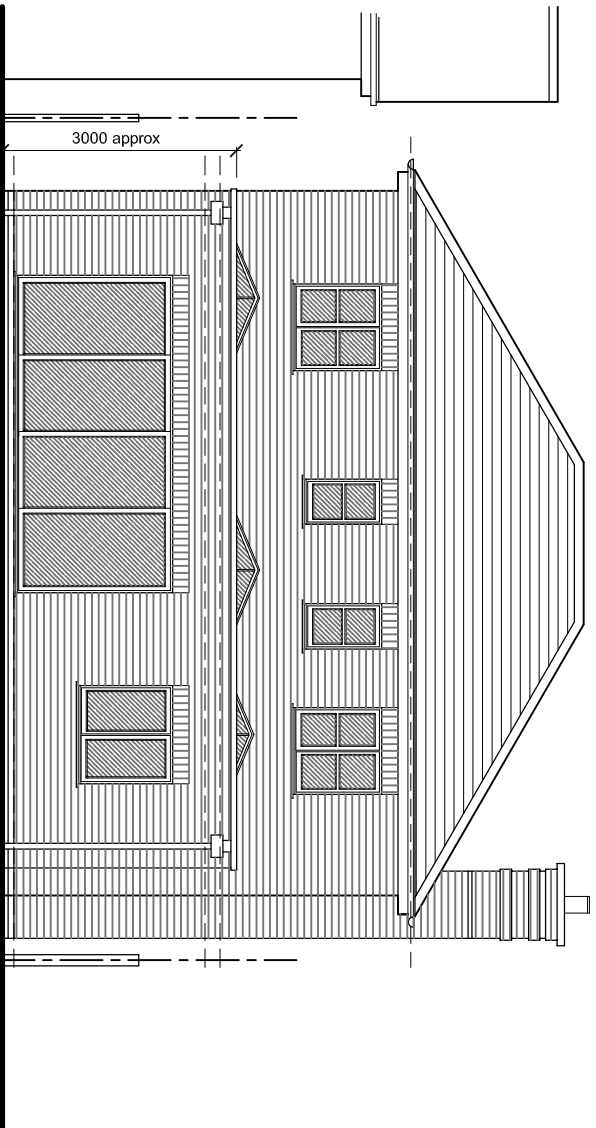

Rear Elevation (Northeast) as Proposed @ 1:100

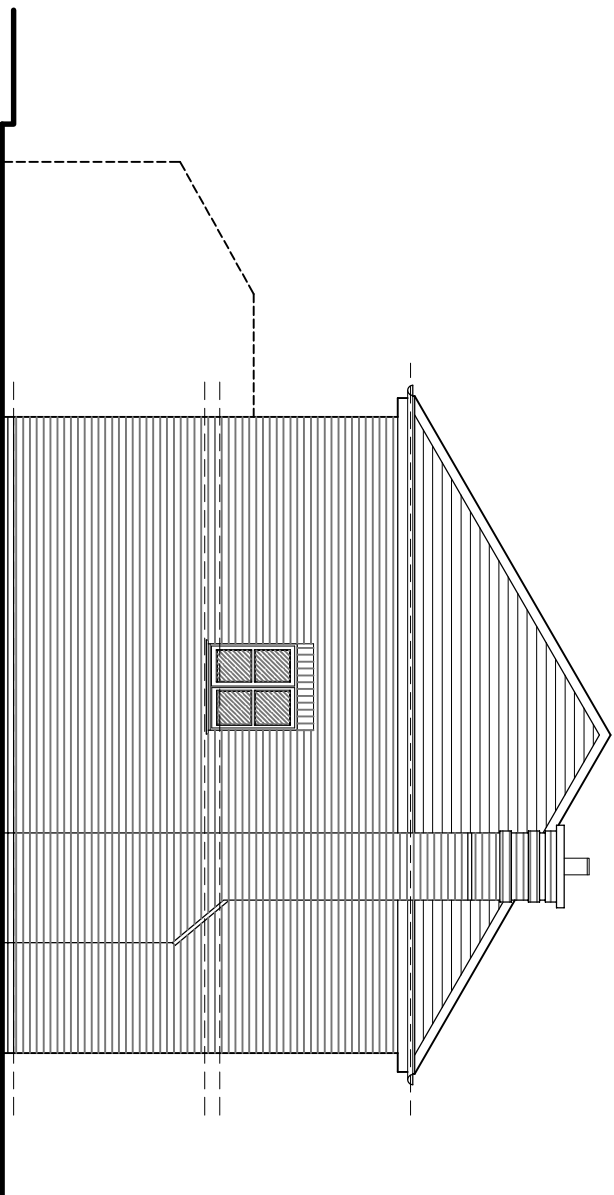

Side Elevation (Northwest) as Existing @ 1:100

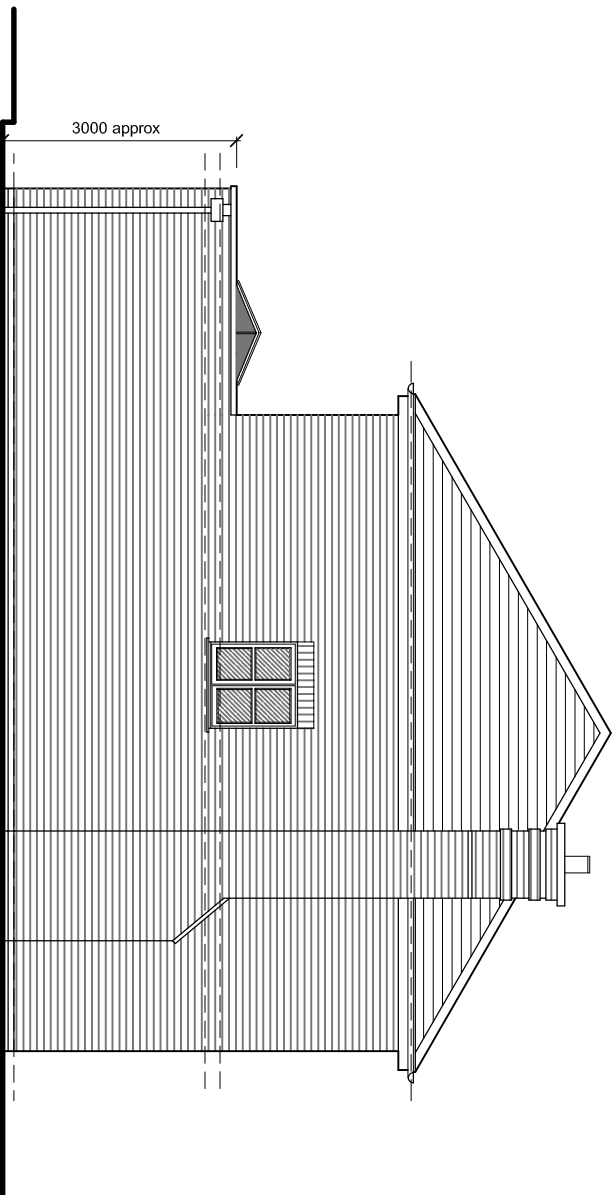

Side Elevation (Northwest) as Proposed @ 1:100

N GOODMAN ASSOCIATES LTD
262 Higham Lane, Nuneaton, Warks CV11 6AR

Architects
Tel. 02476 354662 / 07808 143773



Proposed Extension & Alterations
at 3 Shackleton Close, Burbage
for Mr & Mrs Sarkaria

Scale: 1:100 @ A3 Date: Nov 2023

Elevations as Existing & Proposed

Project Ref/Drg No: 348-005B

All dimensions to be checked on site. Do not scale off drawing. This drawing is the copyright of the Architect and not to be reproduced without their permission.