


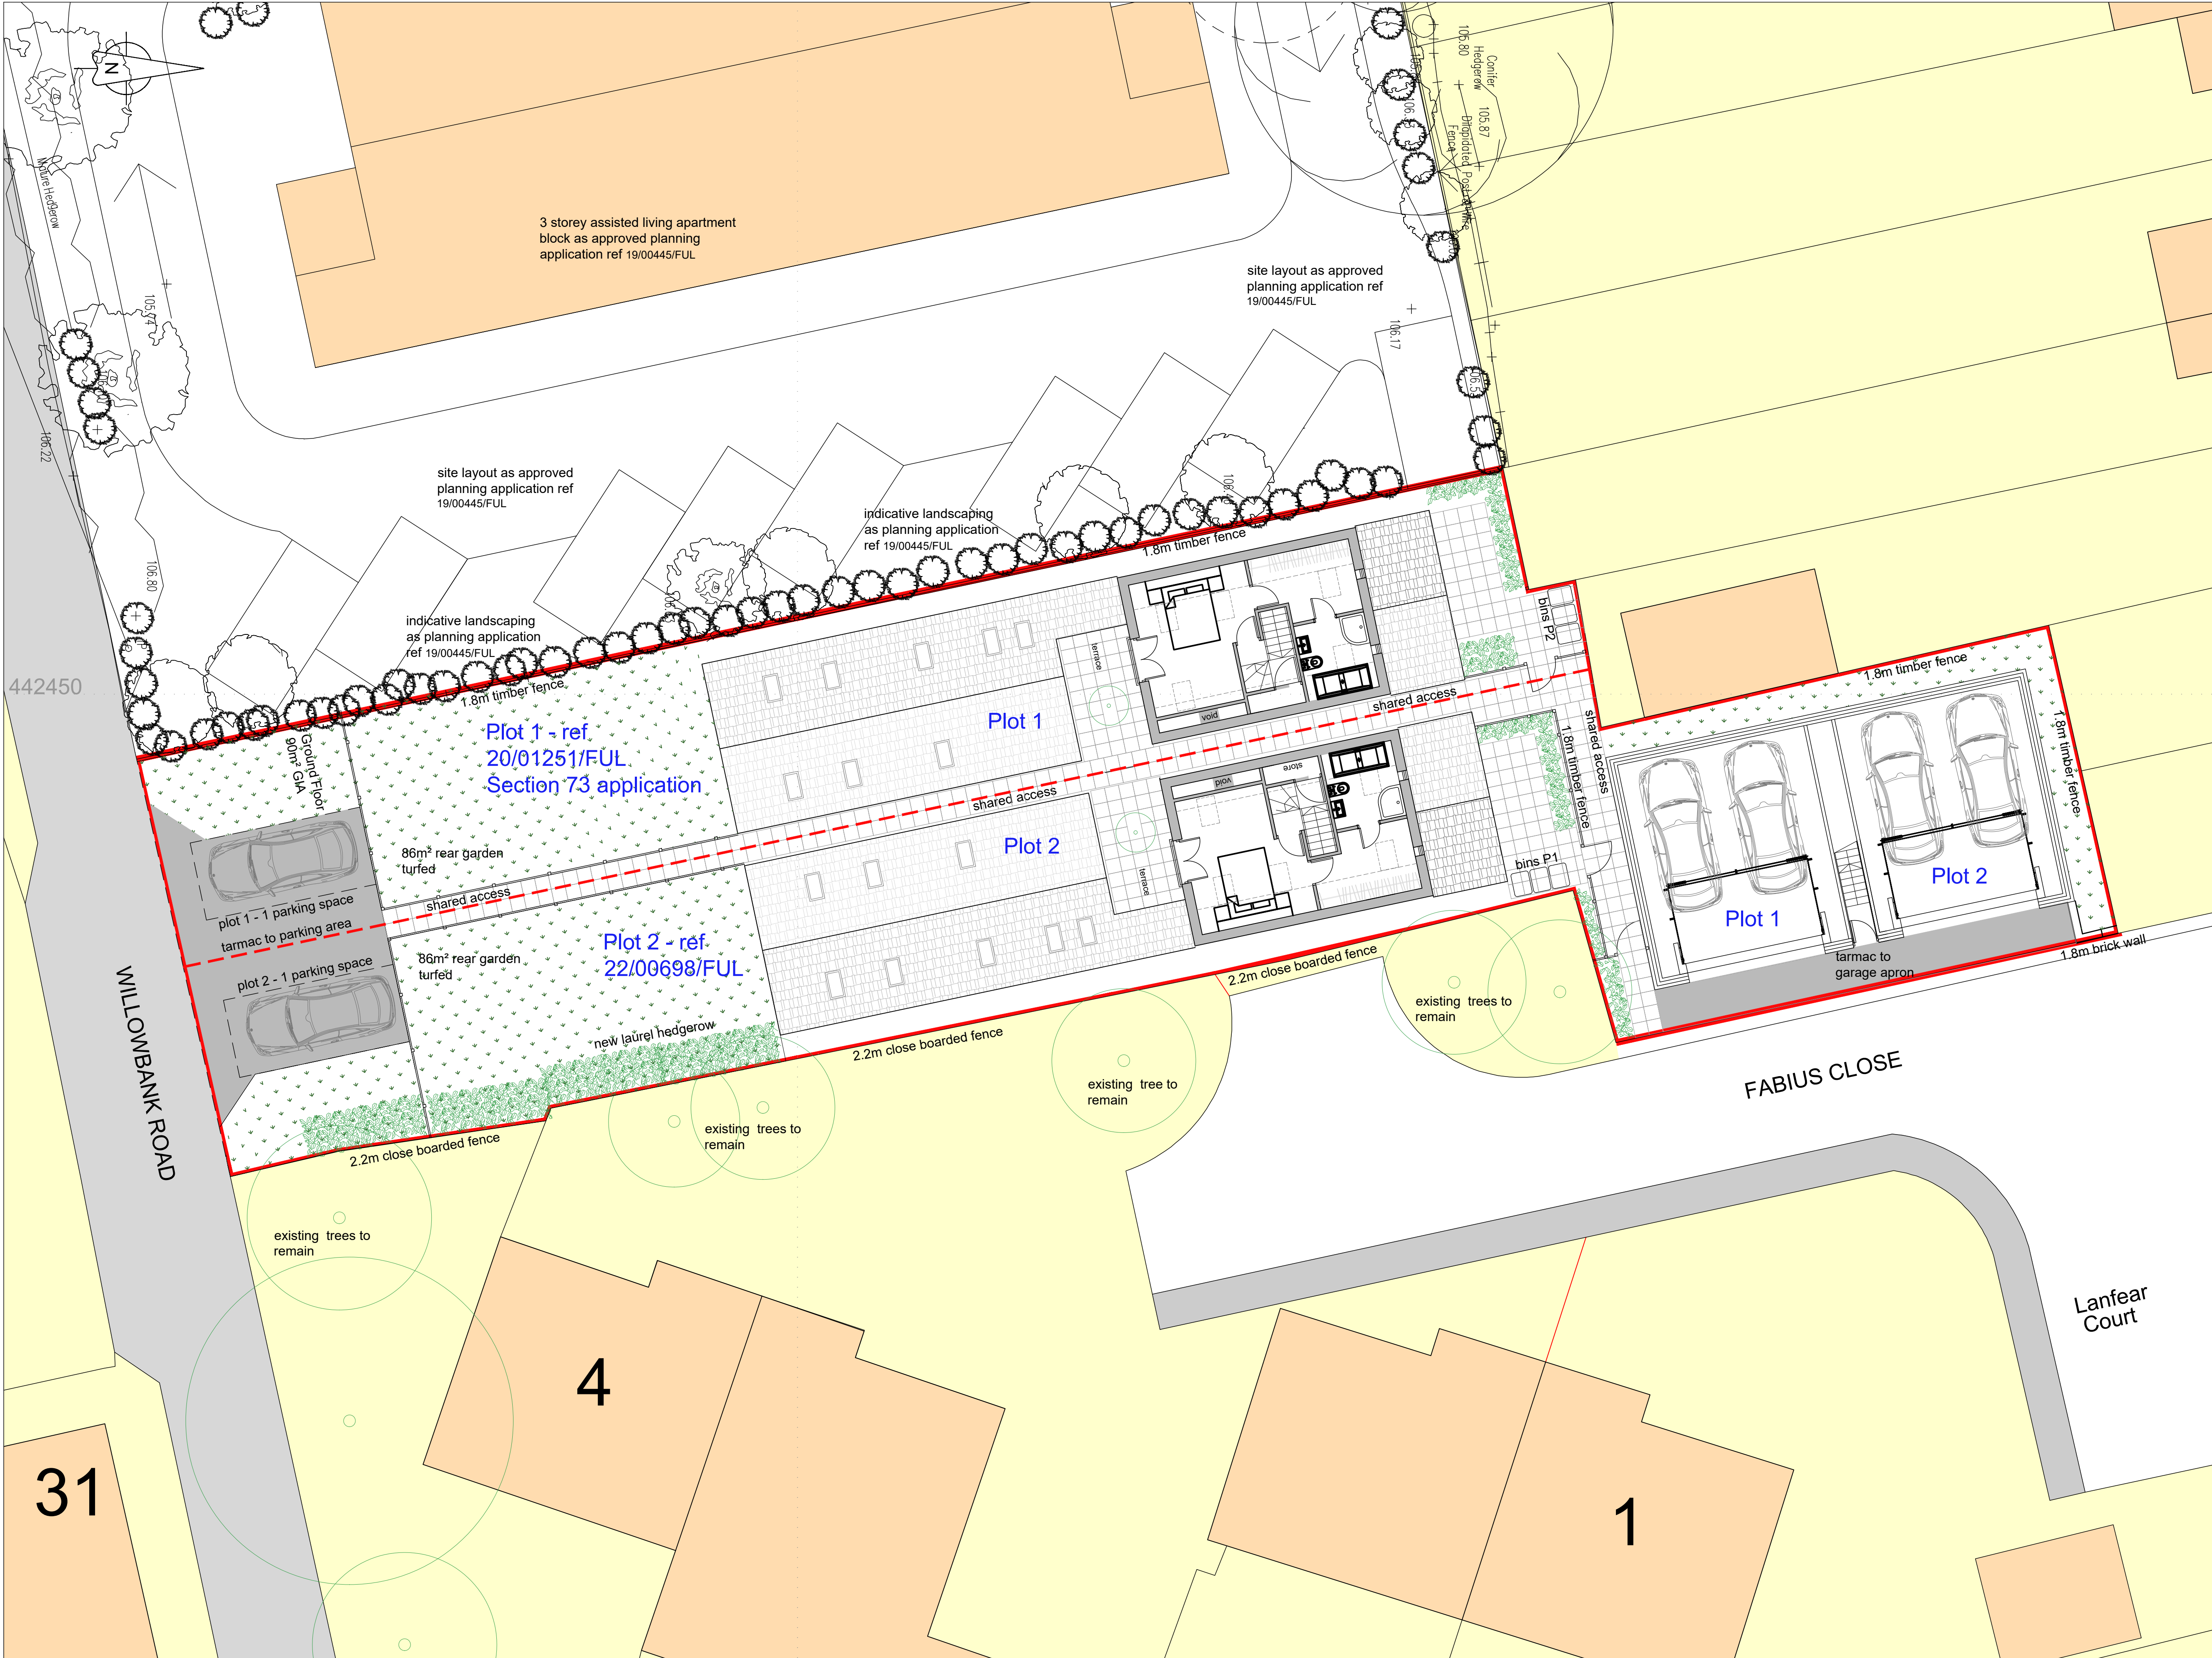

The copyright of this drawing is vested with AP Engineering Design Ltd and must not be copied or reproduced without the consent of the company.

Figured dimensions only to be taken from this drawing. DO NOT SCALE. All contractors must visit the site and be responsible for checking all setting out dimensions and notifying the architect of any discrepancies prior to any manufacture or construction work.

NOTES:

Metres 0 1m 2m 3m 4m 5m
1:100
Centimetres 0 1cm 2cm 3cm 4cm 5cm

REVISION DATE NOTES CHK

FOR PLANNING

Client
EXCEL HABITAT LIMITED
Warwick
Project

Land North of Willowbank Road and
South West of fabius Close, Hinkley
Drawing Title
PROPOSED SITE PLAN
Plots 1 & 2

Drawn	Checked	Paper Size	Scale	Date
pa	PT	A1	1:100	Oct 22
Project No.		Drawing No.	Revision	
05-11-22		3000		