





1. Drawings copyright of © Architectural Vistasdesigns Ltd
2. Drawings not to be used without written consent.
3. Planning drawings should not be used for the purpose of construction or working drawings.
4. All dimensions are given in metres unless otherwise stated.
5. All dimensions are given in metres unless otherwise stated.
6. OS data may have been used for the purpose of a Planning submission.

Revisions		
Rev.	Date	Comments

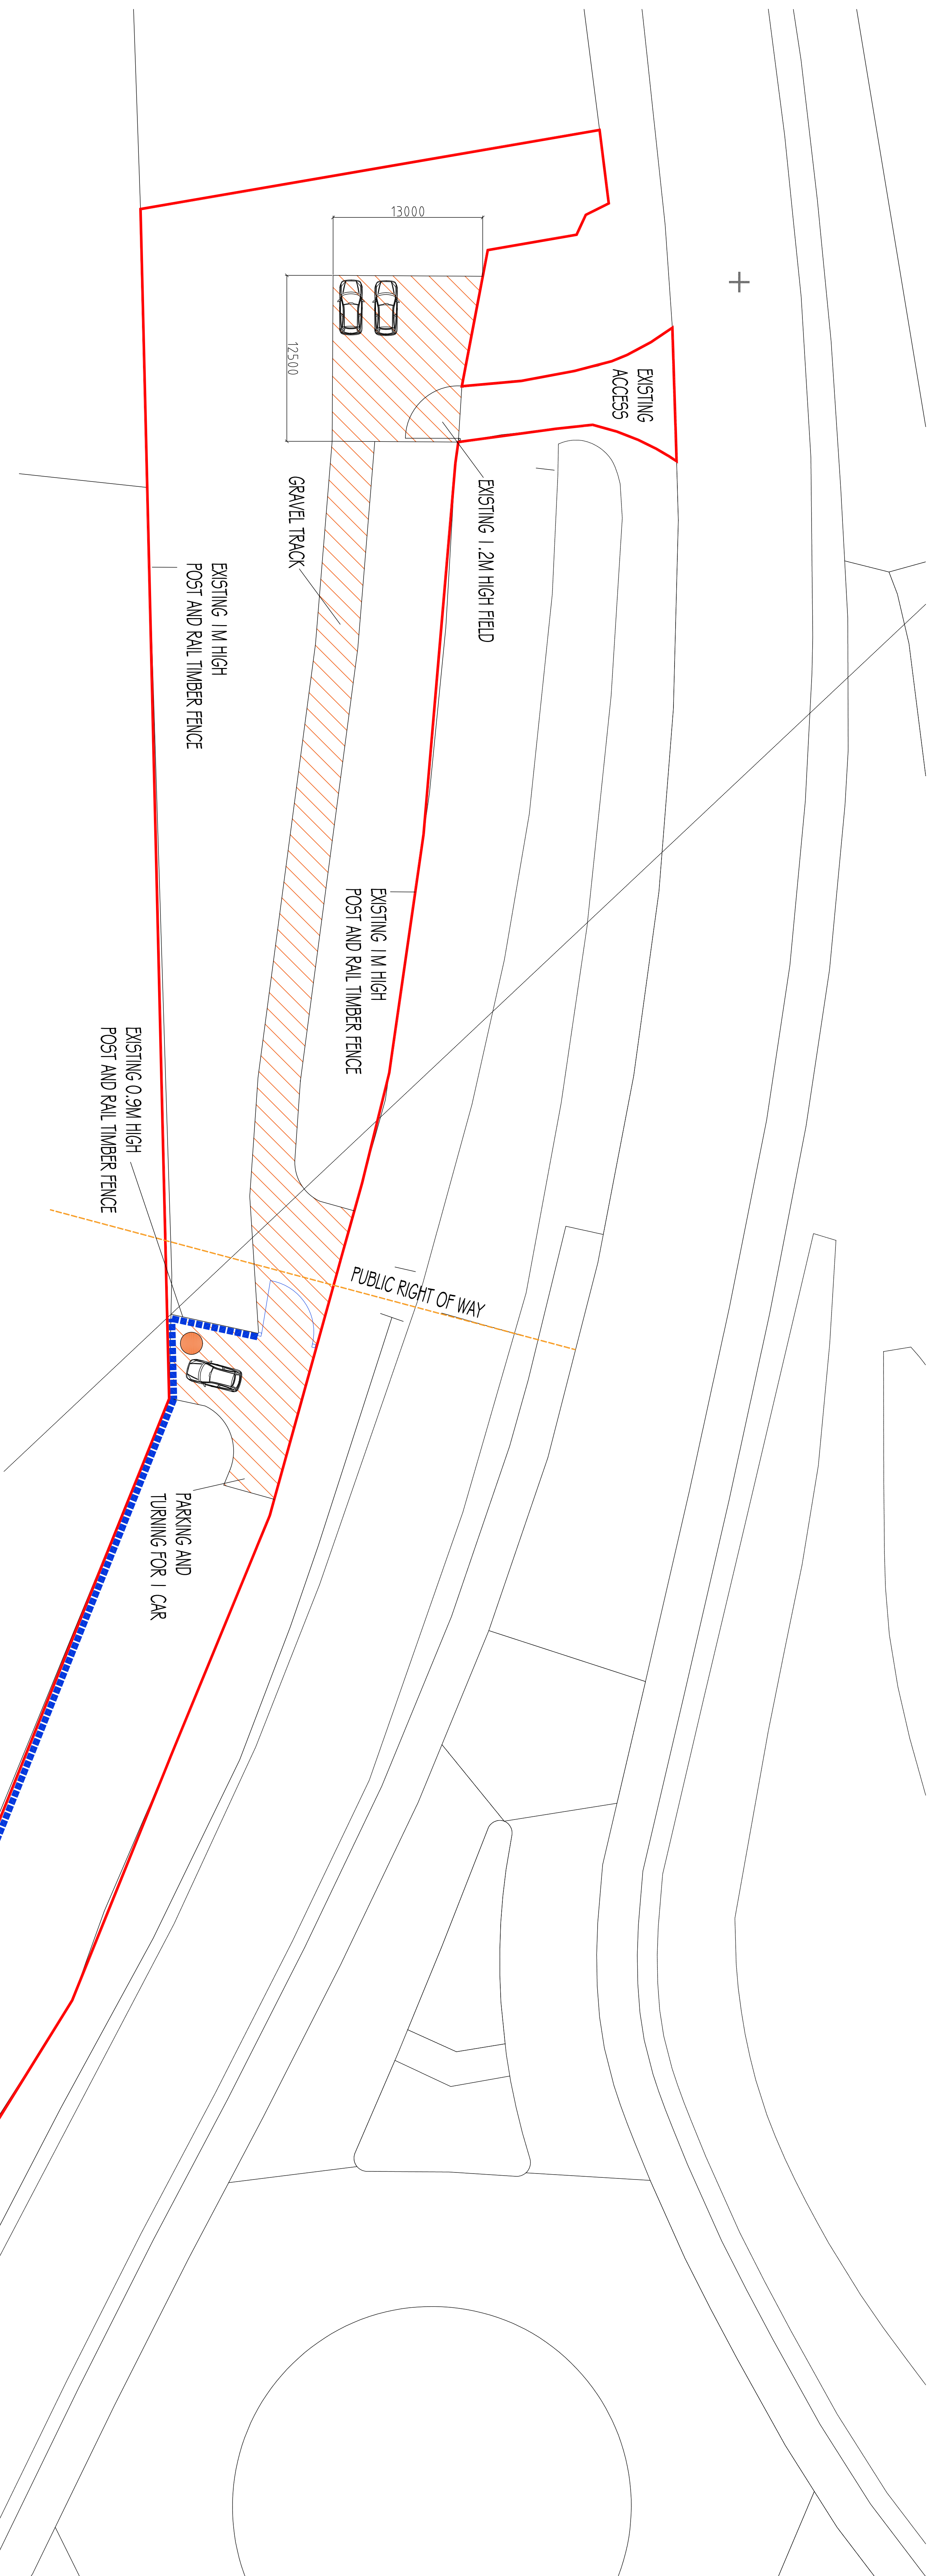

- KEY
- PROPOSED PARKING AREA, LAND REINFORCED WITH GRAVEL AND GRASS RESEED OVER
 - PROPOSED 2M HIGH METAL FENCING
 - PROPOSED 0.9M HIGH TIMBER POST AND WIRE FENCING


- PROPOSED METAL 1.6M HIGH DEER GATE WITH NEW 200MM X 200MM SQUARE TIMBER POSTS
- PROPOSED FIELD SHELTER LOCATION
- PROPOSED BIN

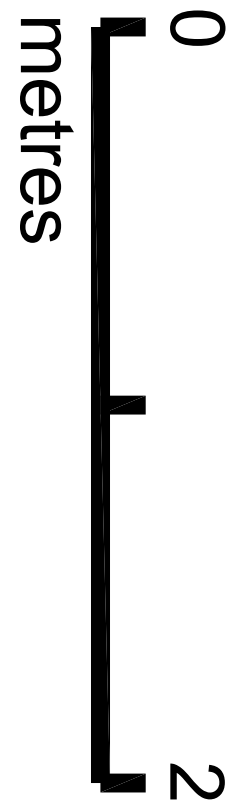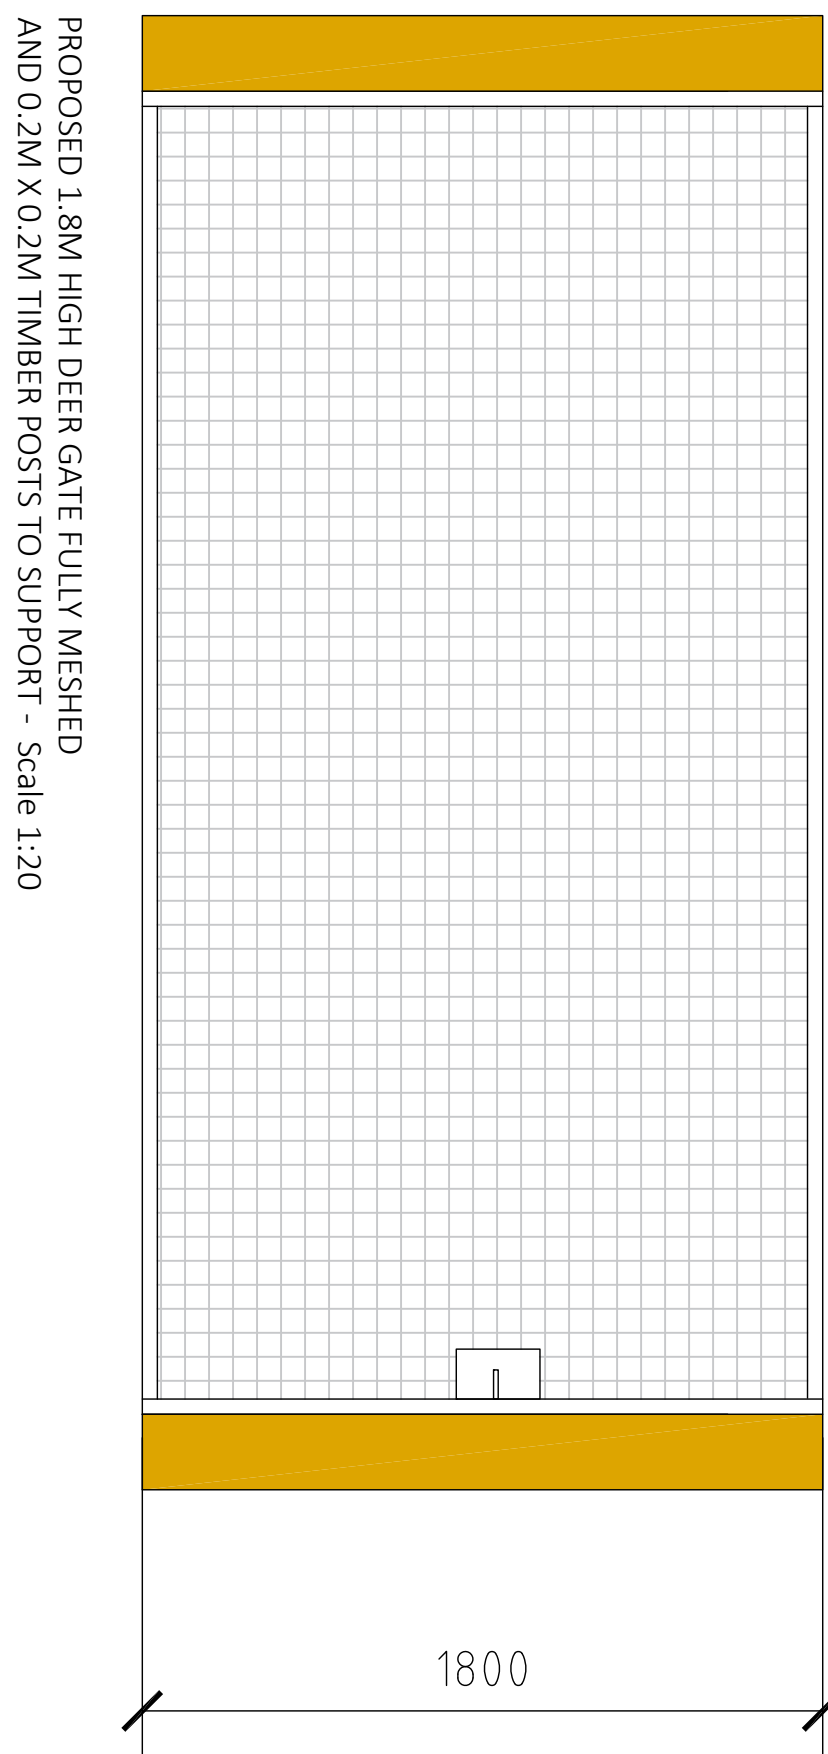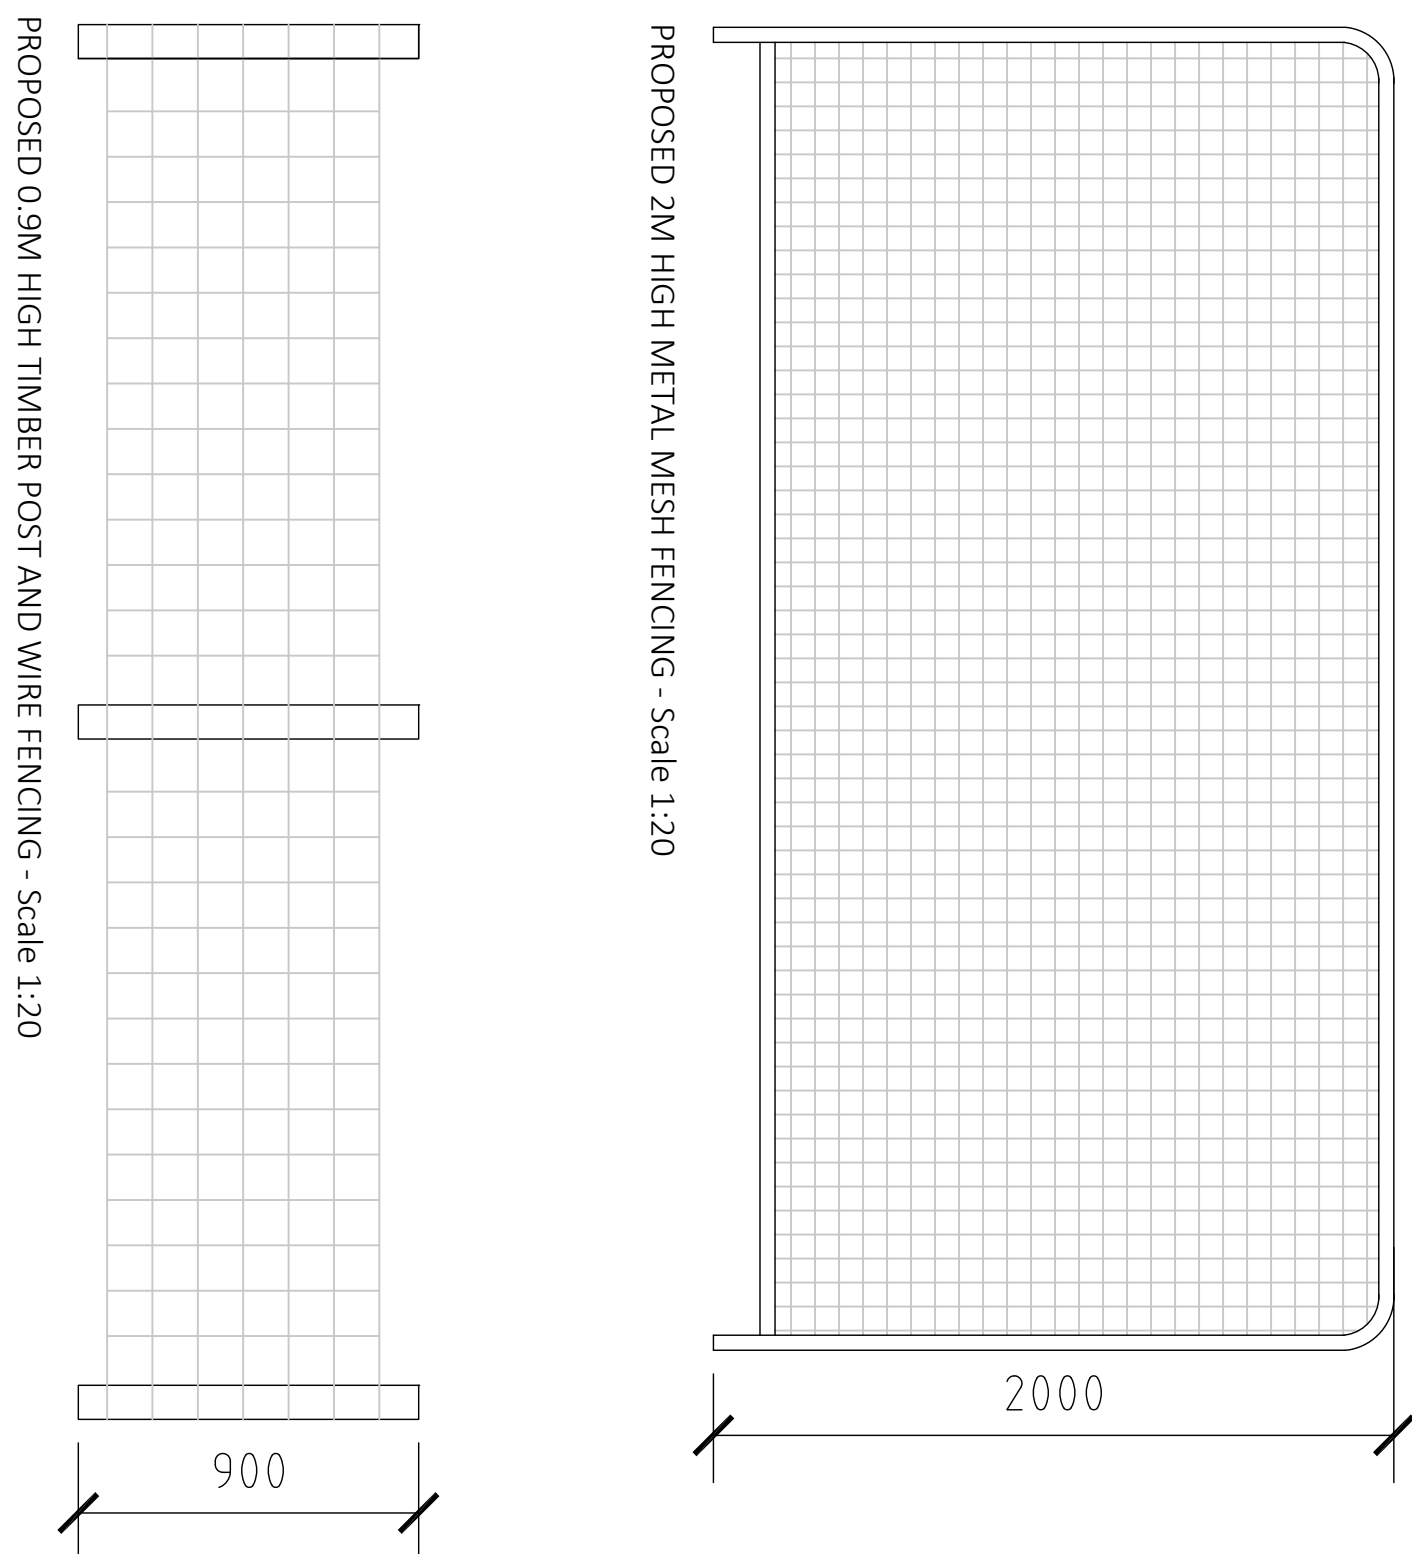

SCALE BAR

SITE PLAN - SCALE 1:200

0 100 metres

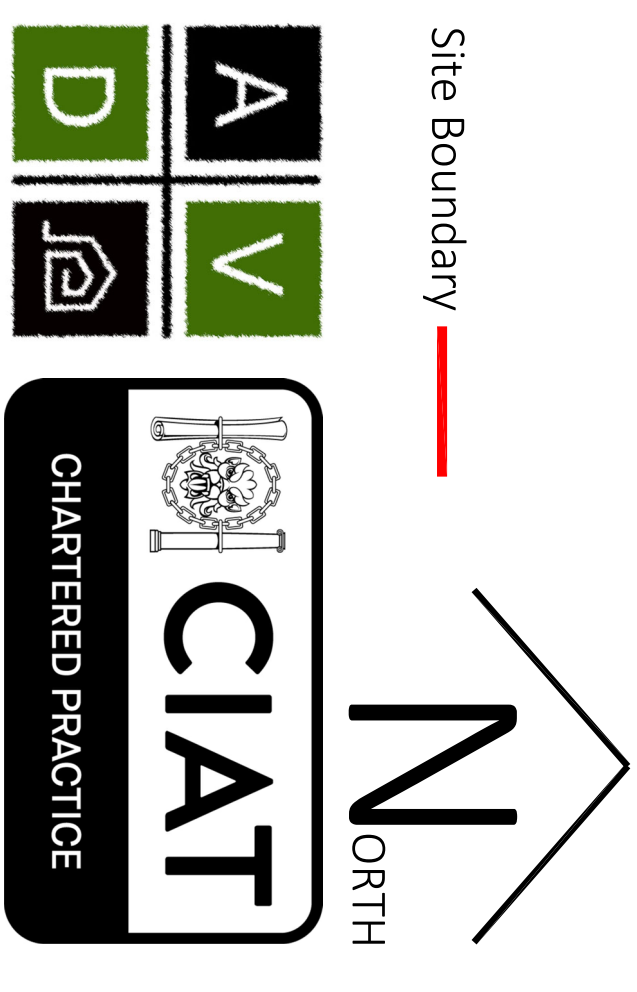

ArchitecturalVistasdesigns Ltd
a: The Paddock, 118 Paddock Way, Hinckley, Leics LE10 0BZ
m: 0785 458 2884 t: 01455 698 839
w: www.architecturalvistasdesigns.co.uk
e: studio@architecturalvistasdesigns.co.uk

Client: M SPENCE
Dwg Status: PLANNING
Dwg: Proposed Site Plan - Sheet 1

Project: Proposed Dog Park
Land off Leicester Road (A47), Earl Shilton
Scale: 1:200 & 1:20 @ A0
Date: 20.11.2025
Drawn By: map

Dwg No. AVD-LRE-PL04 Rev. C