




Printed or electronic copies of the plan can be scaled for planning purposes

This drawing is issued for the sole and exclusive use of the named recipient. Distribution to any third party is on the strict understanding that no liability is accepted by stuArch for any discrepancies, errors or omissions that may be present, and no guarantee is offered as to the accuracy of information shown.  
© Crown Copyright 2007. All rights reserved. Licence number 100020449


| Rev | Date | Description | By  |
|-----|------|-------------|-----|
| #   | #    | #           | sAh |

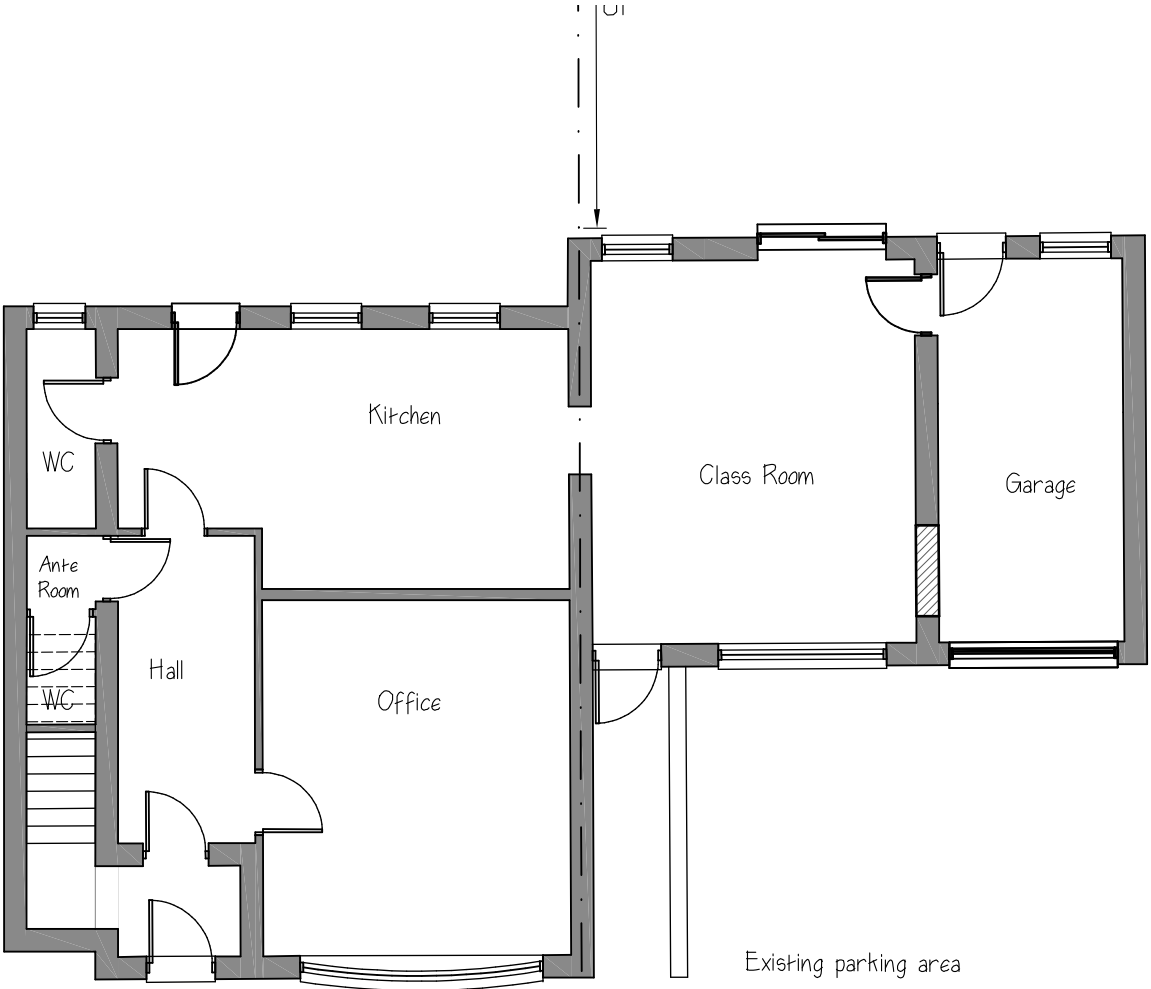


Ground Floor Plan

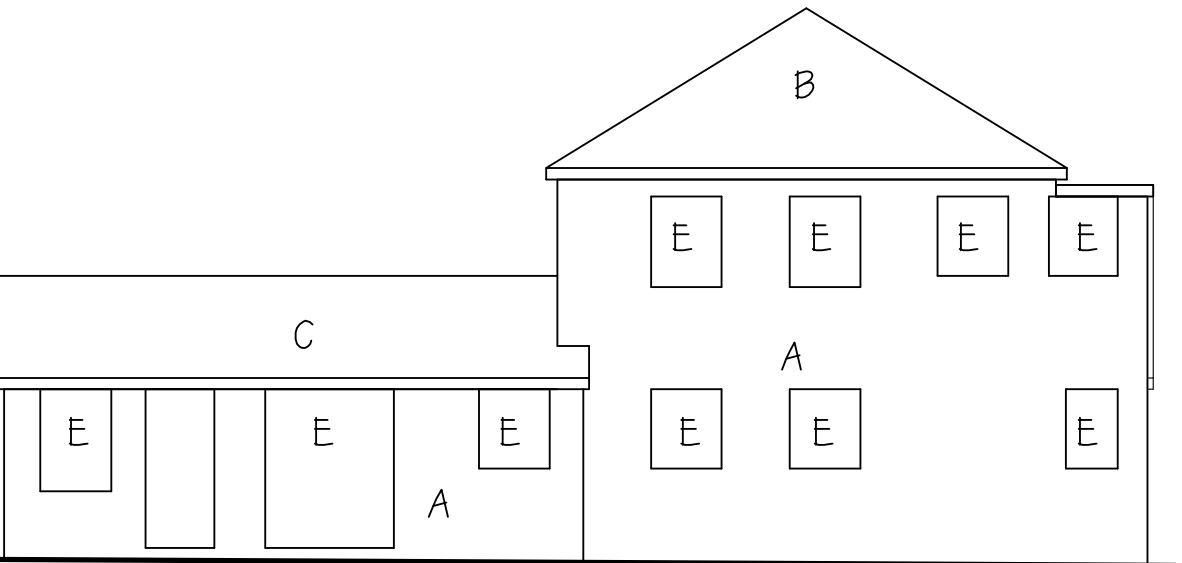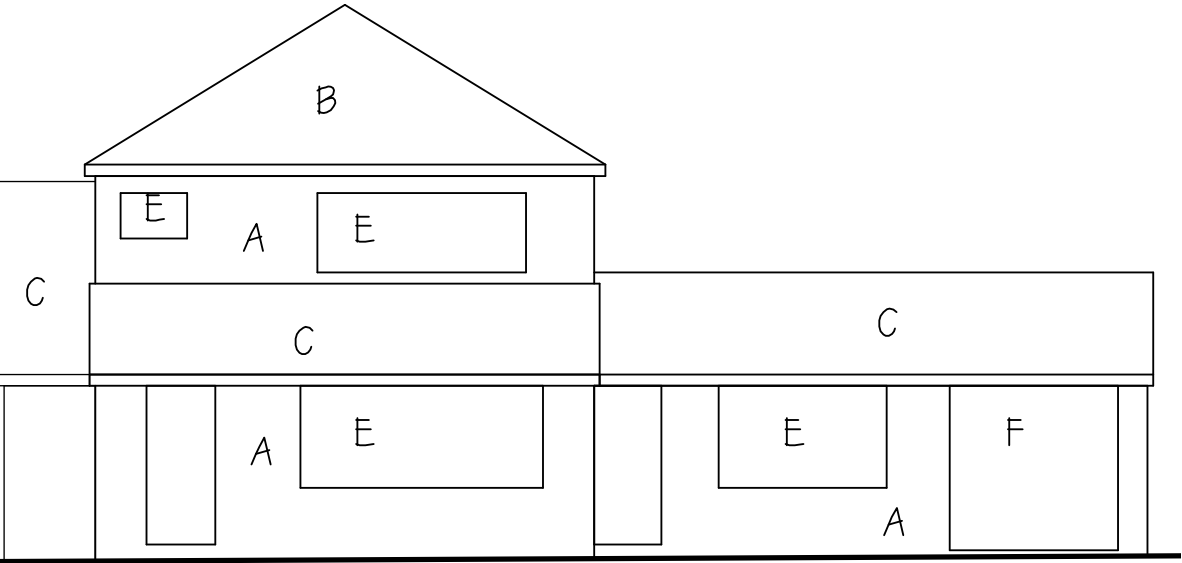


Side (N) Elevation

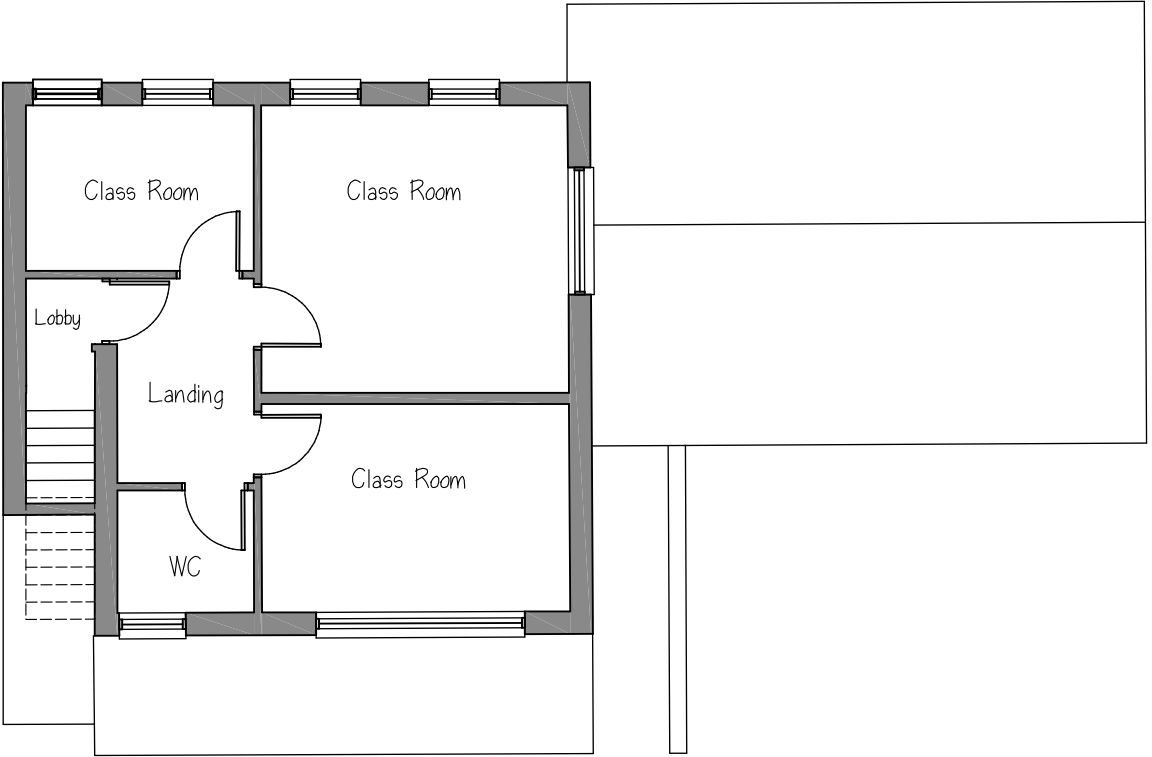


First Floor Plan

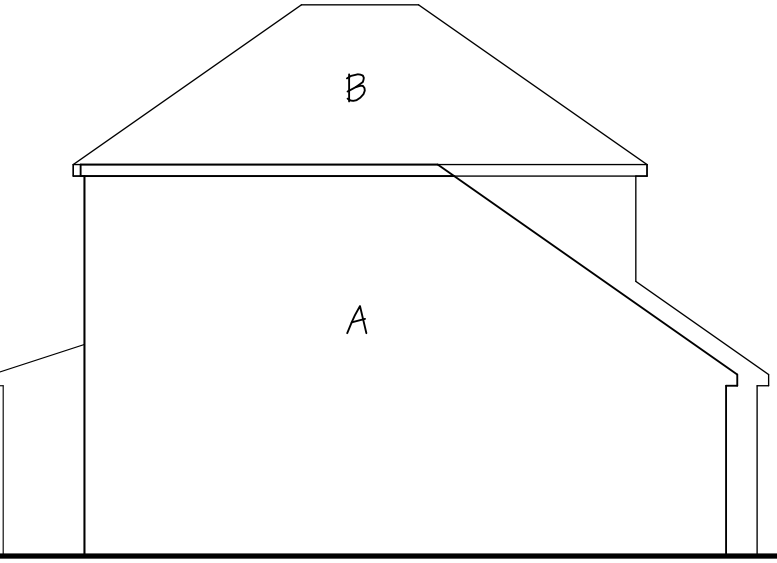

Side (S) Elevation

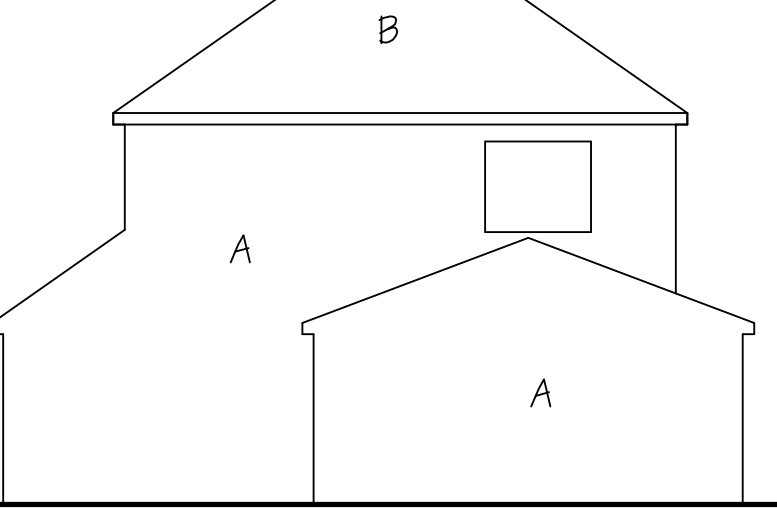

Side (N) Elevation

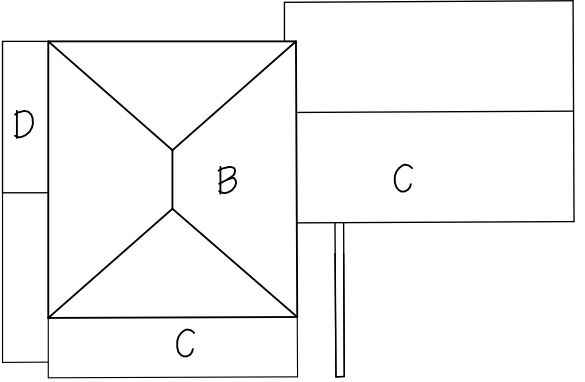

Roof Plan  
Scale 1: 200

Legend

A = Rendered Walls


B = Plain Tiled Roof

C = Pan Tiled Roof

D = Flat Roof

E = uPVC DG Windows / Doors

F = Existing garage door retained

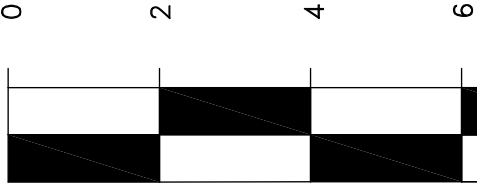

stuArch

Tel: 07948 382917 e:1stuarch@gmail.com

Project

Proposed Change of use to Education  
Class Fl,  
4, Druid Street,  
Hinckley

Client

Capital Tax & Investment

Drawing

Existing Plans and Elevations

Drg No: 03-2523 Rev #

Scale 1:100 @A3 UOG Date 18.09.25