



Printed or electronic copies of the plan can be scaled for planning purposes

This drawing is issued for the sole and exclusive use of the named recipient. Distribution to any third party is on the strict understanding that no liability is accepted by sturArch for any discrepancies, errors or omissions that may be present, and no guarantee is offered as to the accuracy of information shown.
© Crown Copyright 2007. All rights reserved. Licence number 100020449


Rev #	Date #	Description #	By sAh

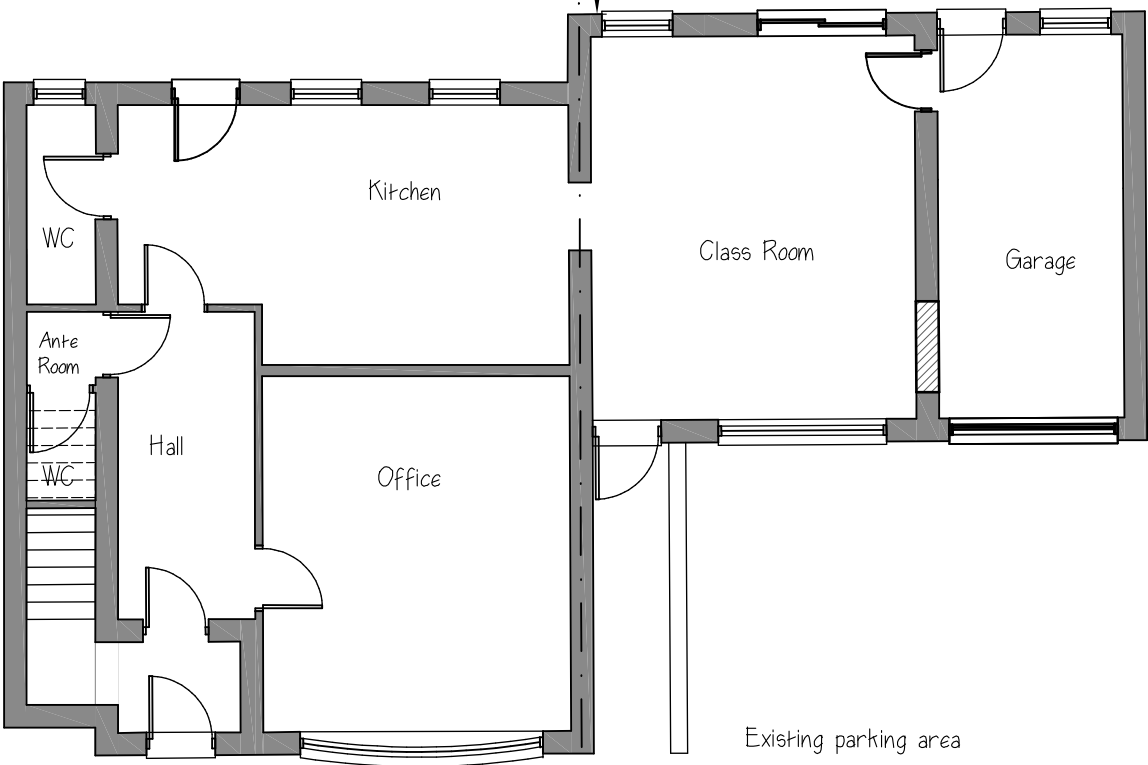


Ground Floor Plan

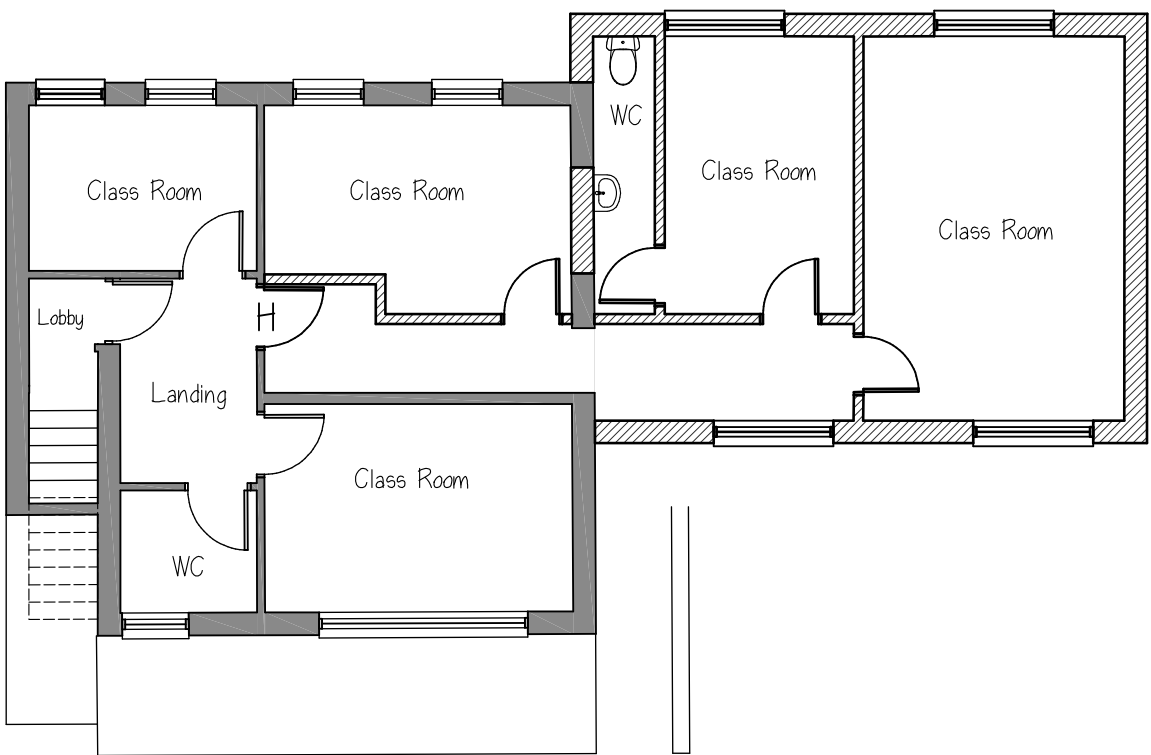



First Floor Plan

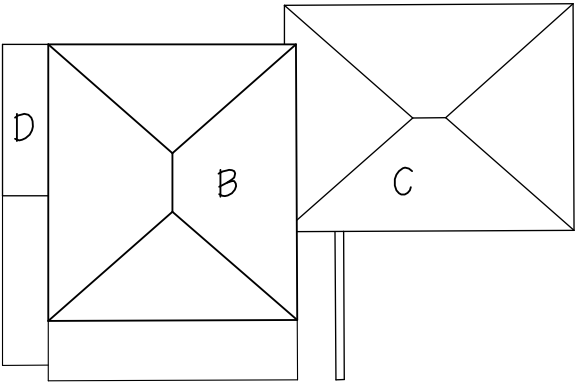

Roof Plan
Scale 1: 200

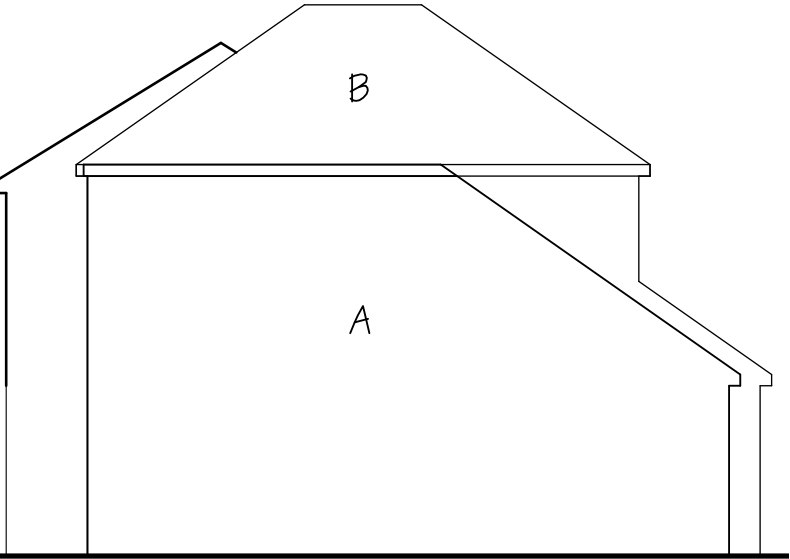


Side (S) Elevation

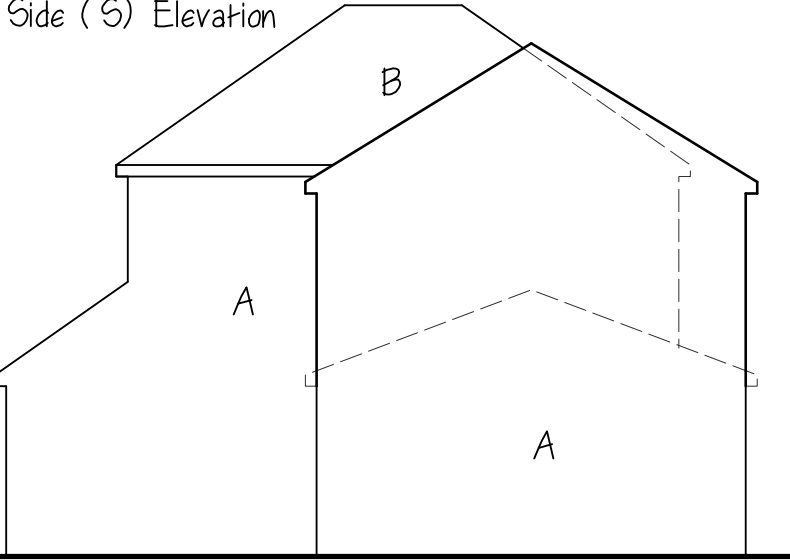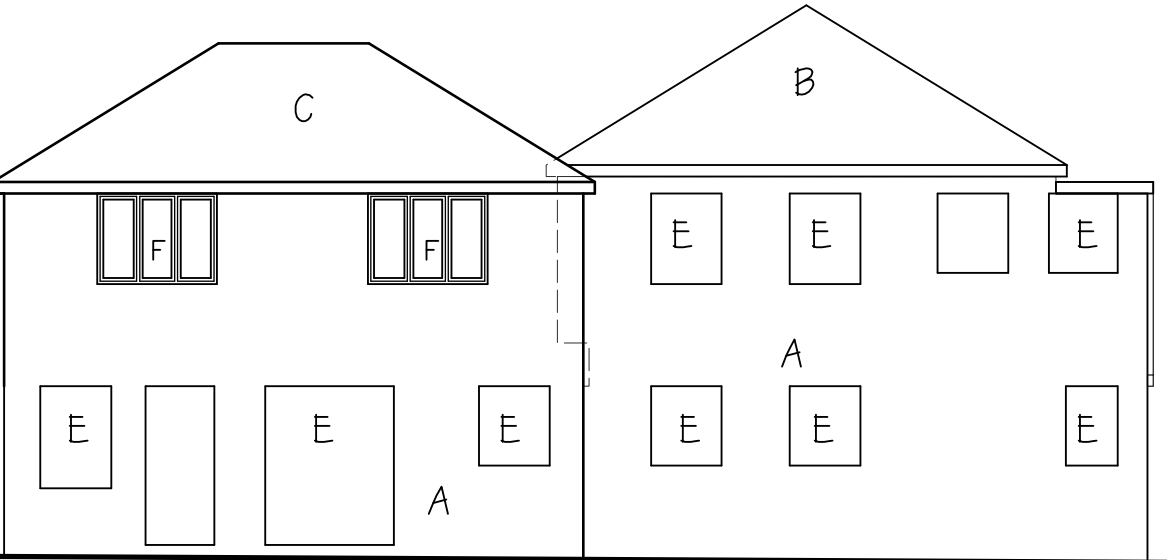

Side (N) Elevation

Legend

- A = Rendered Walls
- B = Plain Tiled Roof
- C = Plain Tiled Roof TO MATCH EXISTING
- D = Flat Roof
- E = uPVC DG Windows
- F = uPVC DG Windows TO MATCH EXISTING
- G = Garage door
- H = Rehang existing door

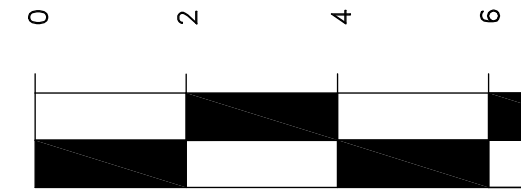

Tel: 07948 382917 e:stuararch@gmail.com

Project

Proposed Change of use to Education
Class FI,
4, Druid Street,
Hinckley

Client

Capital Tax & Investment

Drawing

Proposed Plans and Elevations

Drg No: 04-2523 Rev #

Scale 1:100 @A3 UOG Date 18.09.25