
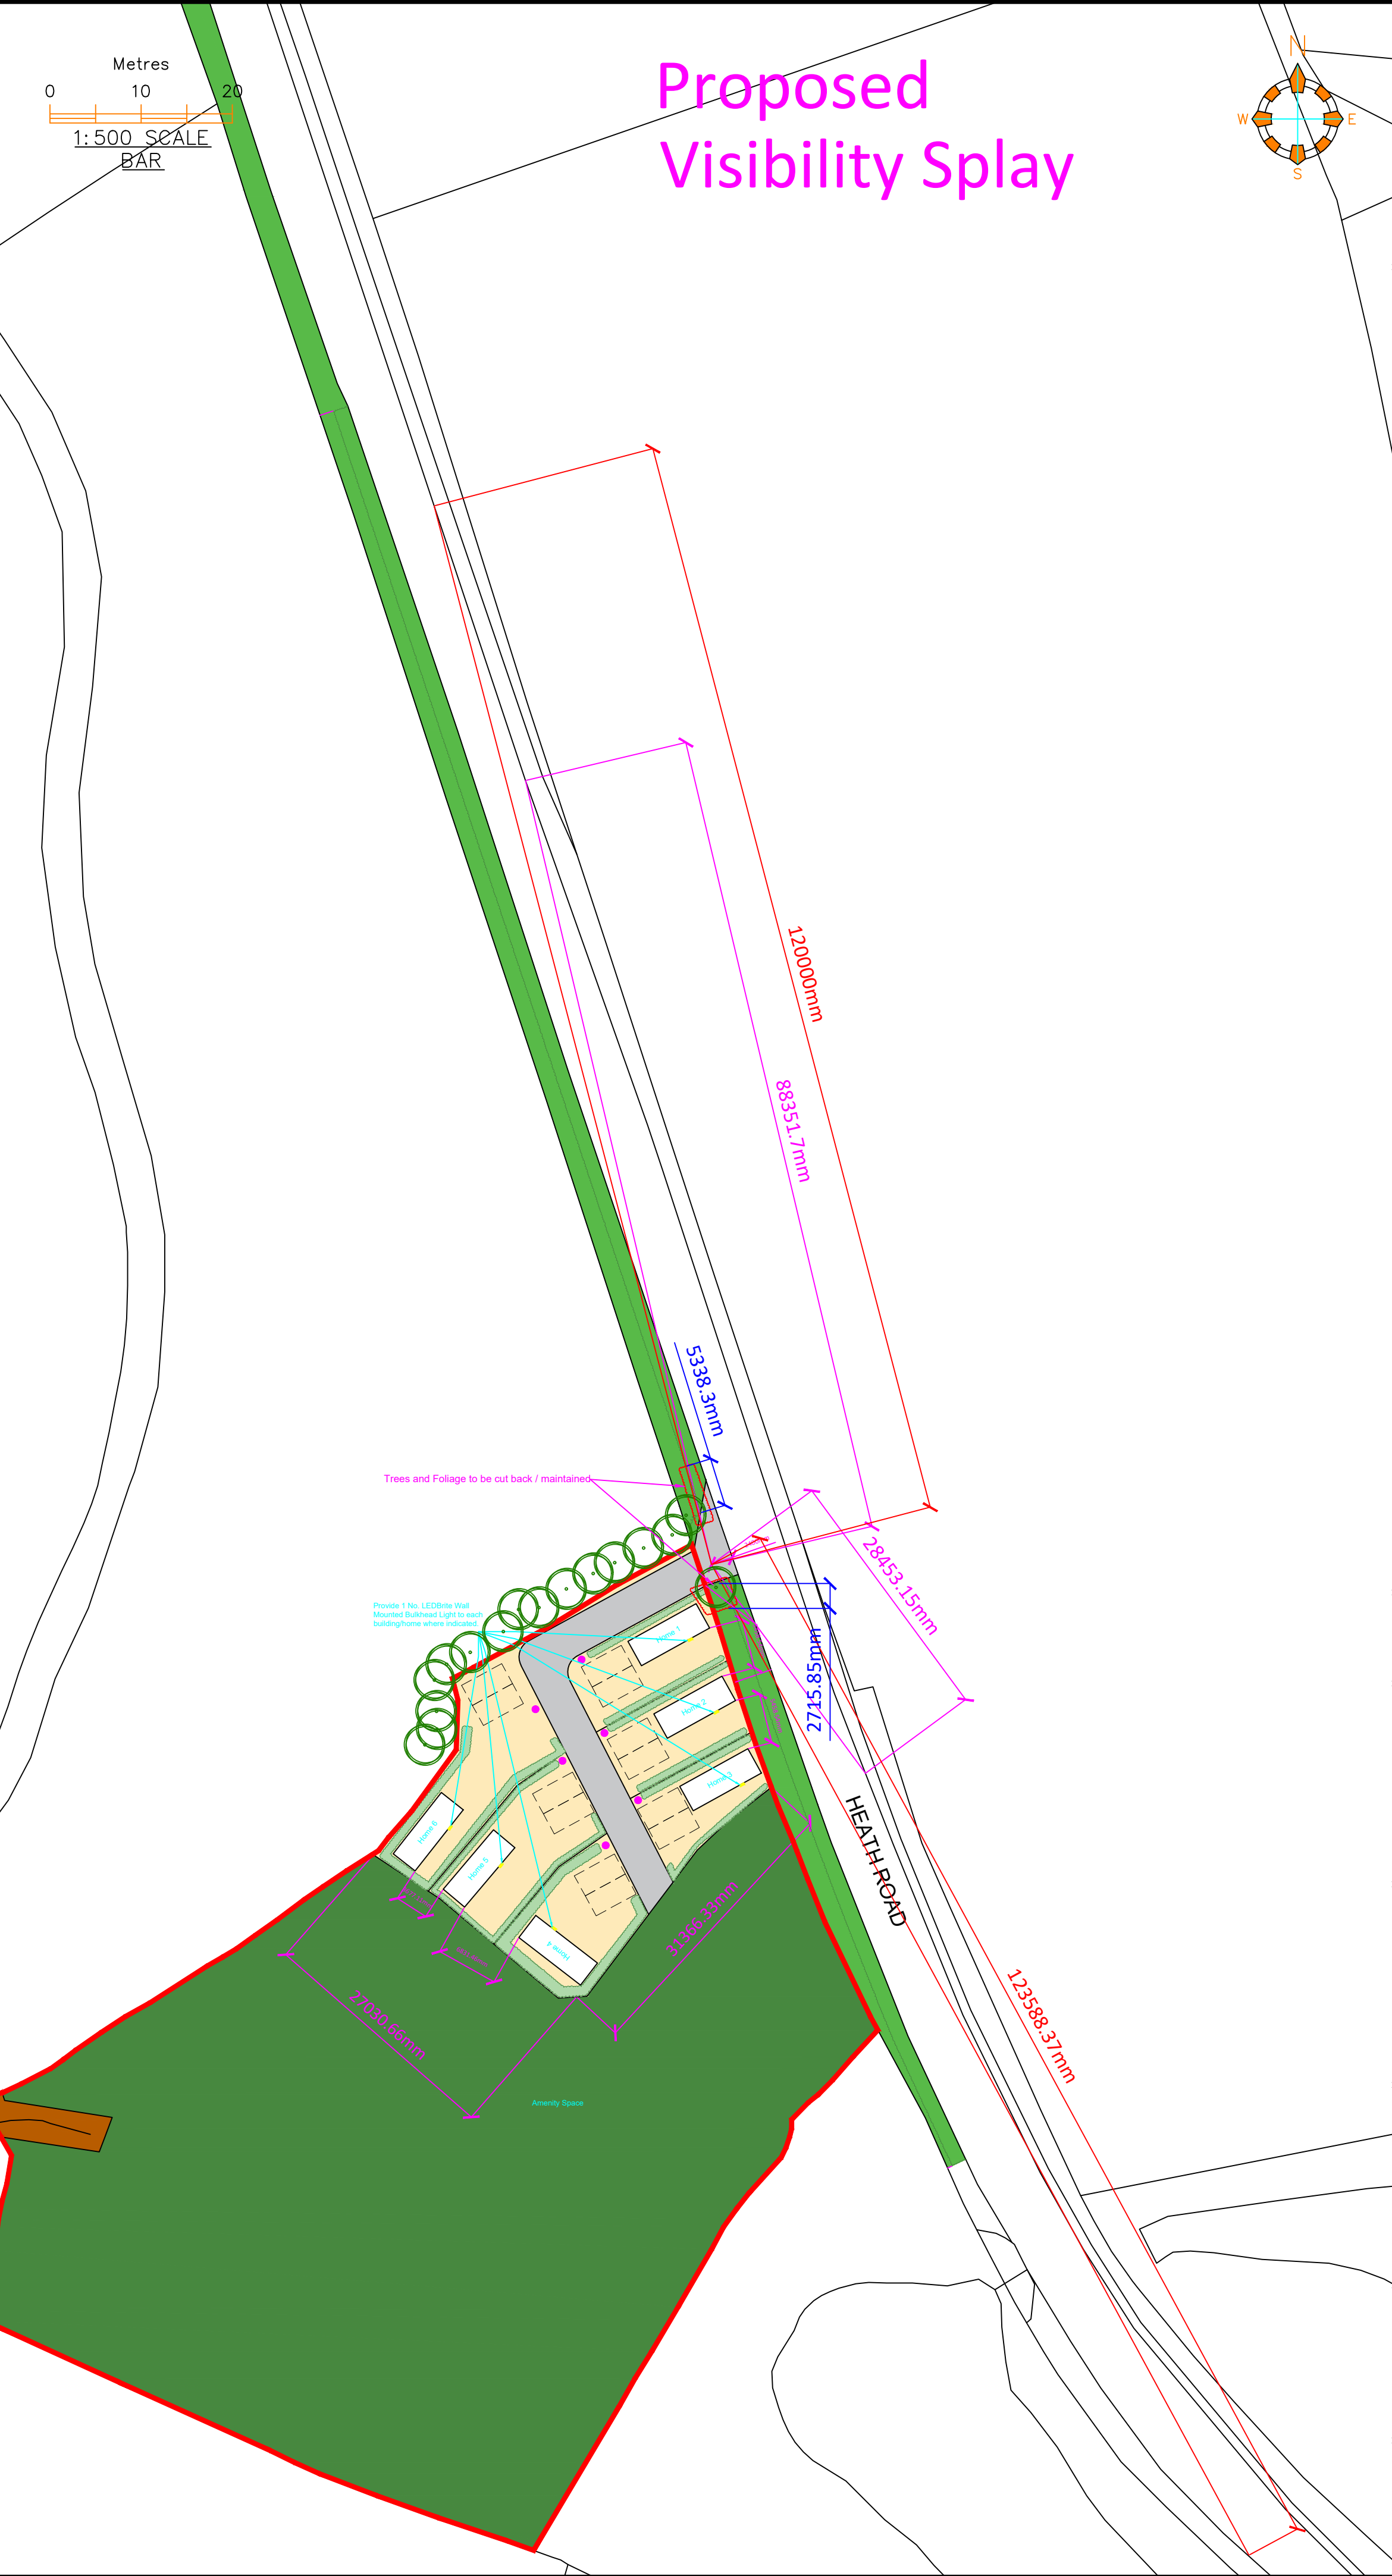


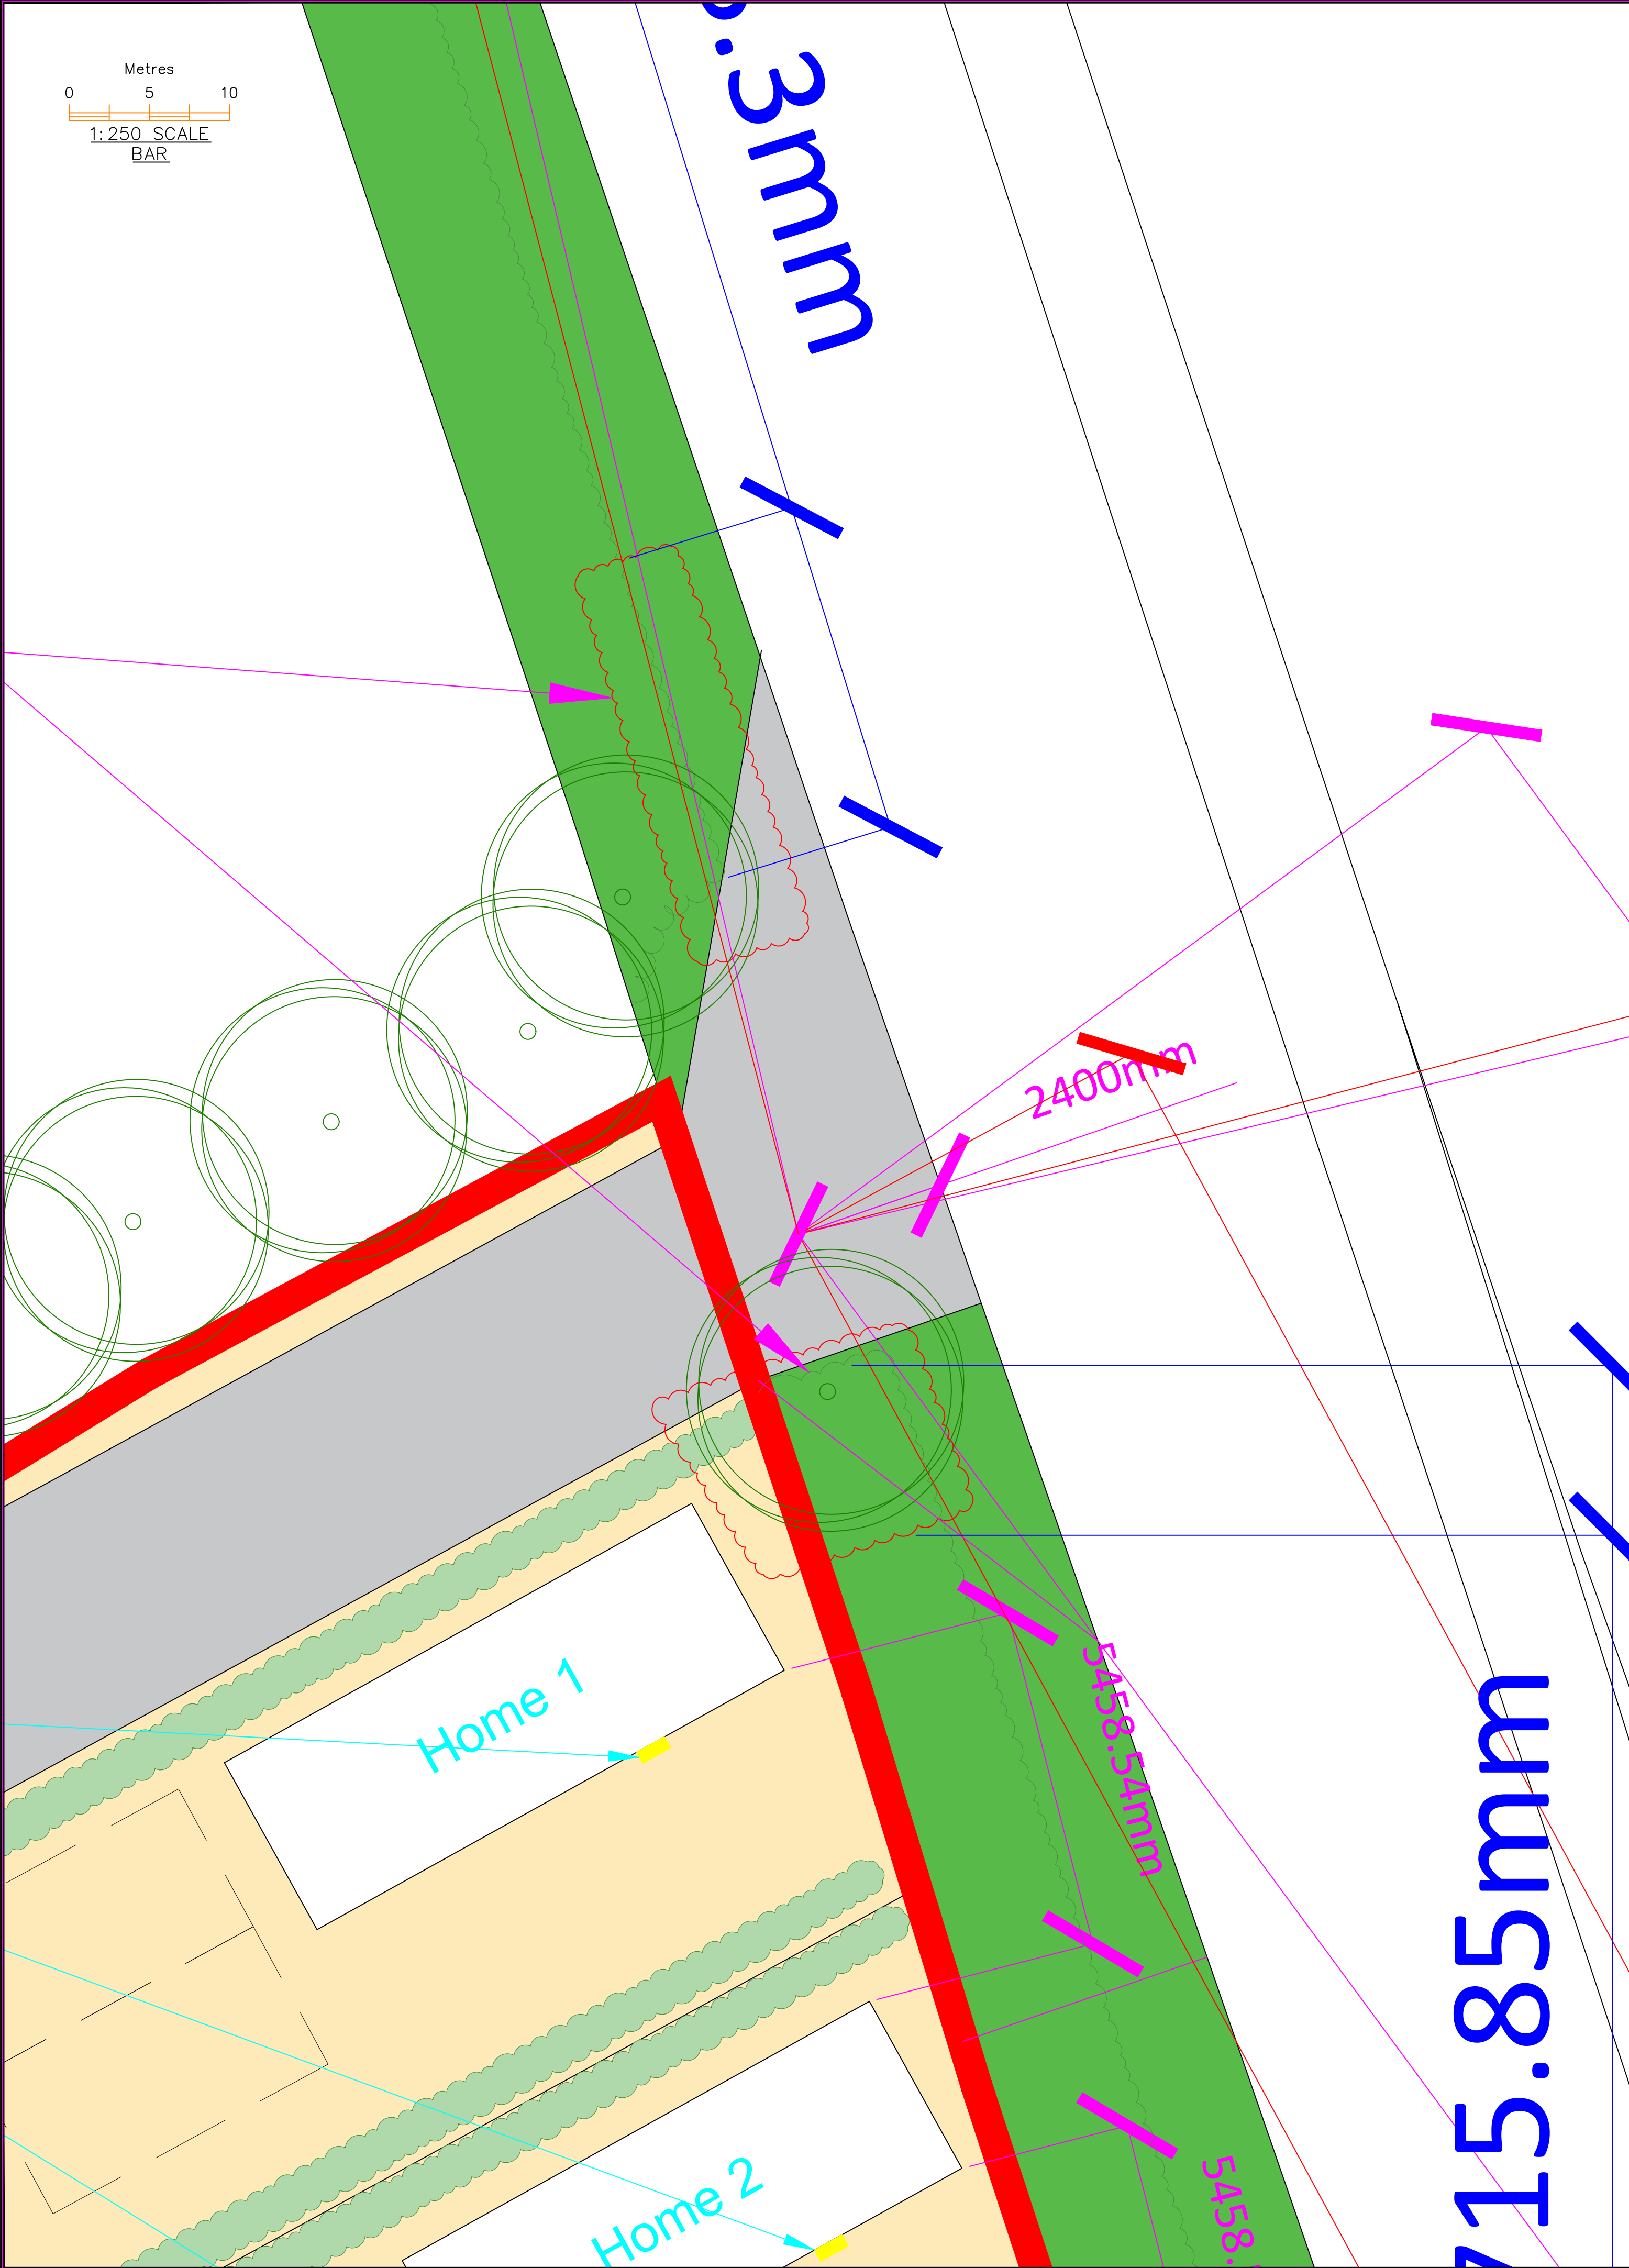

© Copyright of Libre Solutions (Trading Name of Lord Residential Limited)

The drawing has been created on behalf of the client and is issued on condition that it is not used by, reproduced or distributed to any unauthorised persons, in whole or in part, without the prior consent in writing of the copyright owner (Libre Solutions).

With exception of planning application purposes, users shall not scale from drawings. All Dimensions supplied are in mm unless otherwise specified. All dimensions are to be checked on site prior to works commencing.

All works commenced prior to planning consent and building regulations approval is at contractors/clients own risk.

Key

Street Lamp	
Road / Path	
Permeable Surface	
Site Boundary	
Visibility Splay	
Existing Foliage	
Foliage Dims	

A	15/01/25	JS	Site plan created showing 6 no. Mobile Homes	N/A
Rev	Date	By	Description	Chk'd

PLANNING APPLICATION

LIBRE SOLUTIONS

SCAN WITH YOUR PHONE TO GET IN TOUCH

client: Mr Leon McDonagh

site: Land on West Side of Heath Road
Finney's Hill
Bagworth
Leicestershire
LE67 1DG

project: Proposed Site Plan with Visibility Splay

drawing: Land Development for G/T With Dimensions

scale: Varied@A1
date: 10/02/25

drawn by: JS
checked: /

drawing no: LS-0133-100
revision: A

A1