


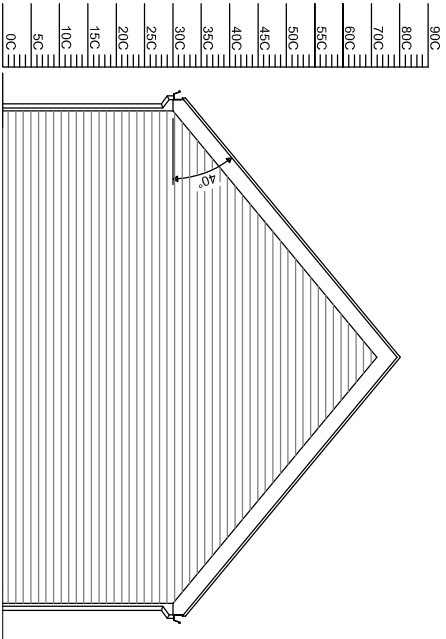


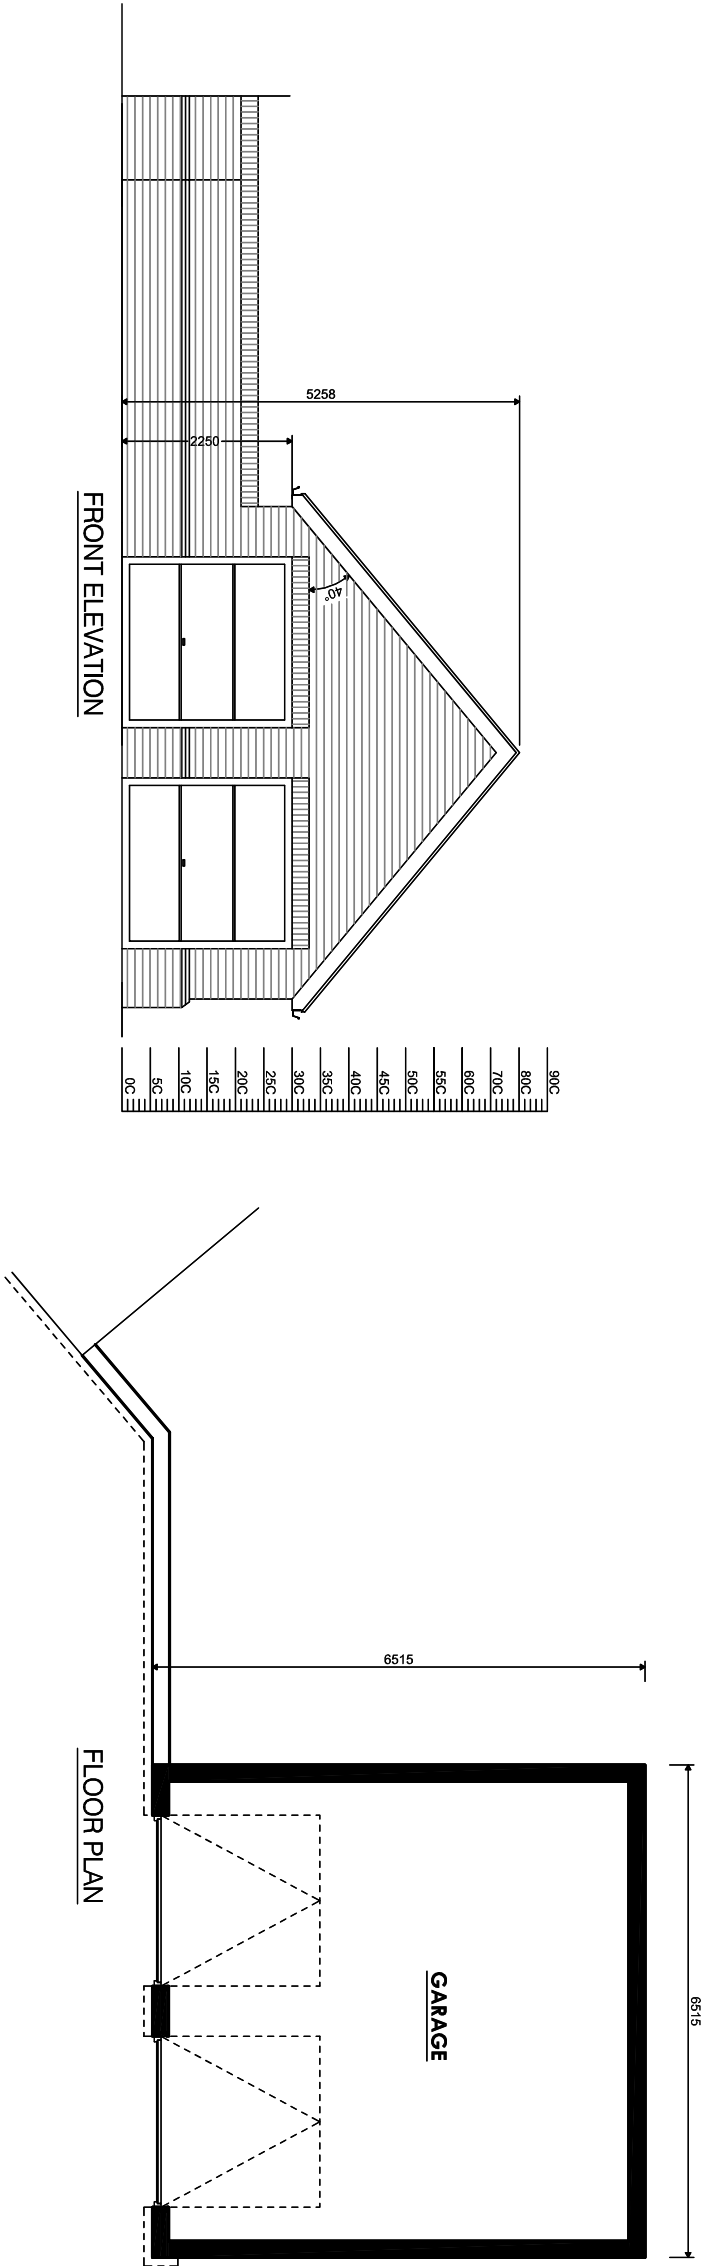


REAR ELEVATION

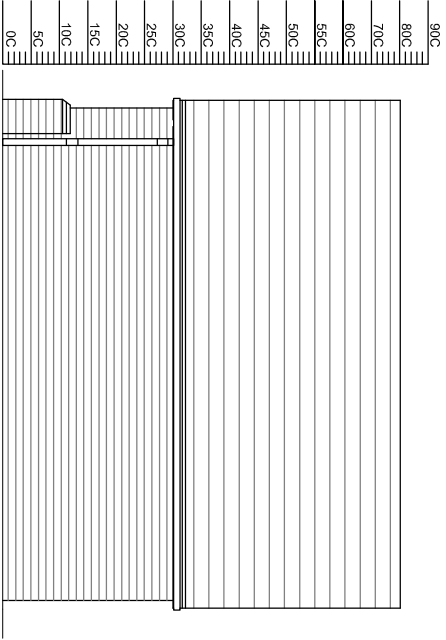

SIDE ELEVATION 1

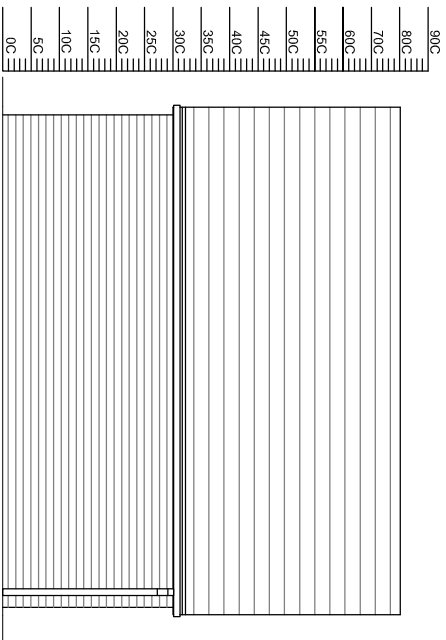

SIDE ELEVATION 2

 

Client		Springbourne Homes Ltd	
Project Title		Proposed New House The Coppice Burbage	
Drawing Title Proposed garage			
Scale	1:100	Sheet	A3
Author	ZLM	Date	Aug 2025
Job No.		12/71	
Drawing No.		P9 - 03	
Status		PLANNING	

THE COPYRIGHT OF THIS DRAWING IS VESTED IN HAYWARD ARCHITECTS LTD.

REPRODUCTION IN ANY FORM OR BY ANY MEANS IS PROHIBITED WITHOUT THE PRIOR WRITTEN PERMISSION OF HAYWARD ARCHITECTS LTD.

IF THIS DOCUMENT HAS BEEN SOFT COPY, IT MUST BE REPRODUCED FROM THE ORIGINAL DRAWING.

hayward

ARCHITECTS LTD

