




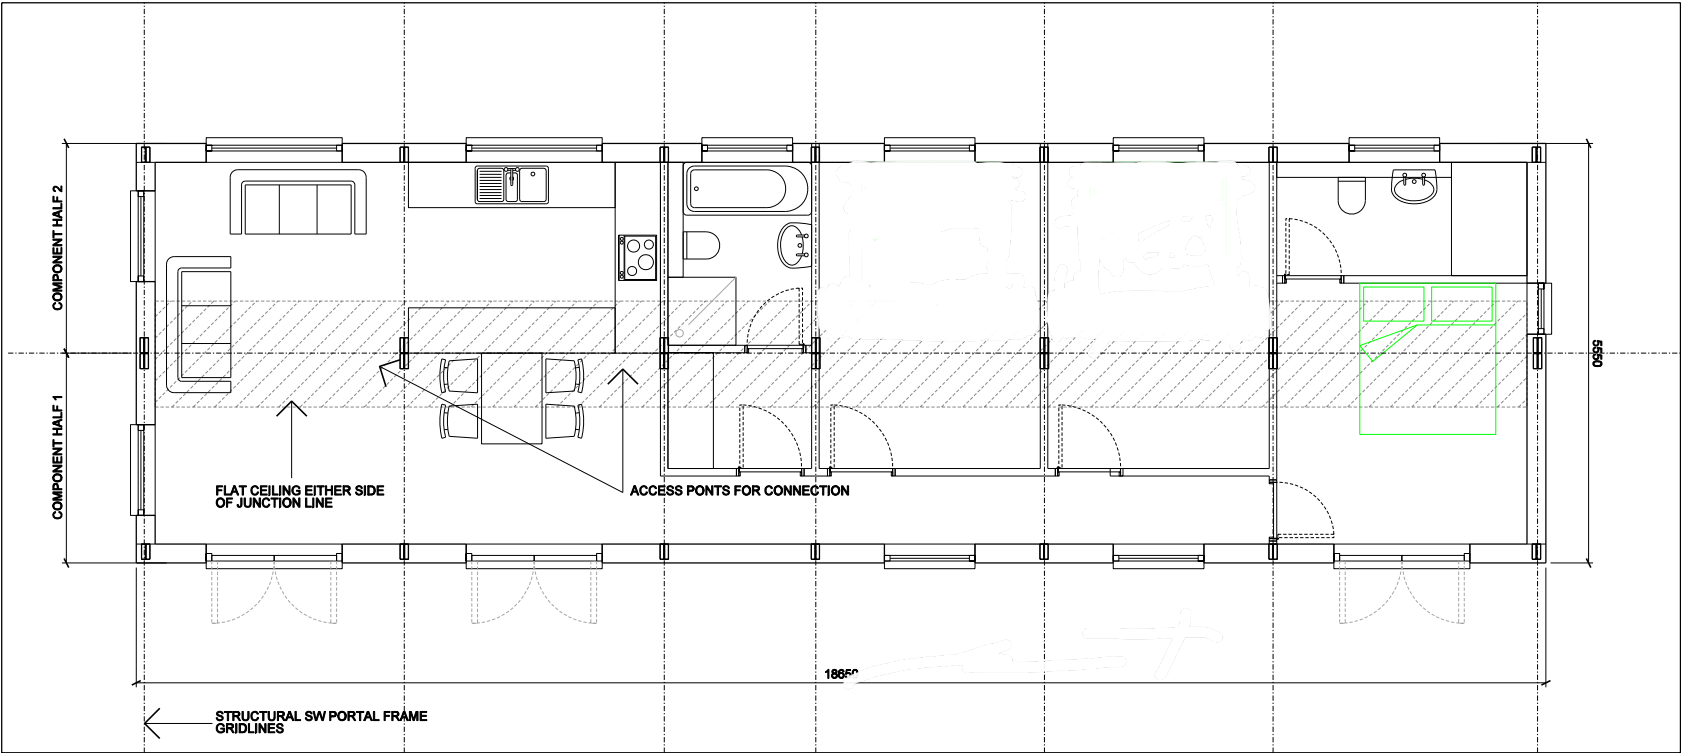


FLOOR PLAN

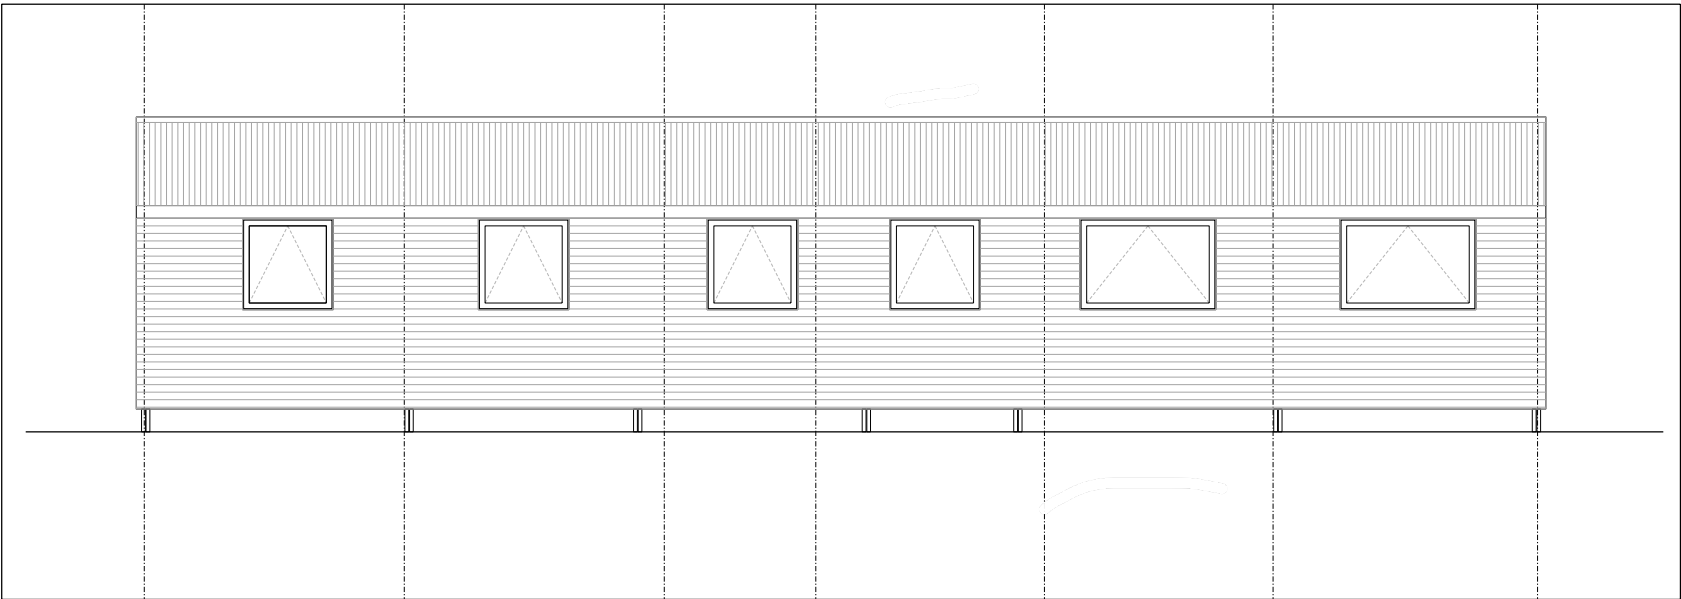


REAR ELEVATION

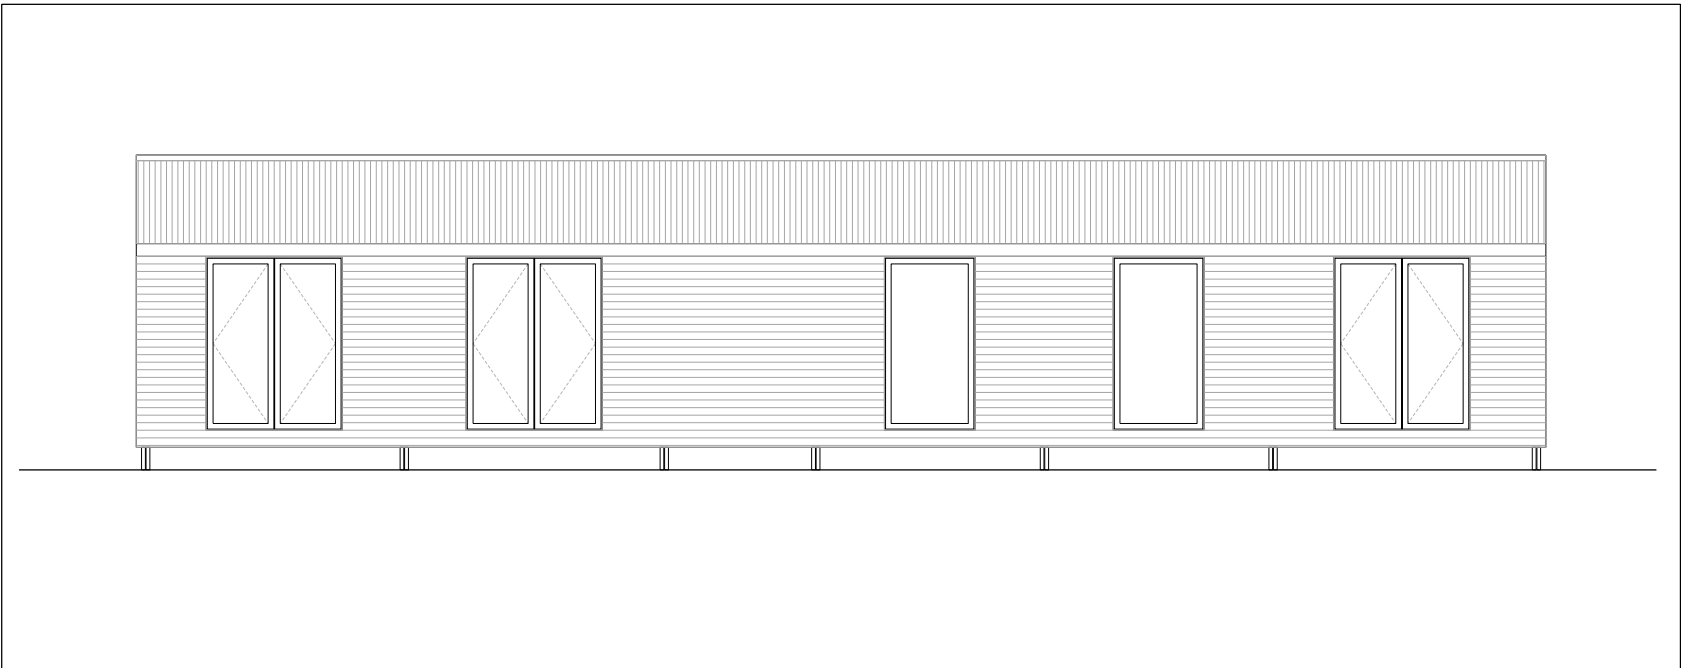


FRONT ELEVATION

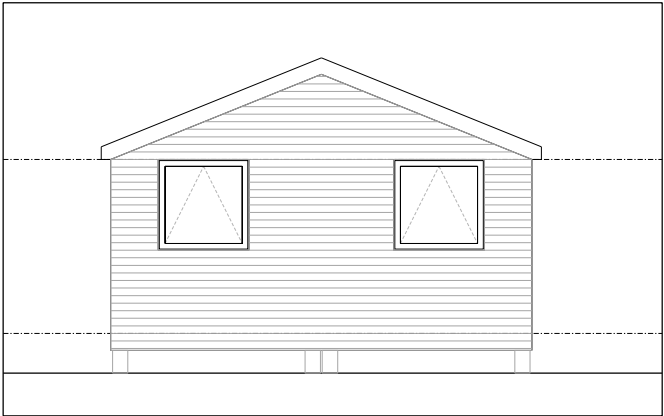


END ELEVATION

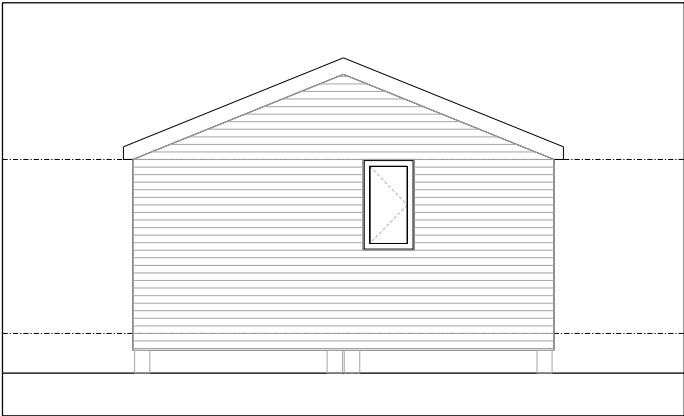

END ELEVATION 1

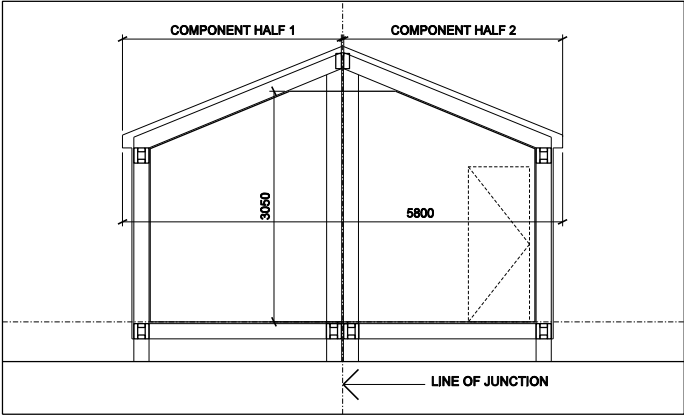

TYPICAL CROSS SECTION

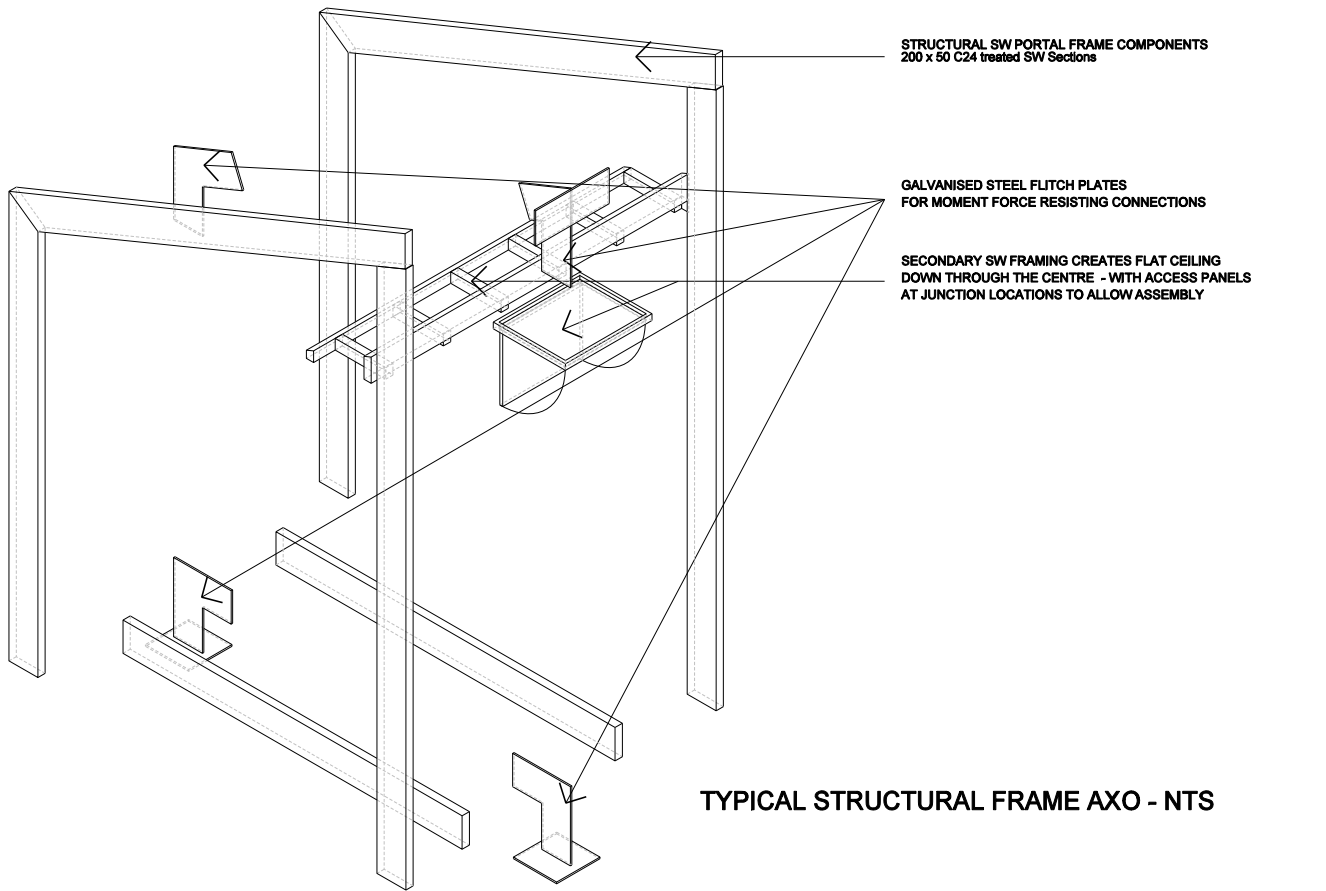

TYPICAL STRUCTURAL FRAME AXO - NTS

Amendment	Description	Date
-----------	-------------	------

Thurleigh Plannng Consultancy Ltd (TPC Ltd)
All drawings remain the copyright and property of TPC Ltd and shall not be used or reproduced without the express consent of TPC Ltd.

t: 07587 170793 e: thurleigh1@hotmail.com Job/Drawing No Amendment

Project Title: Caravan 242 /P/100

Drawing Title: Floor plan, Elevations, Section and structural frame diagram

Date: Drawn Scale 1:50 @ A1, 1:100 @ A3
Original printed at A3 All dimensions to be checked on site