



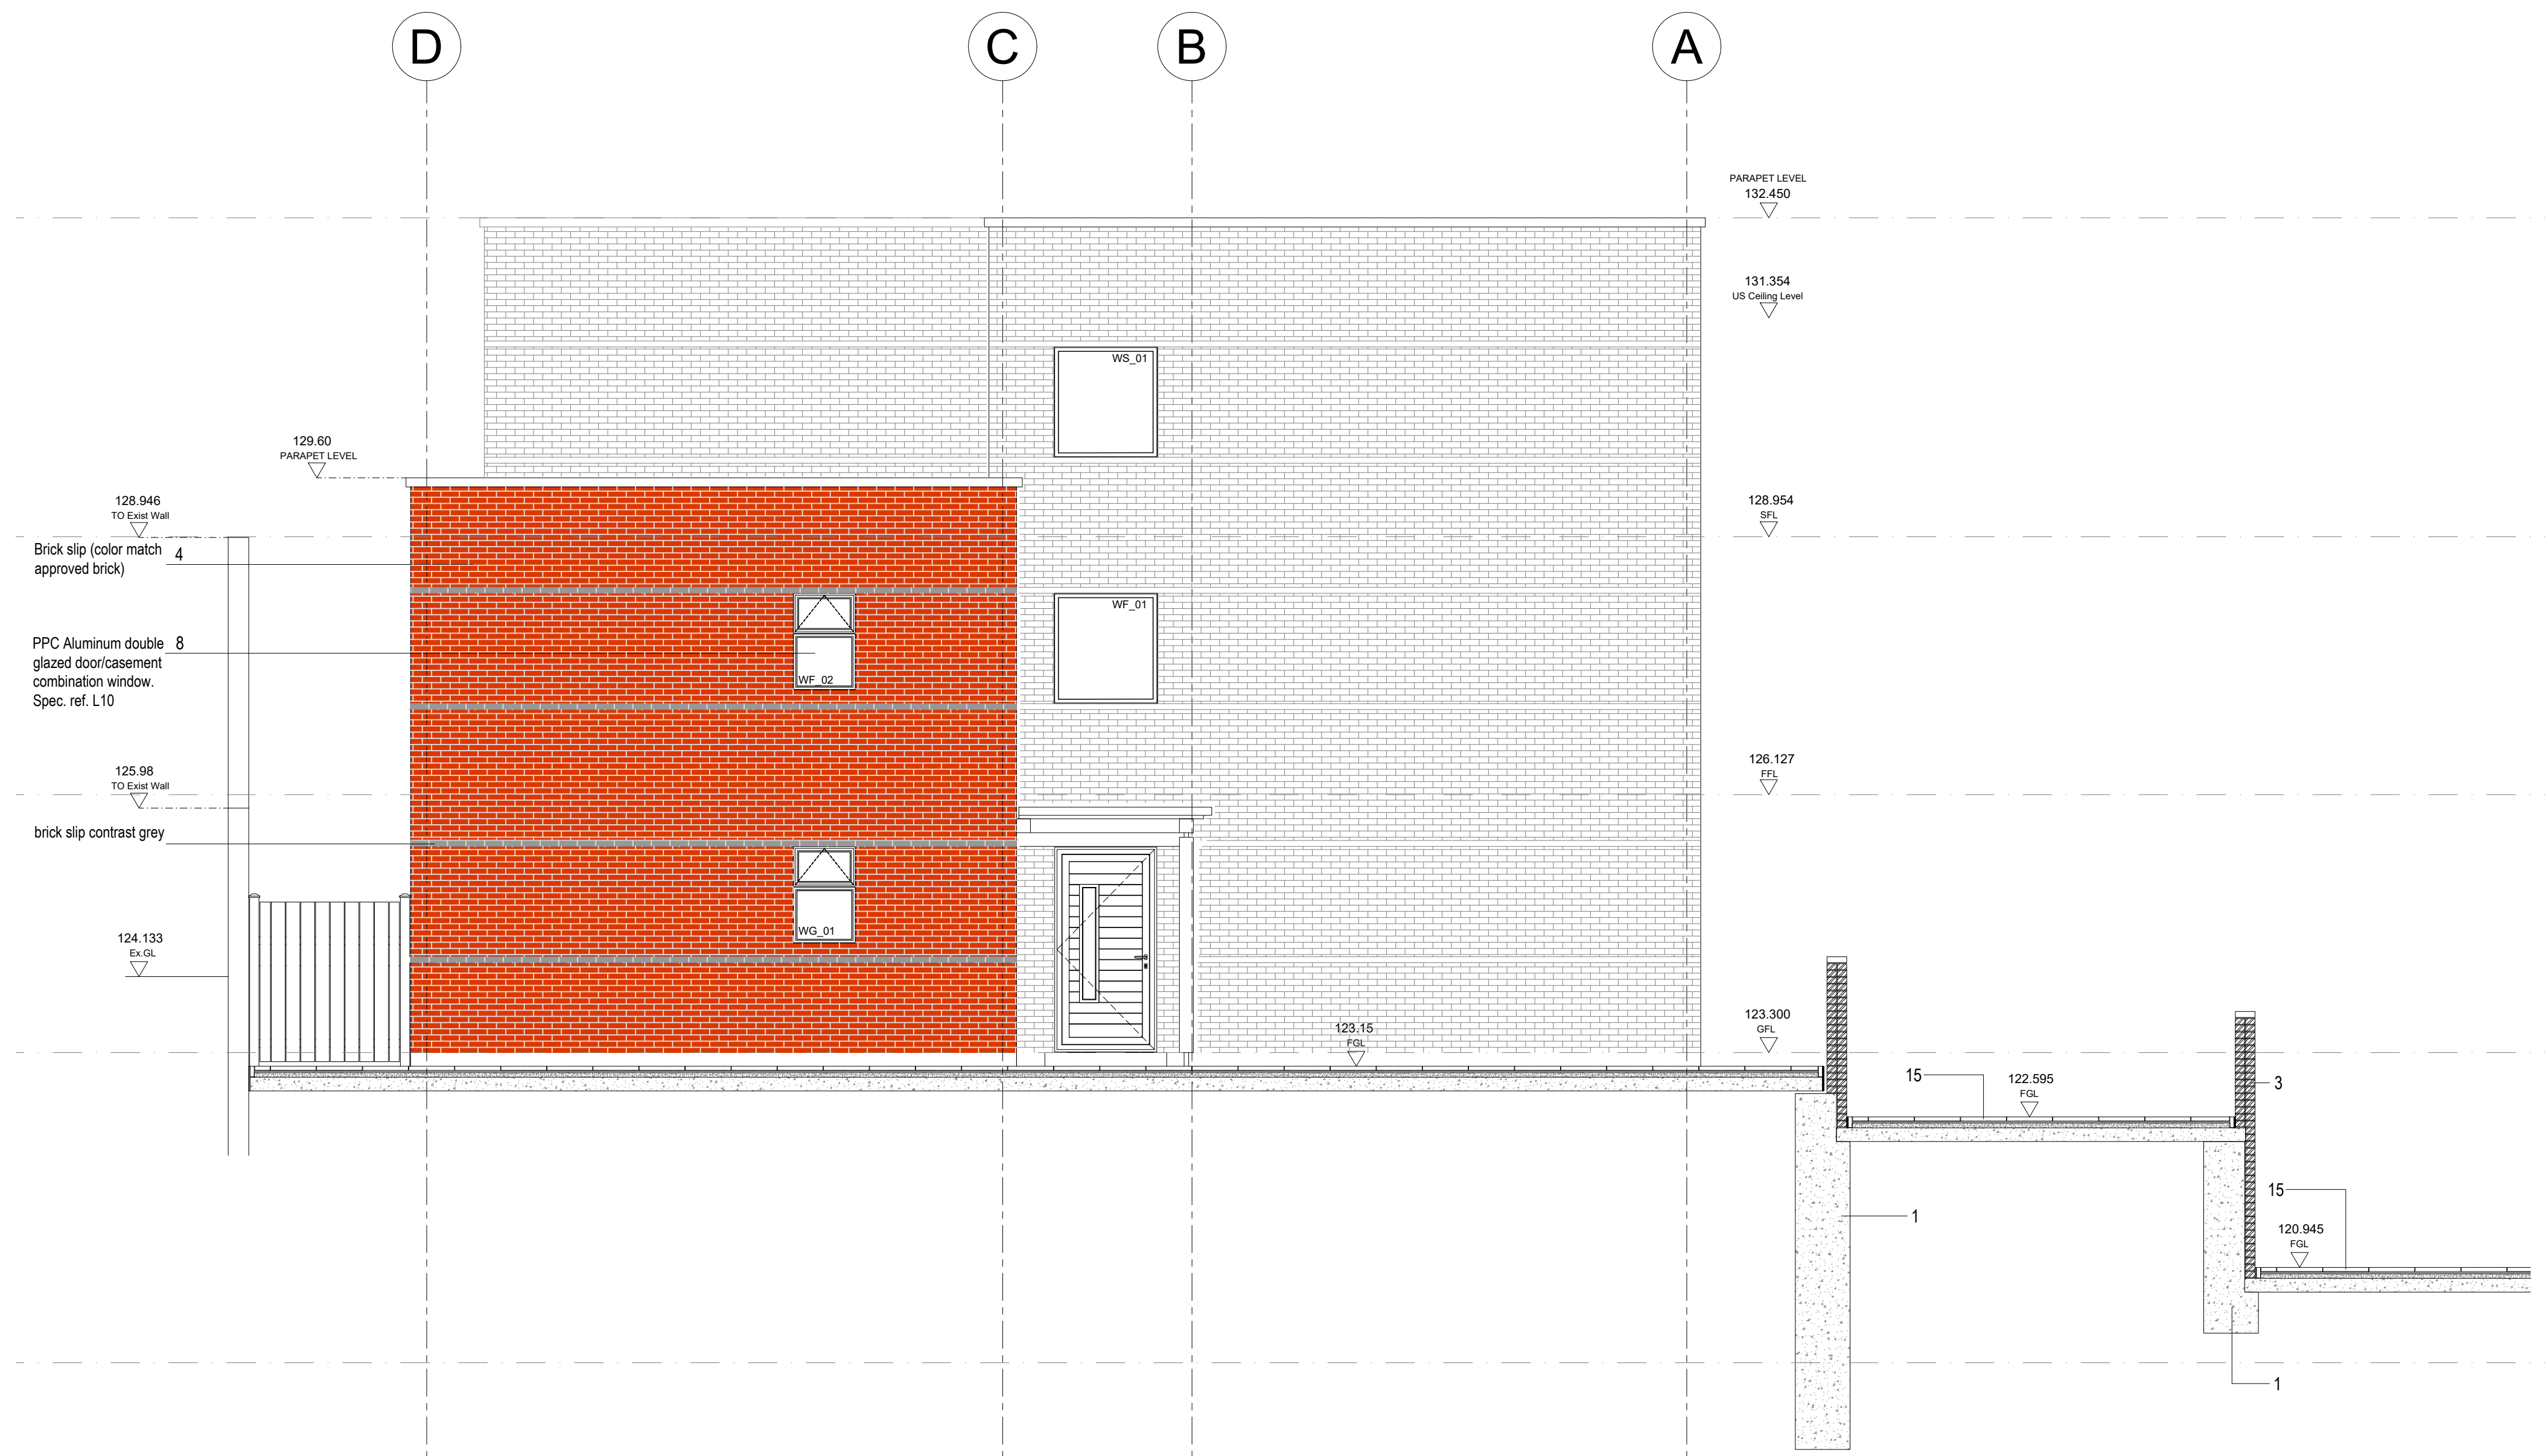

1 Proposed North Elevation
20_210

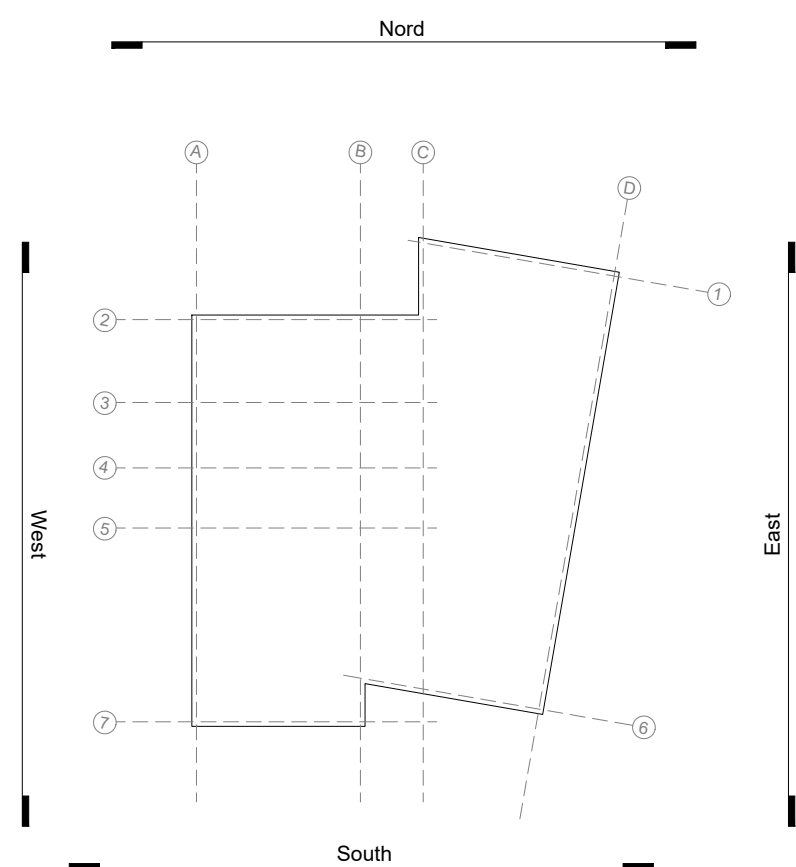

NOTE: UNLESS INDICATED, THIS DRAWING IS FOR INFORMATION ONLY. DO NOT SCALE. USE FIGURED DIMENSIONS ONLY. ALL DIMENSIONS TO BE CHECKED ON SITE. IF IN DOUBT ASK	REVISION:			NOTES:		
	REV	DATE	NOTE	REV	DATE	NOTE
	-	13.10.23	Issued for Internal Use Only			
	A	23.10.23	Material Key added			
	B	25.03.26	Materials amended			
	C	17.06.26	Materials amended (SM)			
	D	23.06.26	Materials amended (SM)			

PLANNING

Drawing original size A1



CLIENT:
Narrative Options Limited



PROJECT NAME: Hollybush New Build, Hollybush, Upper Bond St, Hinckley	
DRAWING TITLE: Proposed North Elevation	
SCALE: 1:50	DATE: Oct 23
DRAWING: 18102-20-210	REV: D