





FRONT ELEVATION


REAR ELEVATION

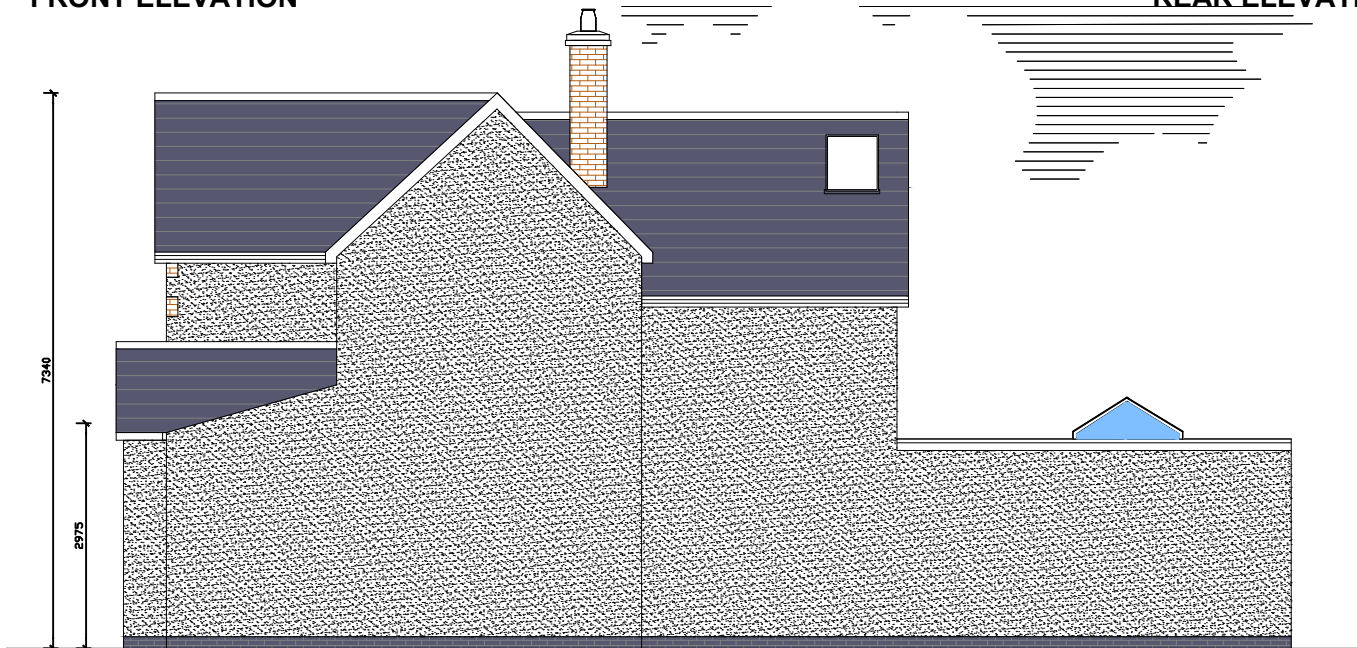

SIDE ELEVATION

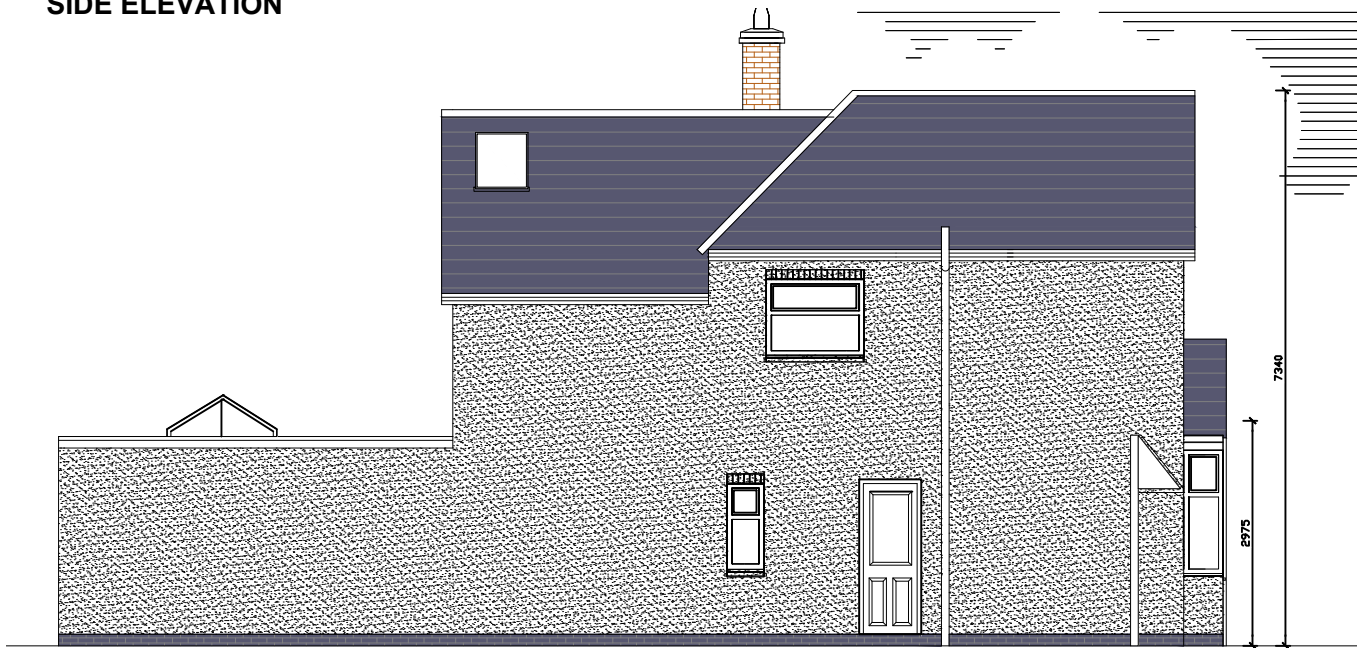

SIDE ELEVATION

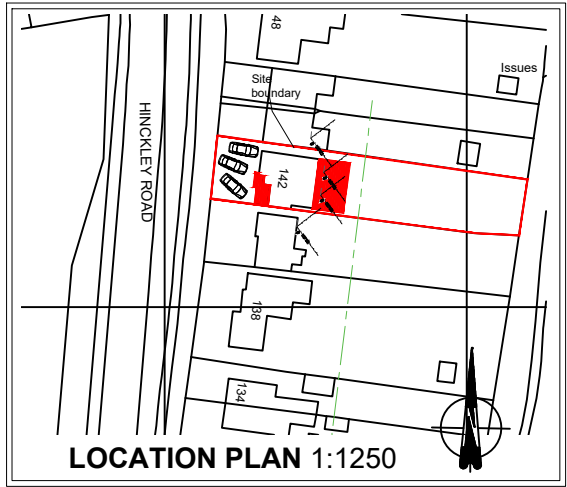

LOCATION PLAN 1:1250



BLOCK PLAN 1:500

Produced on 02 September 2024 from the Ordnance Survey National Geographic Database
This map shows the area bounded by 444084 293106,444226 293106,444226 293248,444084 293248,444084 293106
Reproduction in whole or part is prohibited without the prior permission of Ordnance Survey.
Crown copyright and database rights 2024 OS 100054155. Supplied by copla Ltd

- A Added Side Gate Elevation
- Client submission

AS PROPOSED ELEVATIONS

CLIENT/COMPANY:
Guy Perry

JOB DESCRIPTION:
PROPOSED Double Storey and Rear Single Storey Extension with associated builders work
142 Hinkley Road , Burbage
Leicester, LE10 2AH

SCALE 1:100 @ A3
1:150 @ A3

DATE 12.09.24

DRAWN BY
JTC

DRAWING No:
003 A

ALL DIMENSIONS TO BE CHECKED ON SITE BEFORE CONSTRUCTION.
ANY DISCREPANCIES TO BE DISCUSSED AND AGREED WITH JC PRIOR TO PROCEEDING.

THIS DRAWING IS THE PROPERTY OF JC AND MUST NOT BE COPIED OR REPRODUCED WITHOUT PRIOR WRITTEN CONSENT.

HEALTH AND SAFETY EXECUTIVE (HSE) WILL NEED TO BE NOTIFIED PRIOR TO COMMENCEMENT OF THE PROJECT

NEW PROPOSED FLOOR AREA		
GROUND	114.7m ²	1234.63sq.ft
FIRST	71.1m ²	765.32sq.ft
TOTAL	185.8m ²	1999.95sq.ft

