


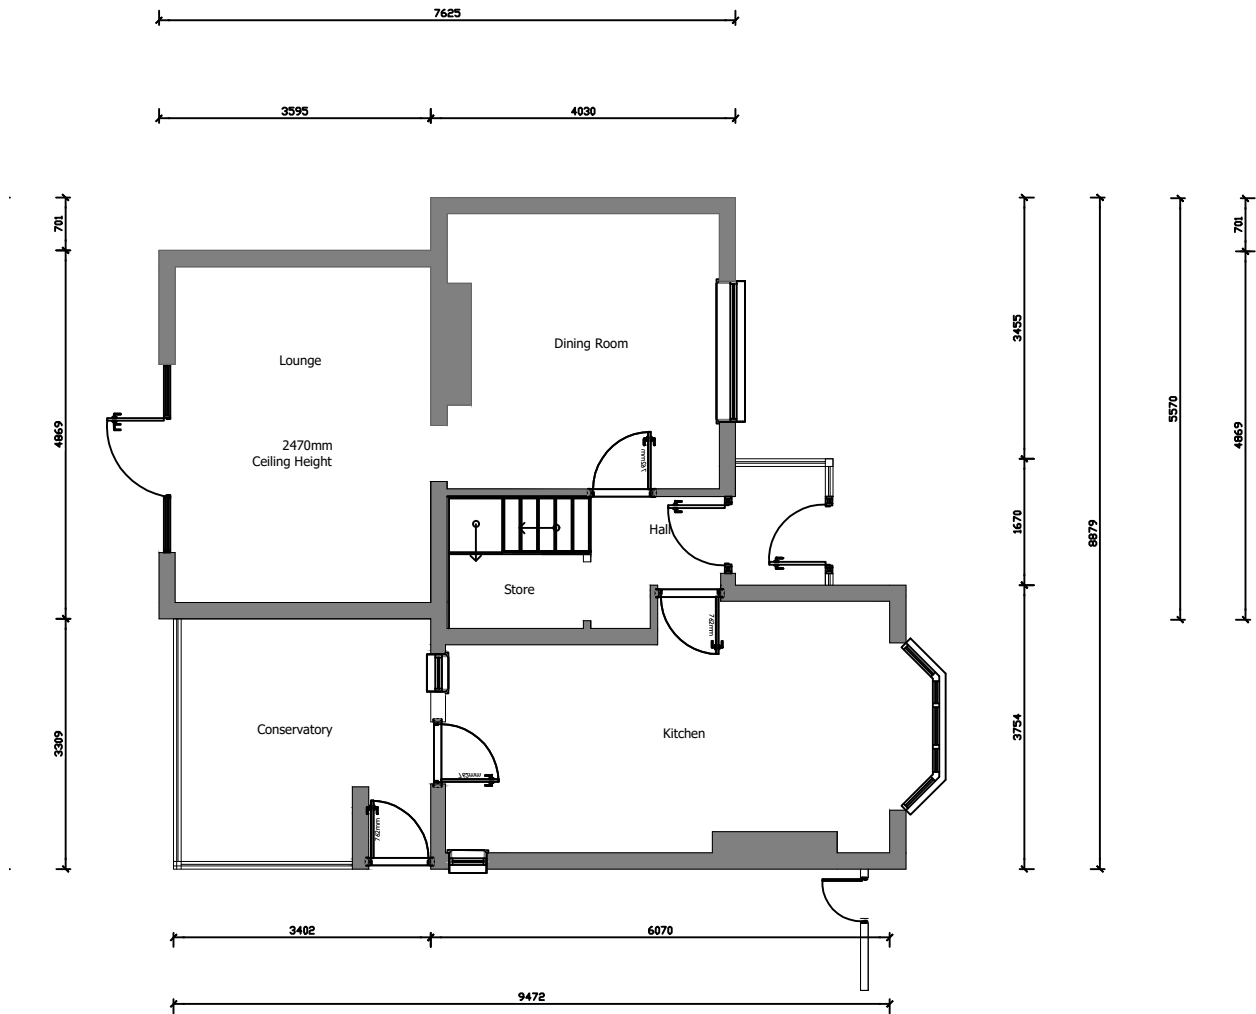


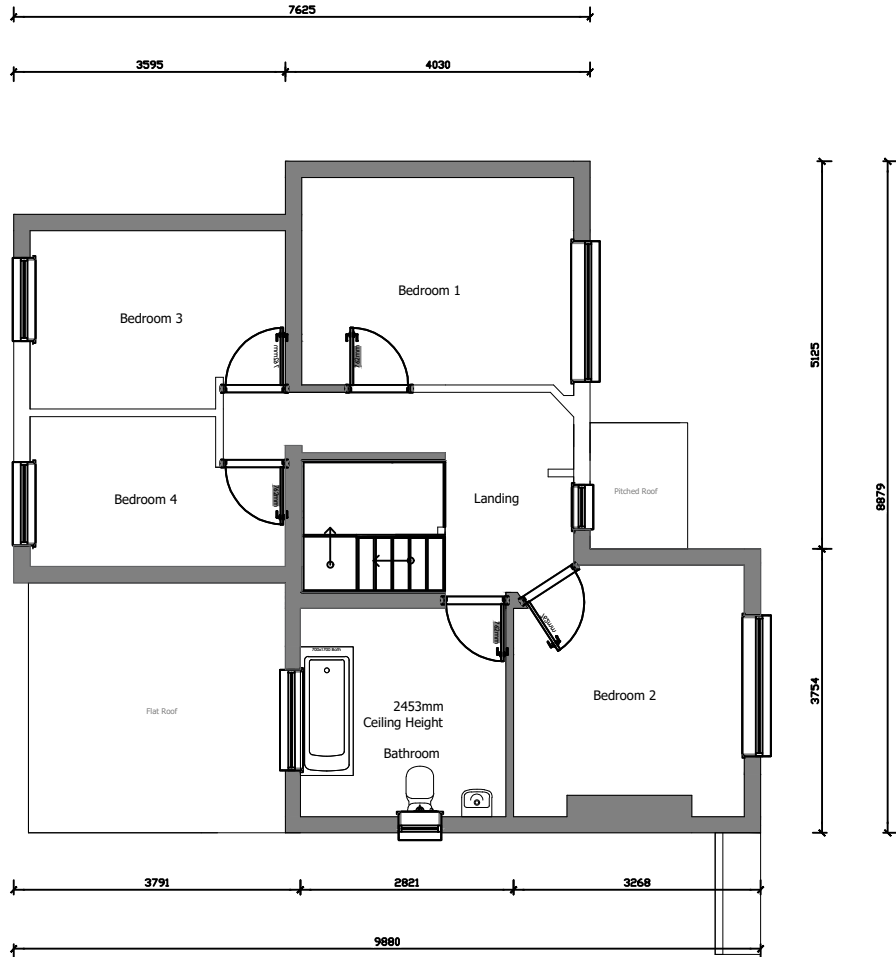

GROUND FLOOR PLAN

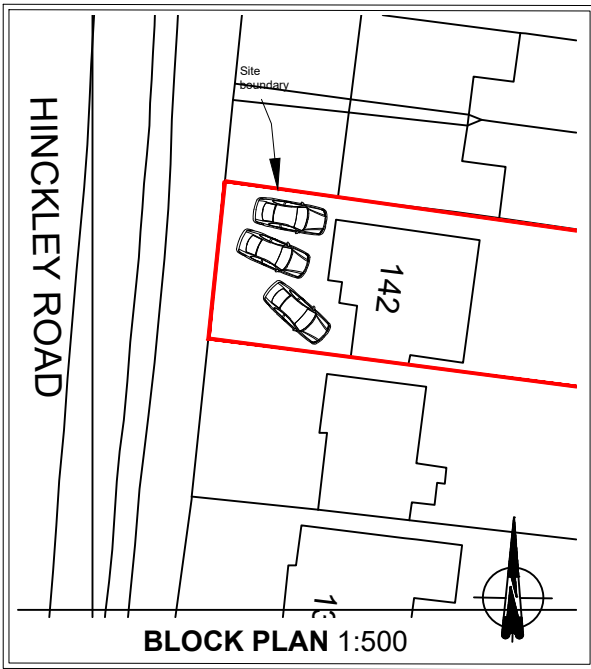

UPPER FLOOR PLAN

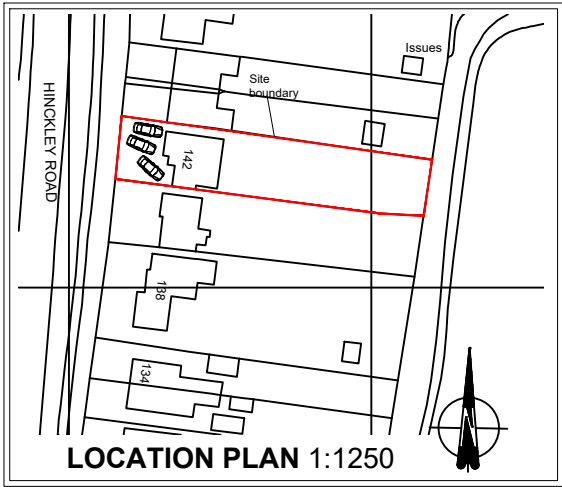

Produced on 02 September 2024 from the Ordnance Survey National Geographic Database
This map shows the area bounded by 444084 293106,444226 293106,444226 293248,444084 293248,444084 293106
Reproduction in whole or part is prohibited without the prior permission of Ordnance Survey.
Crown copyright and database rights 2024 OS 100051125. Supplied by copia ltd



FRONT ELEVATION



REAR ELEVATION




SIDE ELEVATIONS



EXISTING FLOOR AREA

GROUND	68.4m ²	736.25sq.ft
FIRST	53.7m ²	578.02sq.ft
TOTAL	122.09m ²	1314.27sq.ft

 

AS EXISTING PLAN & ELEVATIONS

CLIENT/COMPANY:
Guy Perry

JOB DESCRIPTION:
PROPOSED Double Storey and Rear Single Storey Extension with associated builders work
142 Hinckley Road, Burbage
Leicester, LE10 2AH

SCALE 1:100 @ A3
1:150 @ A3

DRAWN BY
JTC

DATE 12.09.24

DRAWING No:
001 A

ALL DIMENSIONS TO BE CHECKED ON SITE BEFORE CONSTRUCTION.
ANY DISCREPANCIES TO BE DISCUSSED AND AGREED WITH JC PRIOR TO PROCEEDING.
THIS DRAWING IS THE PROPERTY OF JC AND MUST NOT BE COPIED OR REPRODUCED WITHOUT PRIOR WRITTEN CONSENT.
HEALTH AND SAFETY EXECUTIVE (HSE) WILL NEED TO BE NOTIFIED PRIOR TO COMMENCEMENT OF THE PROJECT