



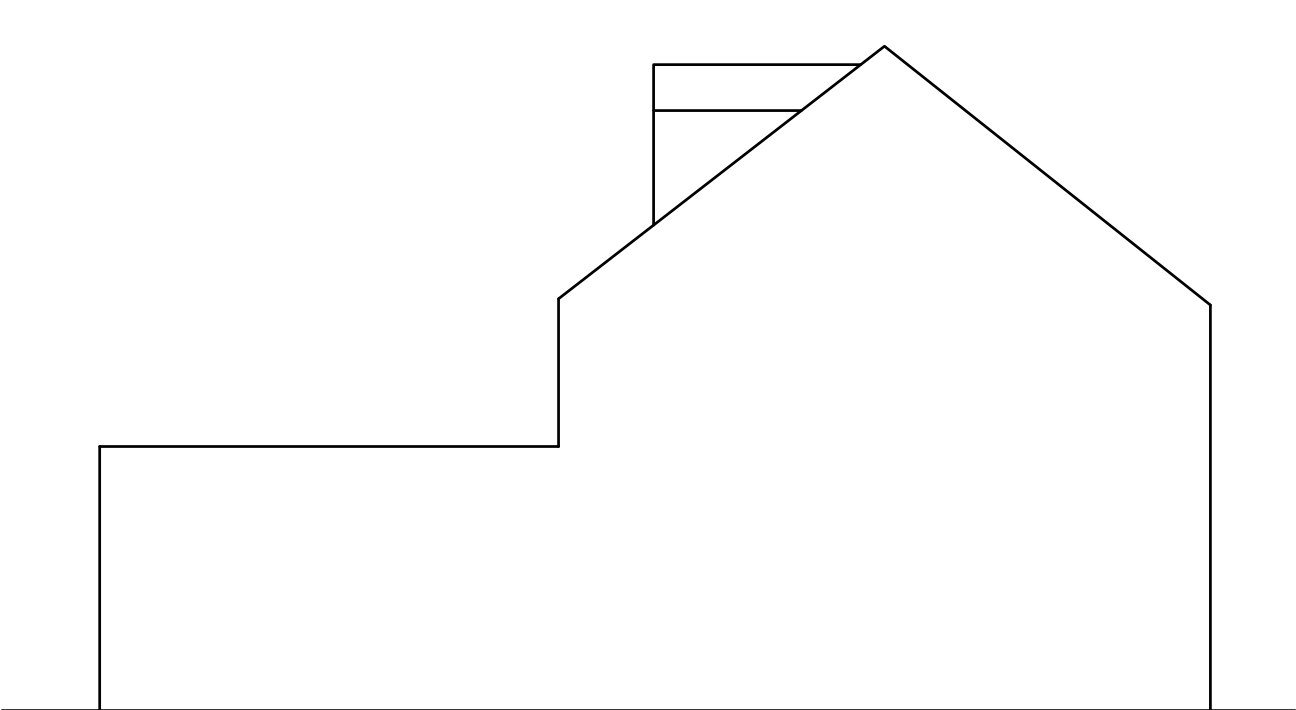


EXISTING SIDE
ELEVATION

SCALE 1:100

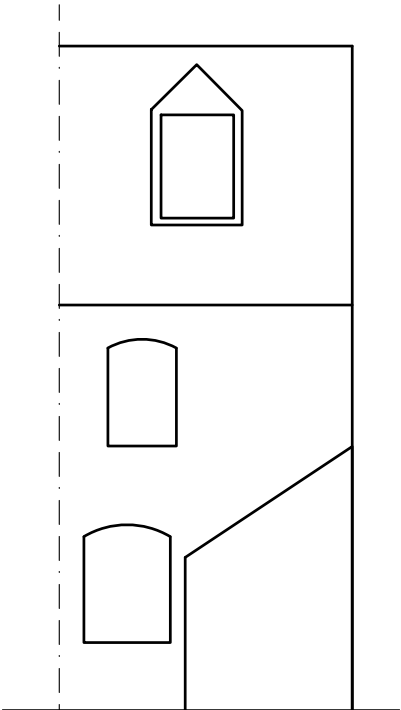


EXISTING REAR
ELEVATION

SCALE 1:100

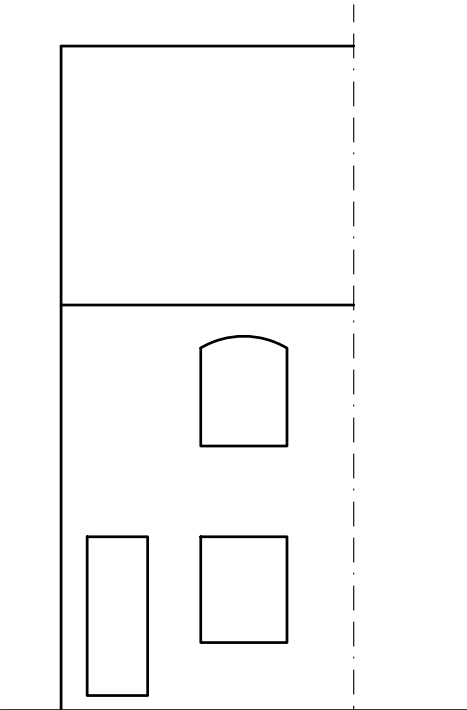


EXISTING FRONT
ELEVATION

SCALE 1:100

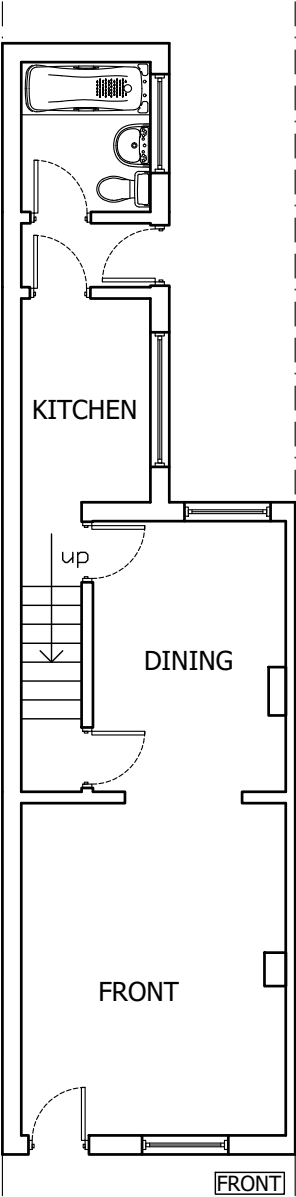


EXISTING GROUND
FLOOR PLAN

SCALE 1:100

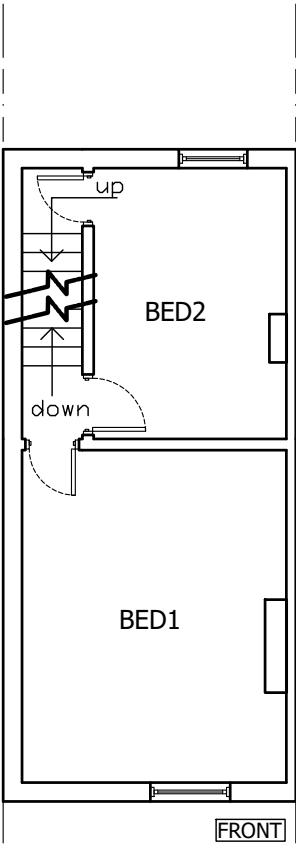


EXISTING FIRST
FLOOR PLAN

SCALE 1:100

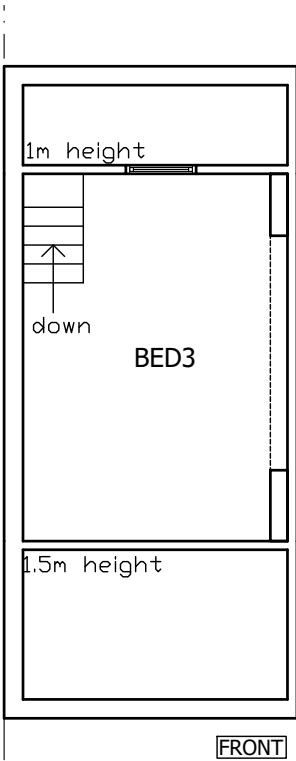

EXISTING SECOND
FLOOR PLAN

SCALE 1:100

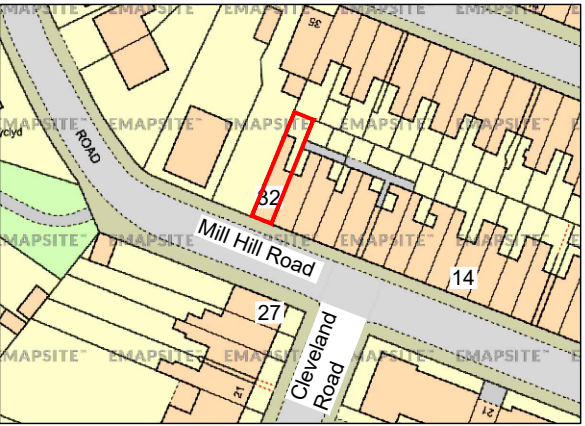

EXISTING AREA LOCATION
(SCALE 1:1250)



0 1m 2m
(Scale 1:50)

0 1m 2m
(Scale 1:100)

0 2m 4m
(Scale 1:200)

0 5m 10m
(Scale 1:500)

0 25m 50m
(Scale 1:1250)

Iss	Revision	Date
 UDDIN DESIGN BESPOKE BUILDING PLANNING 3 Monway Building, Holyhead Road Wednesbury, West Midlands WS10 7PY Tel: 07958 773443 Email: info@uddindesign.co.uk		
Client 32 MILL HILL ROAD HINCKLEY LE10 0AX		
Project CHANGE OF USE FROM DWELLING HOUSE USE CLASS C3 TO 6 BED 6 PERSONS HMO USE CLASS C4		
Scale: 1:100(UNO)@A3 Date: 19/07/17 Drawn: SU Paper Size: A3		
Drawing Number: 25/112/P01		Revision