


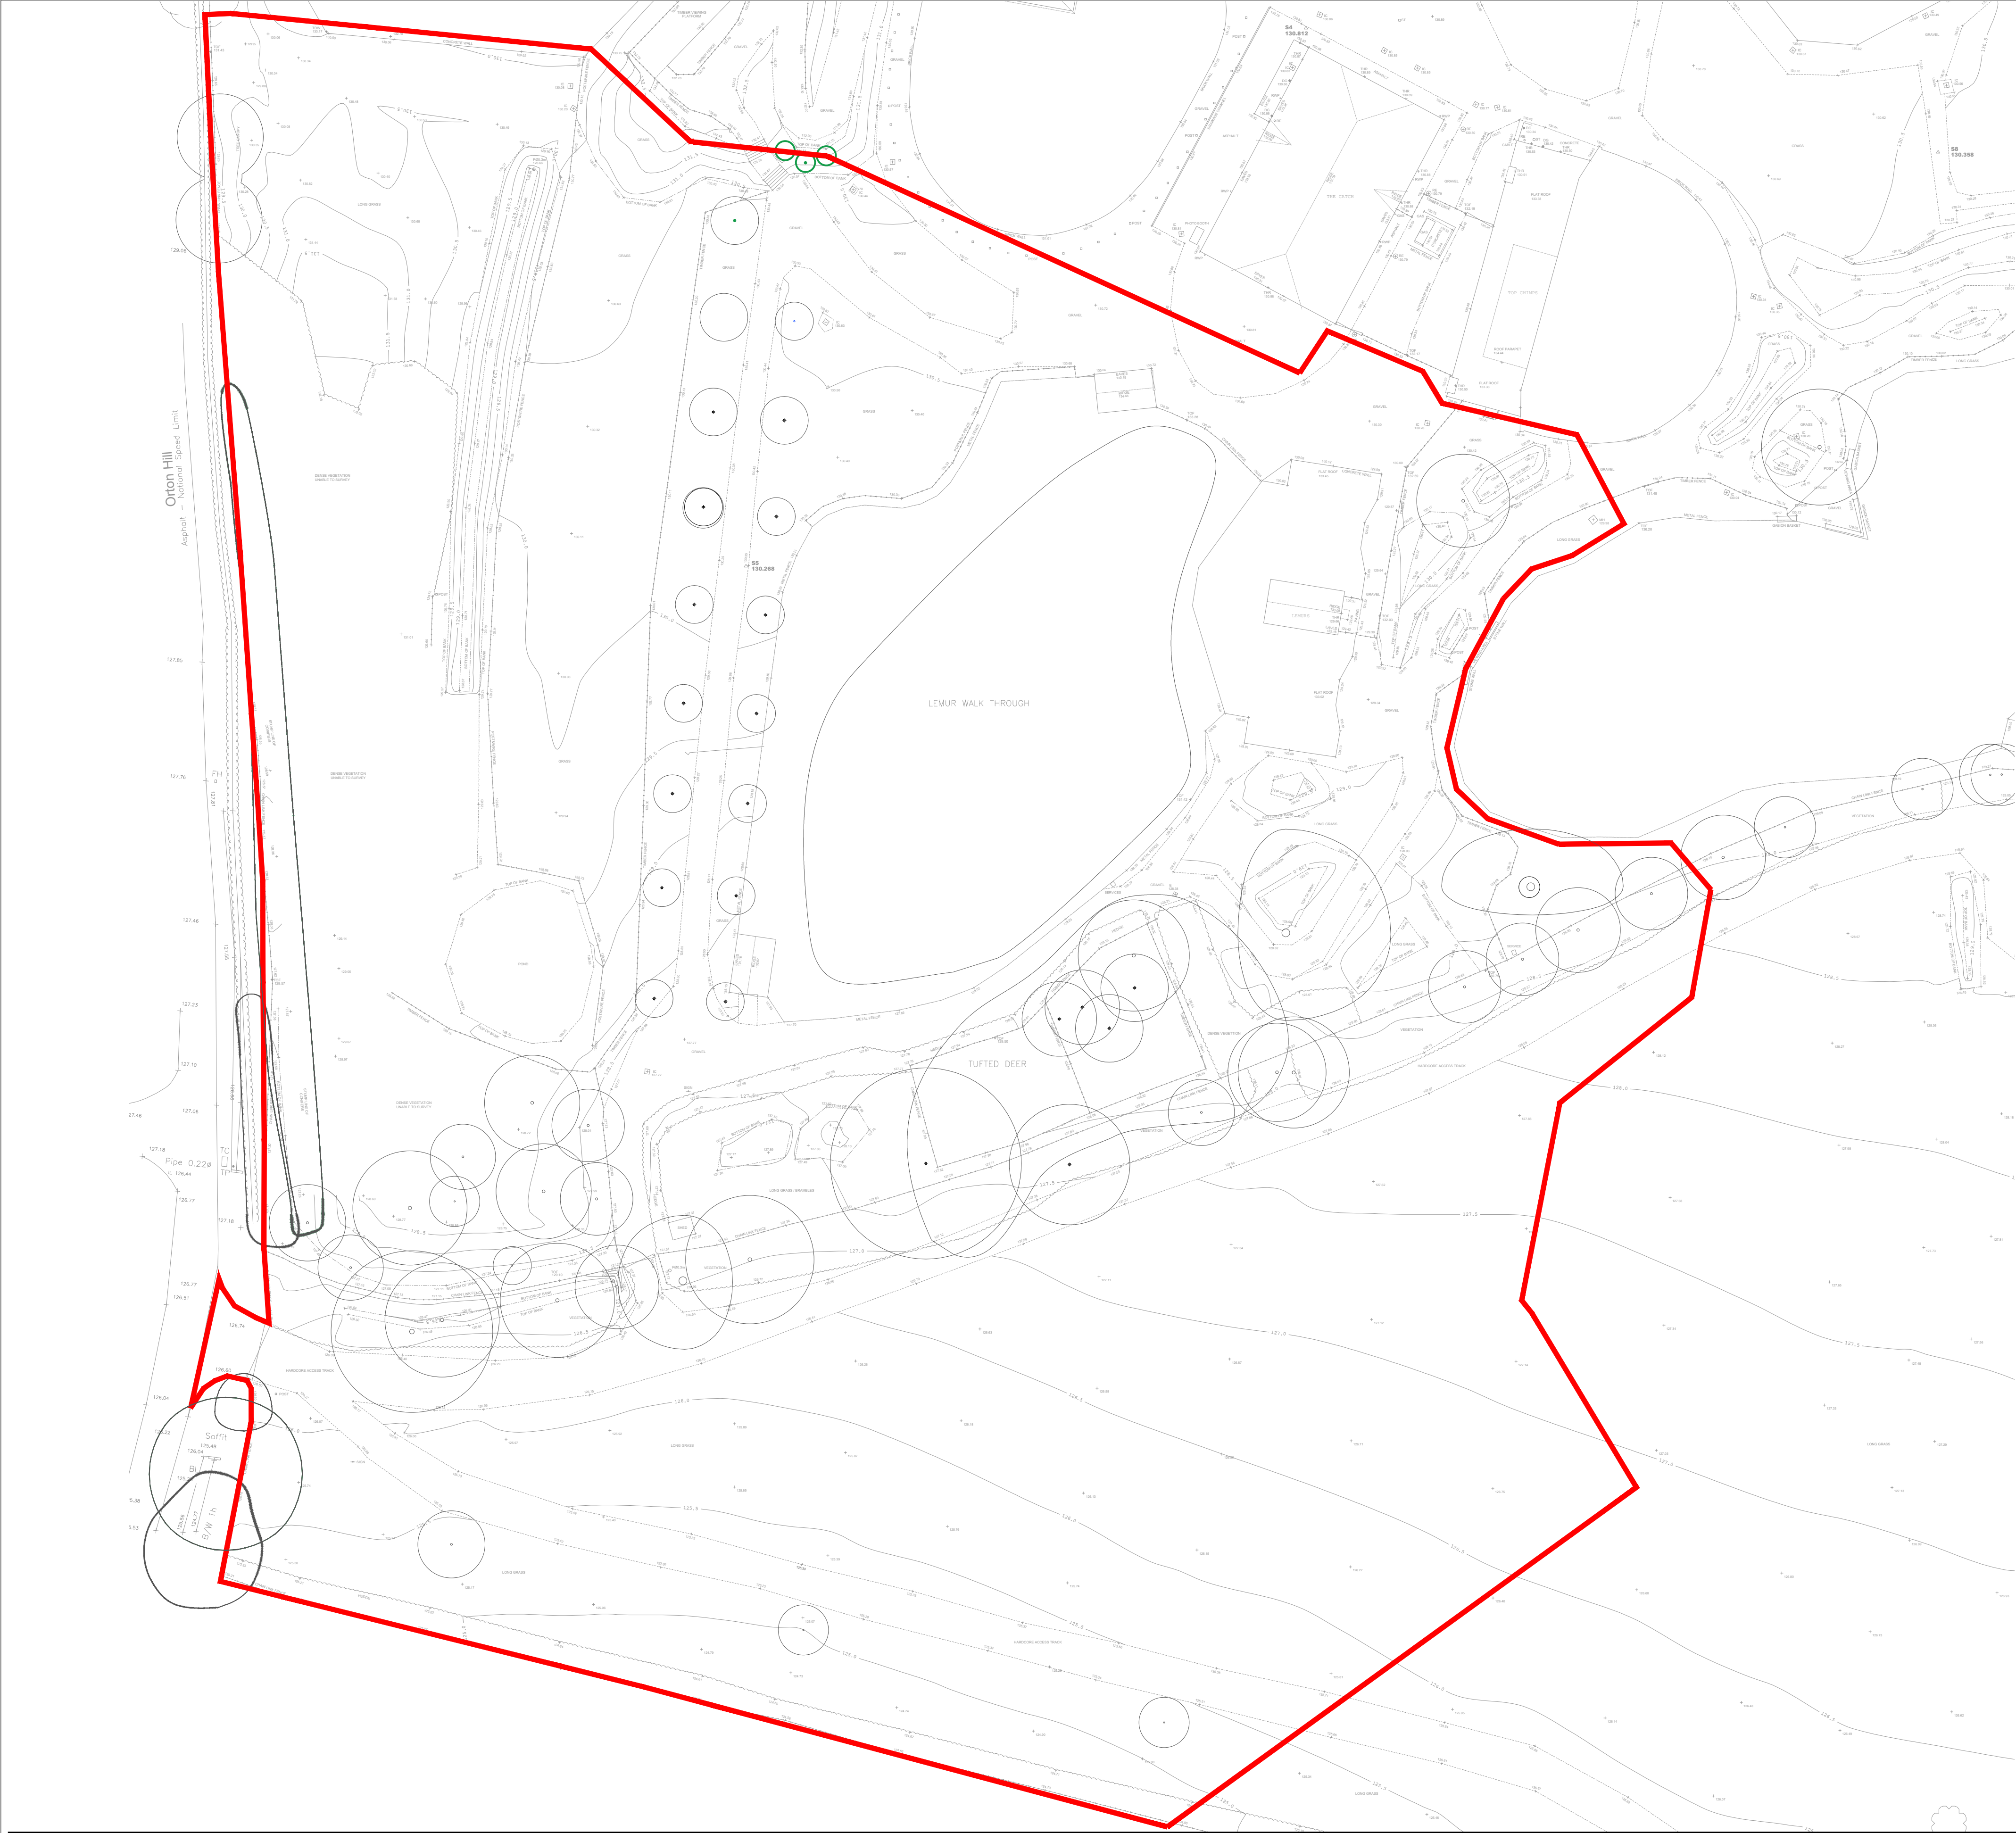

LEGEND

- REDLINE BOUNDARY
- EXISTING TREES
Existing Site Trees



REFER TO PRELIMINARY ARBORICULTURAL ASSESSMENT
PRODUCED BY MIDDLE MARCH FOR INFORMATION ON EXISTING
TREES (NOVEMBER 2022)
Report Number: RT-MME-159277-01

rev	details	by	date
00	RE-ISSUE FOR PLANNING	JM	05/07/2024

rev	details	by	date

- Notes
- All dimensions to be checked onsite.
 - This drawing to be read in conjunction with all other drawings and specifications.

Previous Superceded Drawing number:
P22009-00-001-DZ-0111

 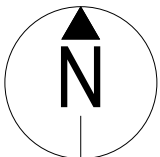

Project title
NSCC ORANGUTAN FACILITY

Drawing title
EXISTING SITE PLAN

Drawing number
TWZ-DZU-00-00-DR-L-00111-00

Drawing Status
FOR PLANNING

Date	Scale	Drawn	Checked
05.07.2024	1:375 @ A1	ZW	JM

