



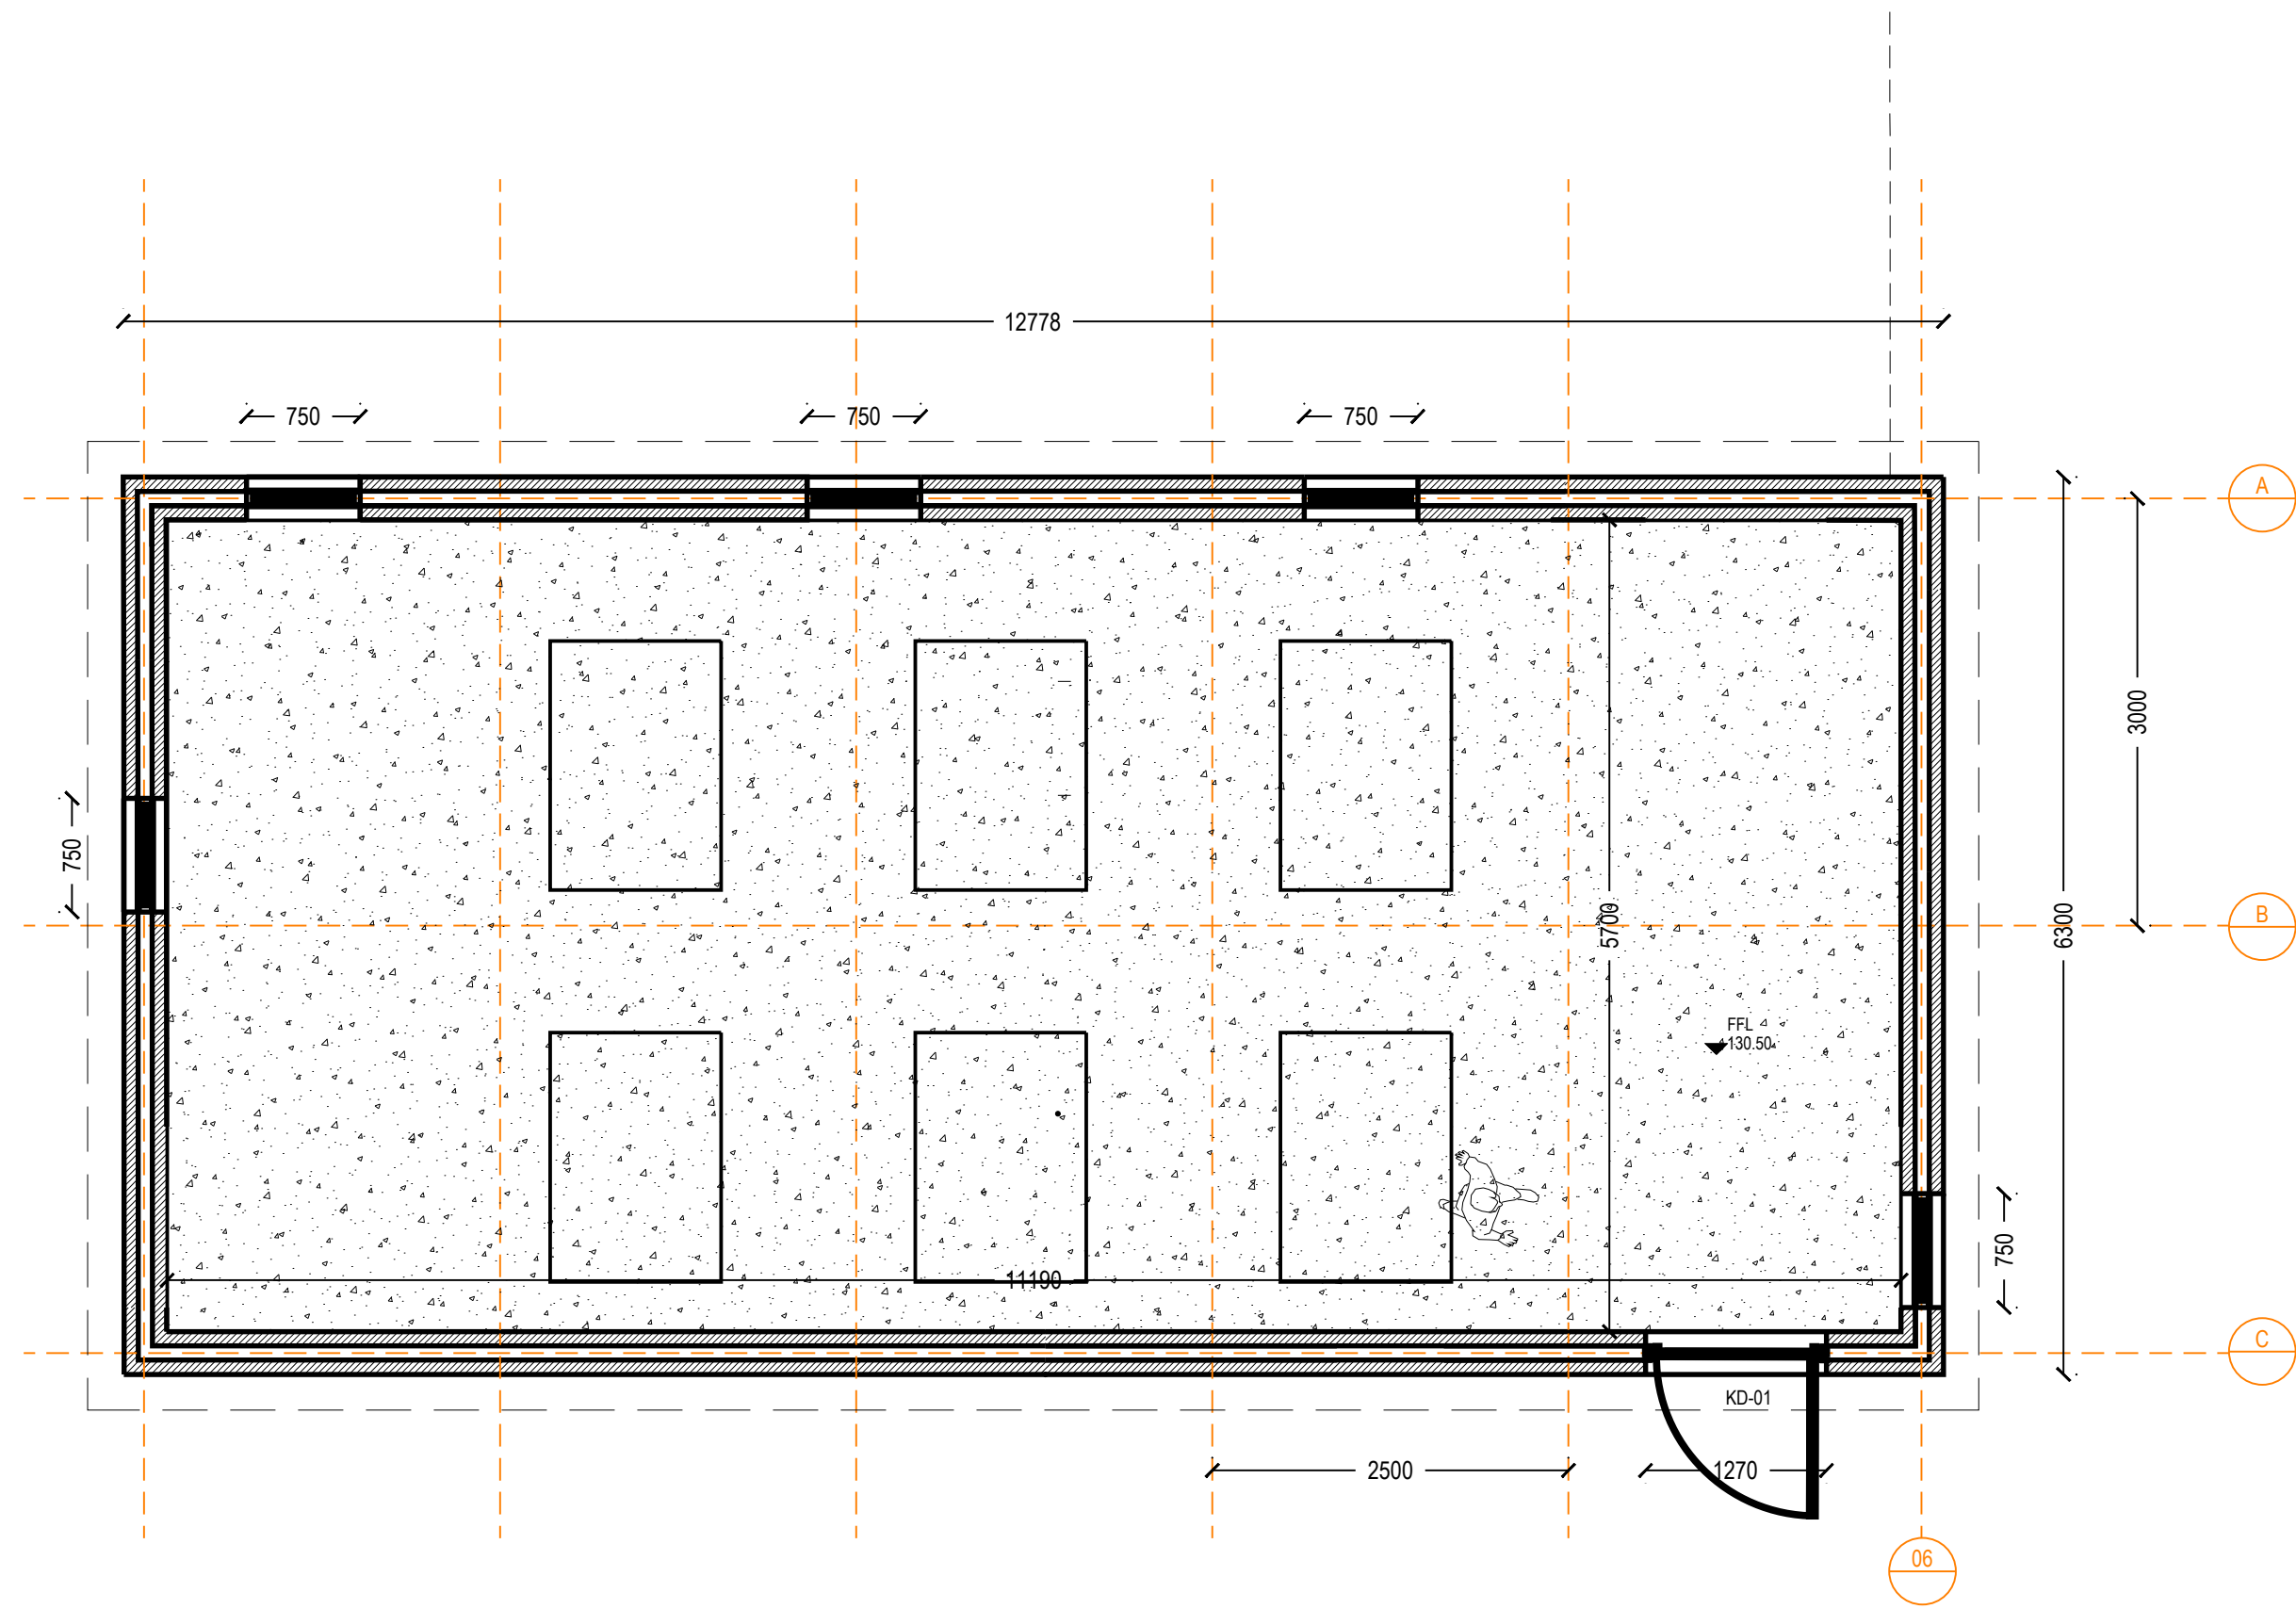

FLOOR PLAN

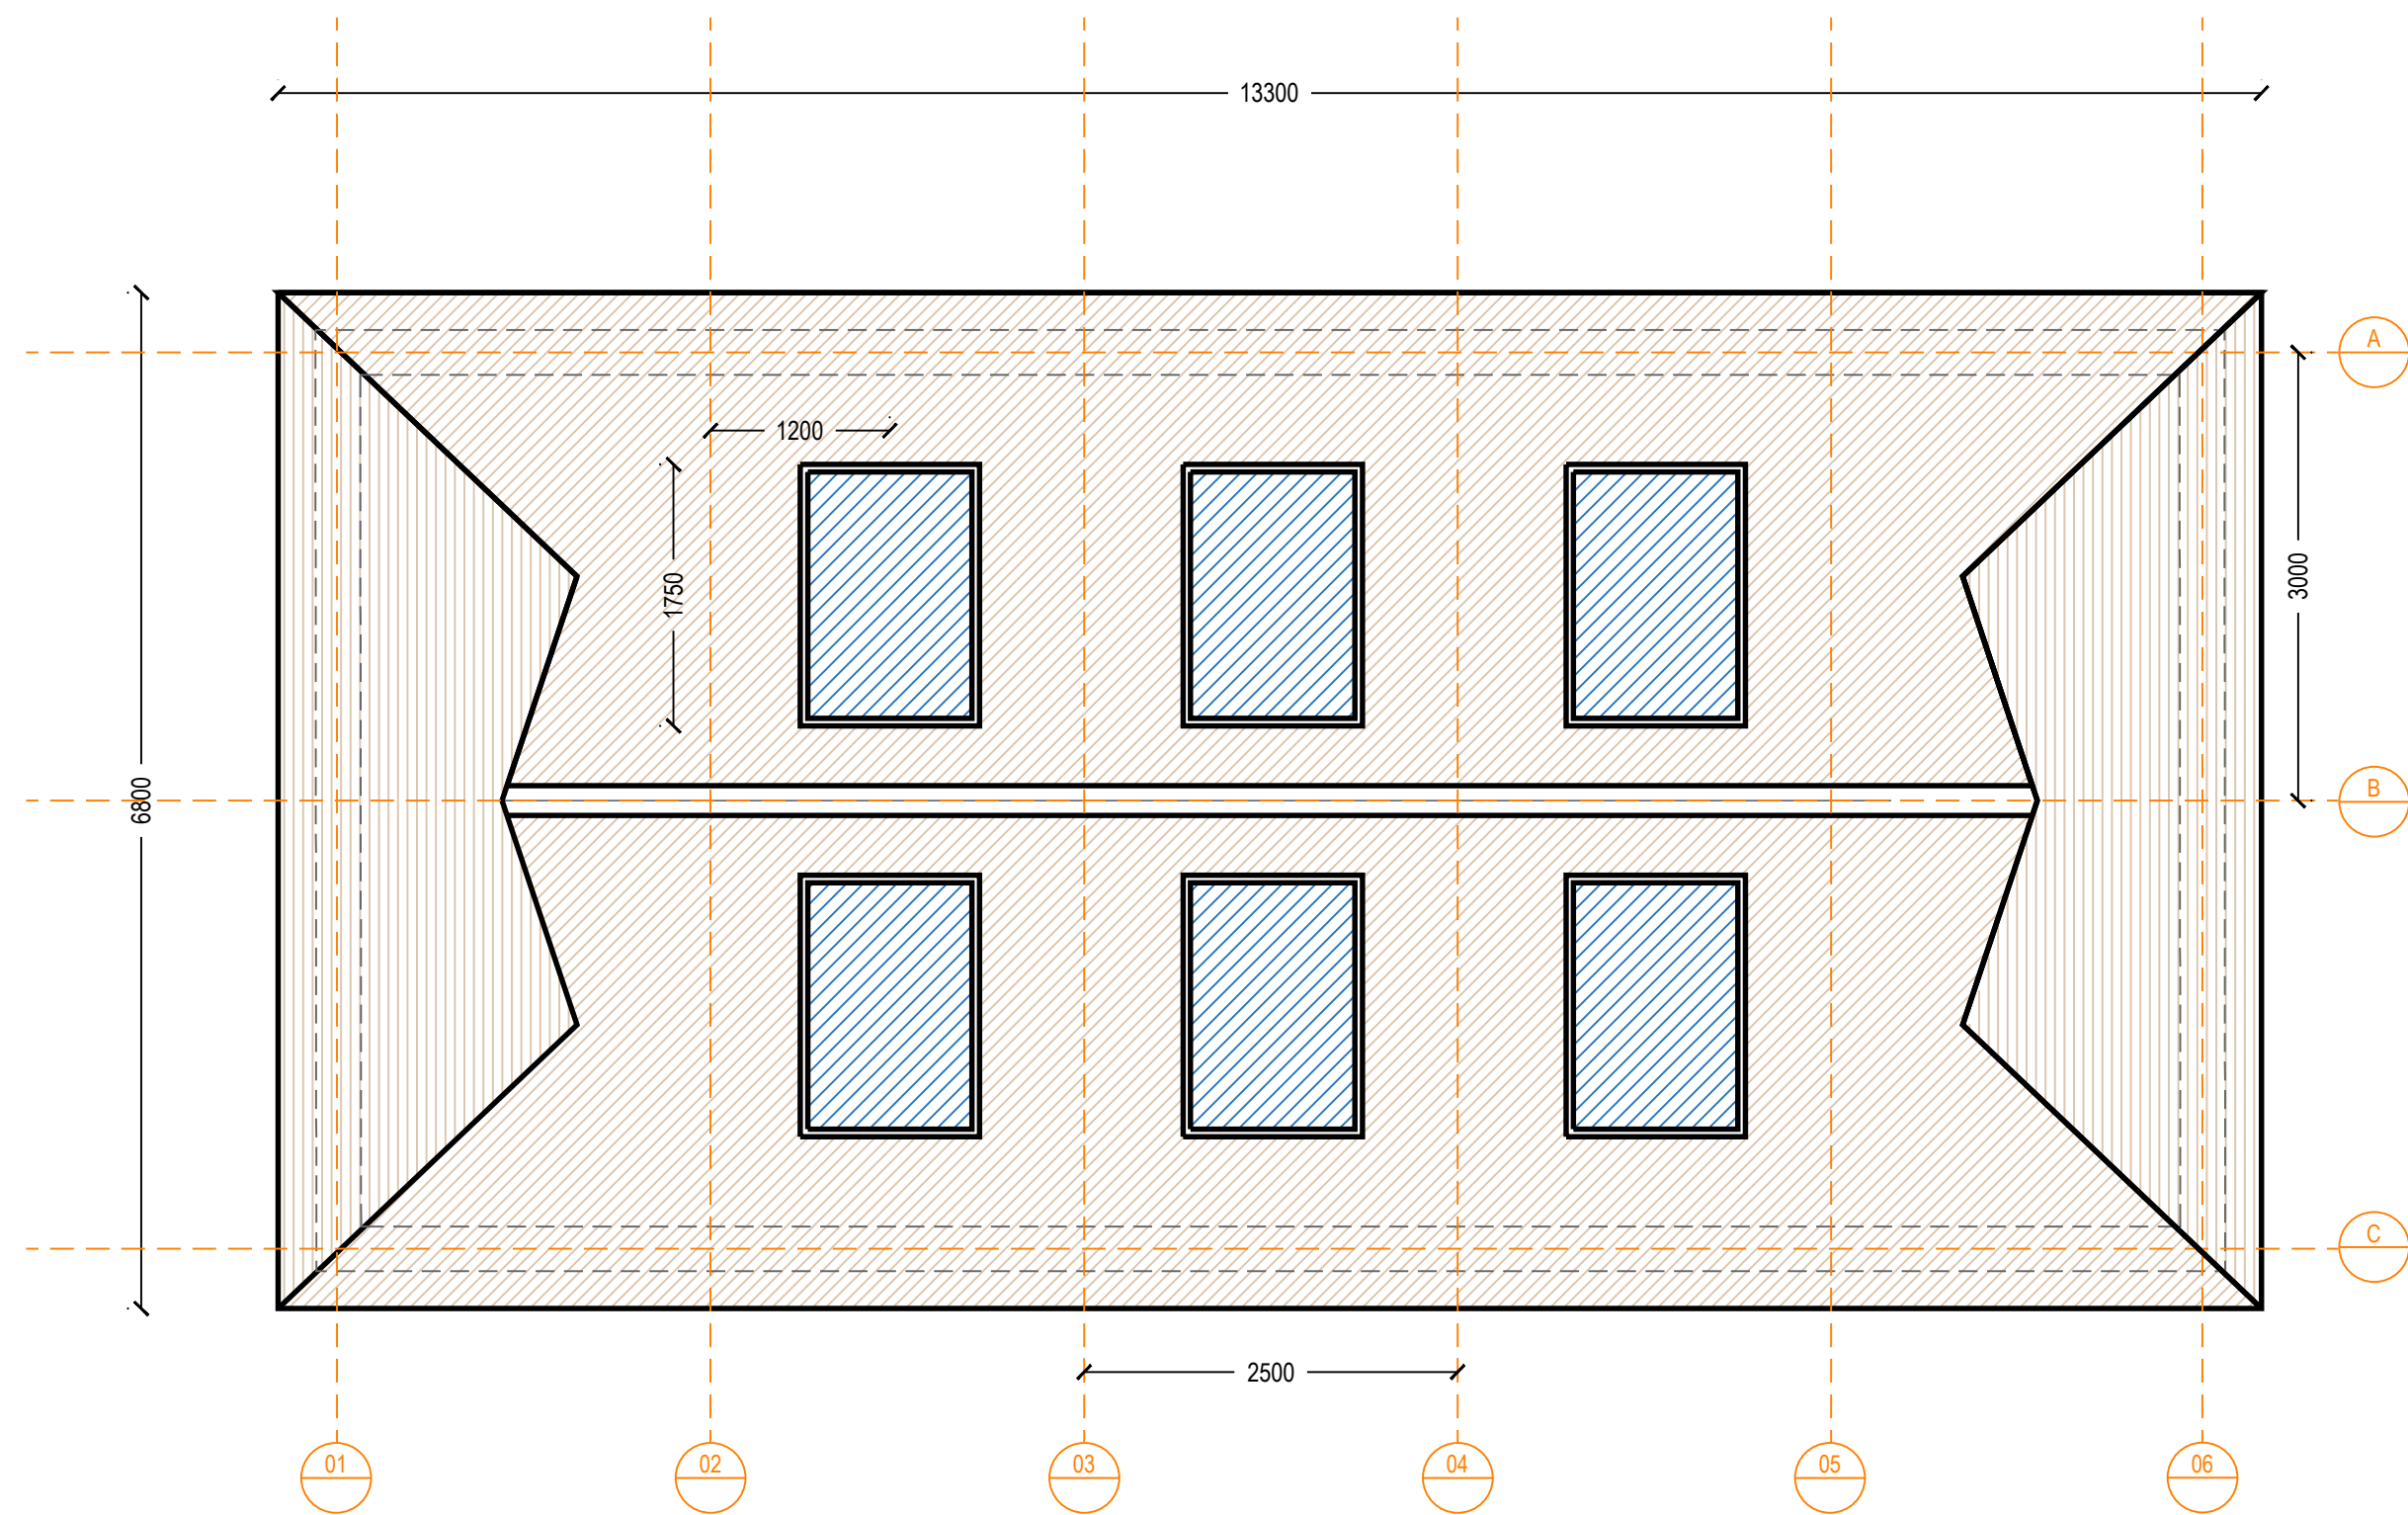

ROOF PLAN





LOCATION PLAN

rev	details	by	date
00	ISSUE FOR PLANNING	JM	01.08.2024

rev	details	by	date

- Notes
1. All dimensions to be checked onsite.
 2. This drawing to be read in conjunction with all other drawings and specifications.

Previous Superceded Drawing number:
P22009-00-001-DZ-0141

 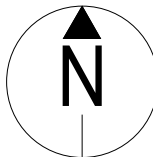

Project title
NSCC ORANGUTAN FACILITY

Drawing title
PROPOSED STORE
FLOOR / ROOF PLANS

Drawing number
TWZ-DZU-00-00-DR-L-0141-00

Drawing Status
FOR PLANNING

Date	Scale	Drawn	Checked
19.07.2024	1:50 @ A1	ZW	JM

tz Twycross Zoo
IN THE HEART OF CONSERVATION

