



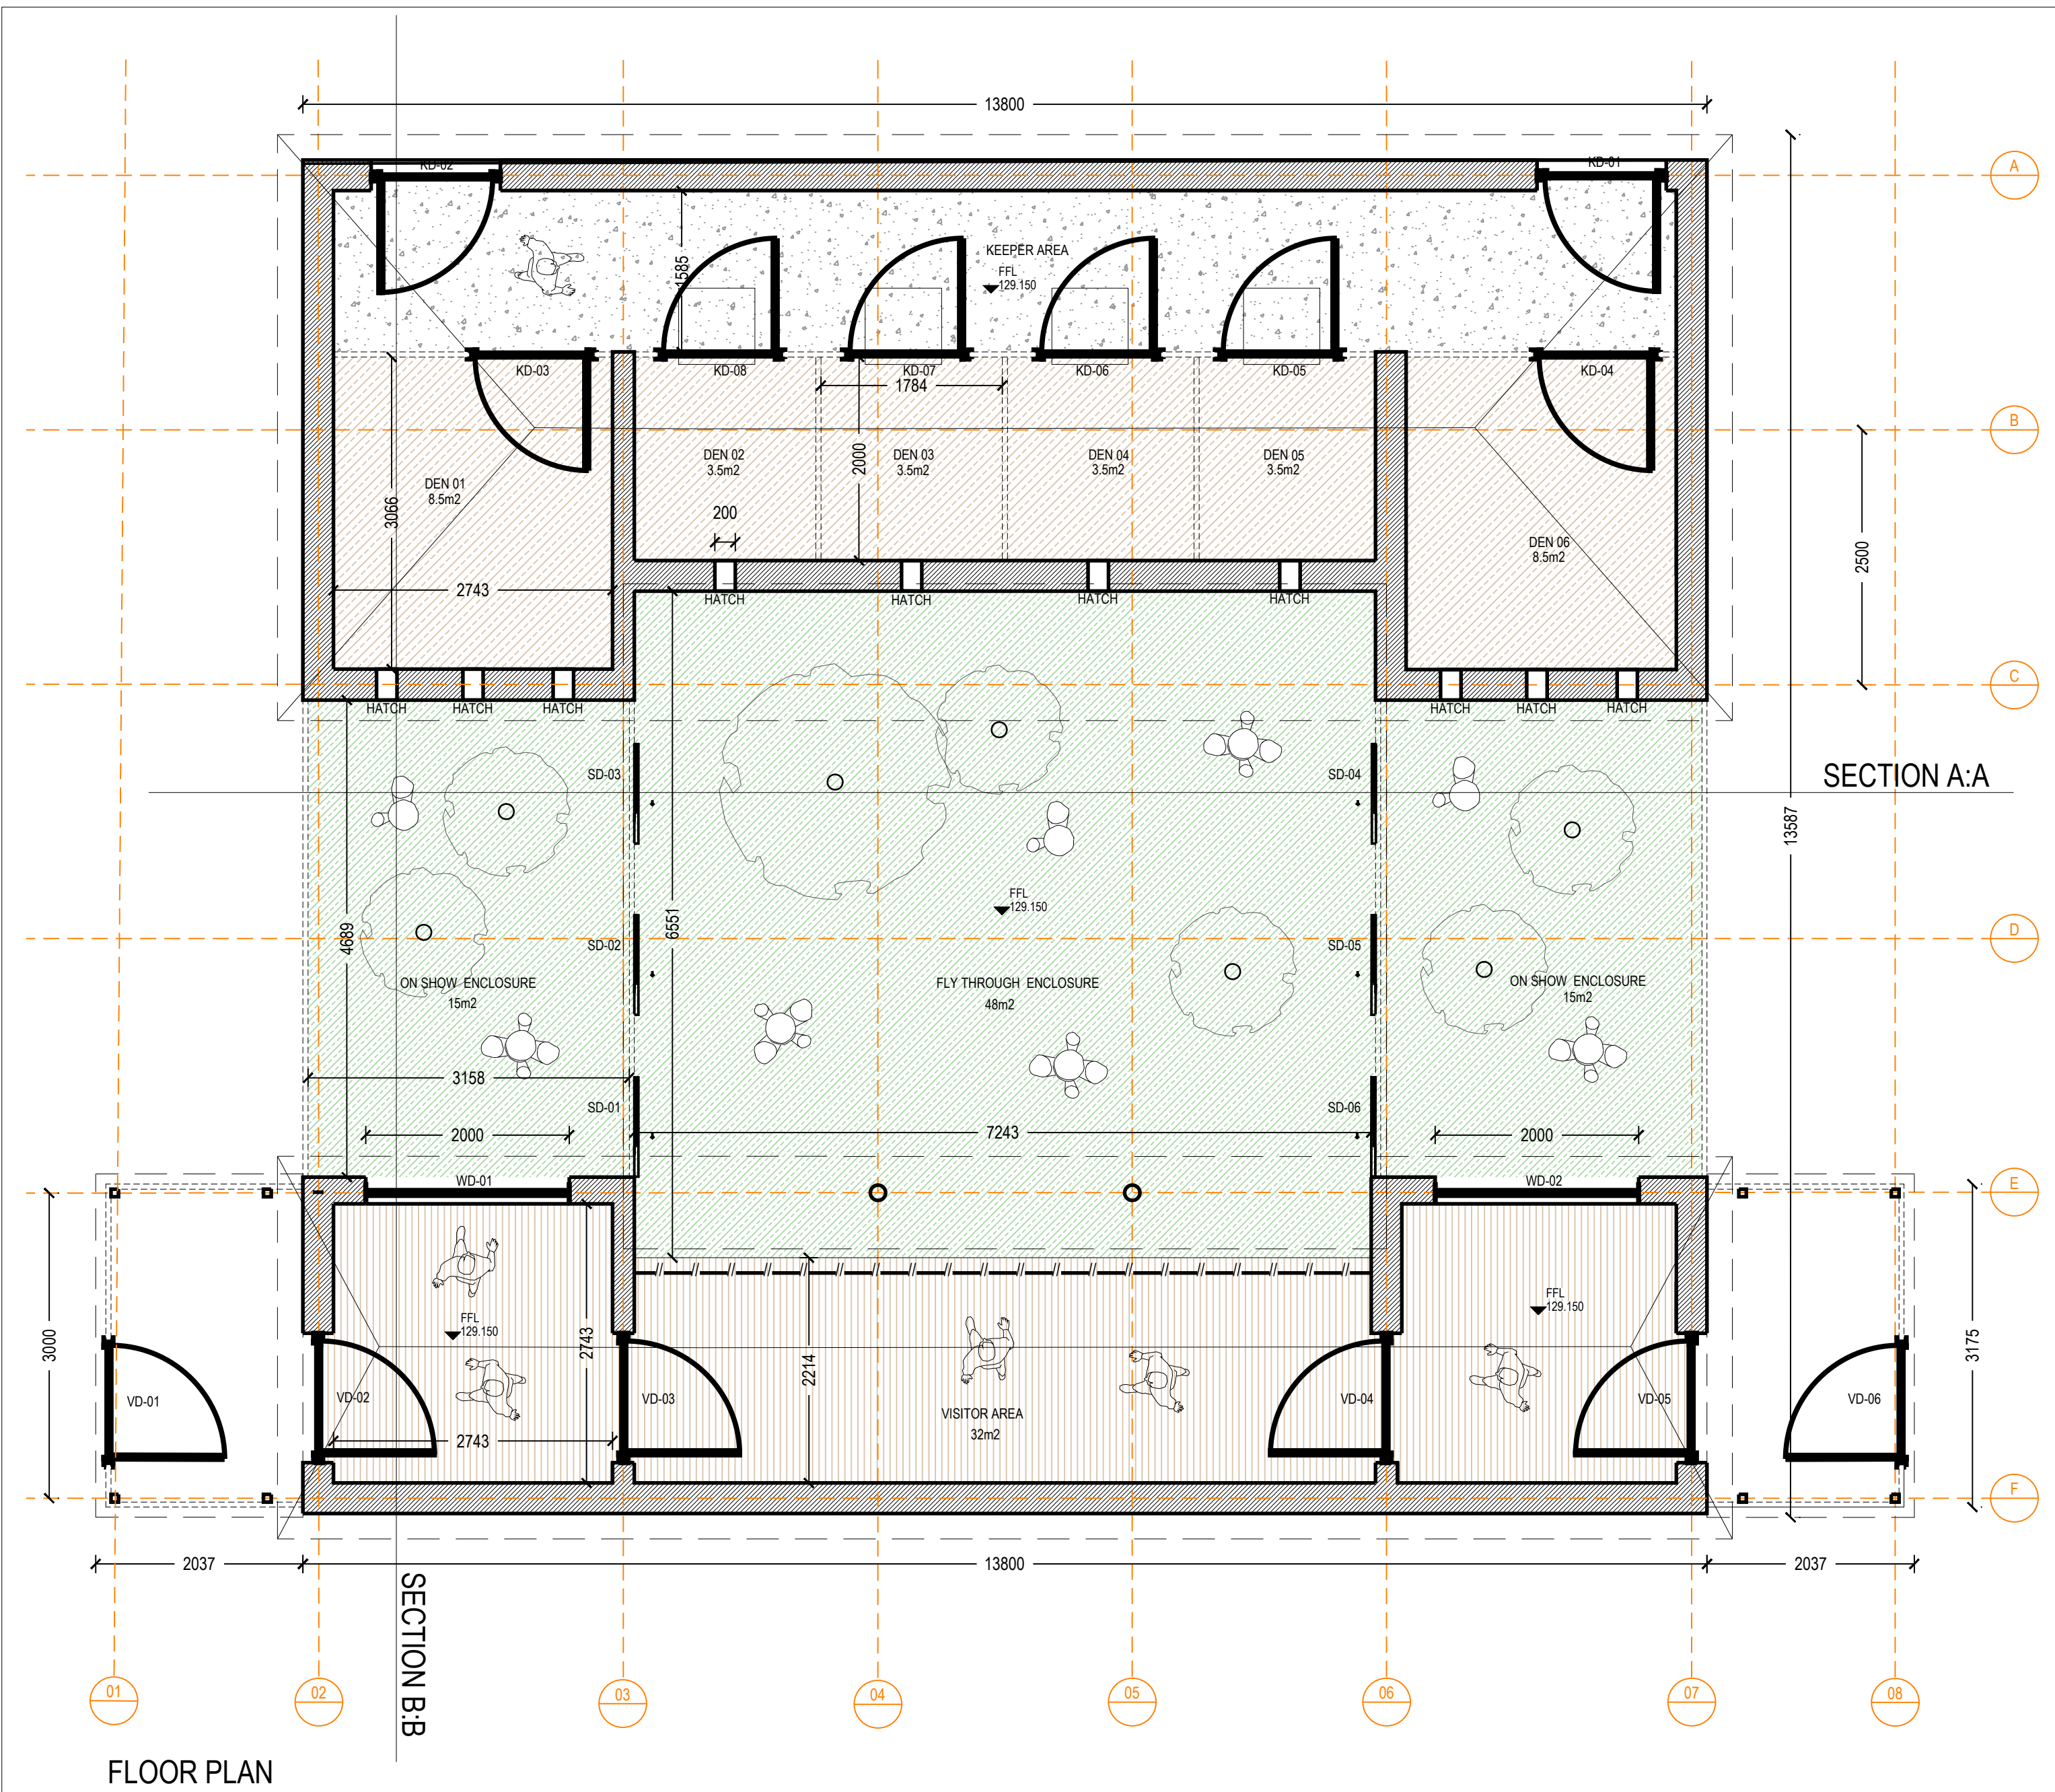

FLOOR PLAN



LOCATION PLAN

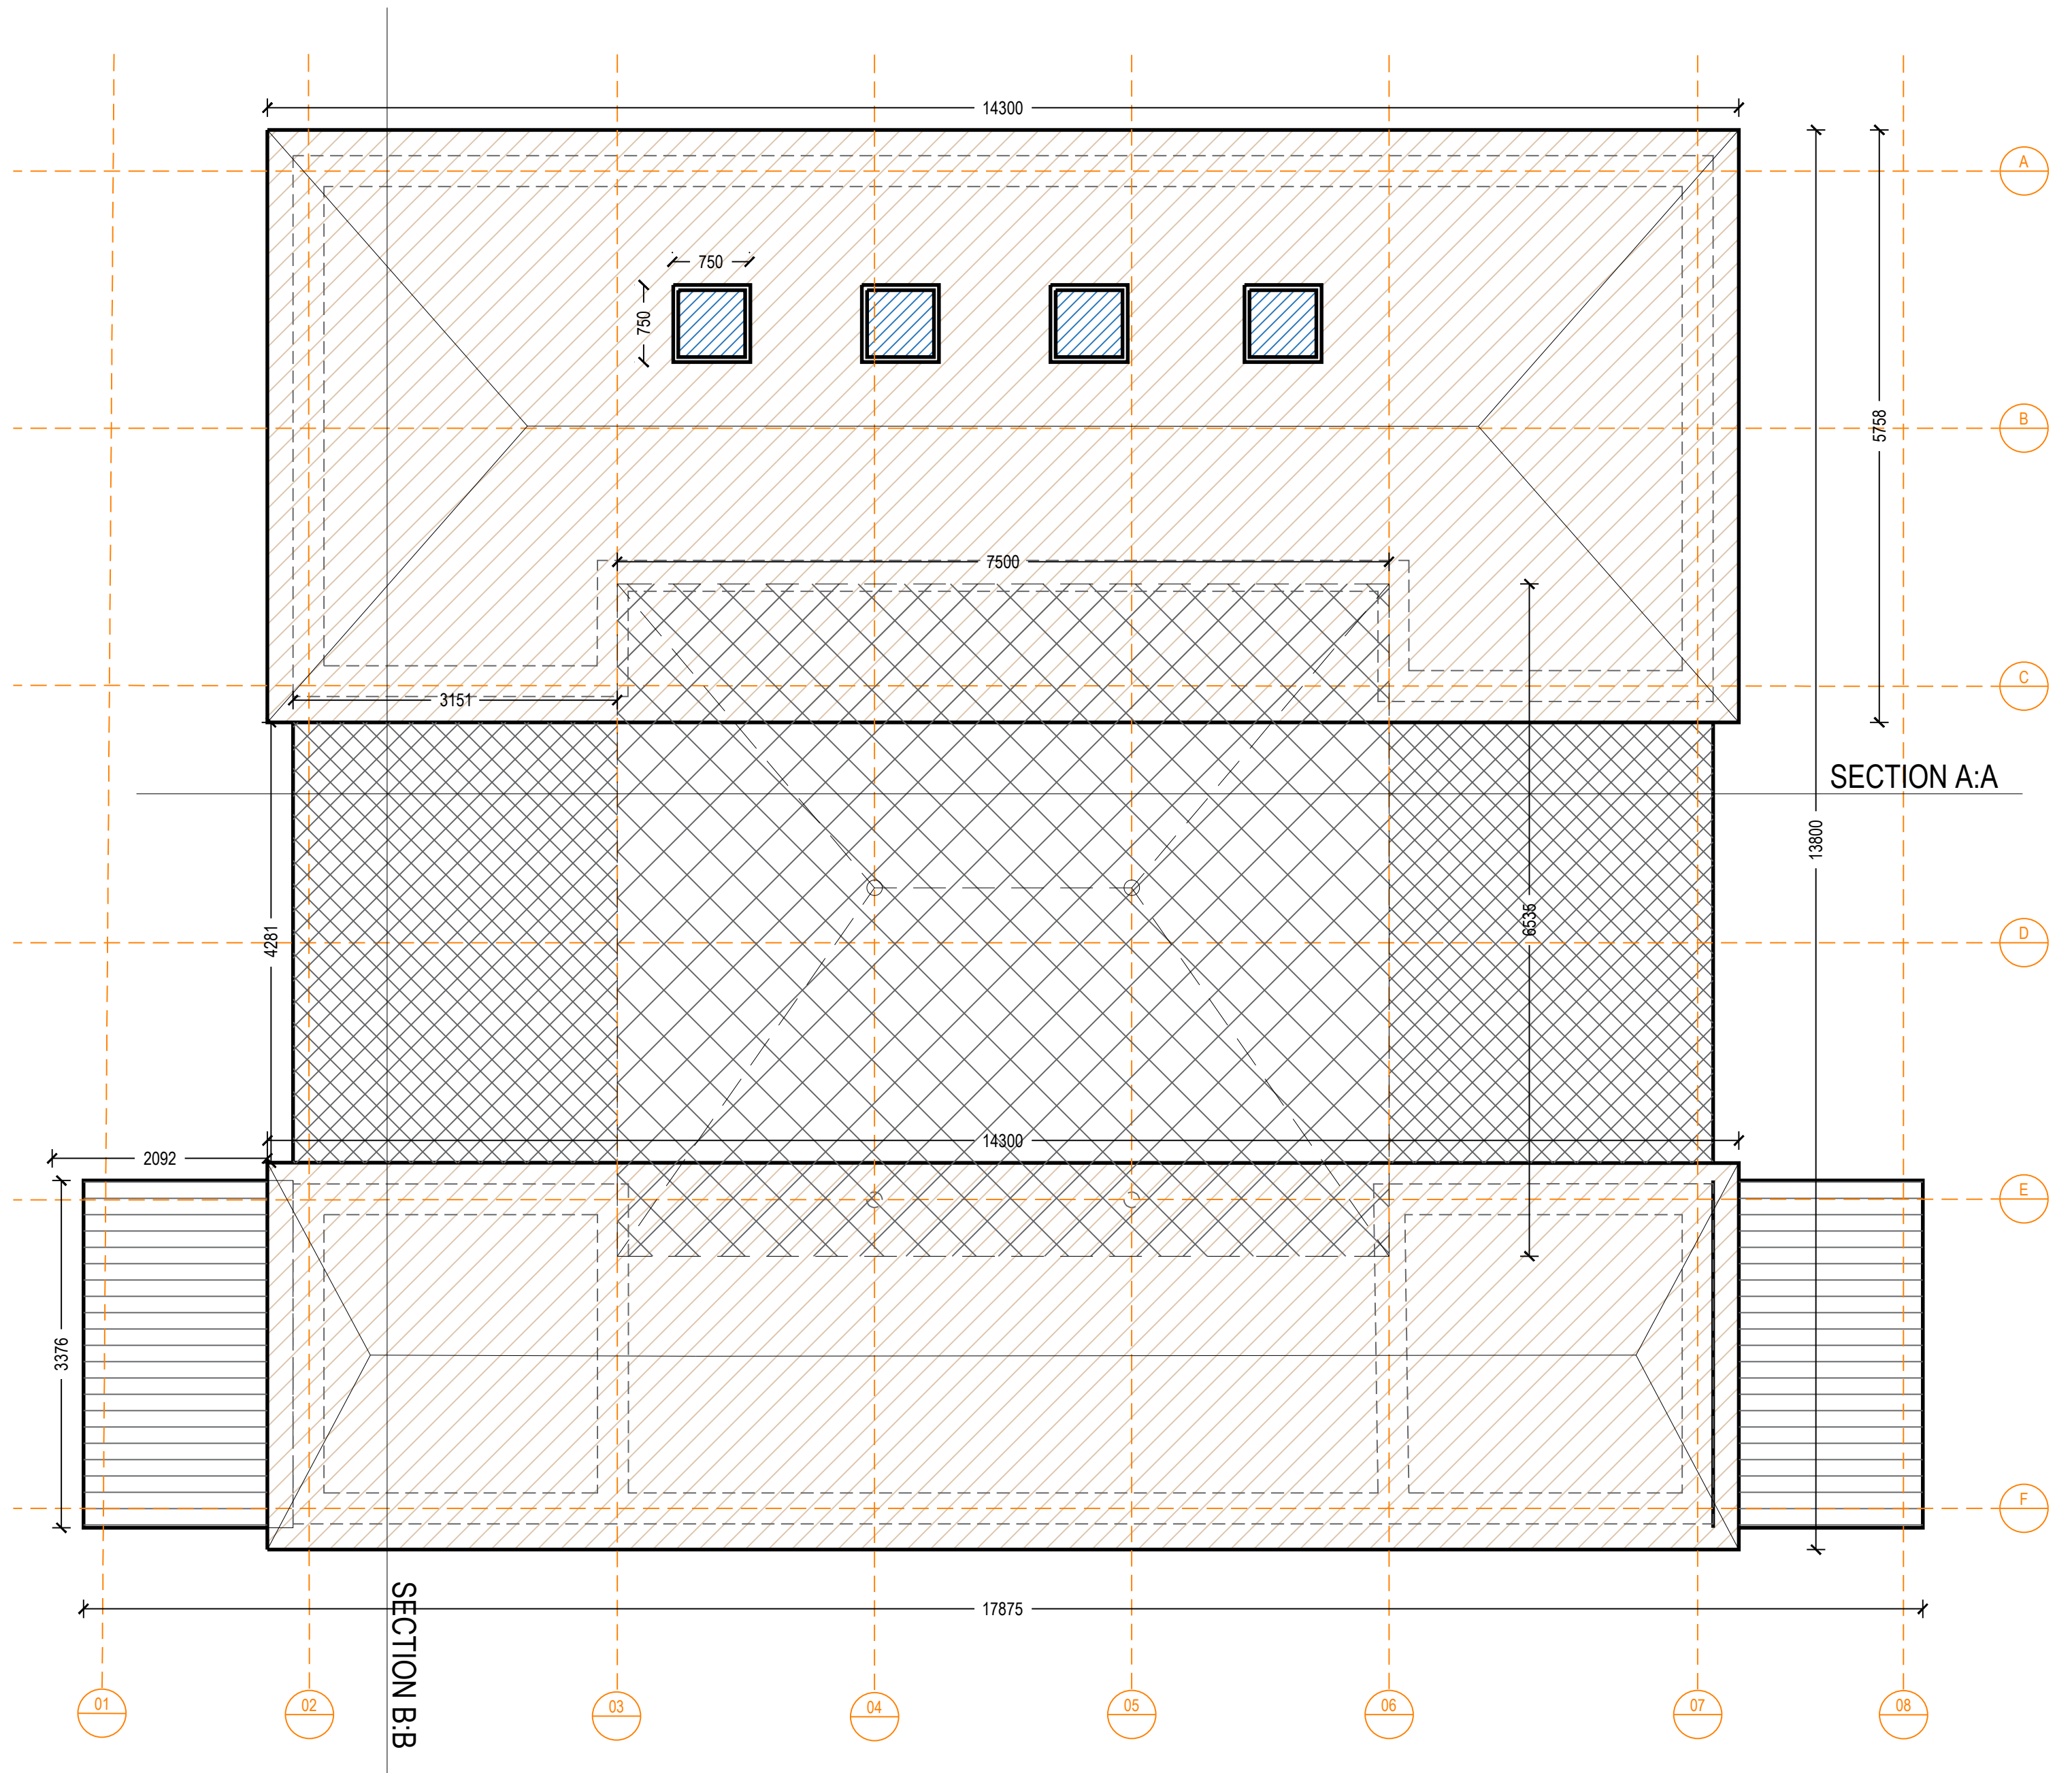

ROOF PLAN



rev	details	by	date
01	ISSUE FOR PLANNING	JM	01.08.2024

rev	details	by	date

Notes

- All dimensions to be checked onsite.
- This drawing to be read in conjunction with all other drawings and specifications.

Previous Superceded Drawing number:
P22009-00-001-DZ-0142

 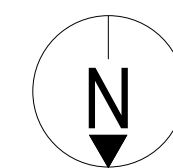

Project title
NSCC ORANGUTAN FACILITY

Drawing title
BIRD AVIARY
PLANS

Drawing number
TWZ-DZU-00-00-DR-L-0142-00

Drawing Status
FOR PLANNING

Date	Scale	Drawn	Checked
01.08.2024	1:50 @ A1	ZW	JM

tz Twycross Zoo
IN THE HEART OF CONSERVATION

DEARADH ZU
ZOO LANDSCAPE DESIGN
P: 0113 887369 E: jonathan.mclaughlin@dearadhzu.com