




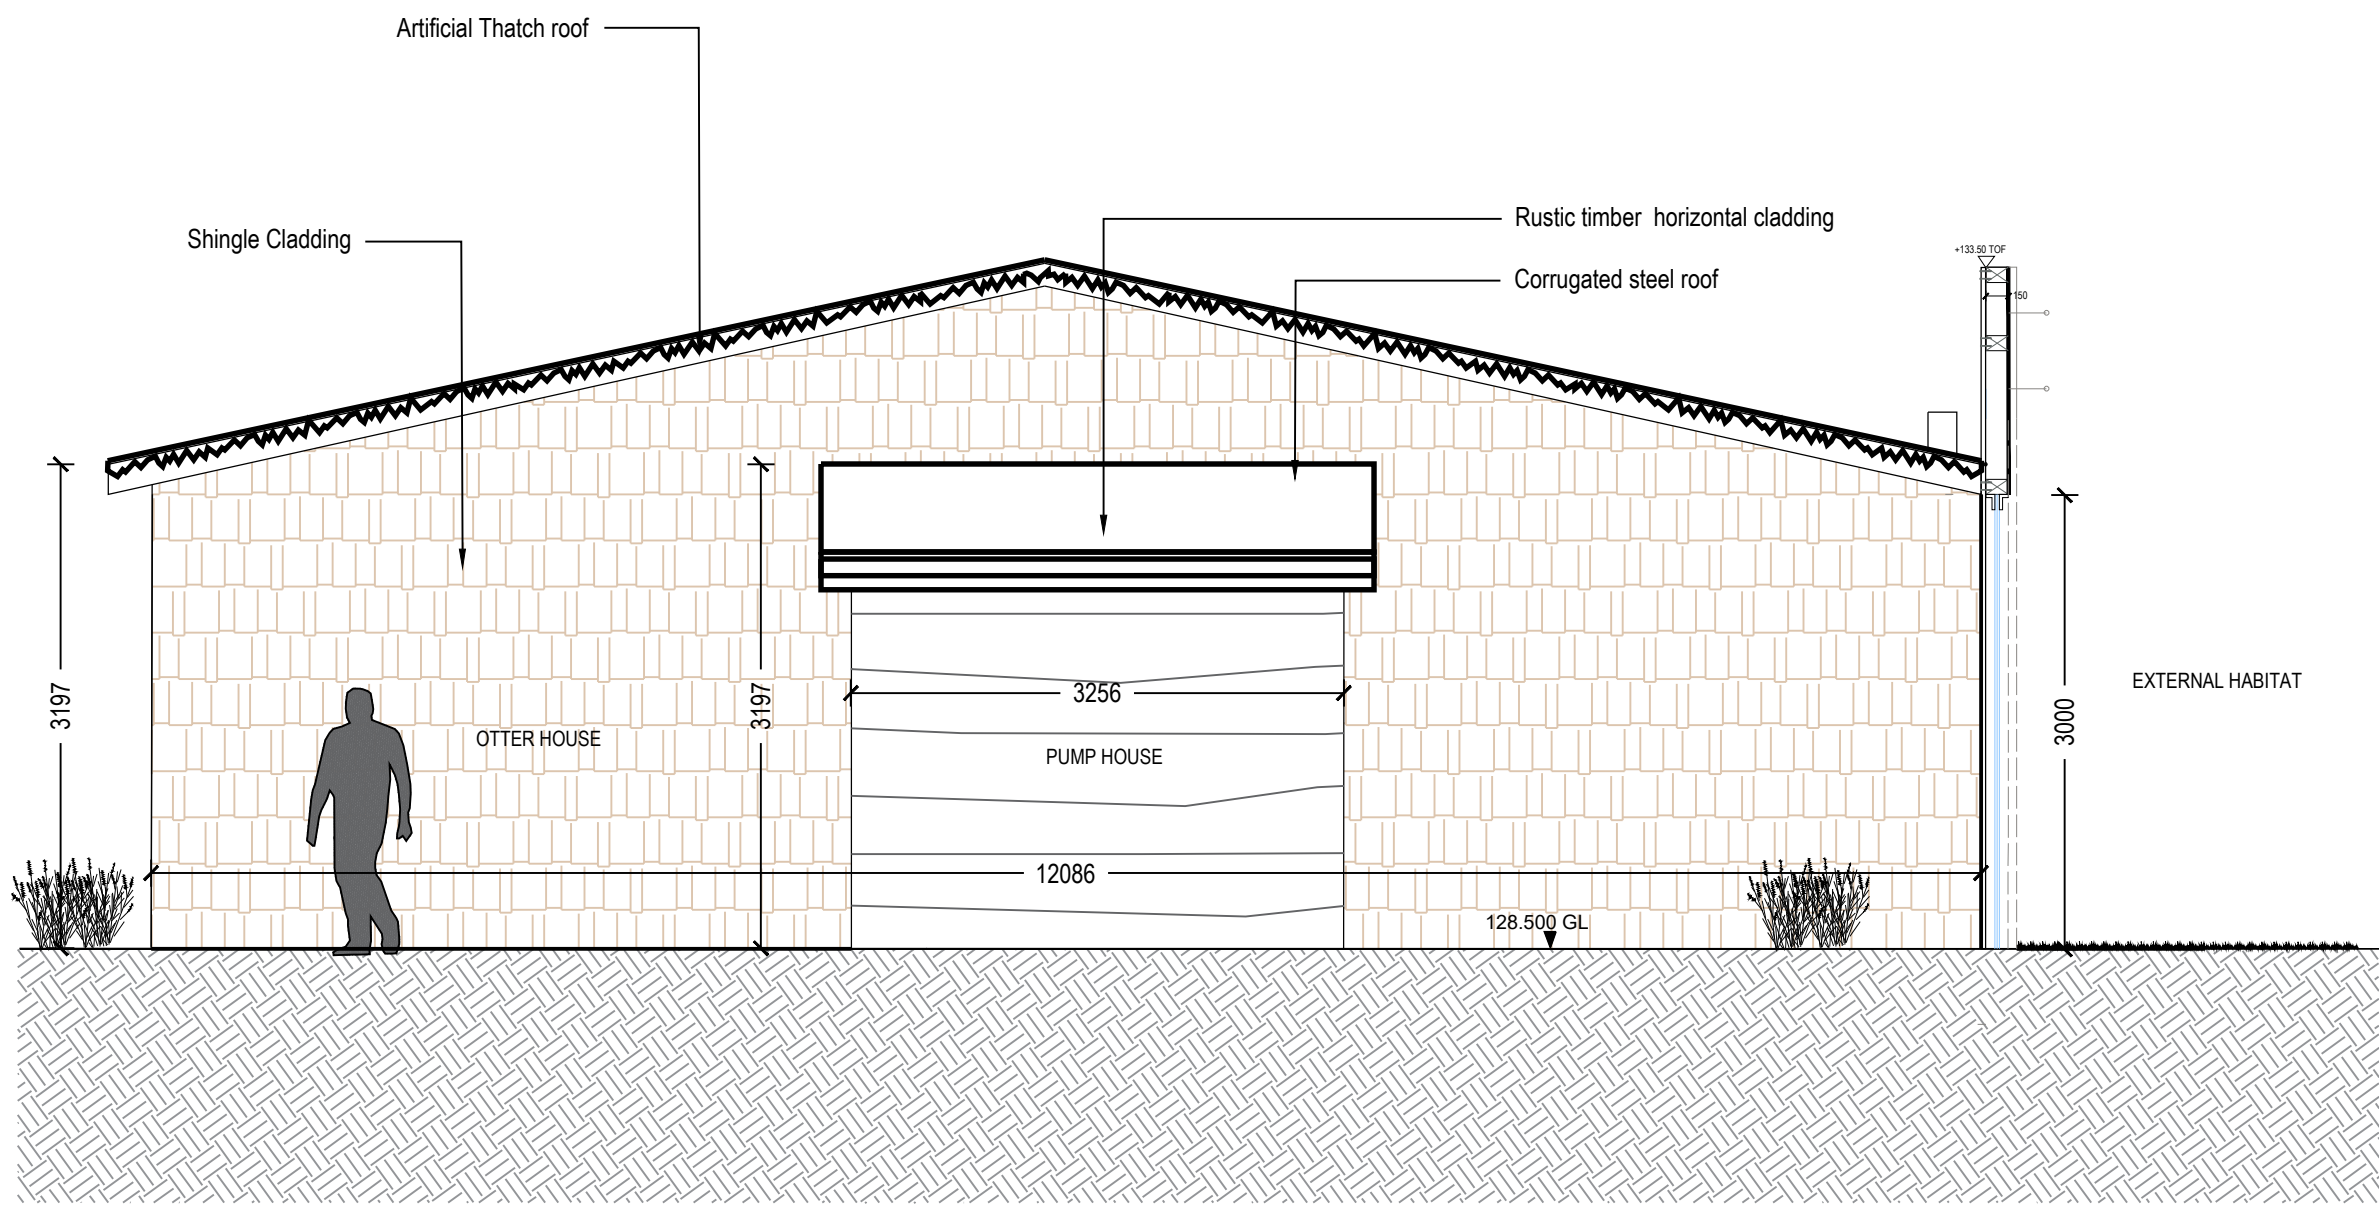

NORTH ELEVATION

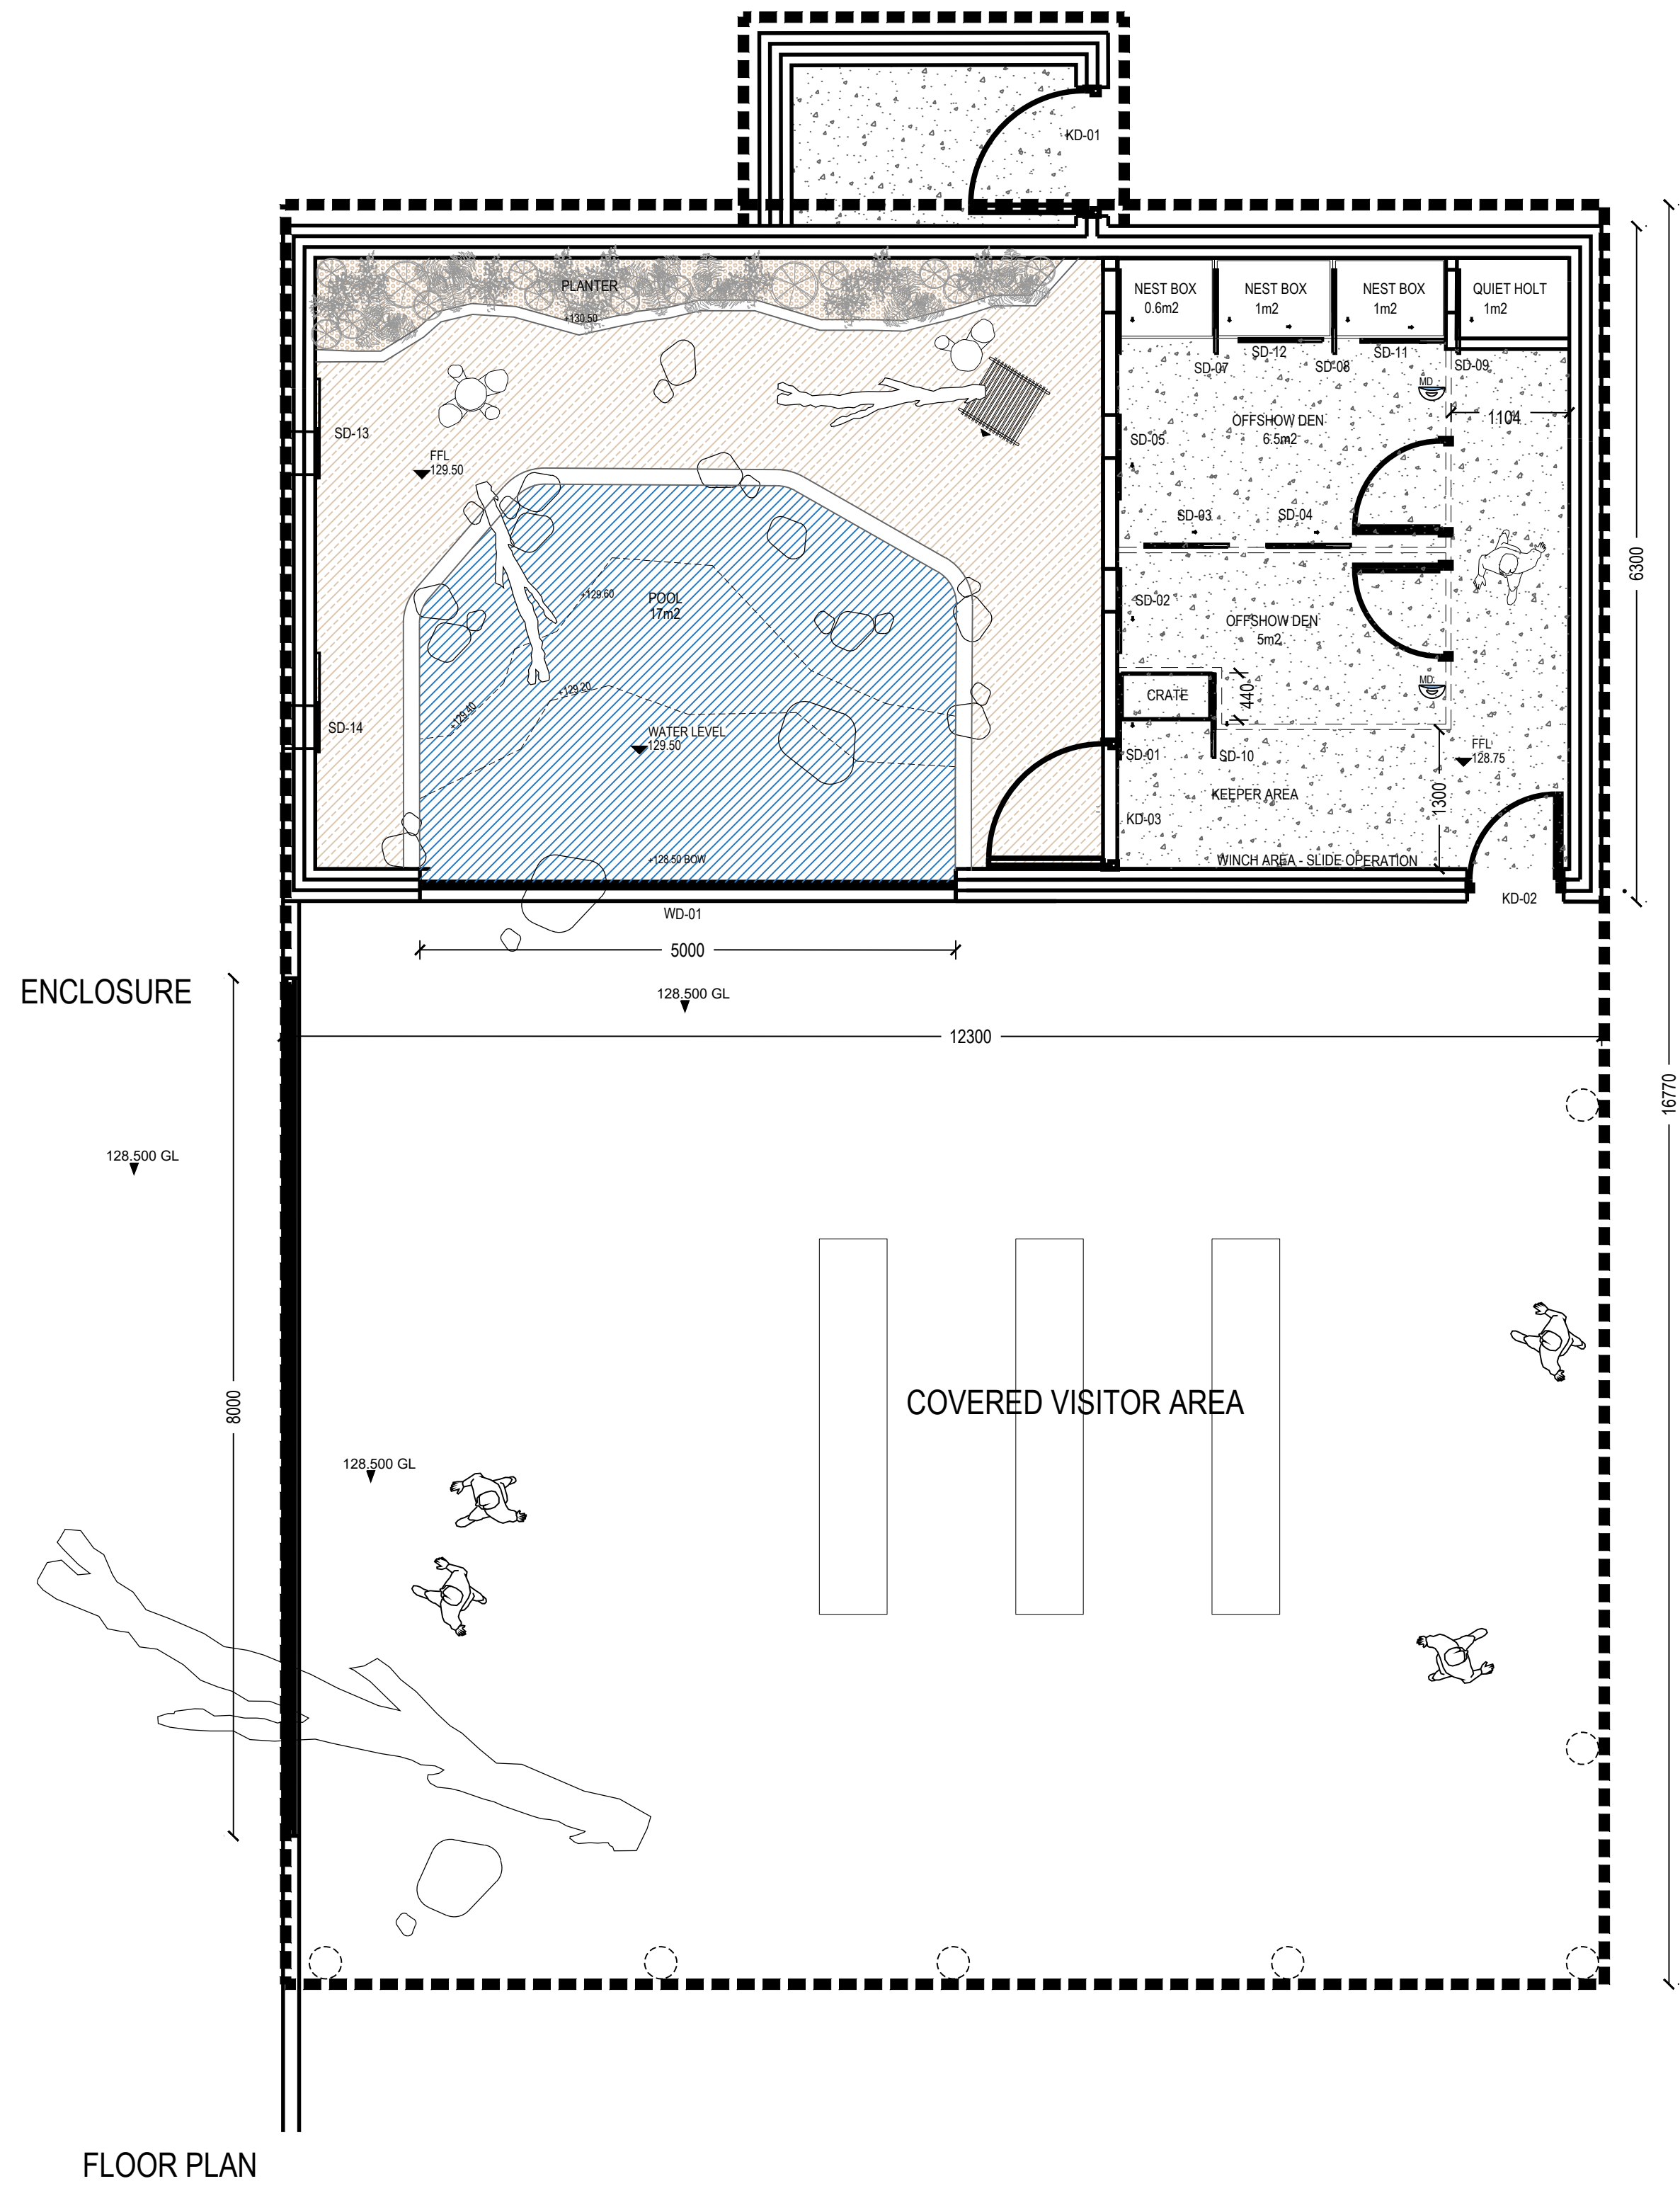

SOUTH ELEVATION

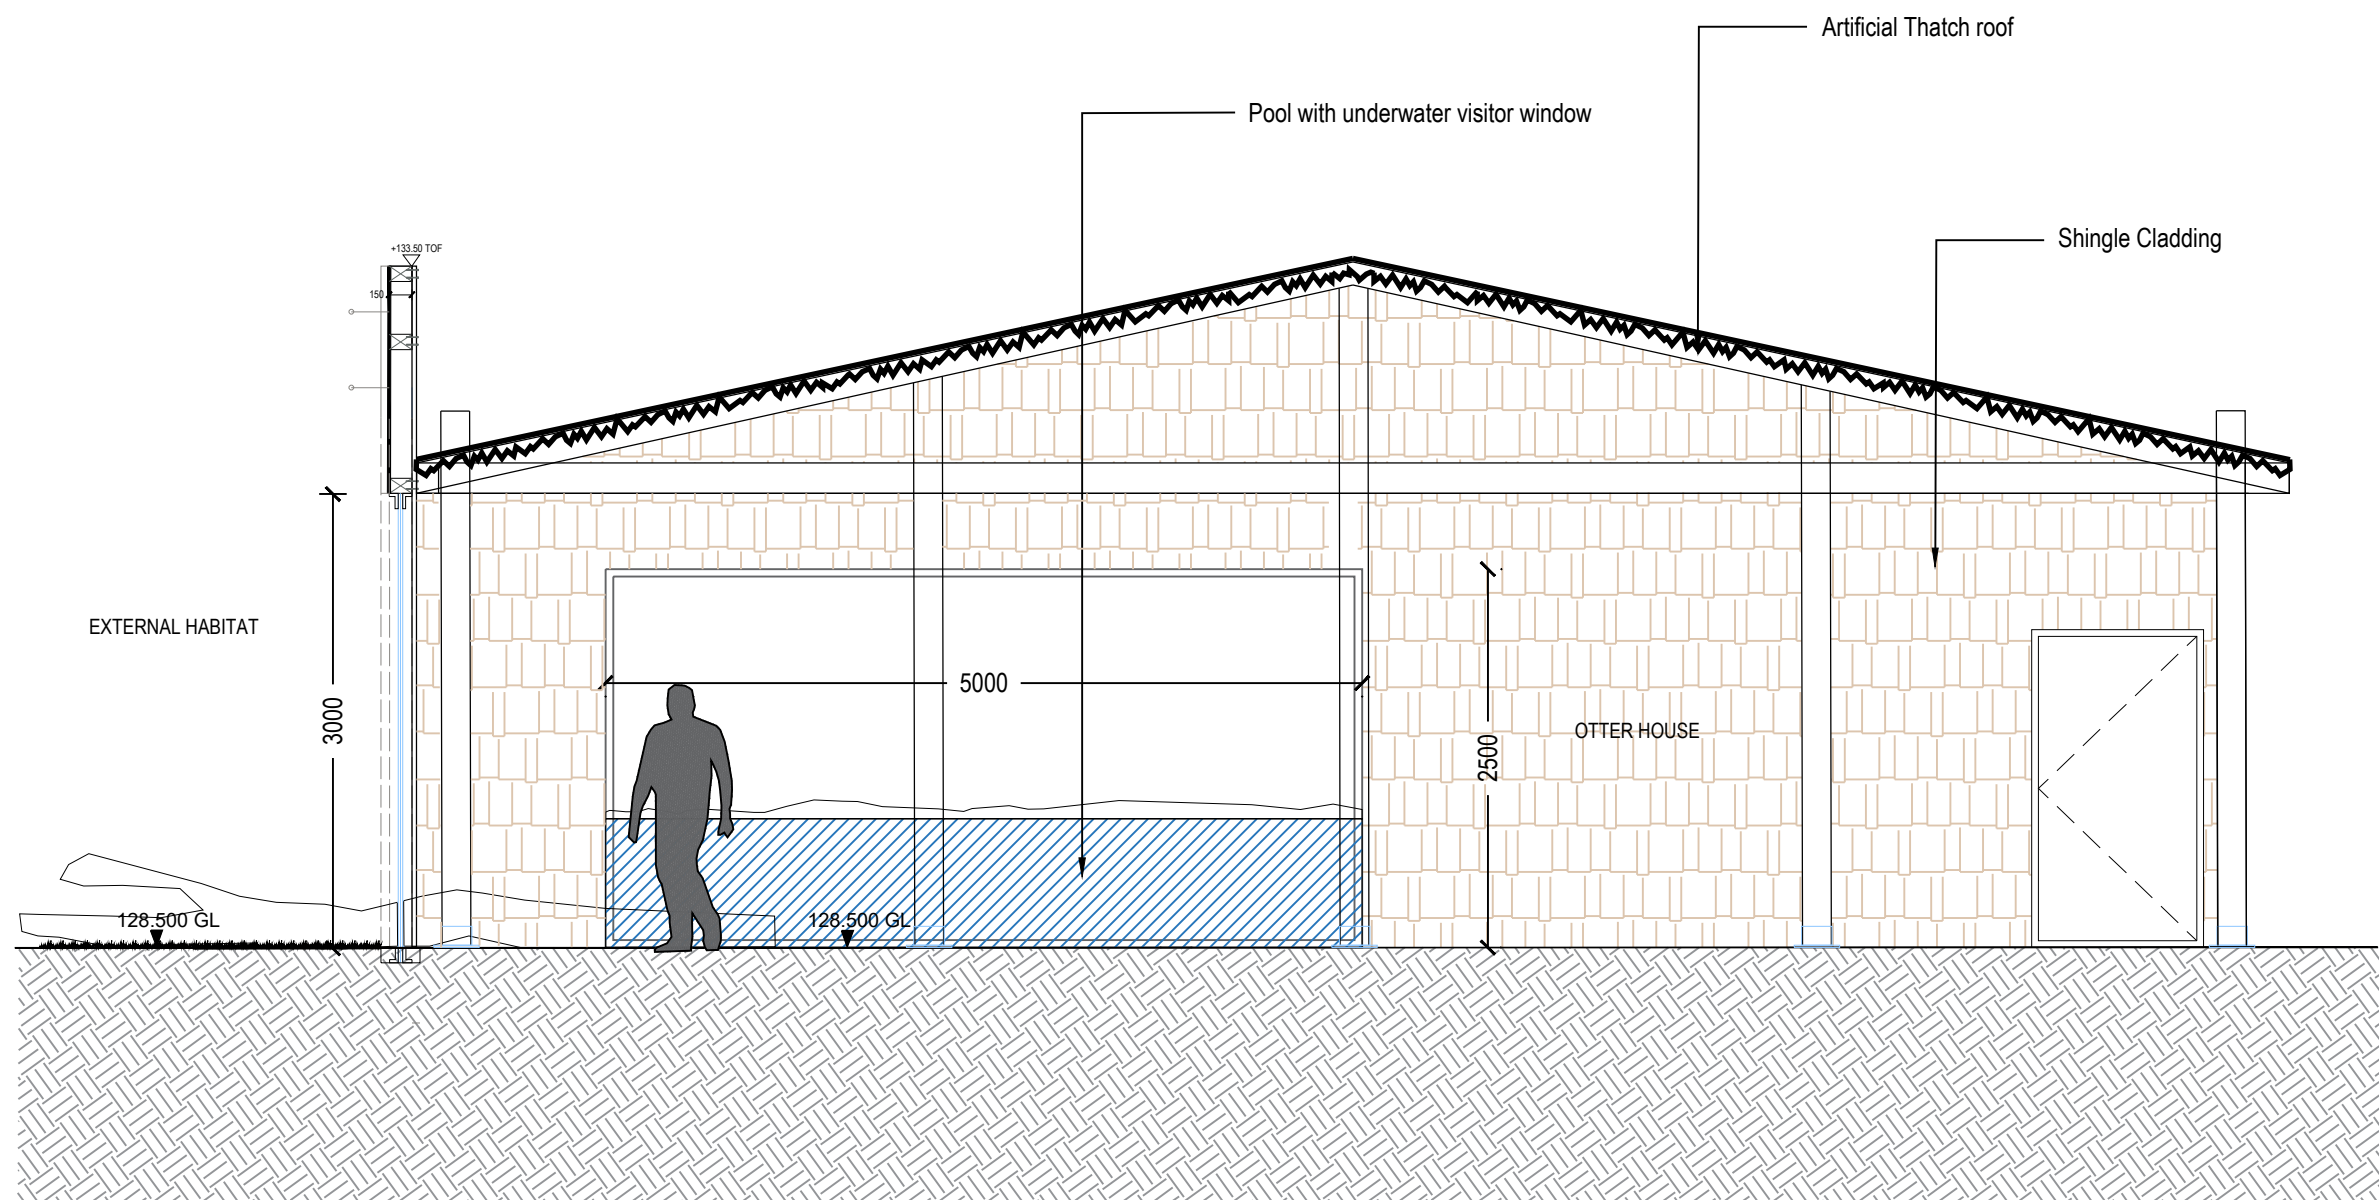


LOCATION PLAN

rev	details	by	date
00	ISSUE FOR PLANNING	JM	05.07.2024
01	RE-ISSUE FOR PLANNING	JM	19.07.2024

rev	details	by	date

- Notes
- All dimensions to be checked onsite.
 - This drawing to be read in conjunction with all other drawings and specifications.

Previous Superceded Drawing number:
P22009-00-001-DZ-0143

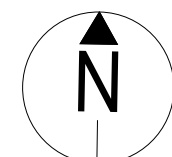

1:50
0m 2.5m 5m

Project title
NSCC ORANGUTAN FACILITY

Drawing title
**PROPOSED ANIMAL HOUSE (03)
PLAN & ELEVATIONS**

Drawing number
TWZ-DZU-00-00-DR-L-00143-01

Revision
FOR PLANNING

Drawing Status
FOR PLANNING

Date
19.07.2024

Scale
1:50 @ A1

Drawn
ZW

Checked
JM

