




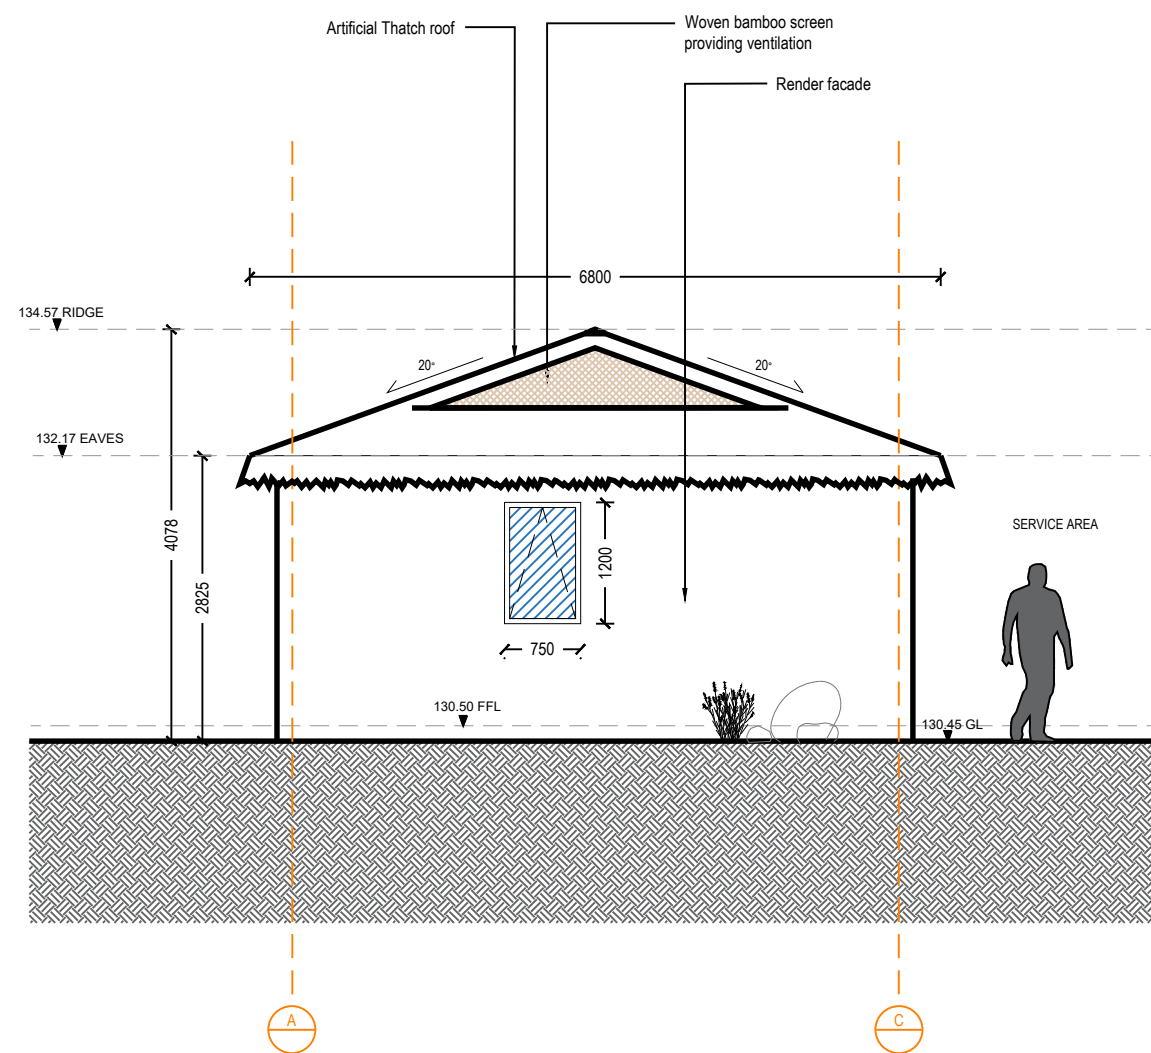


WEST ELEVATION

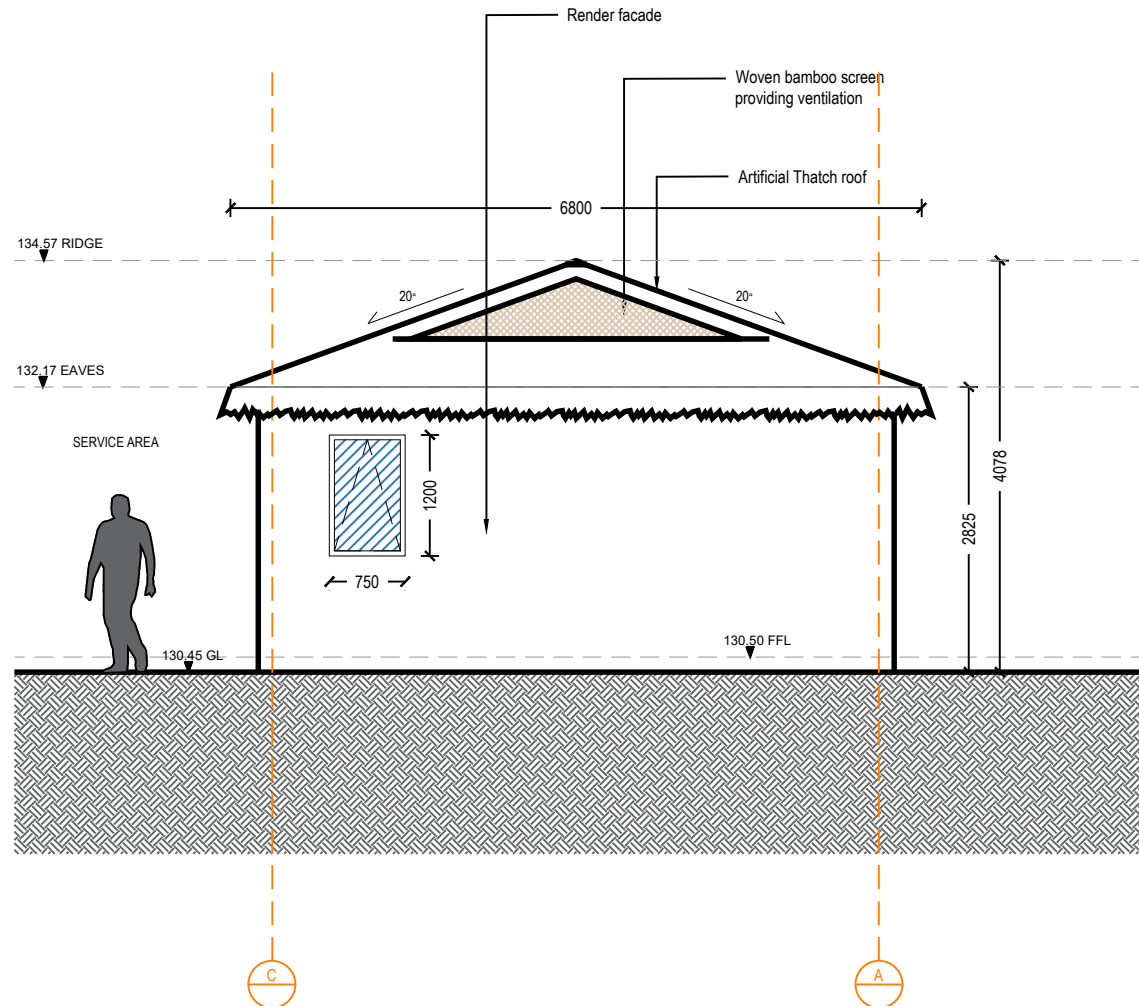


EAST ELEVATION

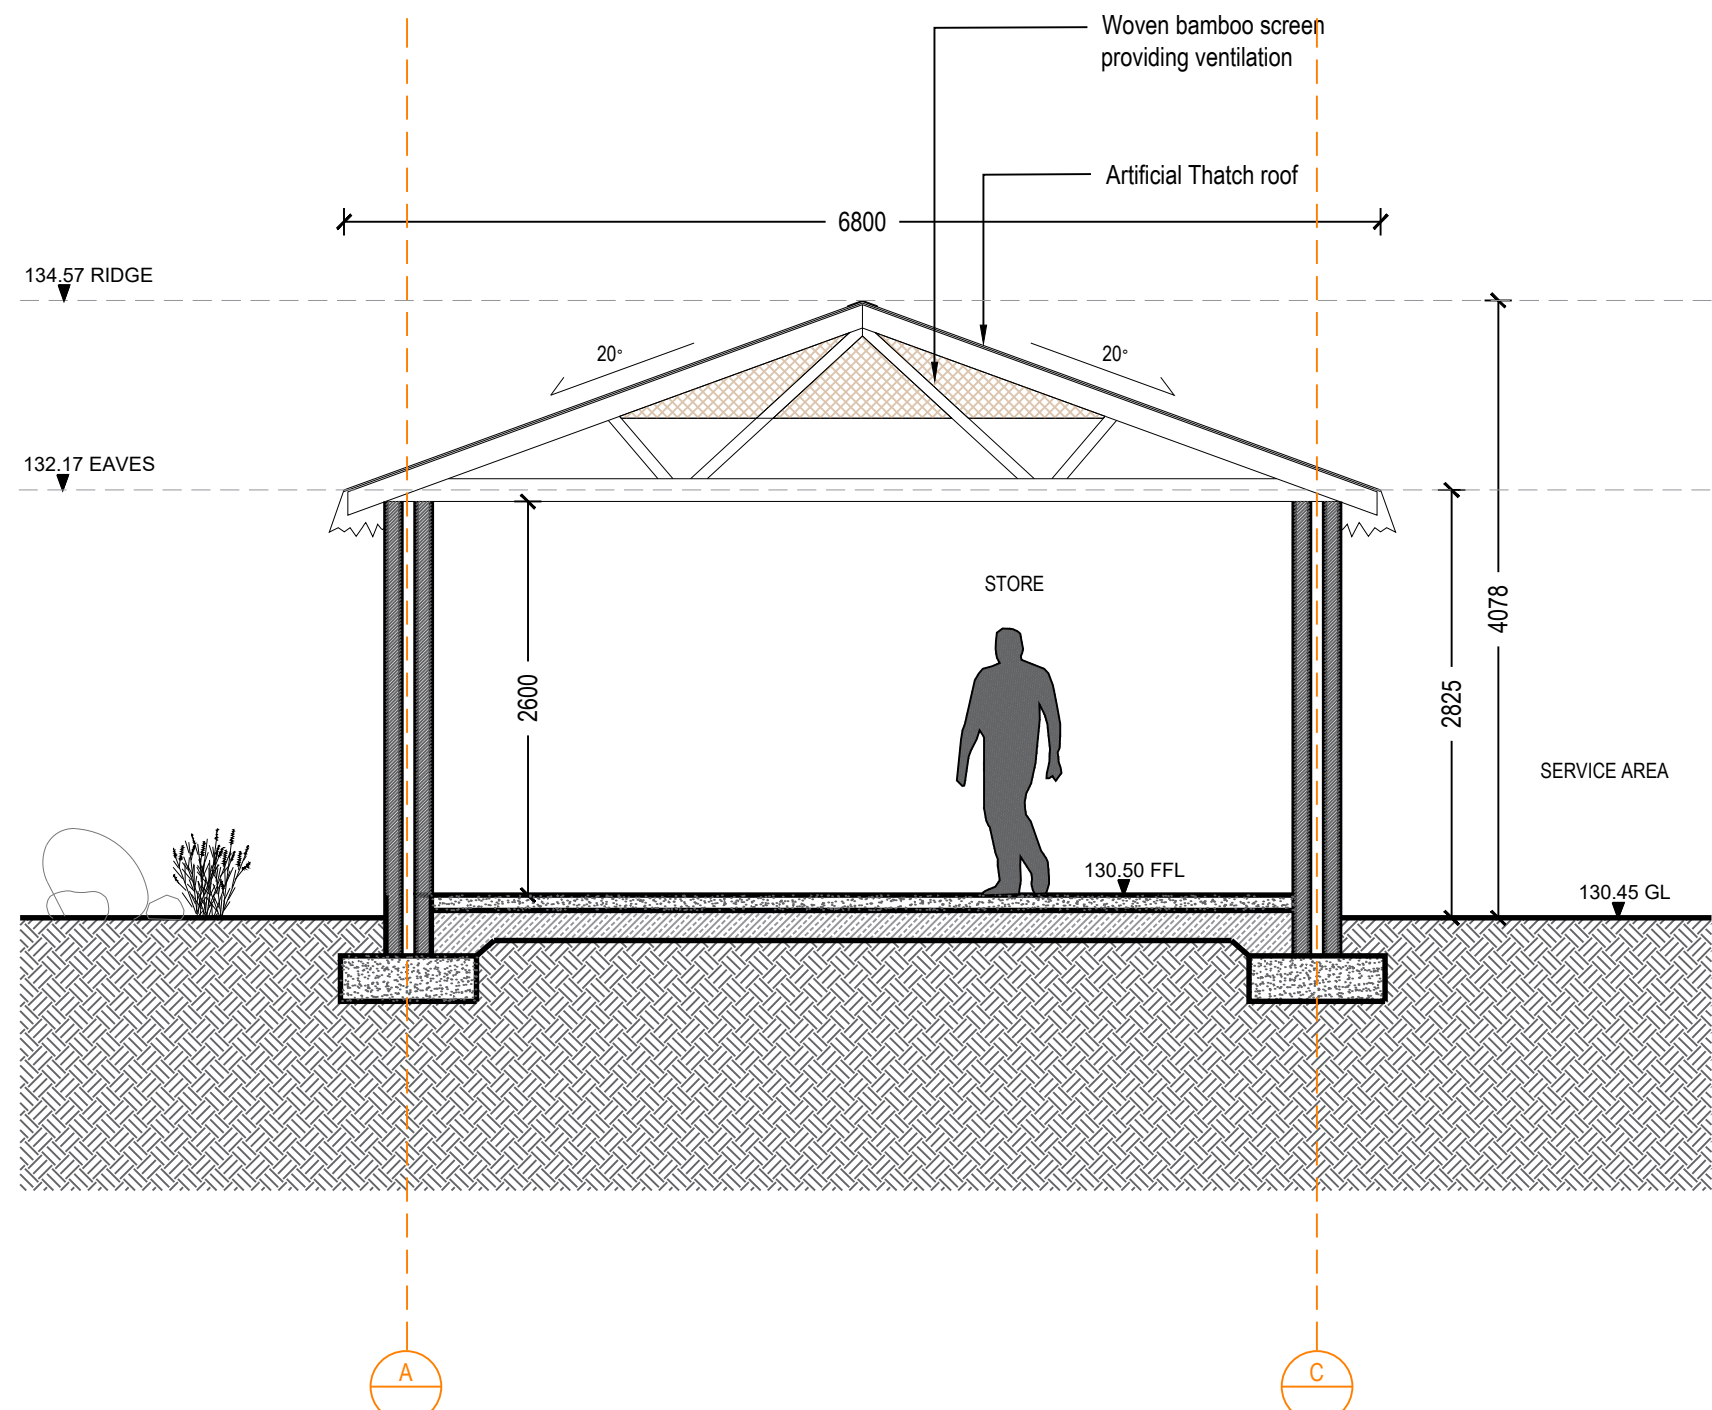


SECTION A-A

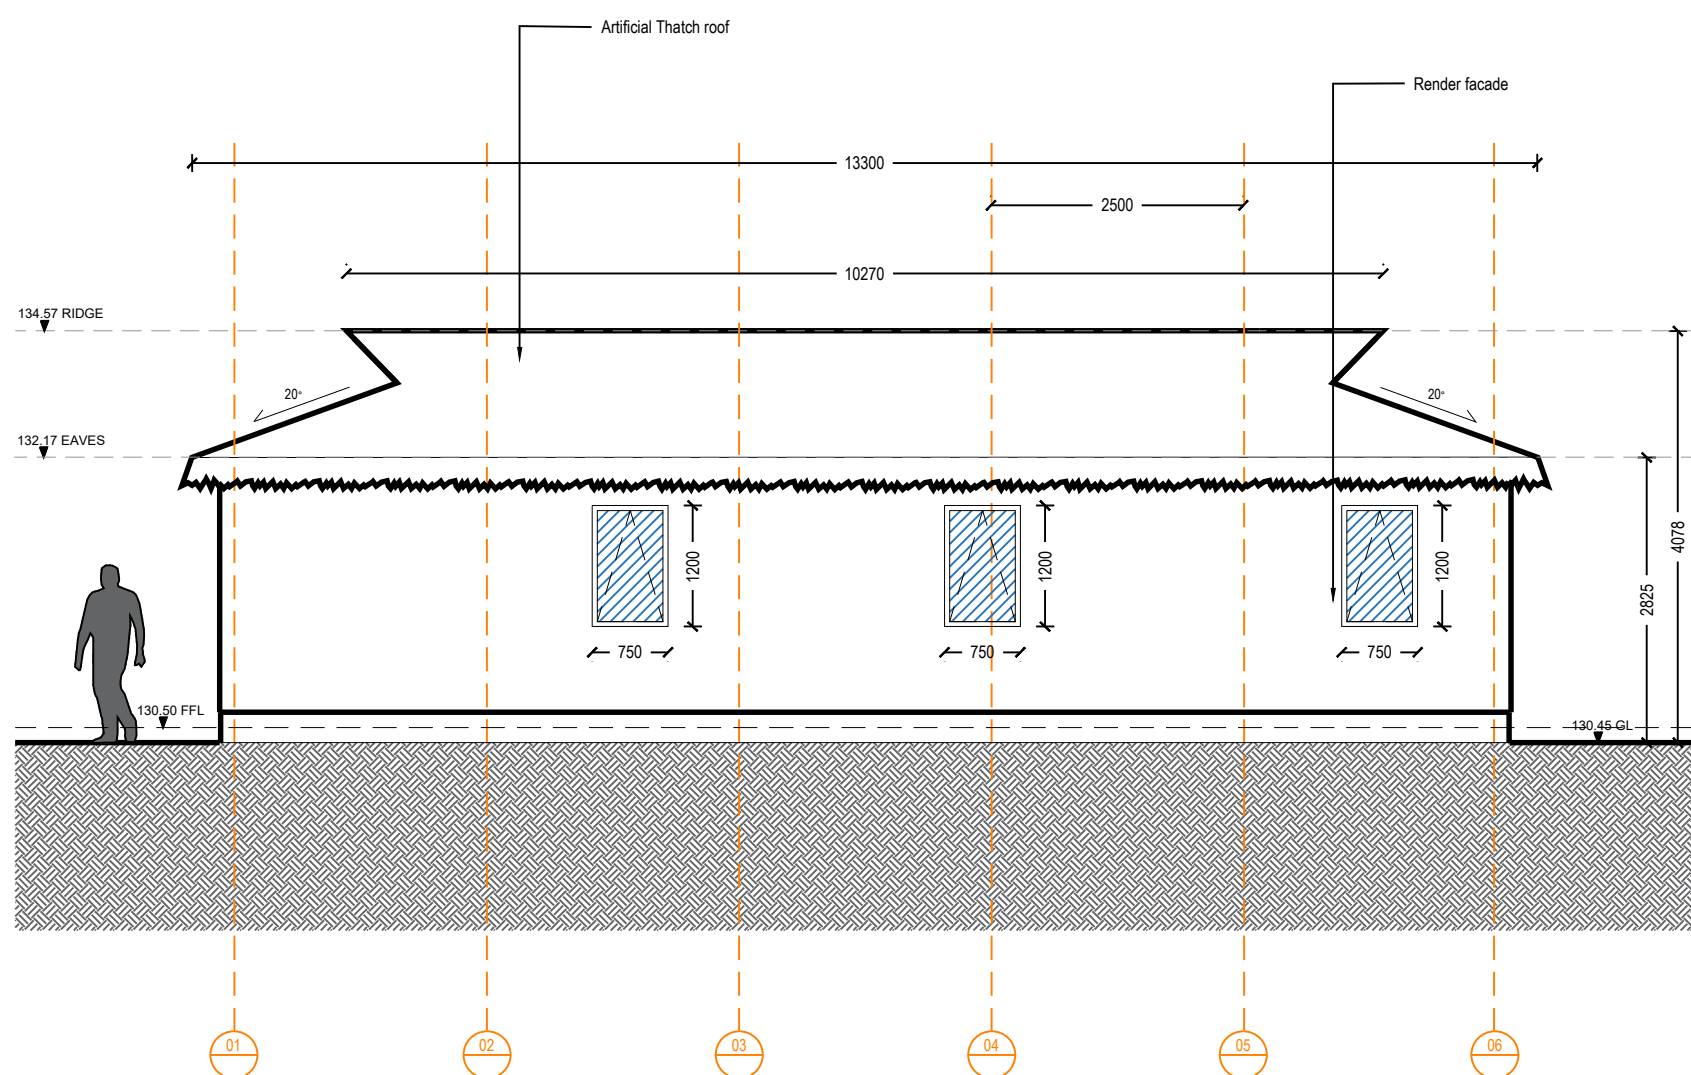


NORTH ELEVATION

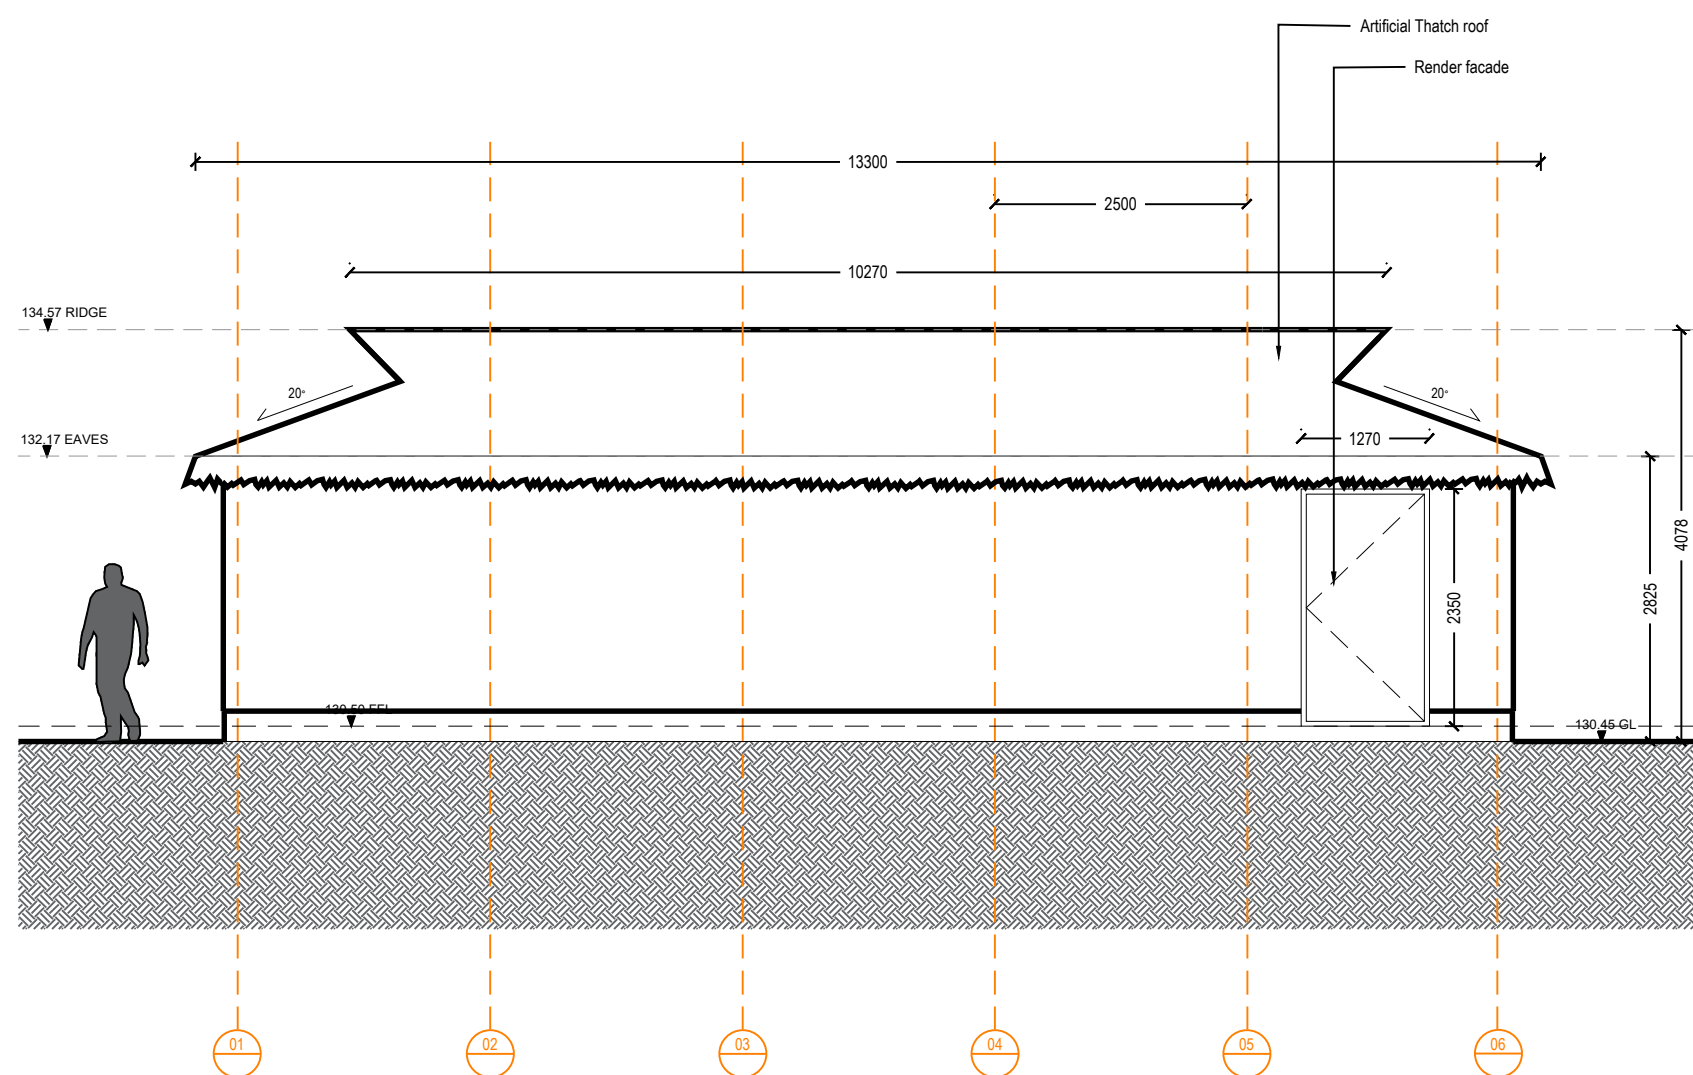

SOUTH ELEVATION

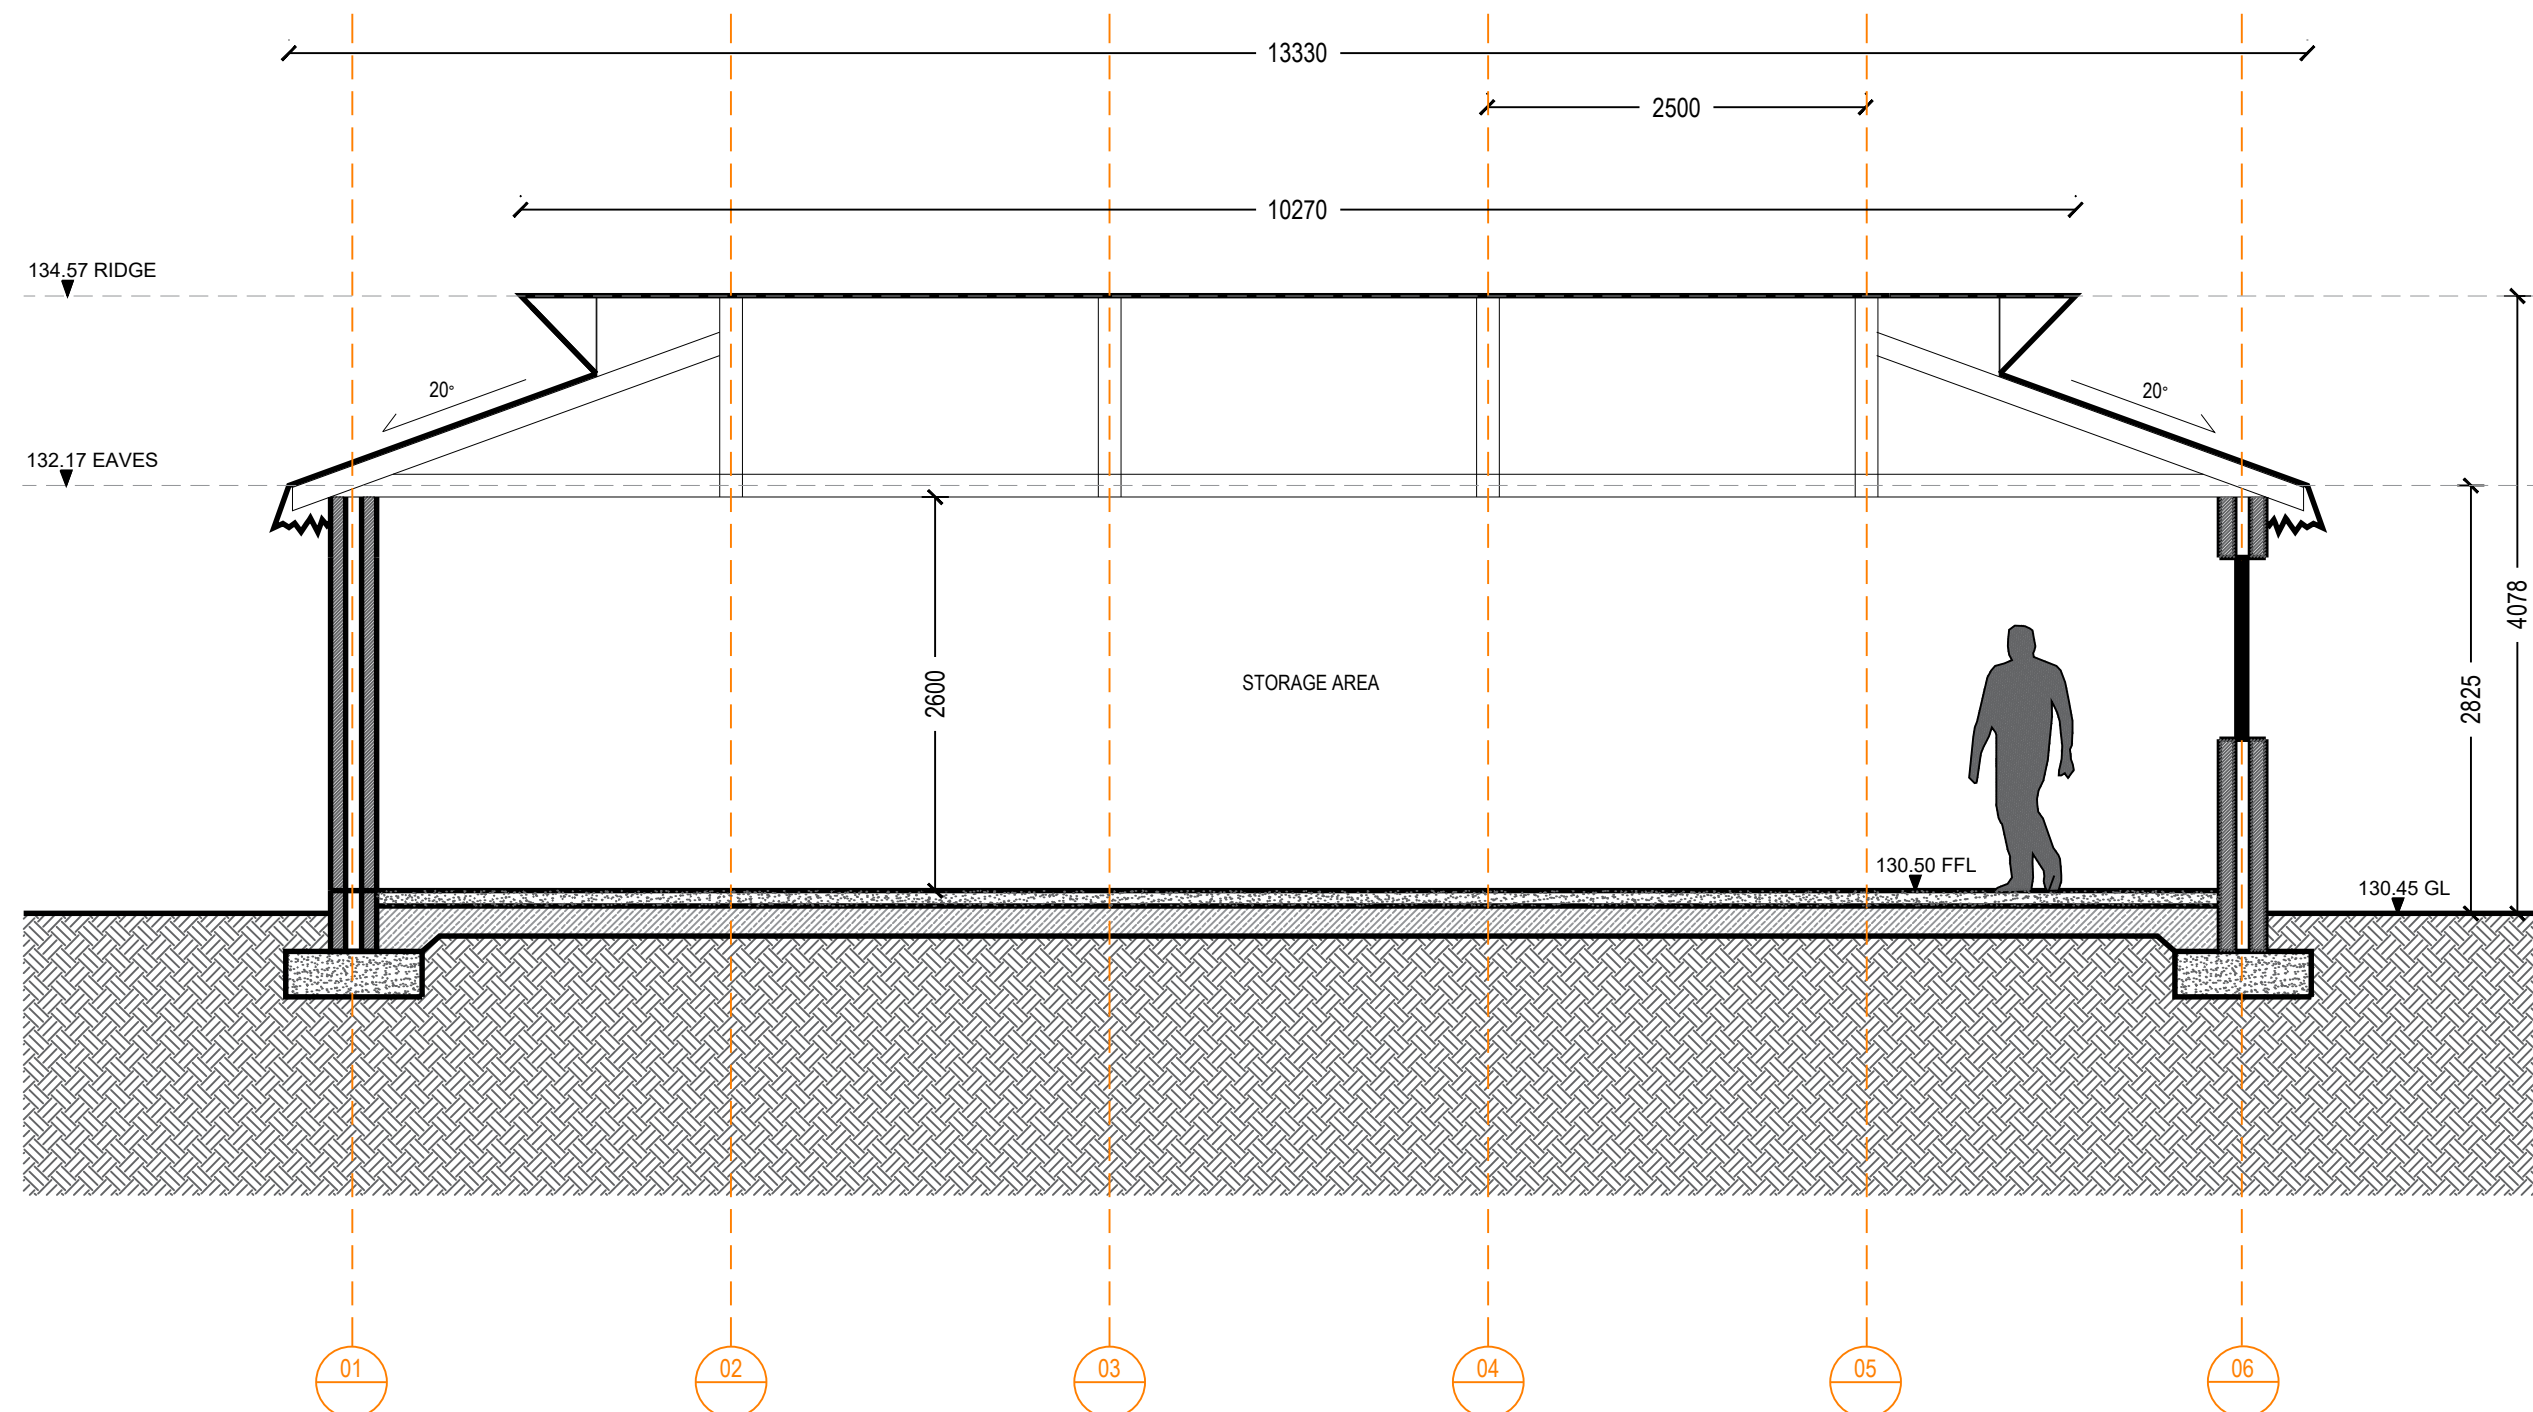

SECTION B-B

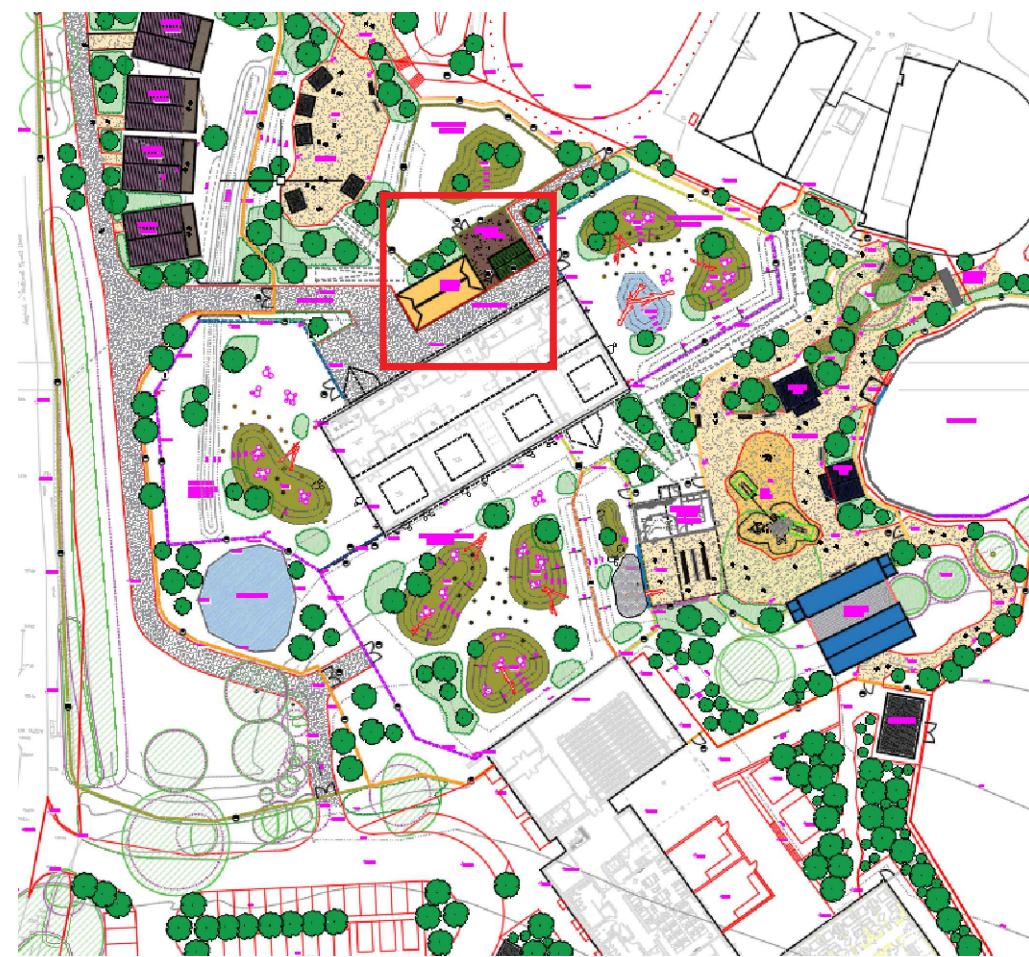


LOCATION PLAN

rev	details	by	date
00	ISSUE FOR PLANNING	JM	19.07.2024

rev	details	by	date

- Notes
- All dimensions to be checked onsite.
 - This drawing to be read in conjunction with all other drawings and specifications.

Previous Superceded Drawing number:
P22009-00-001-DZ-0145

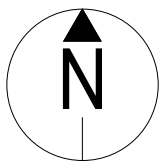

1:50
0m 2.5m 5m

Project title
NSCC ORANGUTAN FACILITY

Drawing title
PROPOSED STORE
ELEVATIONS & SECTIONS

Drawing number
TWZ-DZU-00-00-DR-L-0145-00

Drawing Status
FOR PLANNING

Date	Scale	Drawn	Checked
19.07.2024	1:50 @ A1	ZW	JM

tz Twycross Zoo
IN THE HEART OF CONSERVATION

DEARADH ZÚ
2020 - LANDSCAPE DESIGN
P: 07713 087369 E: Jonathan.McLoughlin@DearadhZoo.com