




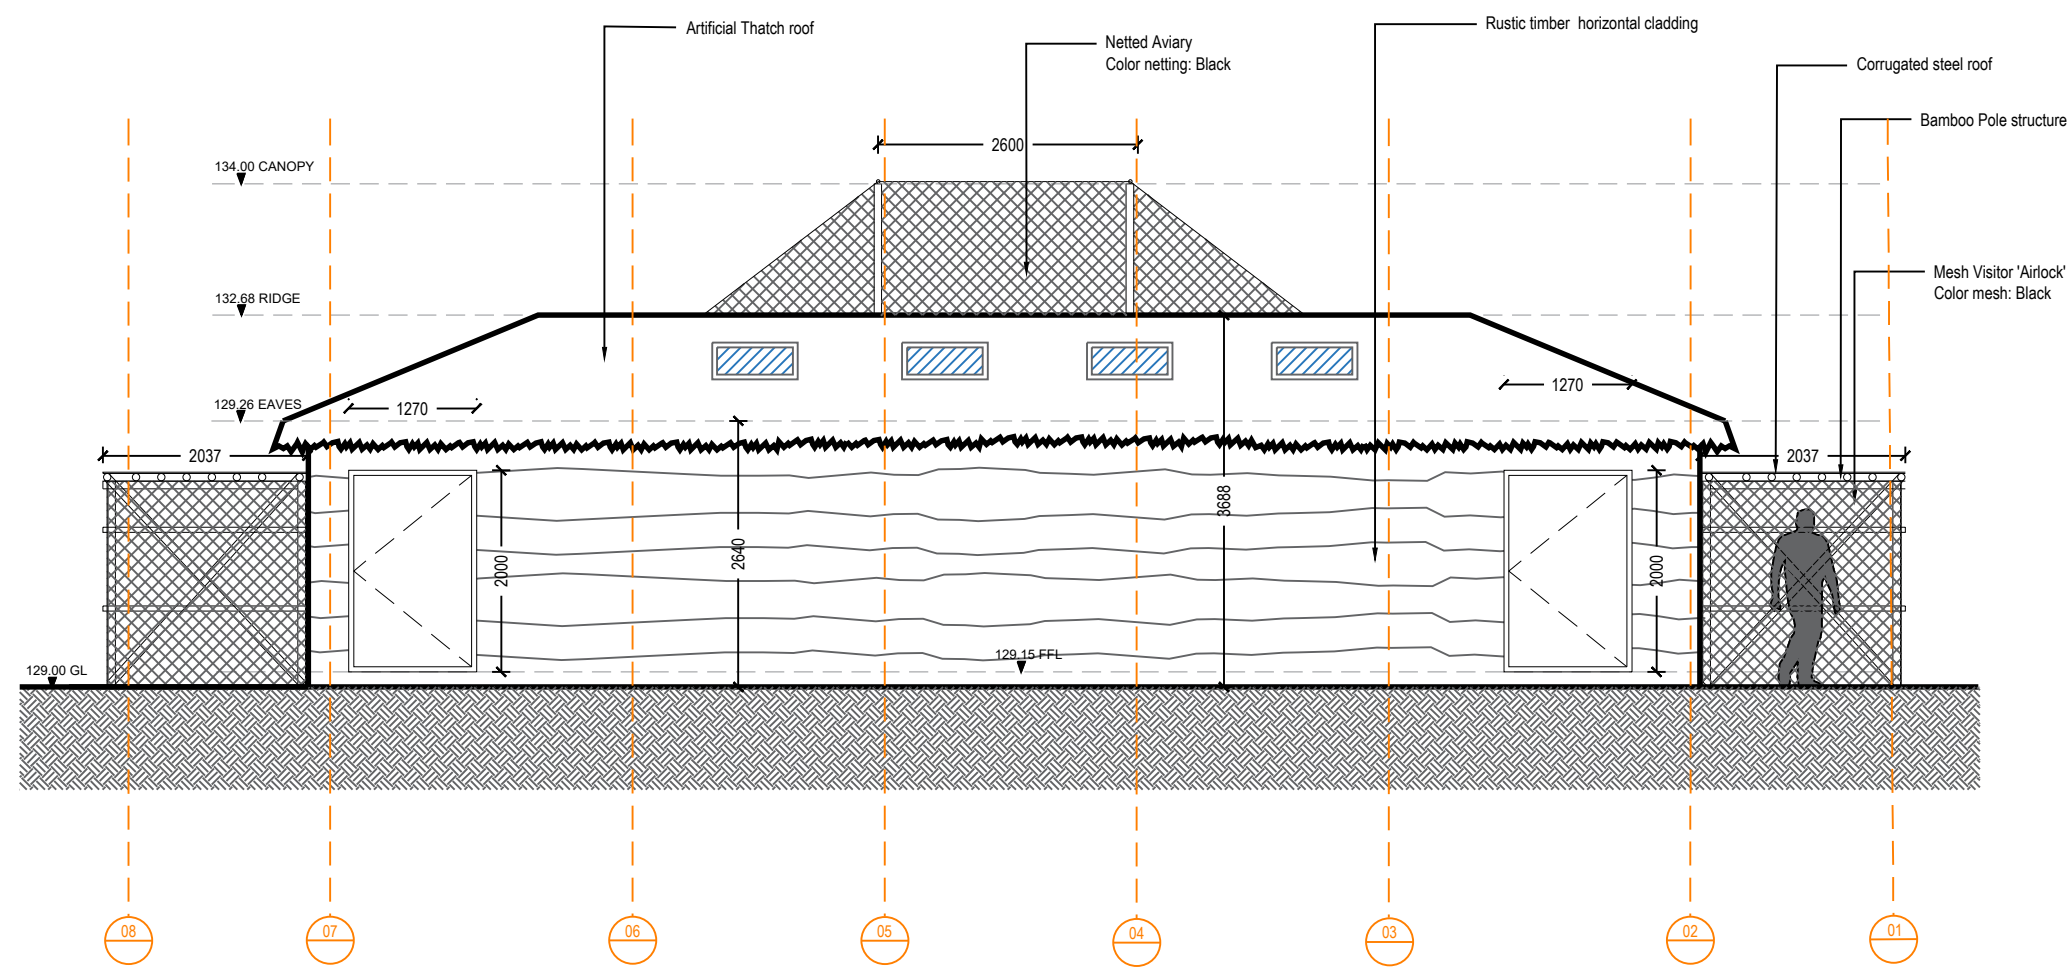


NORTH ELEVATION

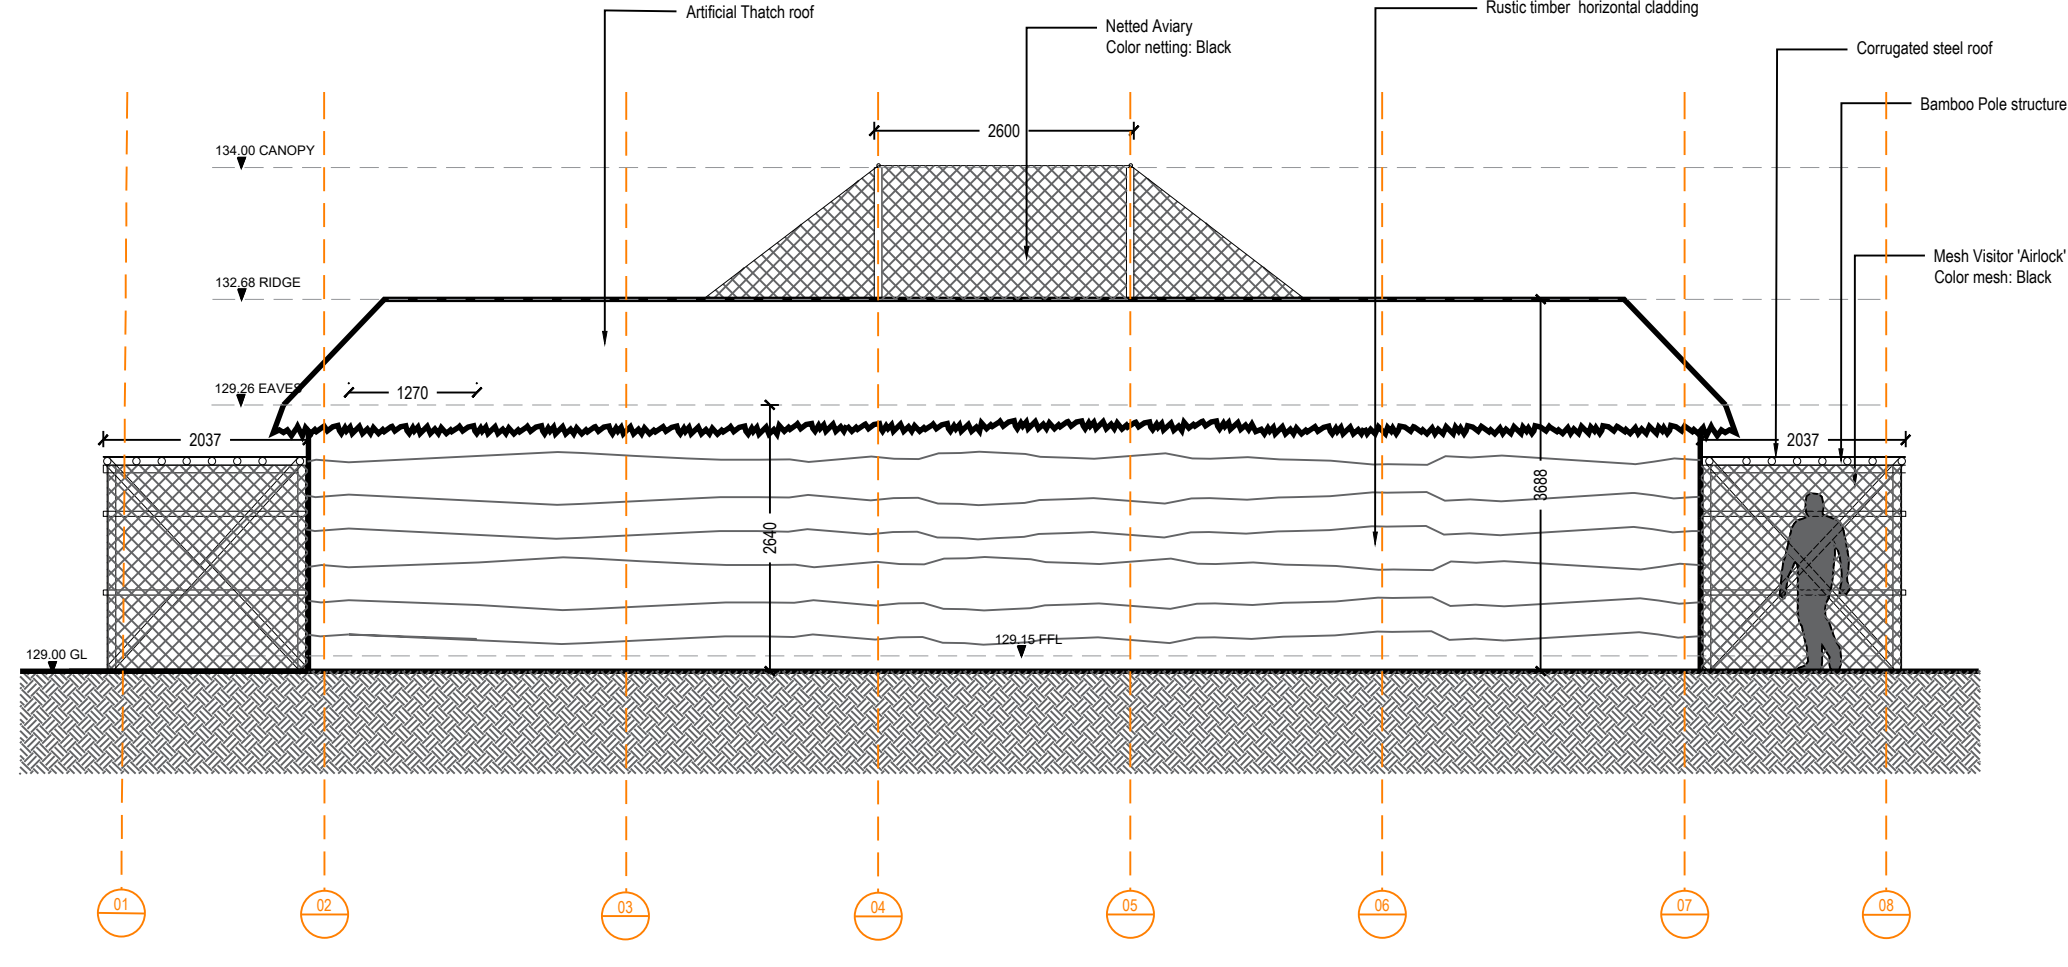


EAST ELEVATION

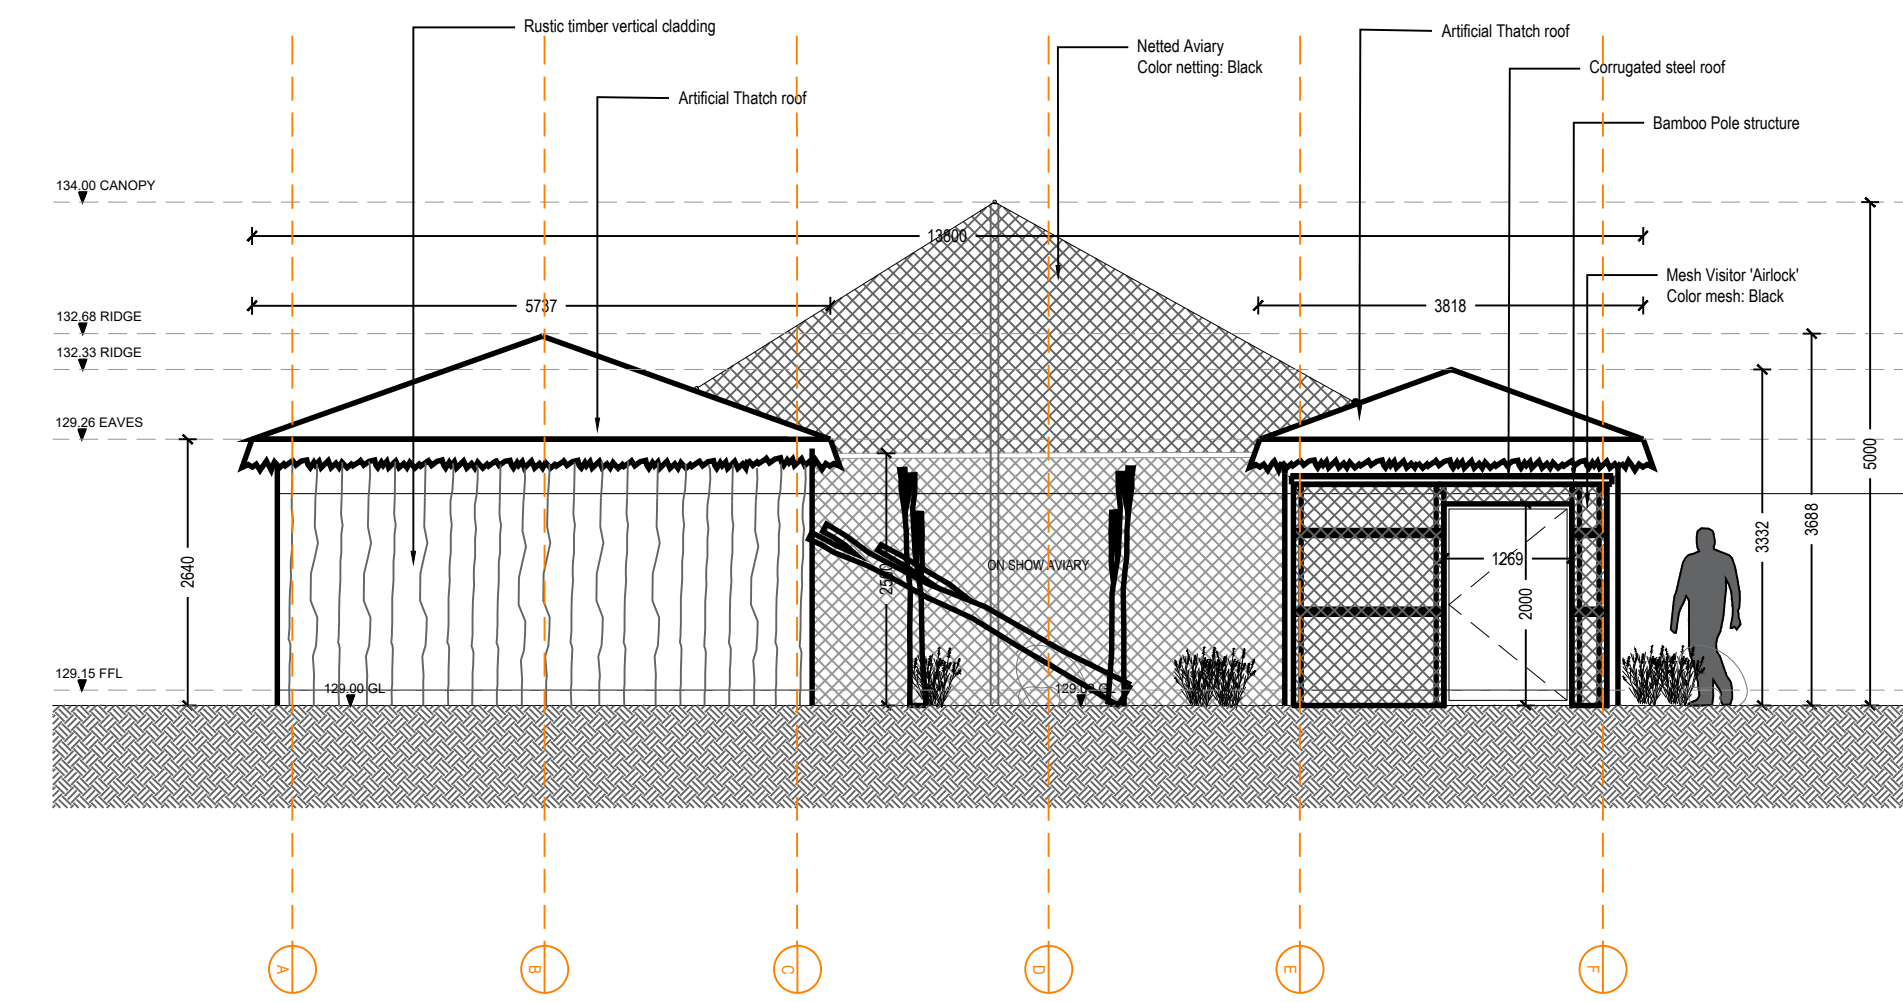


EAST ELEVATION

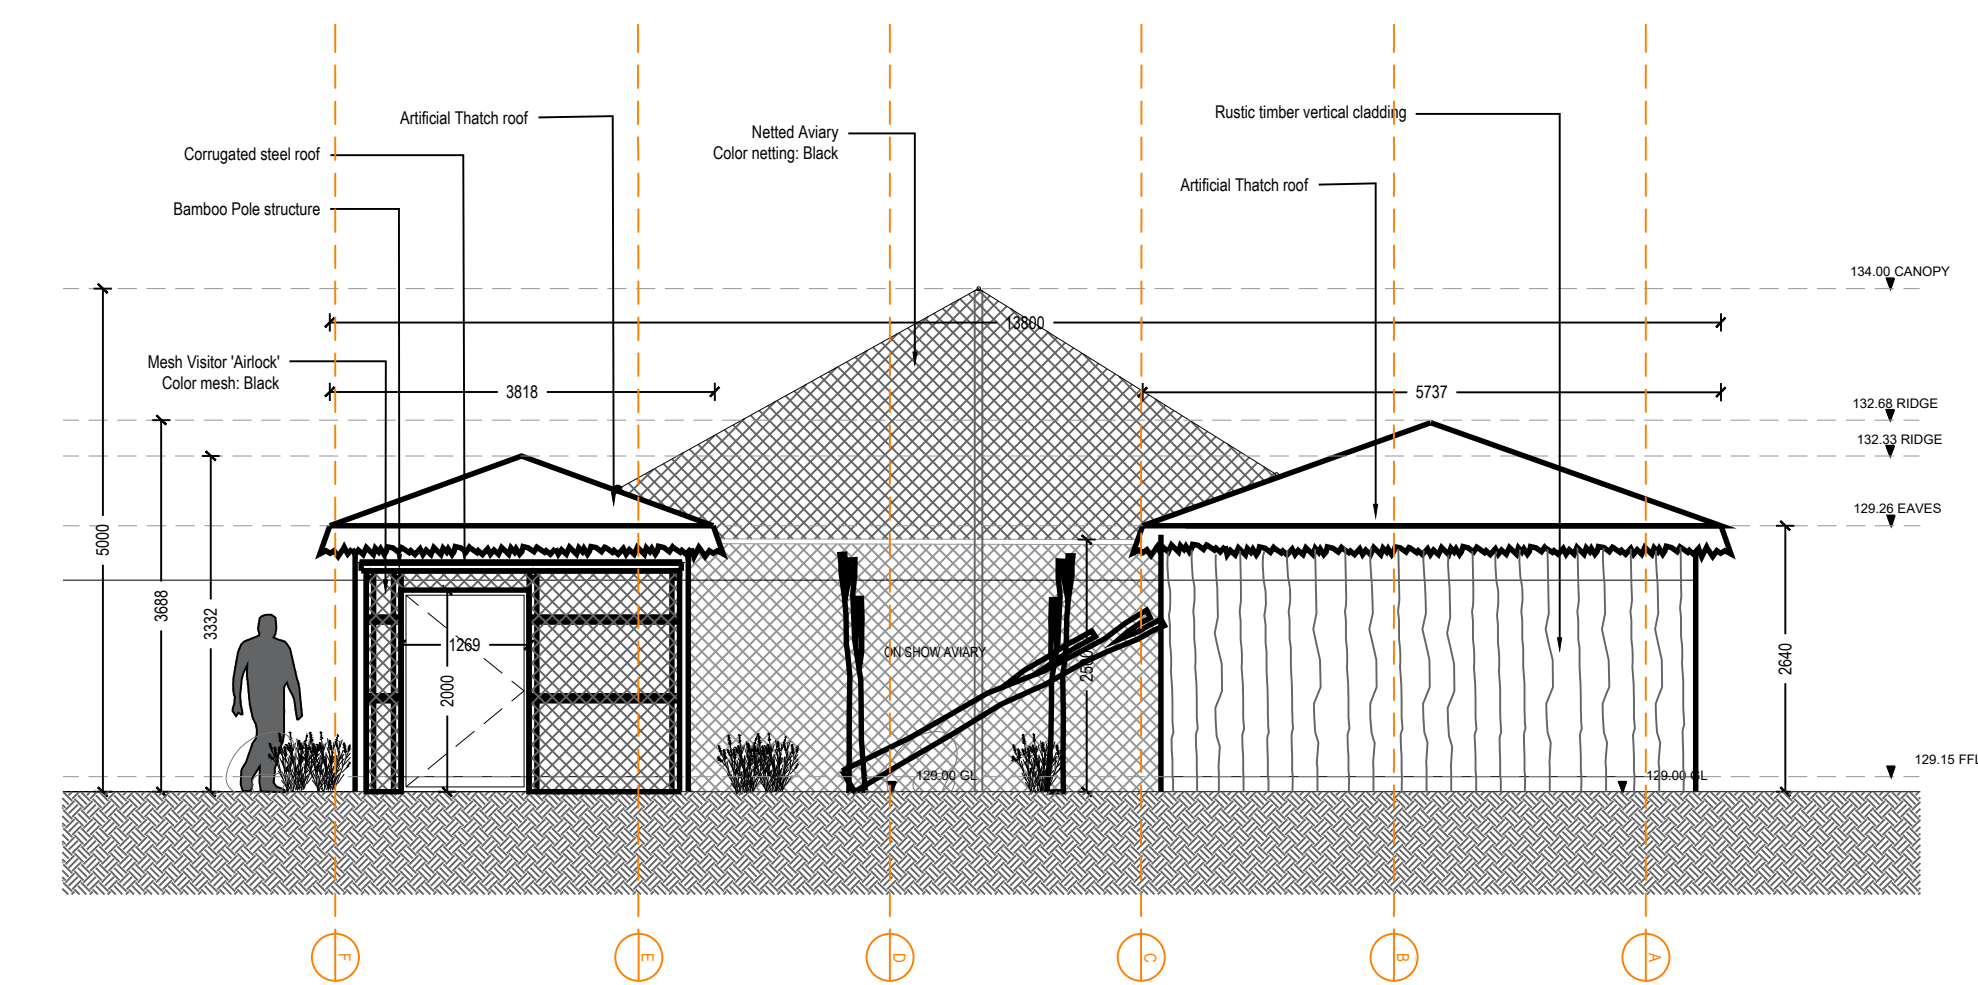

WEST ELEVATION

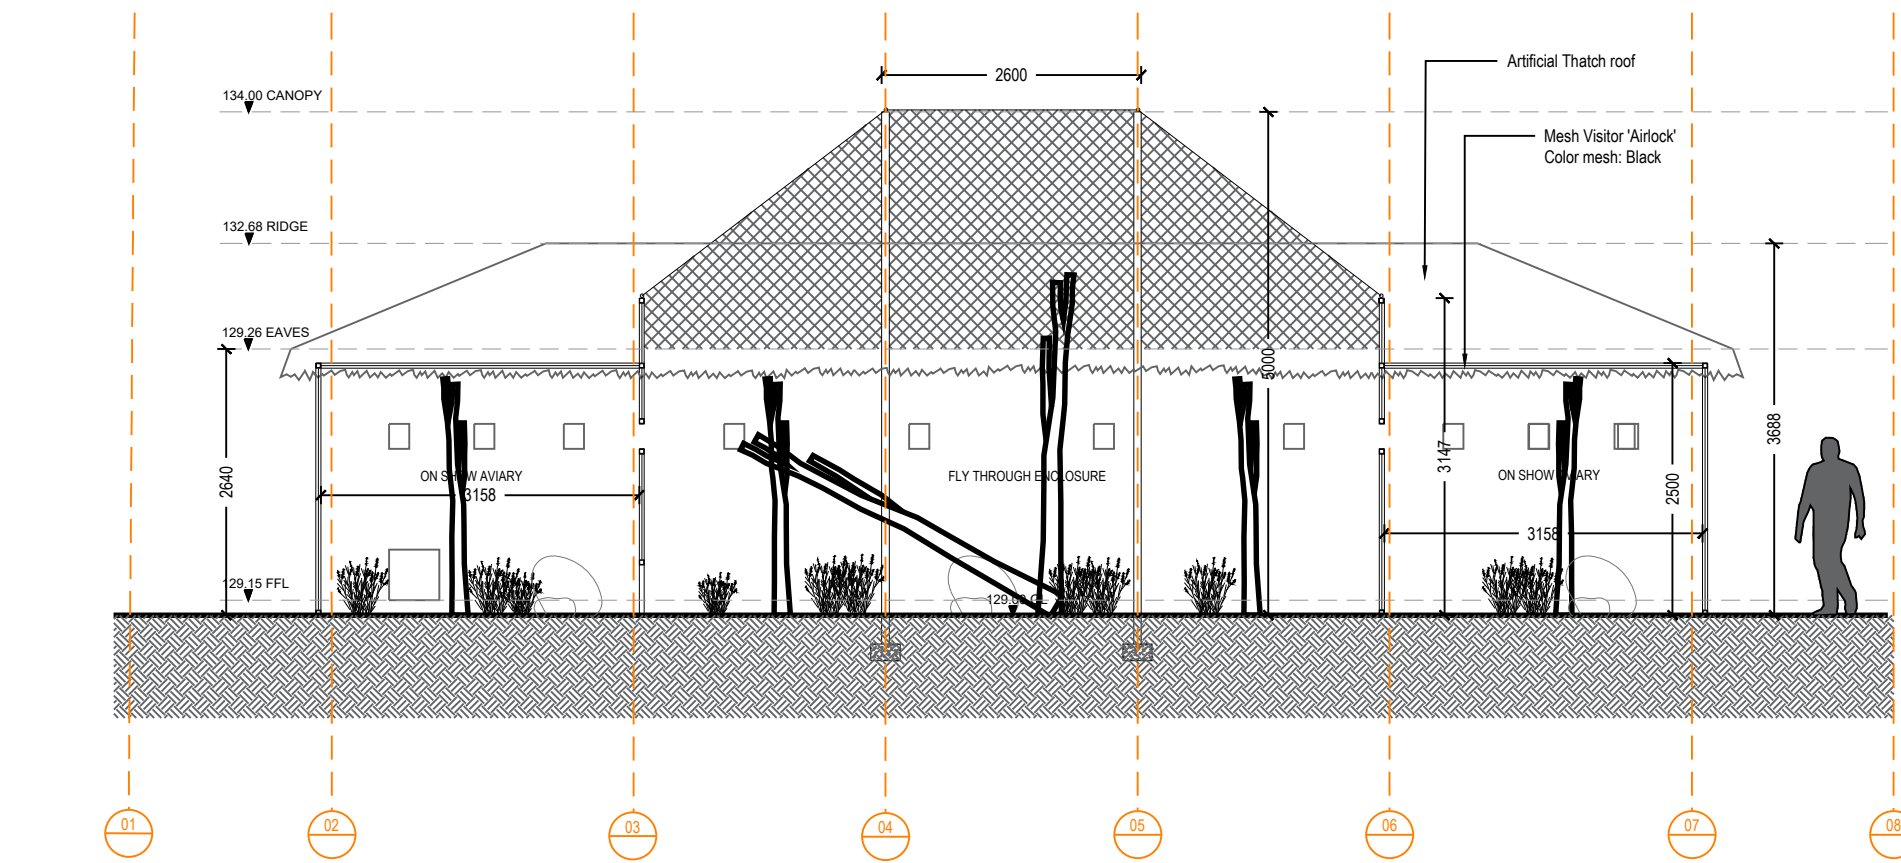

SECTION A:A

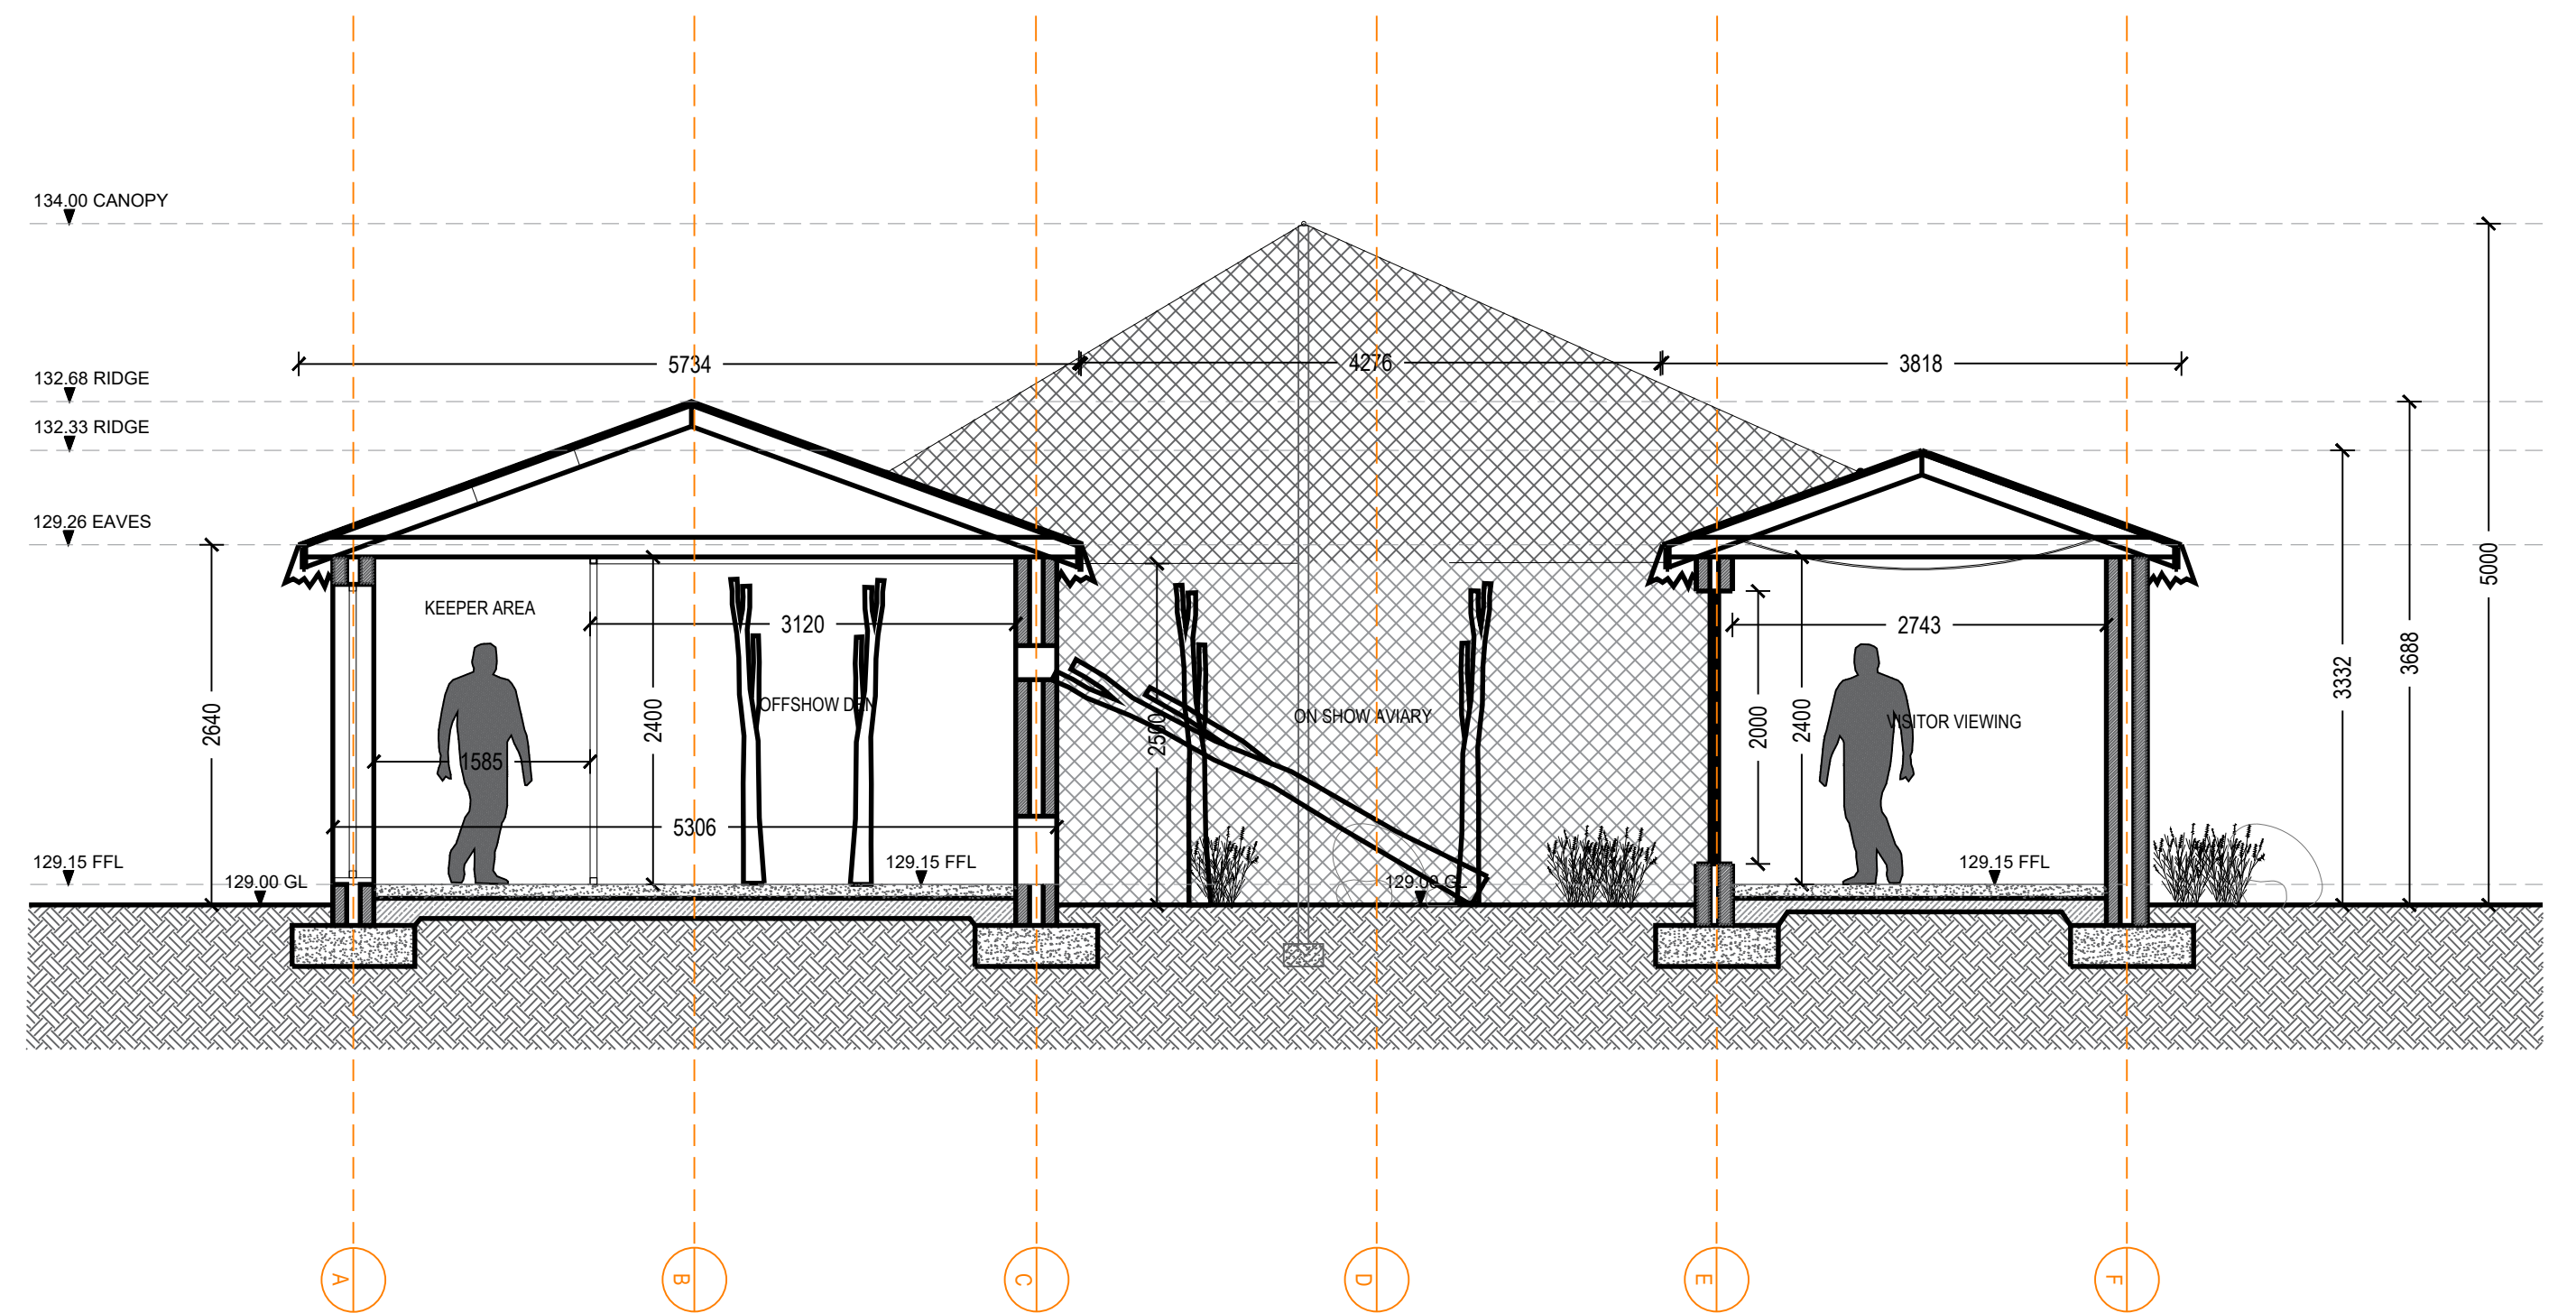

SECTION B:B





LOCATION PLAN

rev	details	by	date
00	ISSUE FOR PLANNING	JM	01.08.2024

rev	details	by	date

- Notes
1. All dimensions to be checked onsite.
 2. This drawing to be read in conjunction with all other drawings and specifications.

Previous Superceded Drawing number:
P22009-00-001-DZ-0146

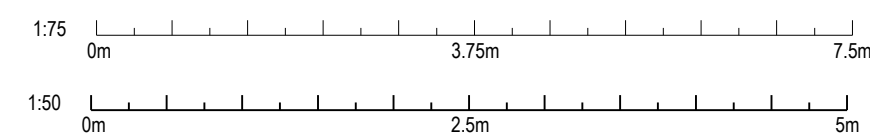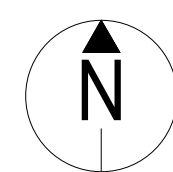

Project title
NSCC ORANGUTAN FACILITY

Drawing title
**BIRD AVIARY
ELEVATIONS & SECTIONS**

Drawing number
TWZ-DZU-00-00-DR-L-0146-00

Revision
FOR PLANNING

Date
01.08.2024

Scale
1:50 / 1:75 @ A1

Drawn
ZW

Checked
JM

tz Twycross Zoo
IN THE HEART OF CONSERVATION

