




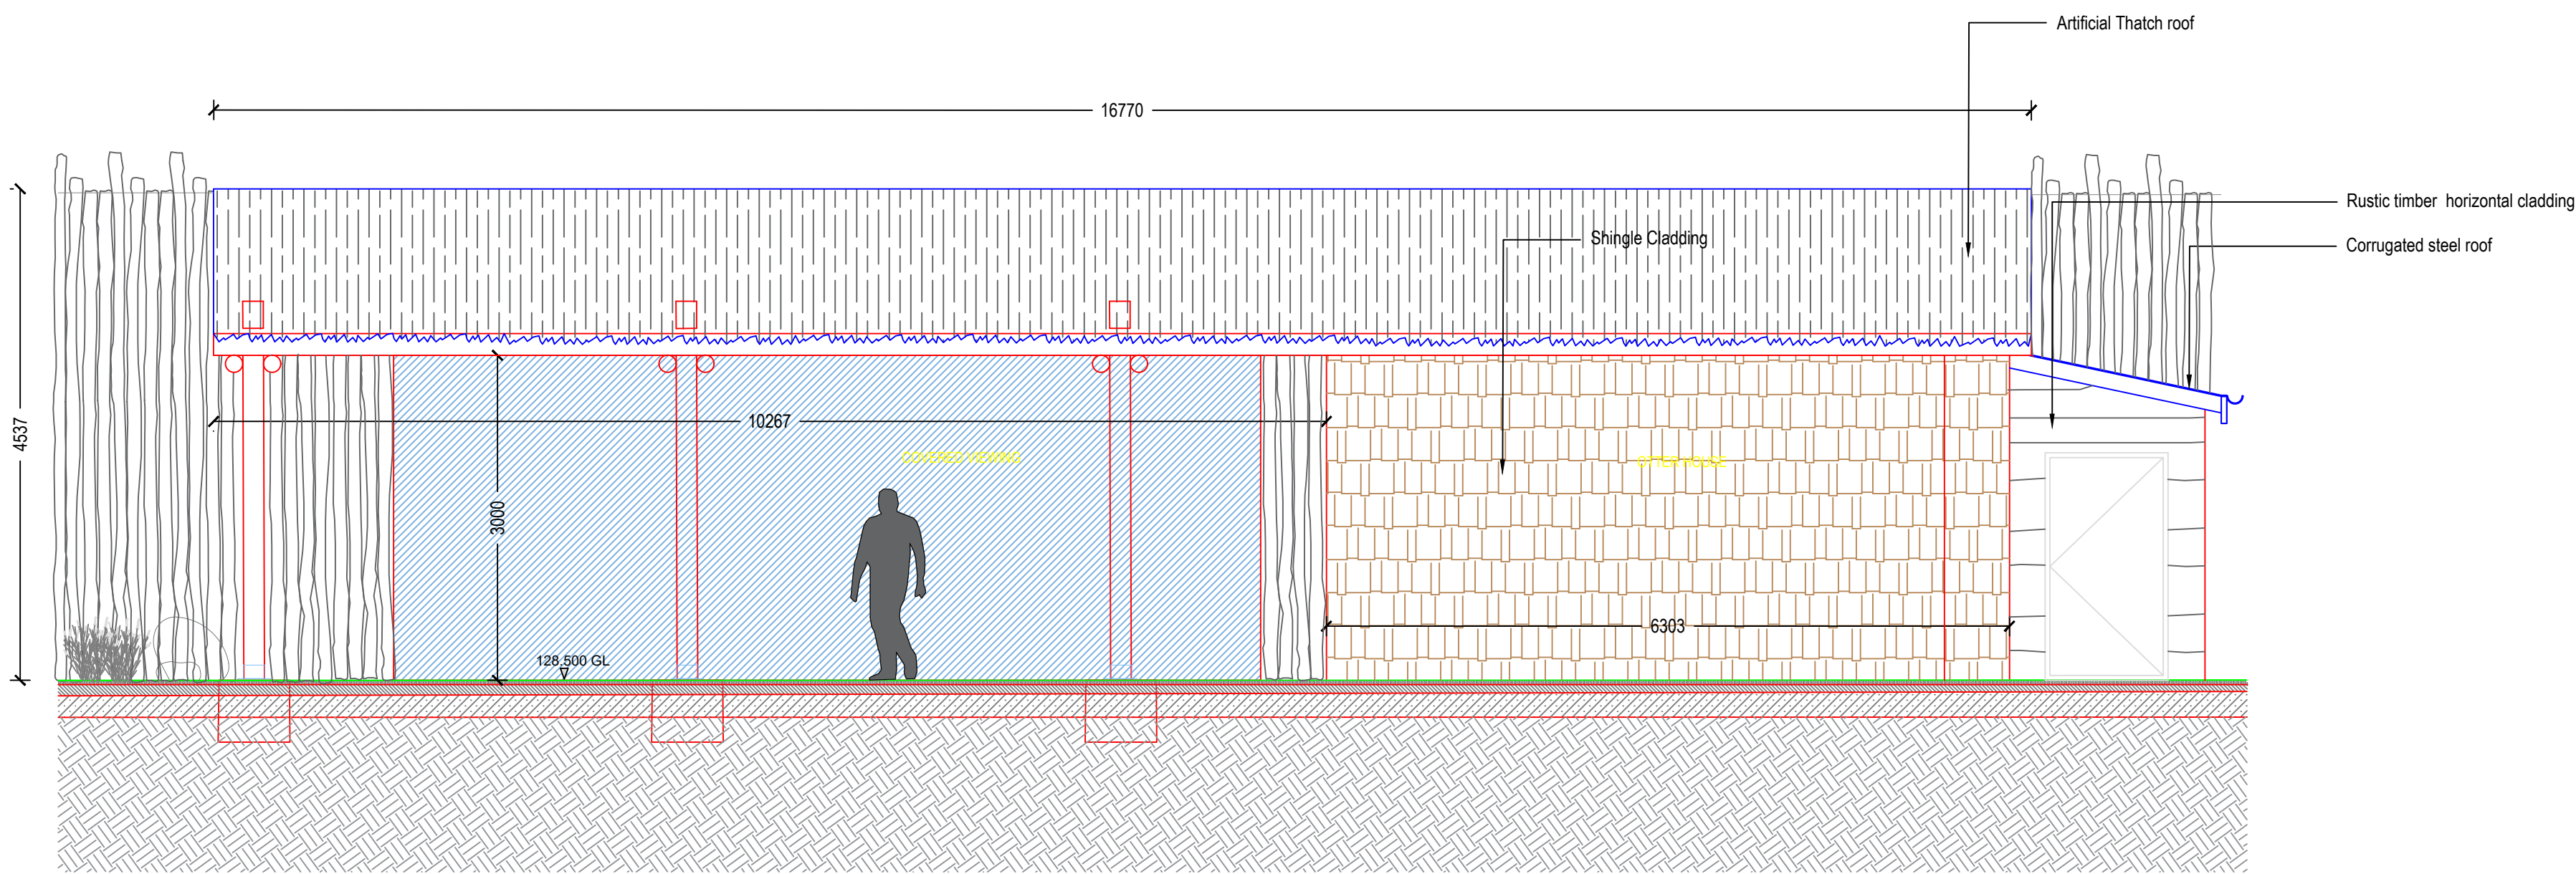

EAST ELEVATION

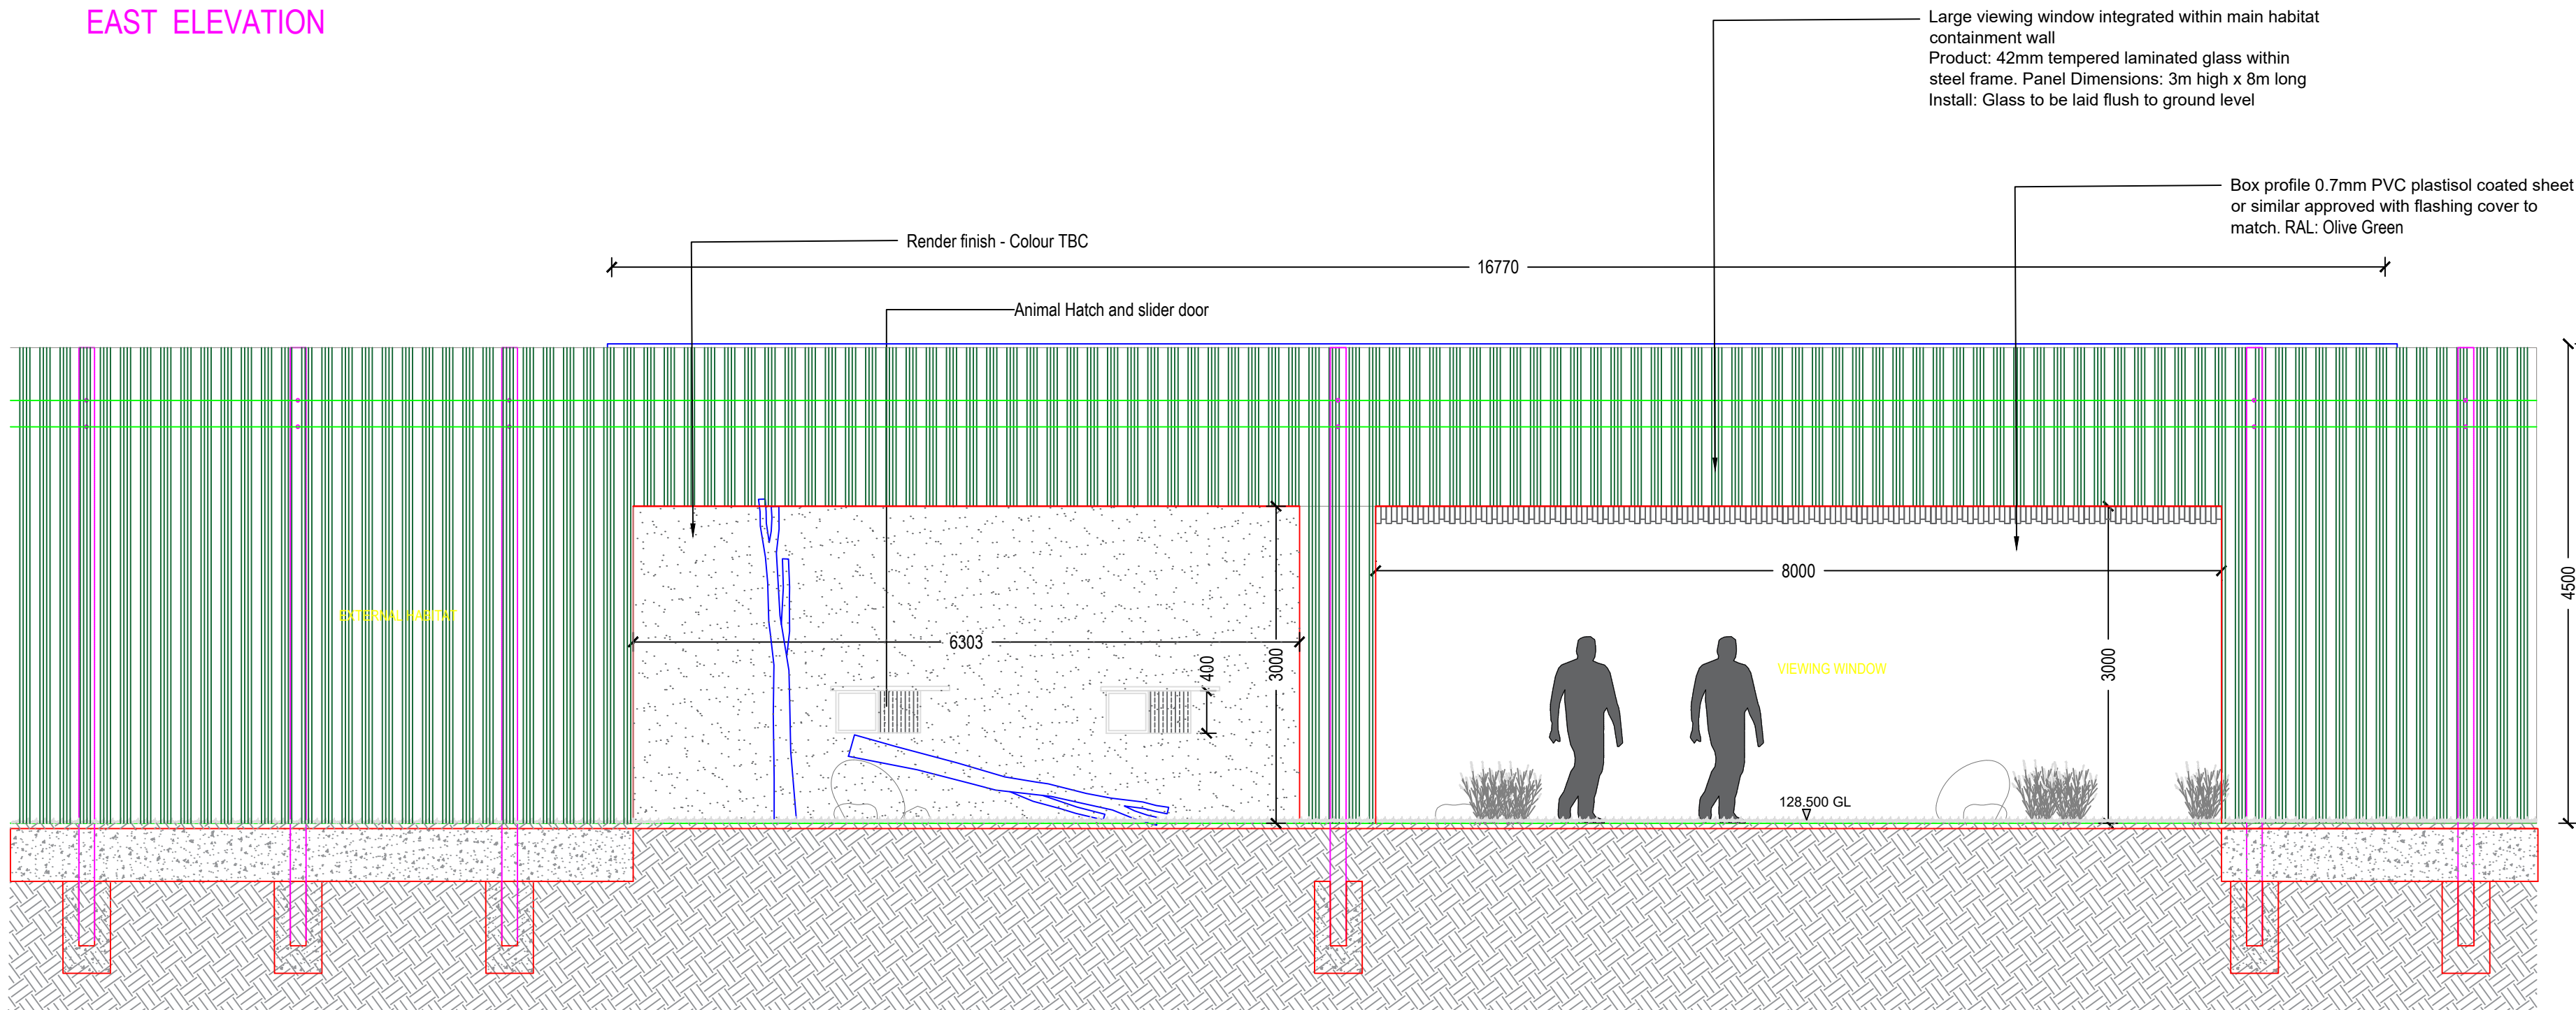


WEST ELEVATION

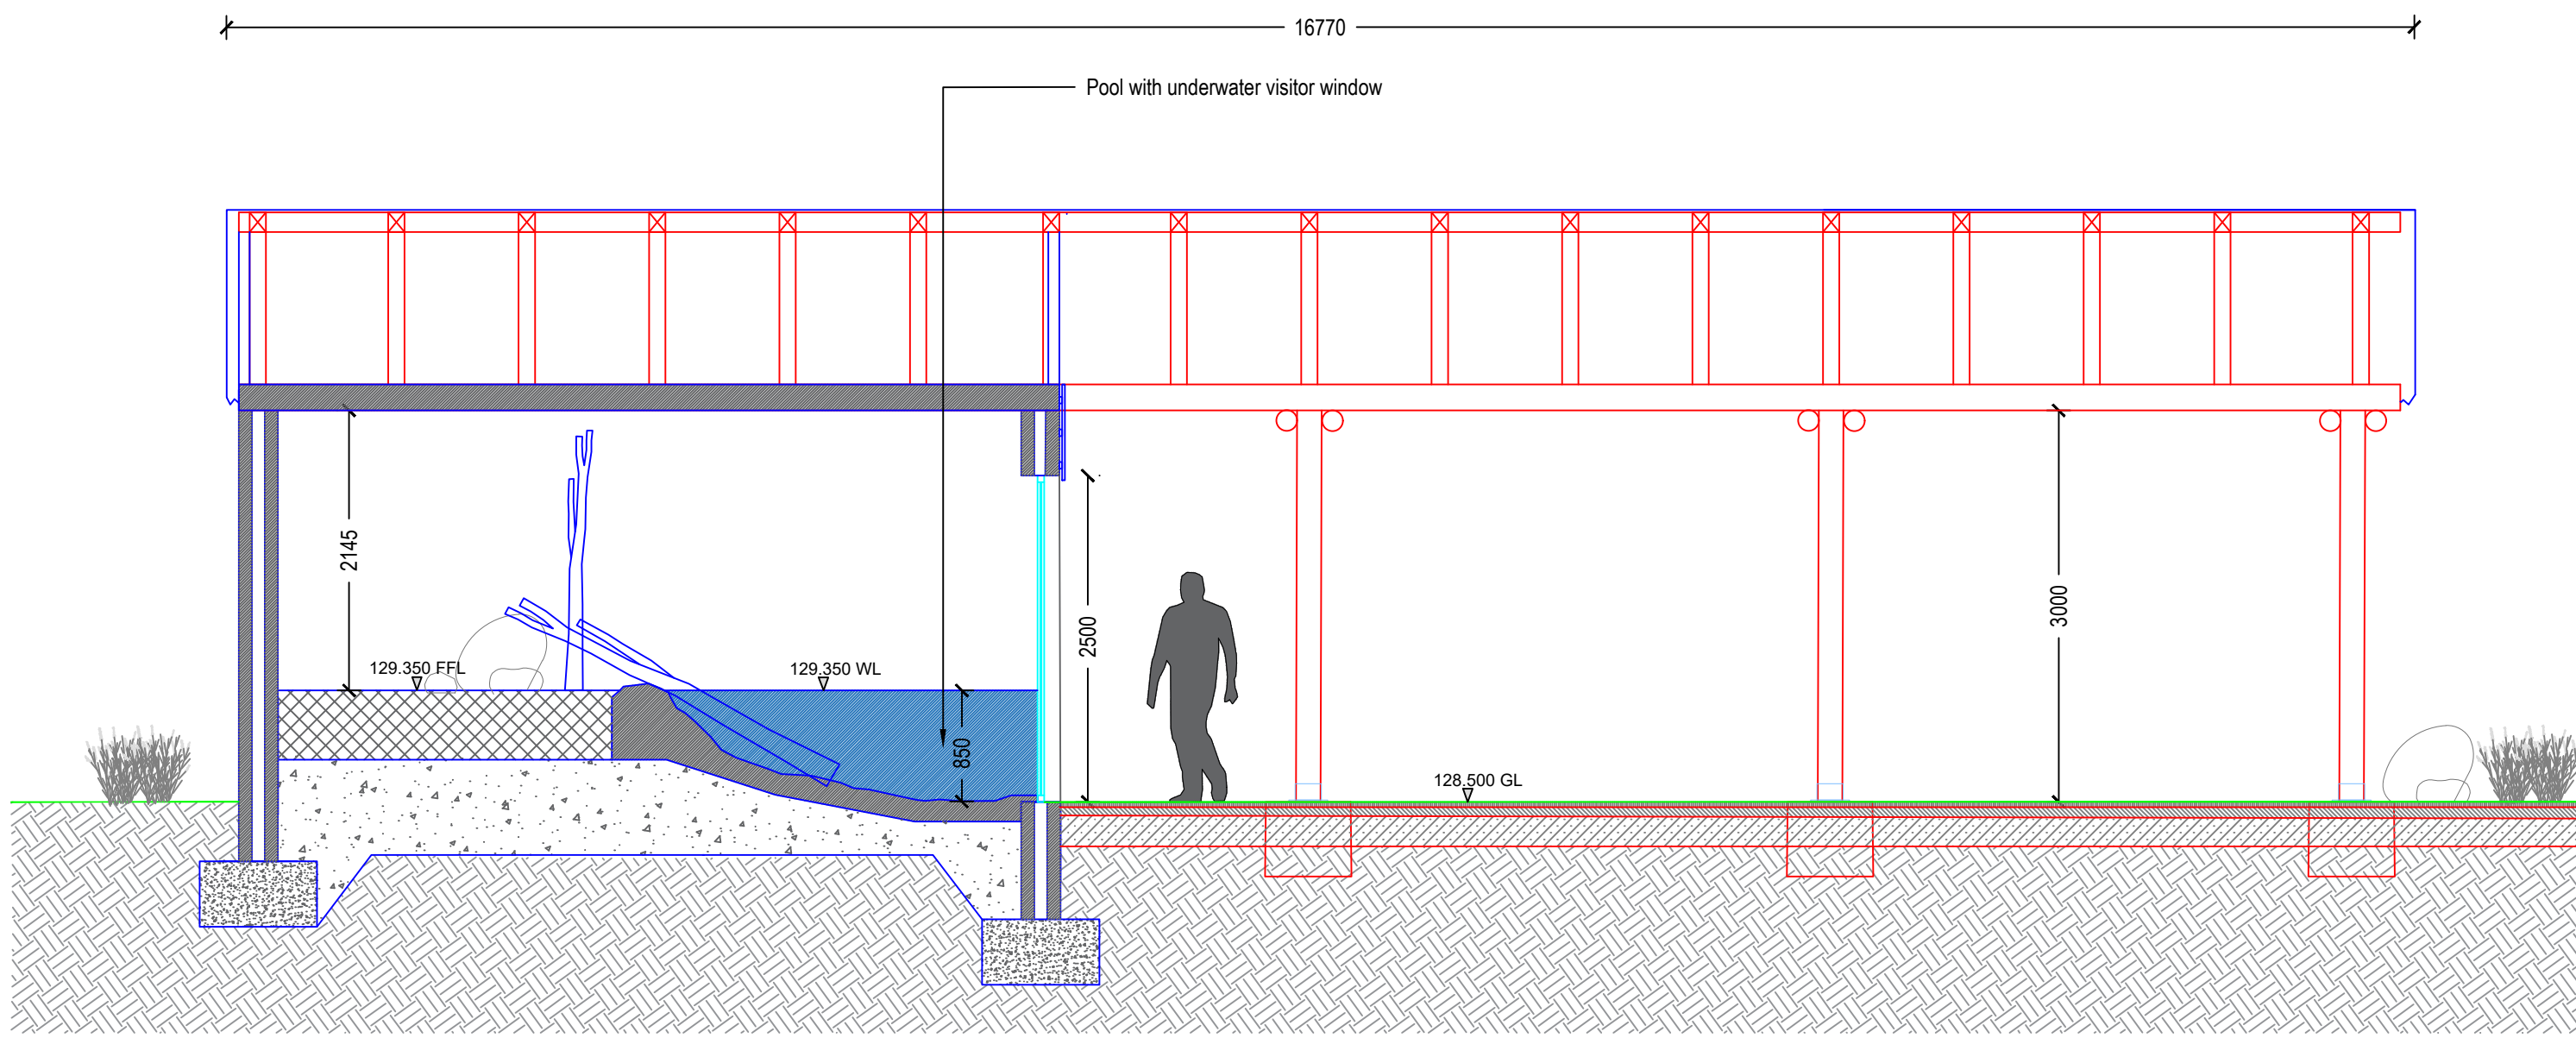

CROSS SECTION



LOCATION PLAN

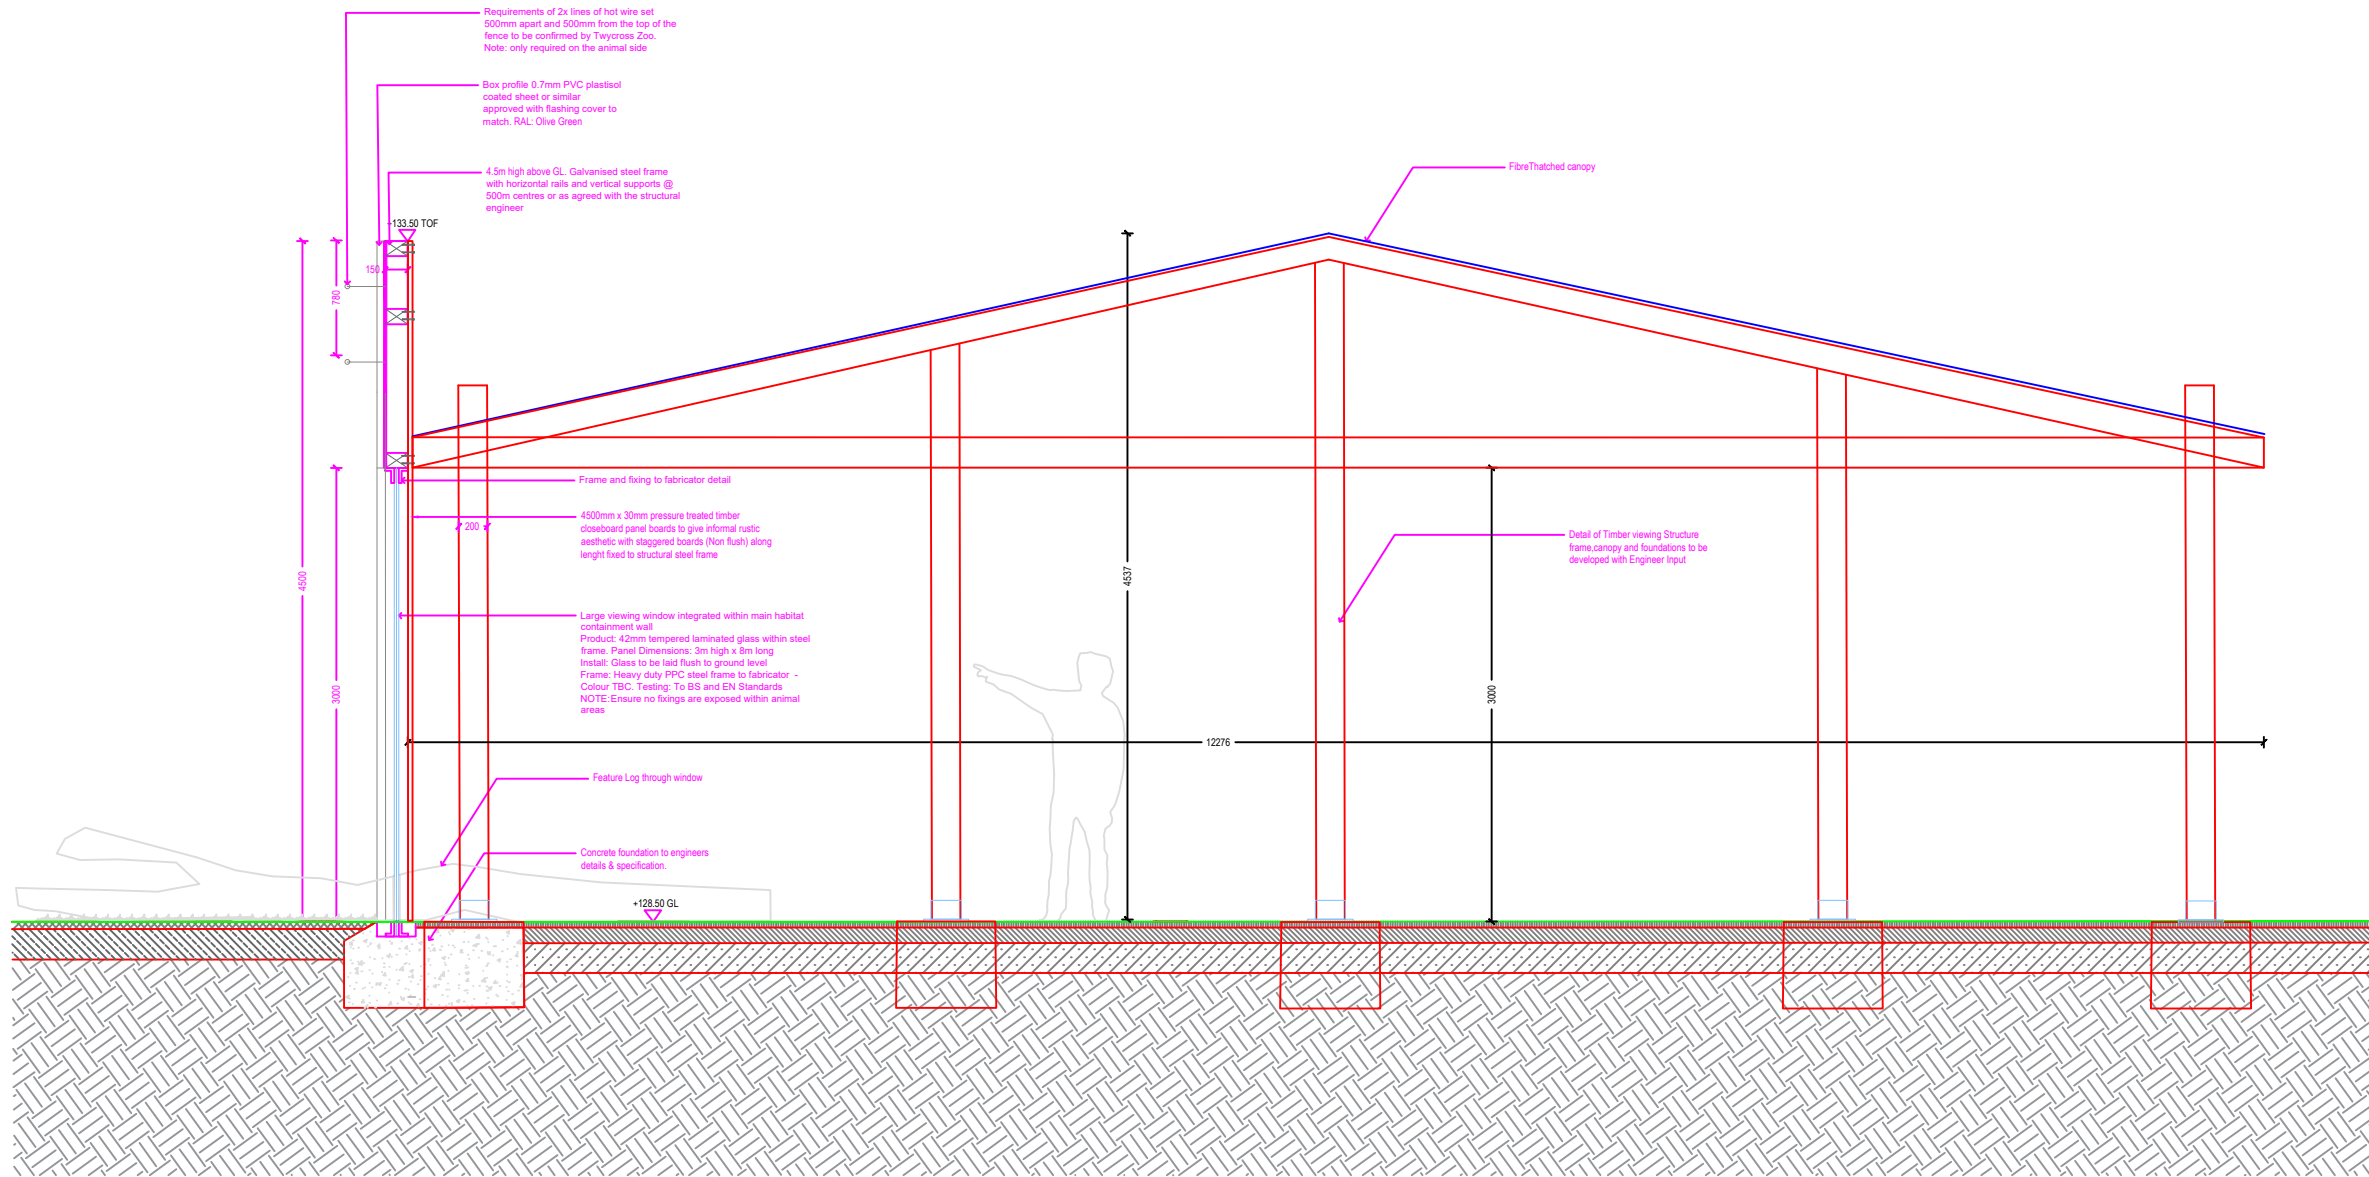


CROSS SECTION

rev	details	by	date
00	ISSUE FOR PLANNING	JM	19.07.2024
01	RE-ISSUE FOR PLANNING	JM	19.07.2024

- Notes
- Do not scale from drawing, use figured dimensions only.
 - All dimensions to be checked onsite.
 - This drawing to be read in conjunction with all other drawings and specifications.

Previous Superceded Drawing number:
P22009-00-001-DZ-0148

 

Project title
NSCC ORANGUTAN FACILITY

Drawing title
PROPOSED ANIMAL HOUSE (03)
ELEVATIONS & SECTIONS

Drawing number
TWZ-DZU-00-00-DR-L-00148-01

Revised
FOR PLANNING

Date	Scale	Drawn	Checked
19.07.2024	1:50 @ A1	JM	JM

tz Twycross Zoo
IN THE HEART OF CONSERVATION



P: 07715 087989 E: Jonathan.mcdougall@twycrosszoo.com