



Front Elevation




Side Elevation




Rear Elevation




Side Elevation

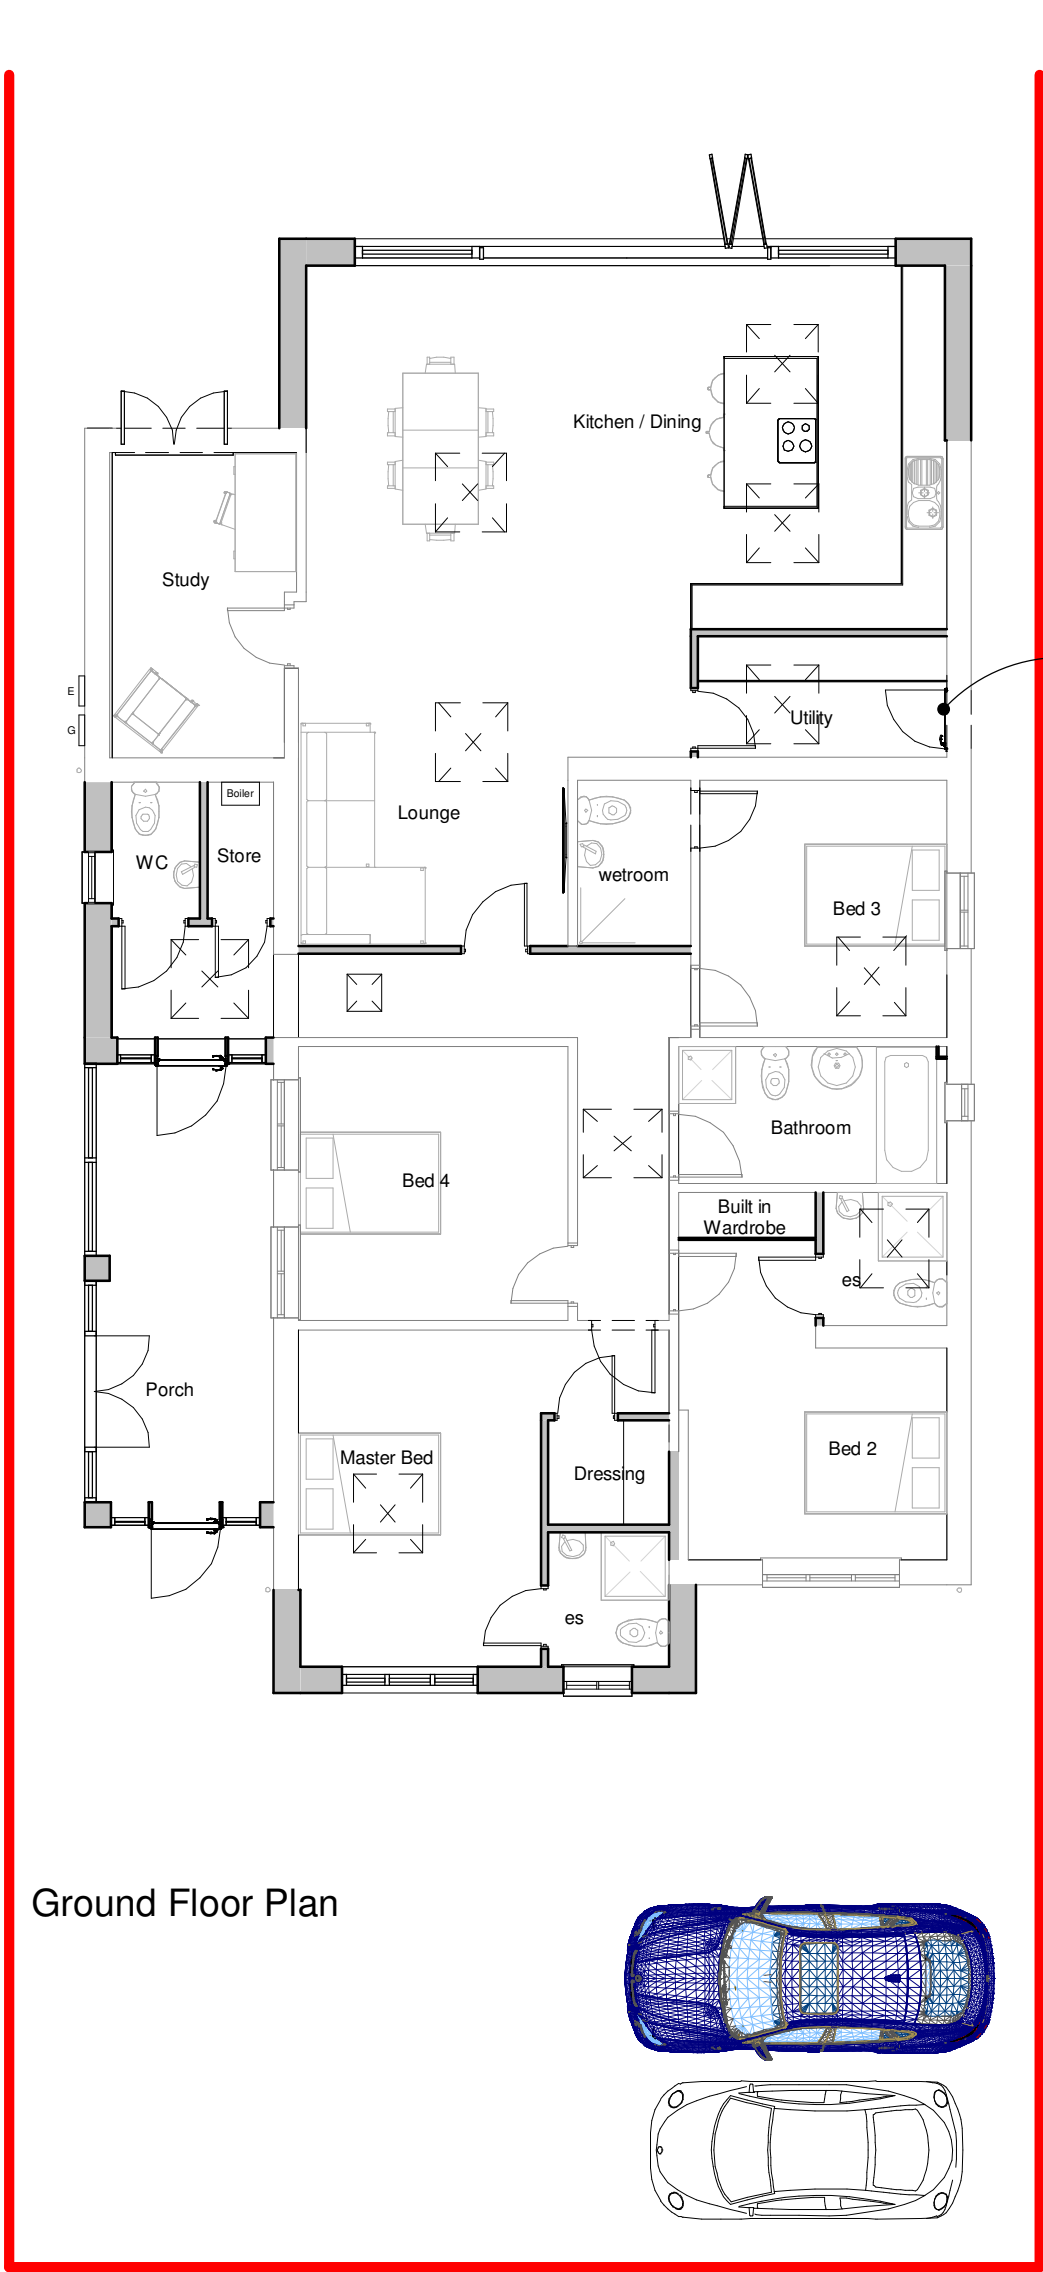

Ground Floor Plan

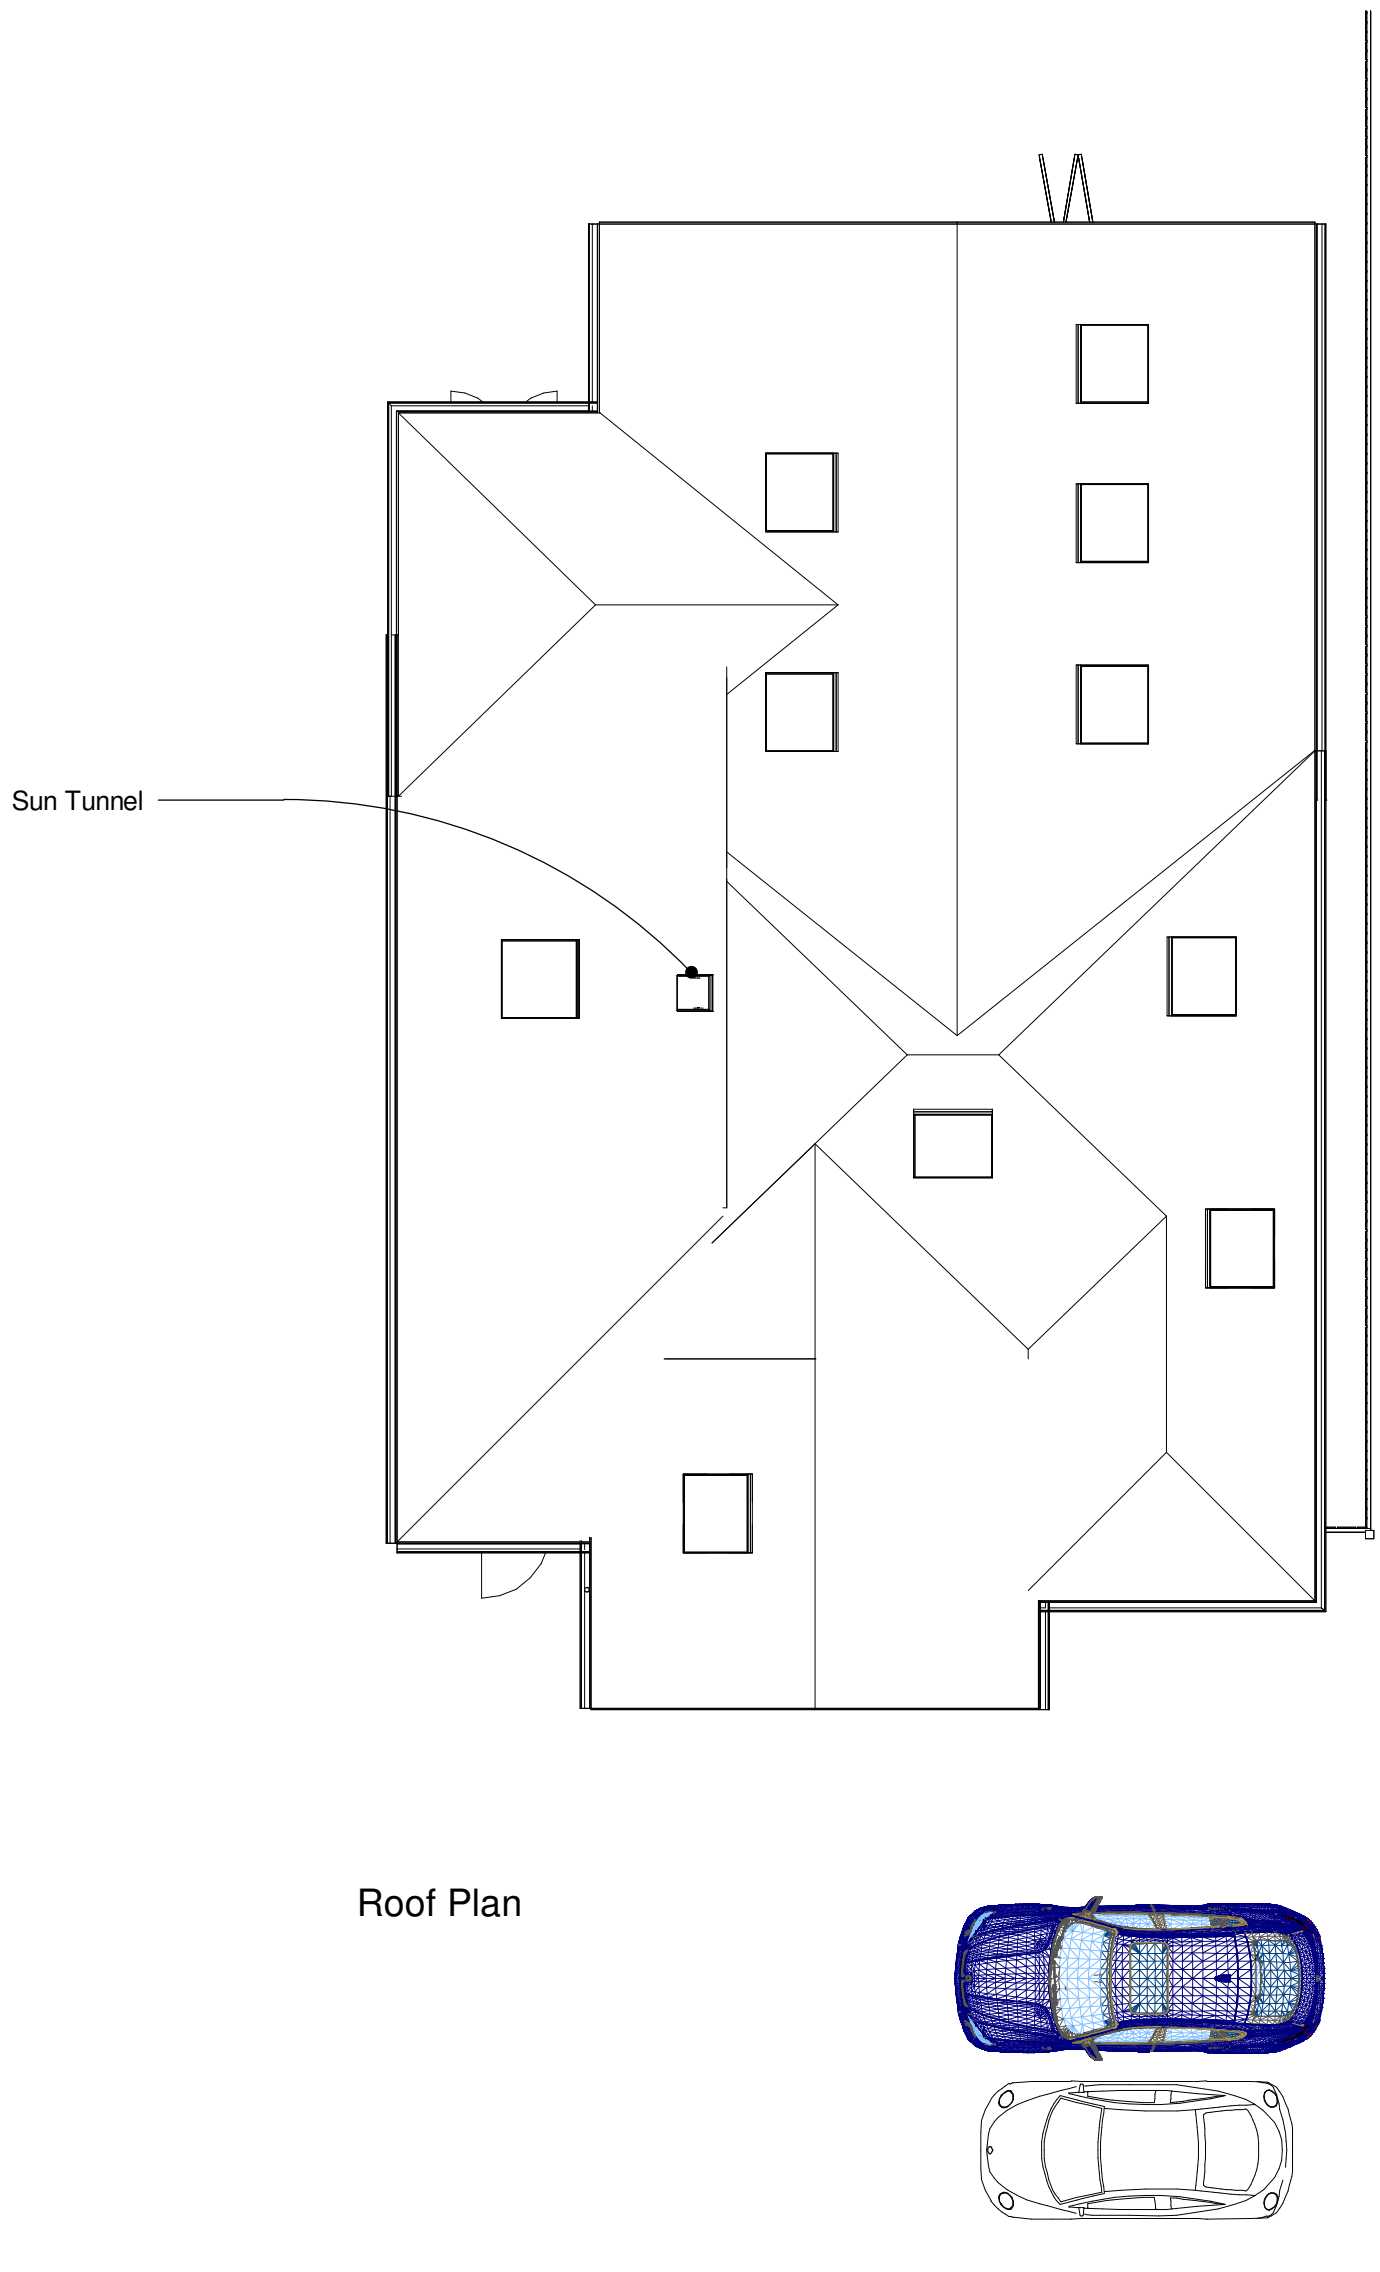

Roof Plan

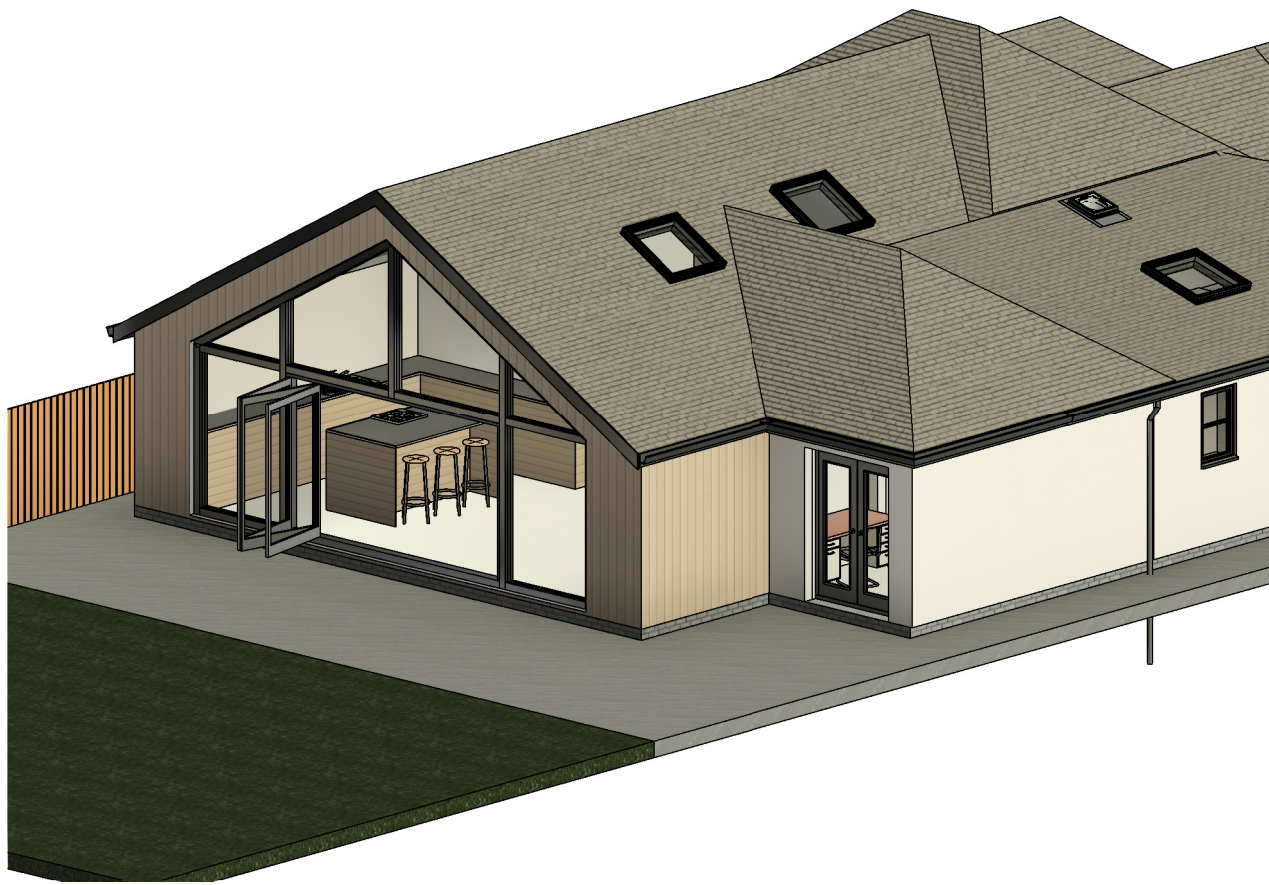

Client		Mr & Mrs Tantari		hayward ARCHITECTS LTD 19 Station Road Hinckley Leicestershire LE10 1AW Tel: 01455 635 665 Fax: 01455 618 971 www.hayward-architects.co.uk	
Project Title		181 Main Street Newbold Verdon LE9 9NQ			
Drawing Title		Scheme 03			
Scale	1:100	Date	October 2023	Sheet	A1
Author	MO	Checked by	LW	Job No.	
				Drawing No.	04A
The COPYRIGHT OF THIS DRAWING IS VESTED IN HAYWARD ARCHITECTS LTD. REPRODUCTION FOR ANY OTHER PURPOSE WITHOUT THE WRITTEN PERMISSION OF THE COPYRIGHT HOLDER, IS STRICTLY PROHIBITED AND WILL BE PROSECUTED TO THE FULL EXTENT OF THE LAW. DO NOT SCALE FROM DRAWING AND ONLY DIMENSIONS ARE TO BE USED				Status Planning	

