




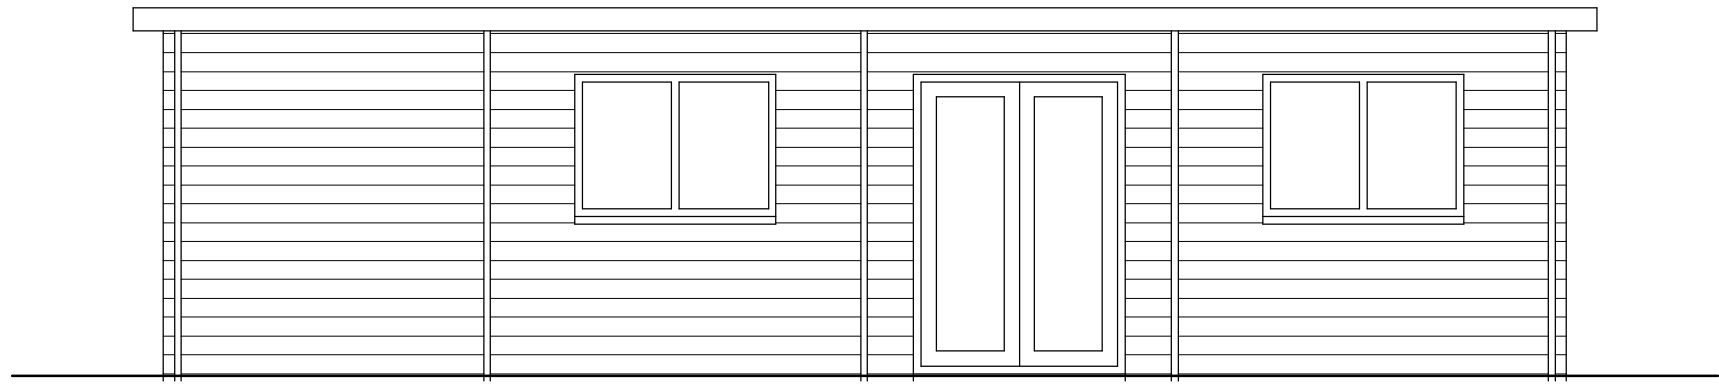


Elevation On Arrow A

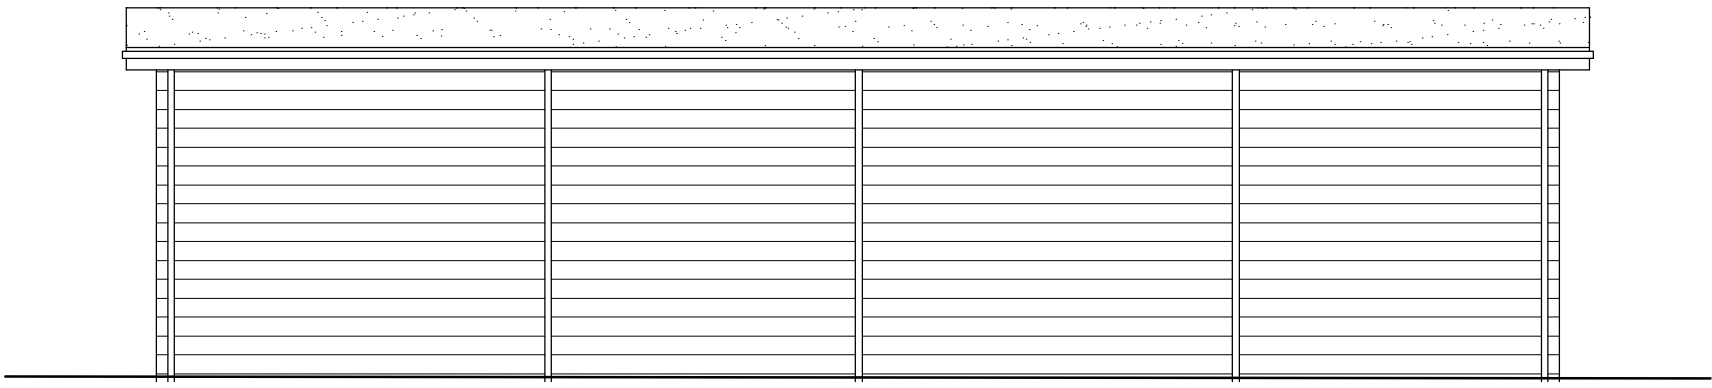


Elevation On Arrow B

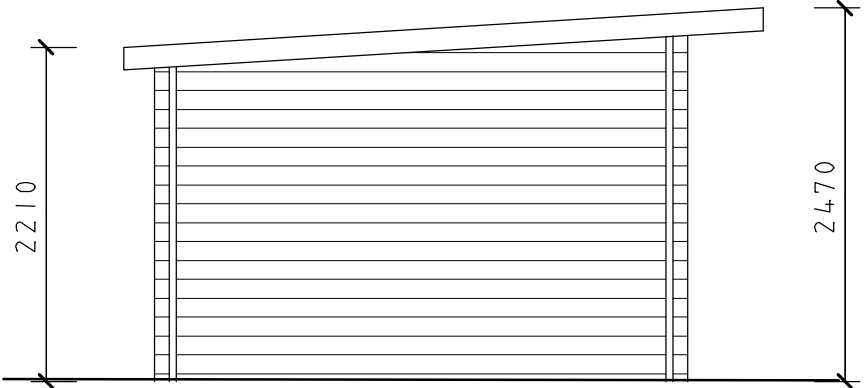


Elevation On Arrow C

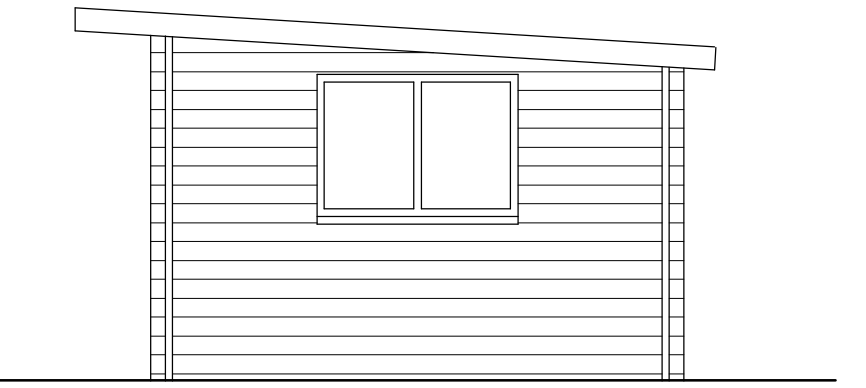

Elevation On Arrow D

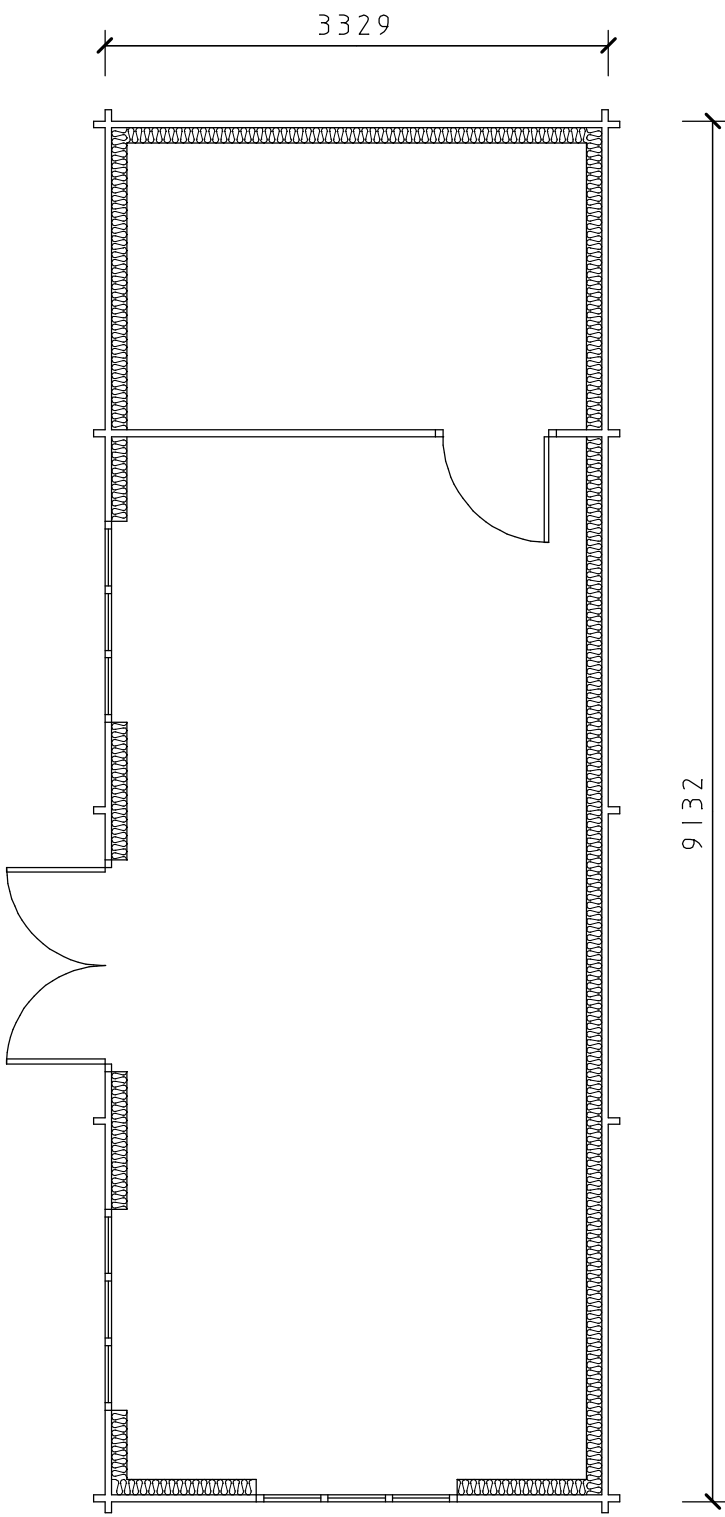


Floor Plan

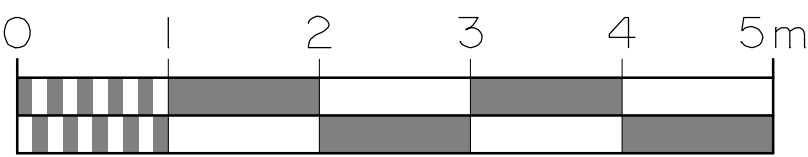

Elevations And Floor Plan
Scale, 1:50



Site Location Plan
Scale, 1:1250

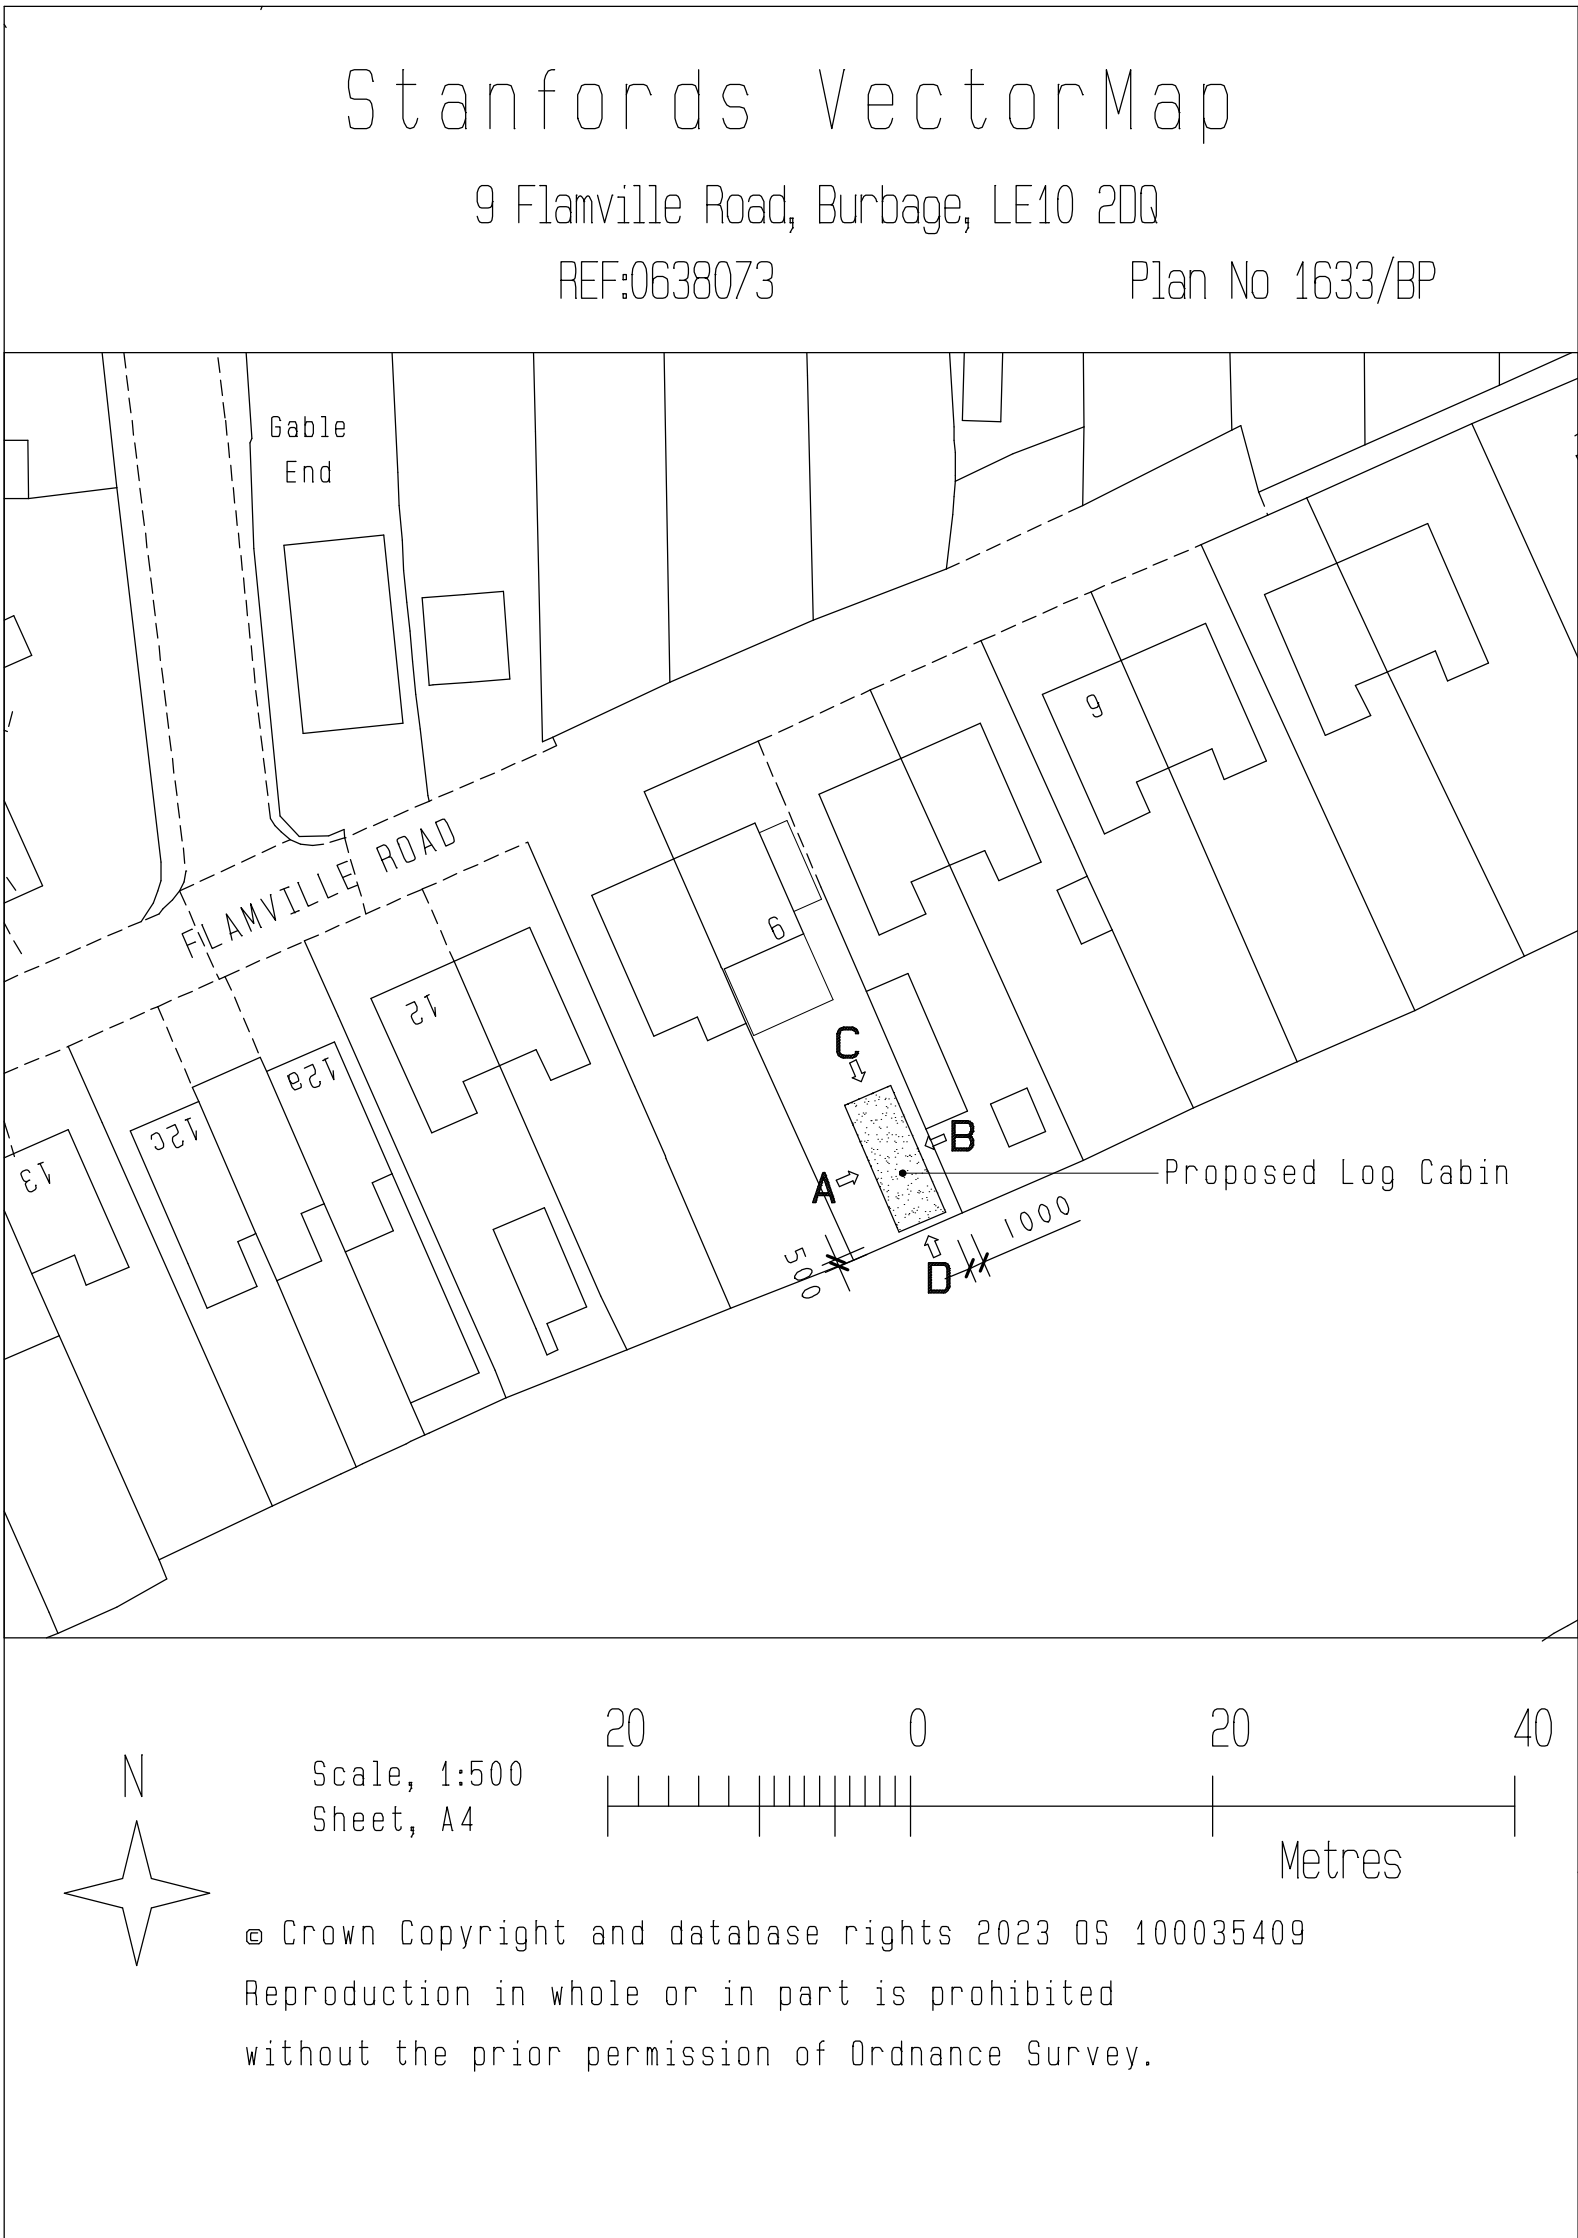

Block Plan
Scale, 1:500

CLIENT
Toby Naish

JOB TITLE
**9 Flamville Road
Burbage
LE10 2DQ**

DRAWING TITLE
**Proposed Addition
Of Log Cabin To The
Rear Garden Of
Semi Detached House**

SCALE	SHEET	DATE	DRAWN BY
as noted	A1	Dec 23	A Moore

ANDREW MOORE
ARCHITECTURAL SERVICES
Tel; 07973397765
Email;andrewmoore@workmail.com

DRG NO	SHEET NO
1633	