





1:100 FRONT ELEVATION




1:100 SIDE ELEVATION

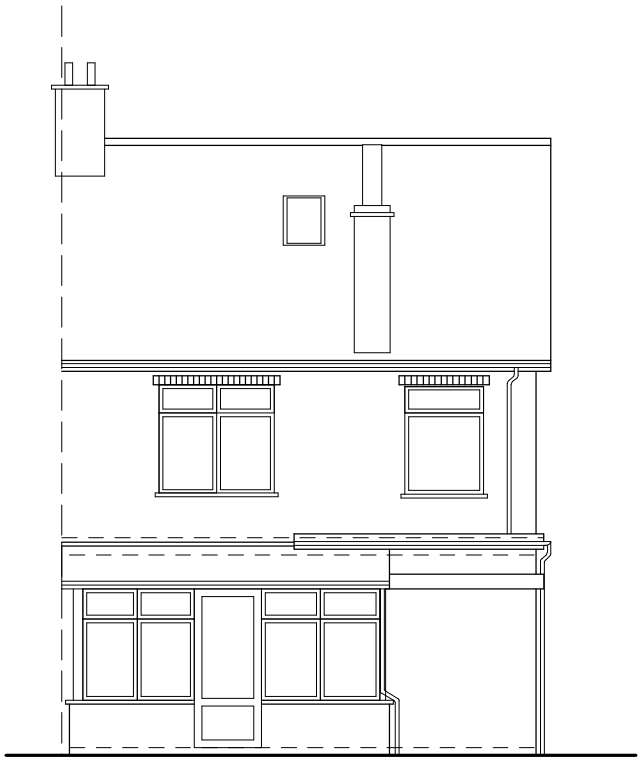


1:100 REAR ELEVATION

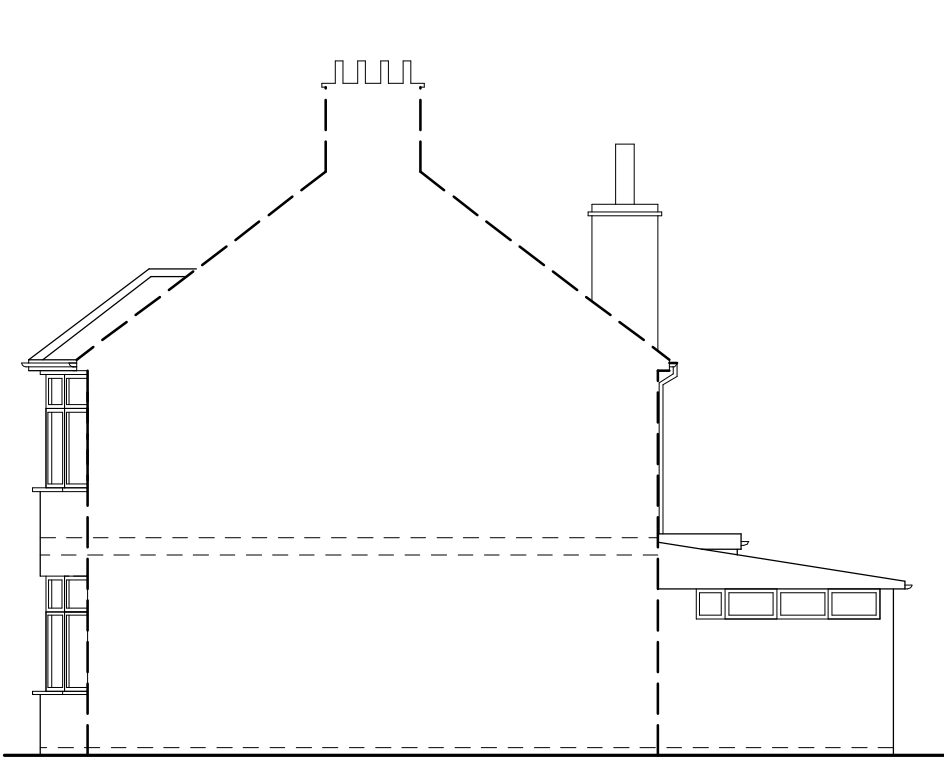


1:100 SIDE ELEVATION

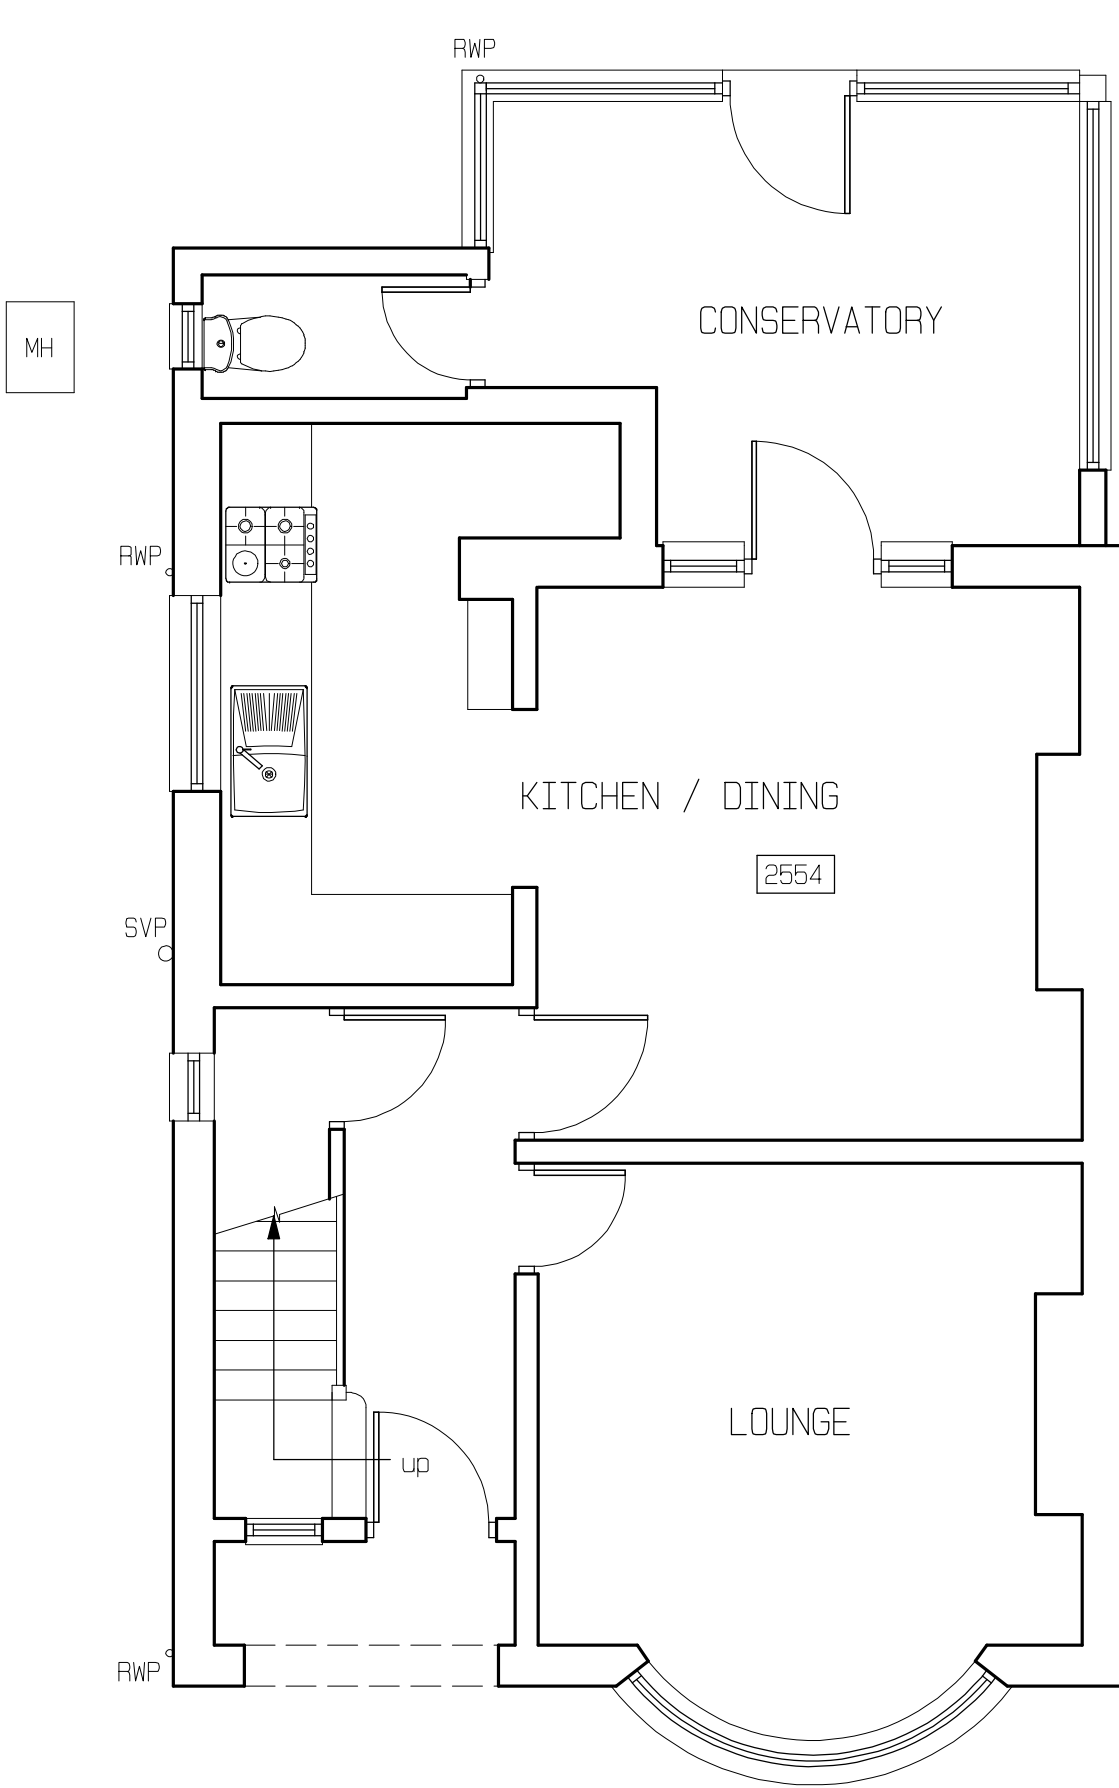


1:50 GROUND FLOOR PLAN

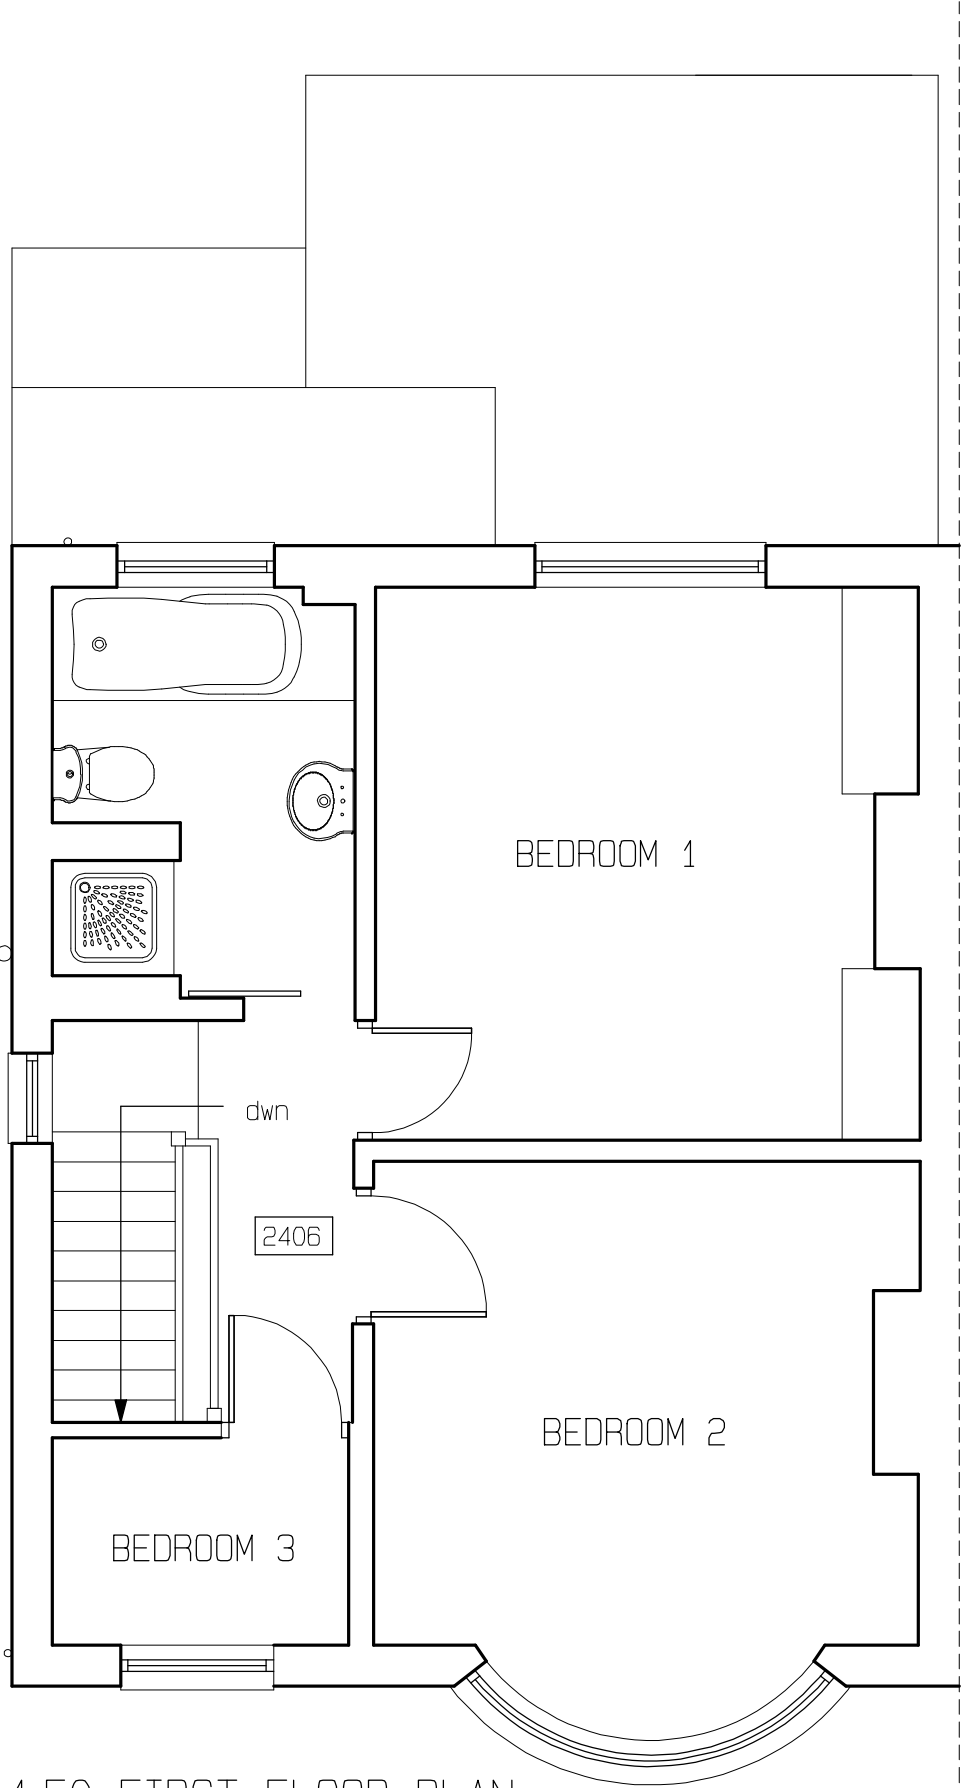

1:50 FIRST FLOOR PLAN

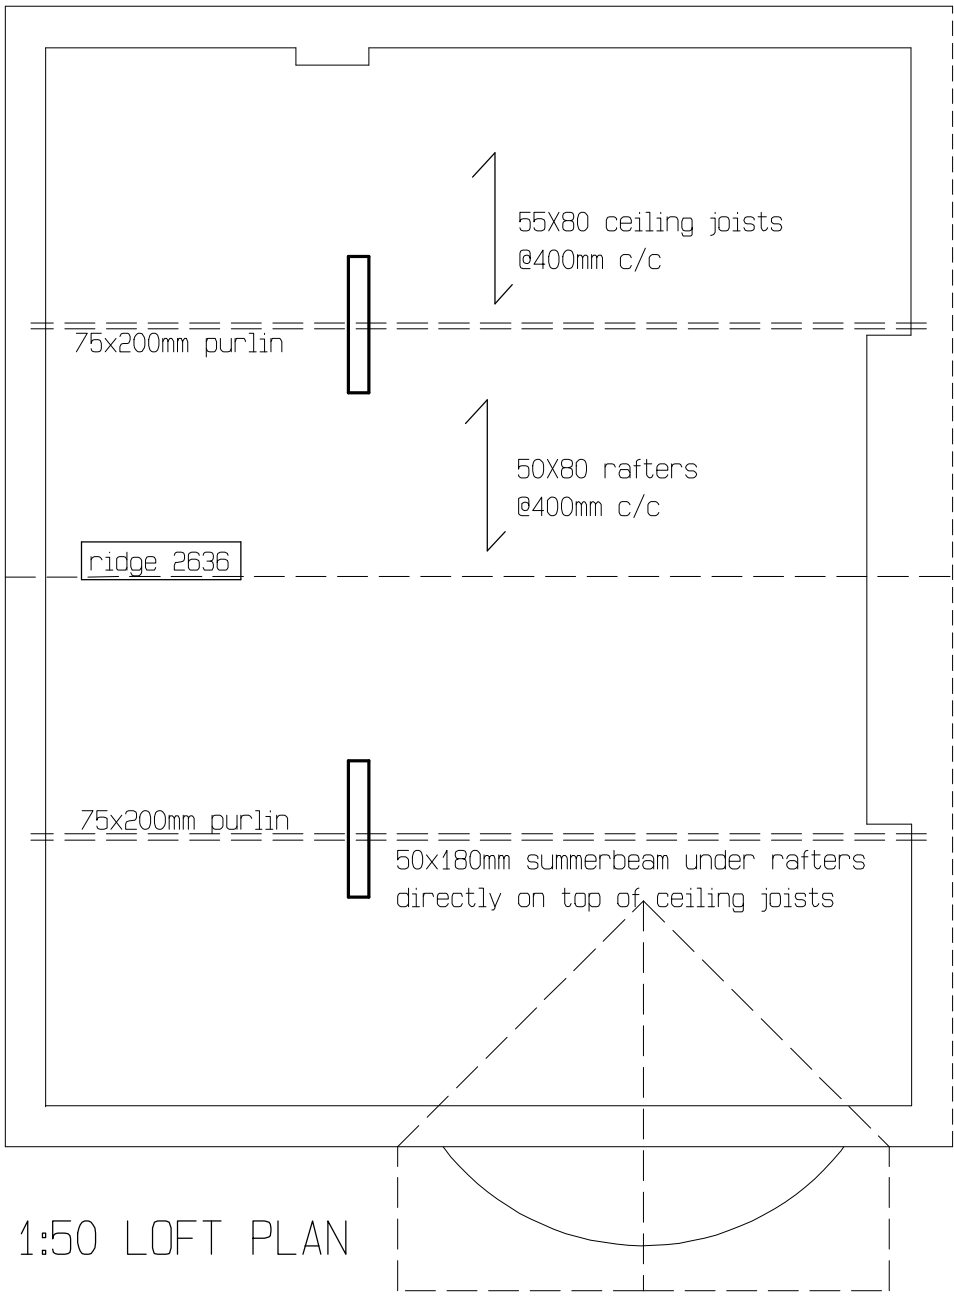

1:50 LOFT PLAN

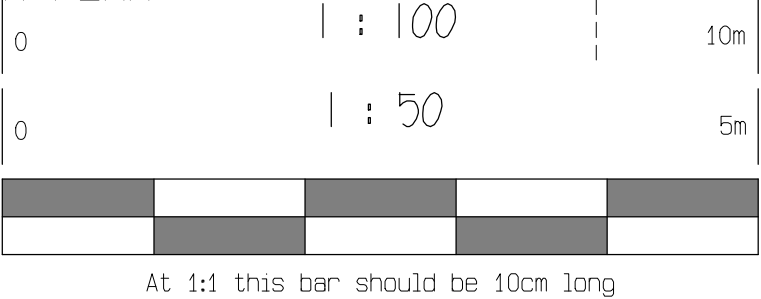

rev	date	description		
 30 Stainburn Drive, Moortown, Leeds, LS17 6NX Tel: 07792305719 Email: hannah@hbarchitectural.co.uk Website: www.hbarchitectural.co.uk		Drawing Title: SURVEY DRAWING		Client: RYAN WALKER
		Project Title: PROPOSED ALTERATIONS		
		186 ASHBY ROAD		
		HINCKLEY		
Drawing No. : 2839-01		Revision : /		Created On : 22/12/23 Scale : as noted
				Page size: A2