


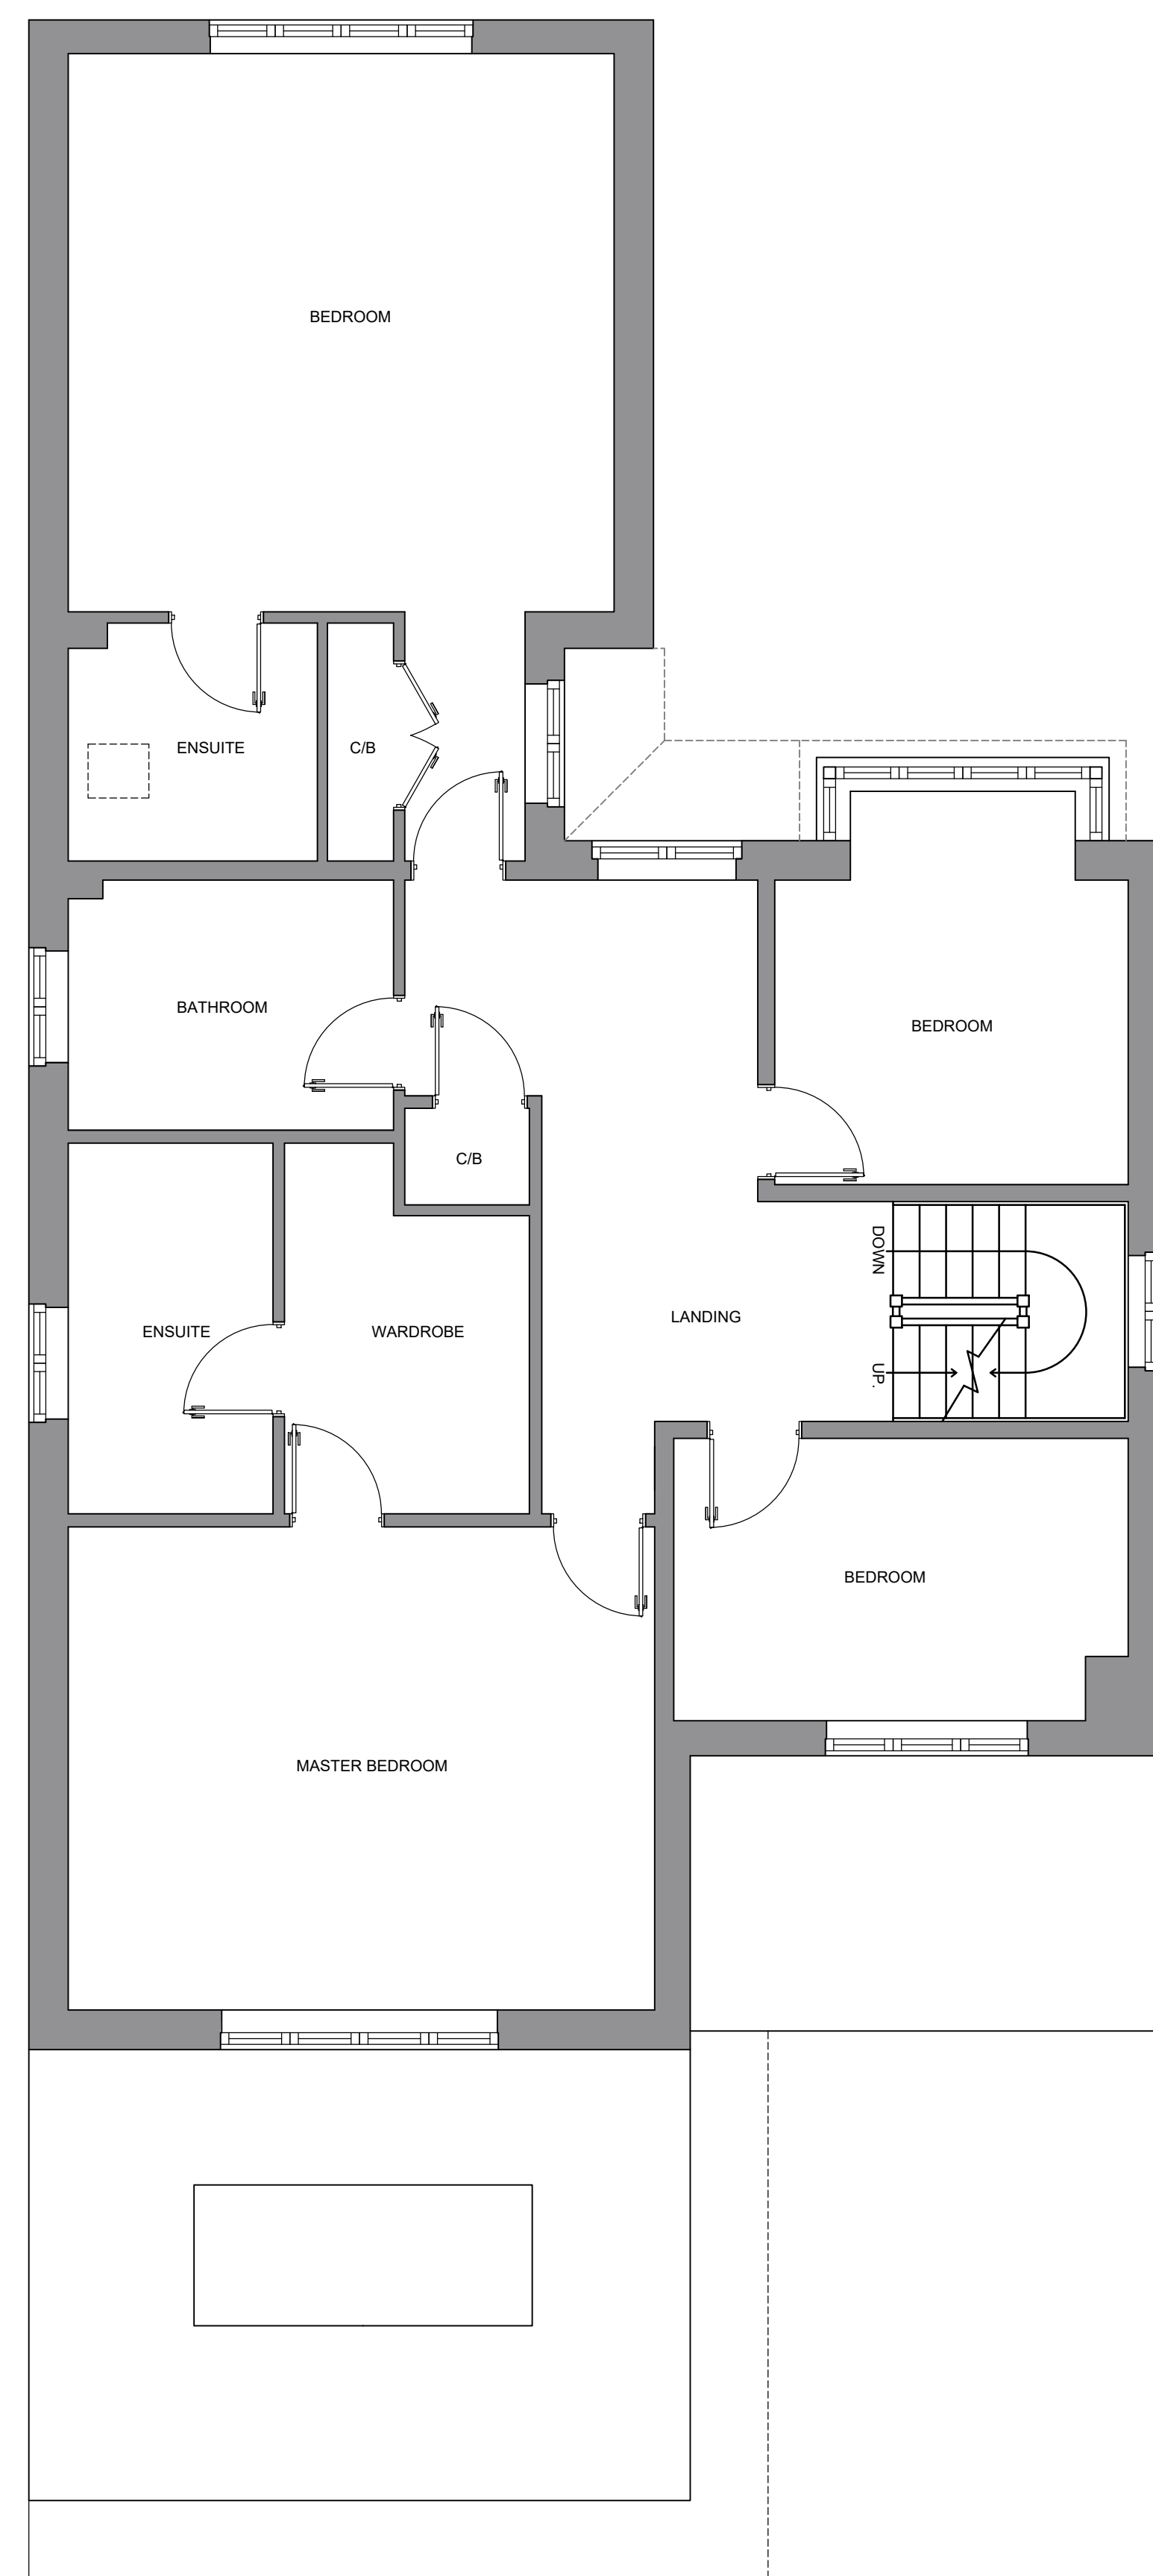


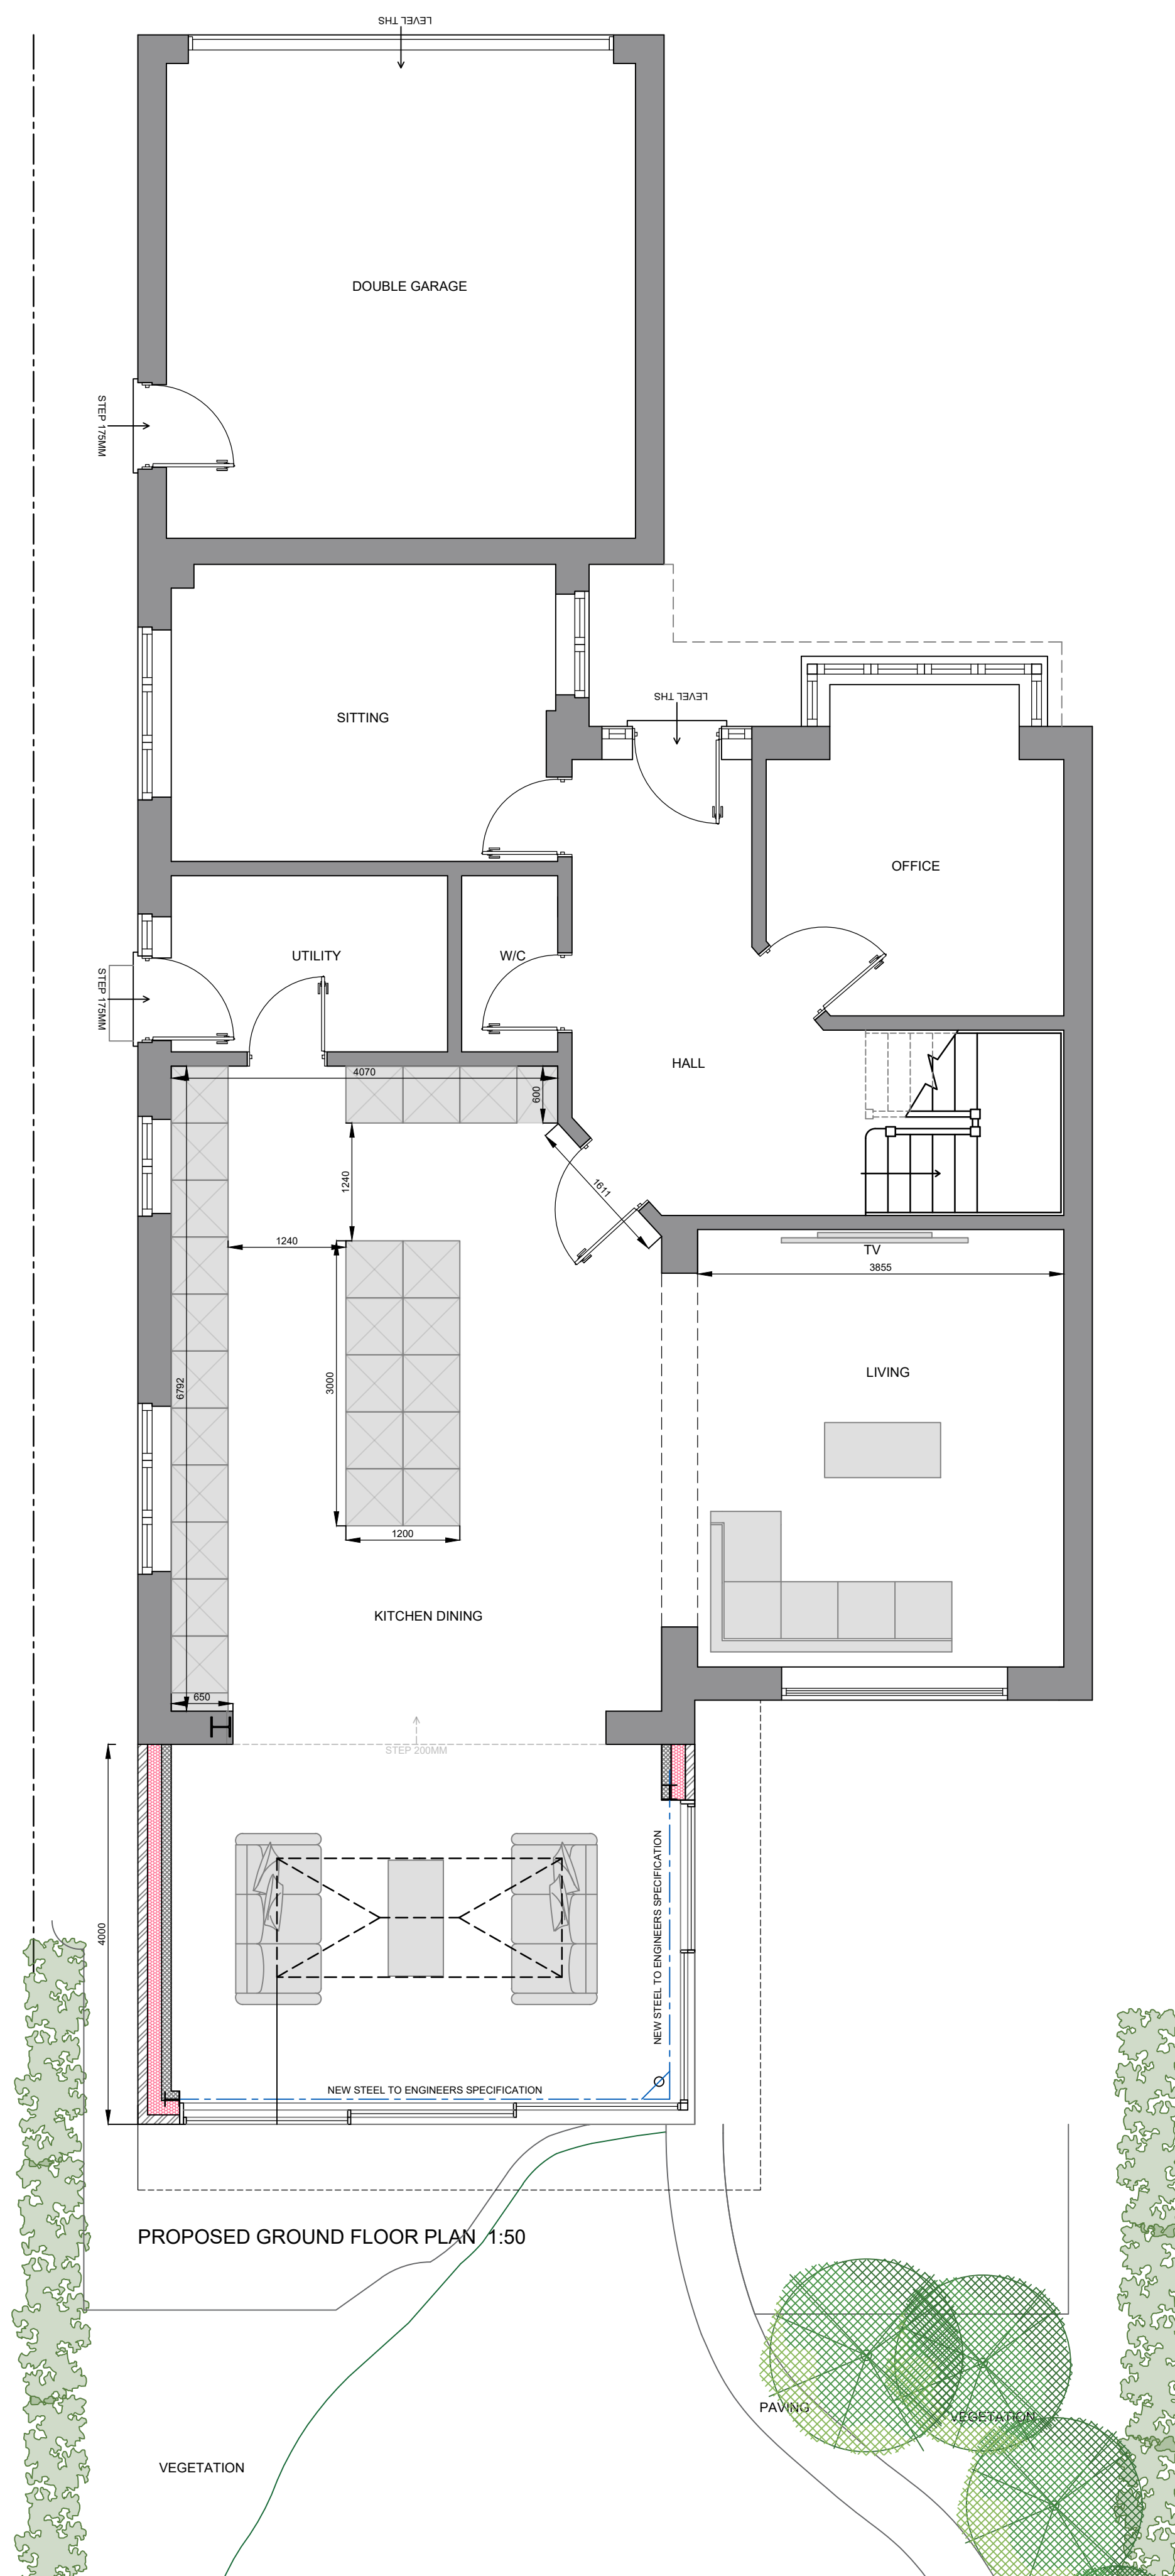


PROPOSED FIRST FLOOR PLAN 1:50

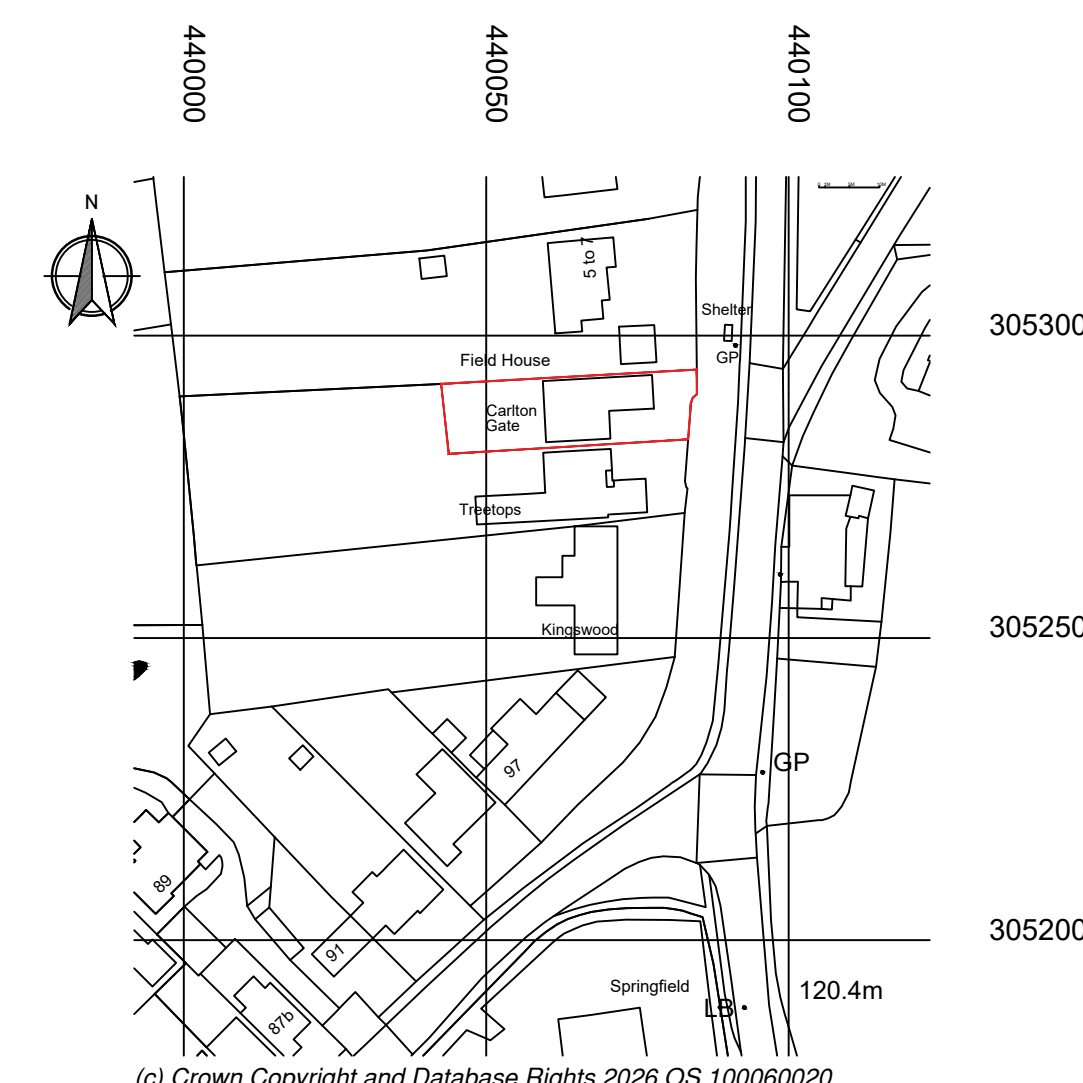


(c) Crown Copyright and Database Rights 2026 OS 100060020
SITE LOCATION PLAN 1:1250

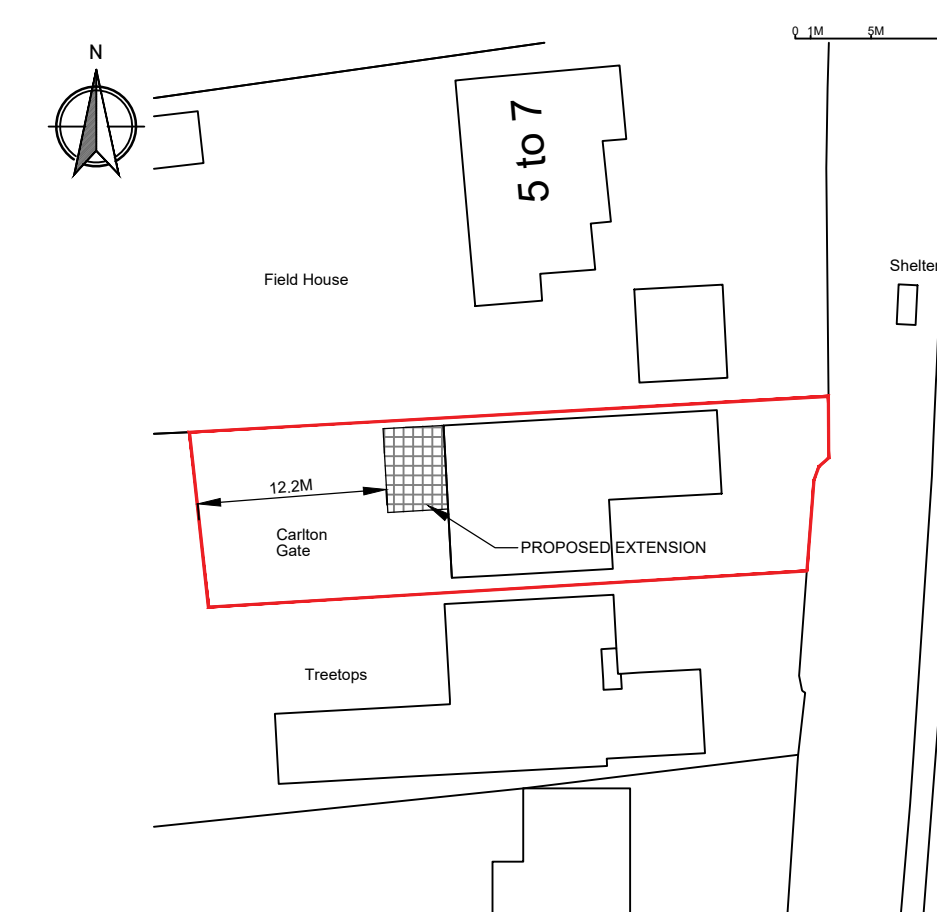

BLOCK PLAN 1:500

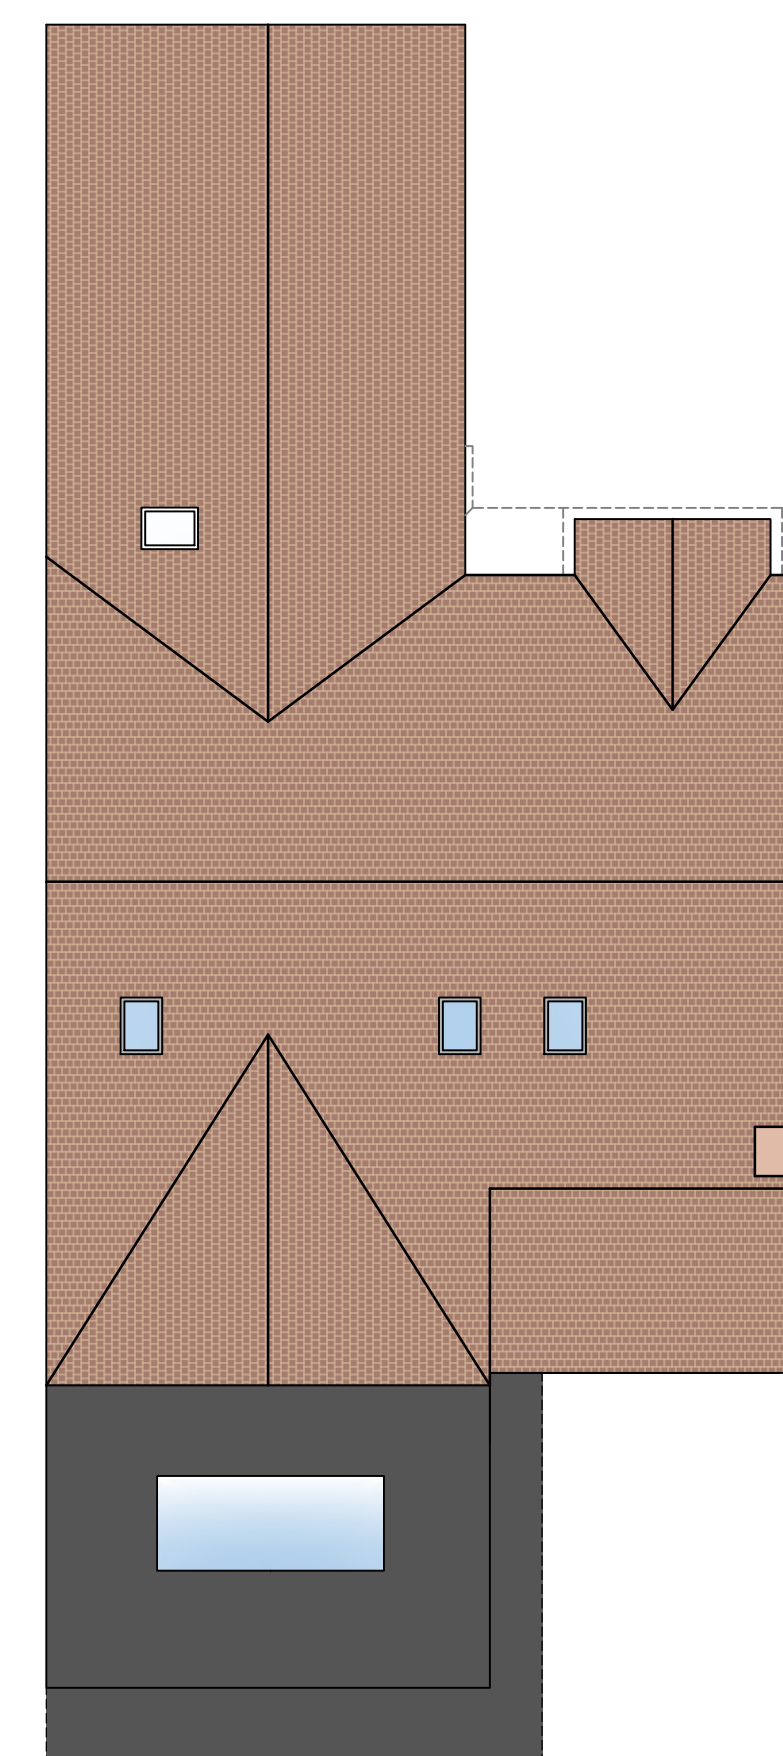

PROPOSED ROOF PLAN 1:100

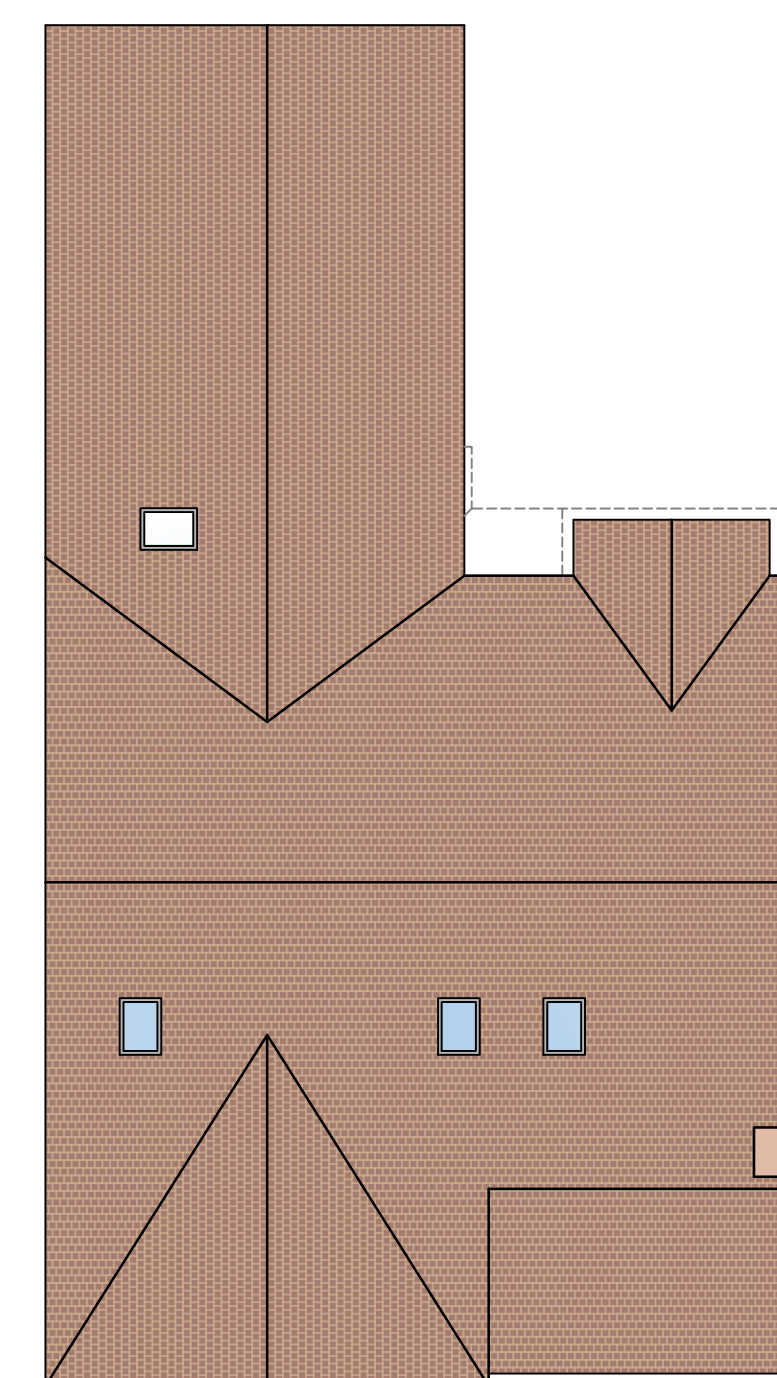

EXISTING ROOF PLAN 1:100

[illegible]

DRAWING : EXISTING FLOOR PLANS	
DATE : APRIL 26	PROJECT : PROPOSED SINGLE STOREY REAR EXTENSION
SCALE @ A1 : 1:50	CLIENT : WINCHESTER
DRAWING No. 26-27-2	SITE ADDRESS : 5 BARTON ROAD CARLTON CV13 0DB

ALL DIMENSIONS TO BE CHECKED ON SITE PRIOR TO COMMENCEMENT. PLANS TO BE SCALED FOR PLANNING PURPOSES ONLY.
ANY DEVIATIONS FROM PLANS OR STRUCTURAL ALTERATIONS ARE TO BE NOTIFIED IMMEDIATELY OR WILL BE CARRIED OUT AT THE CLIENTS RISK.
ANY BUILDING WORKS UNDERTAKEN BEFORE ALL NECESSARY LOCAL AUTHORITY APPROVALS HAVE BEEN OBTAINED ARE AT CLIENTS OWN RISK.
THE DRAWINGS PRESENTING THE COPYRIGHT OF THE ART OF BUILDING LTD AND MUST NOT BE DUPLICATED OR PASSED WITHOUT PRIOR CONSENT
THE DRAWING REMAINS THE PROPERTY OF THE ART OF BUILDING LTD. PLANS FOR IN FULL, BY CLIENT. PLANS FOR IN FULL, THIS DRAWING
IS NOT TO BE BUILT FROM WITHOUT PERMISSION FROM THE ART OF BUILDING LTD.
ANY REVISED DRAWINGS OR ADDITIONAL STRUCTURAL DESIGN REQUESTED, AFTER AGREED DESIGN OR LOCAL AUTHORITY APPROVALS HAVE
BEEN GAINED WILL FORM AN ADDITIONAL COST TO THE CLIENT.

DRAWING SIGNED AND APPROVED BY:

PRINT NAME : SIGNATURE : DATE :

TAOB.®

Thoughtful Architecture

The Art of Building Ltd
t: 01509 891105
e: info@taob.co.uk w: taob.co.uk

45 Maplewell Road
Woodhouse Eaves
Leicestershire LE12 8RG