




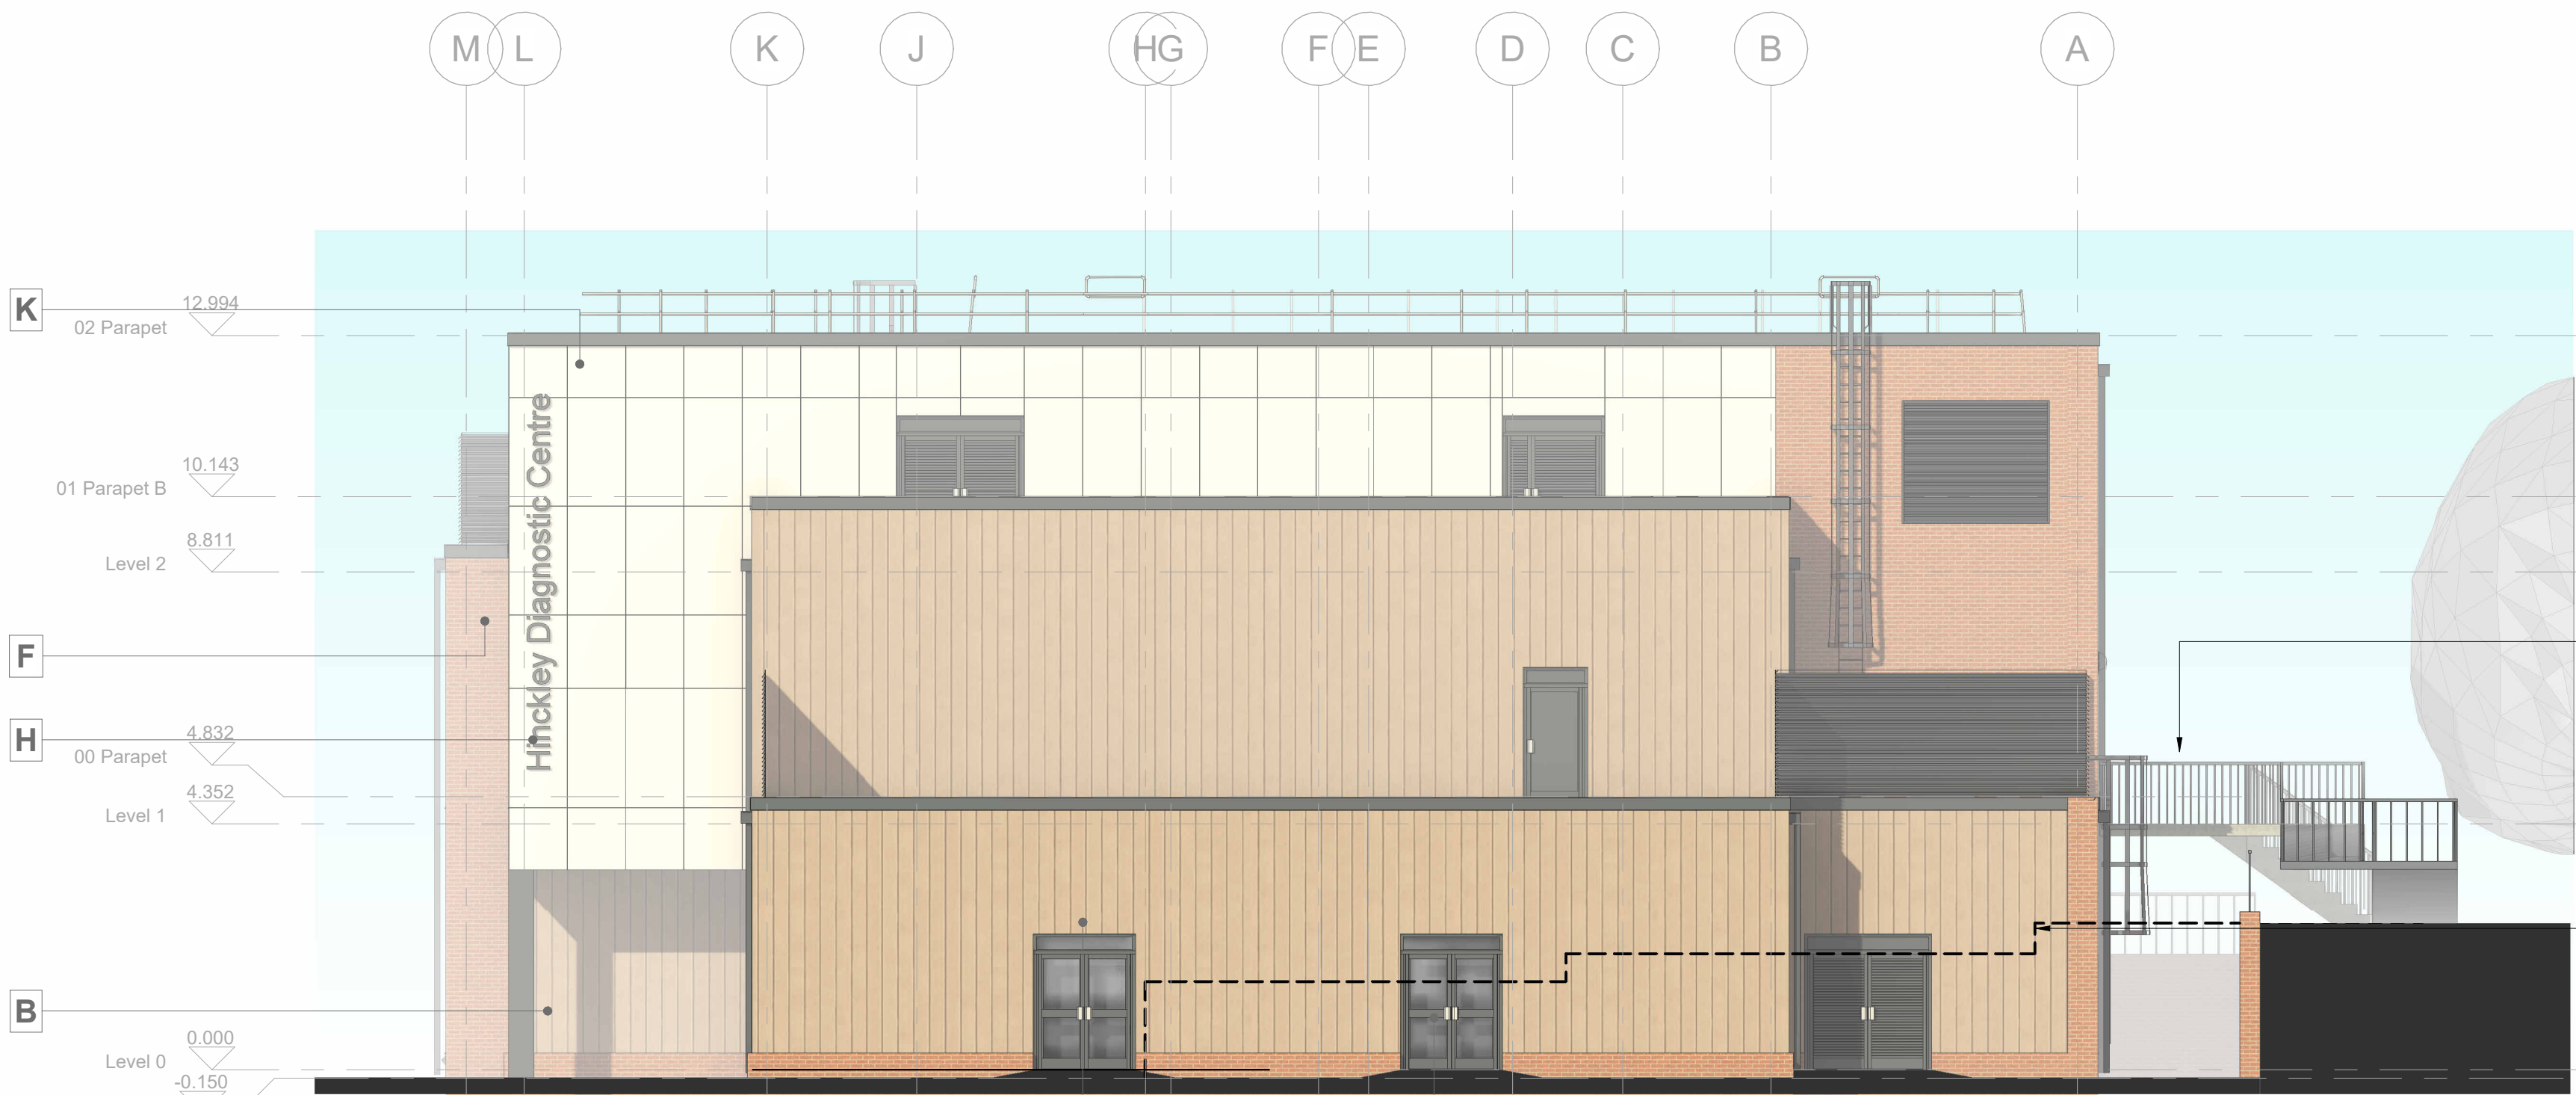


South Elevation
1 : 100

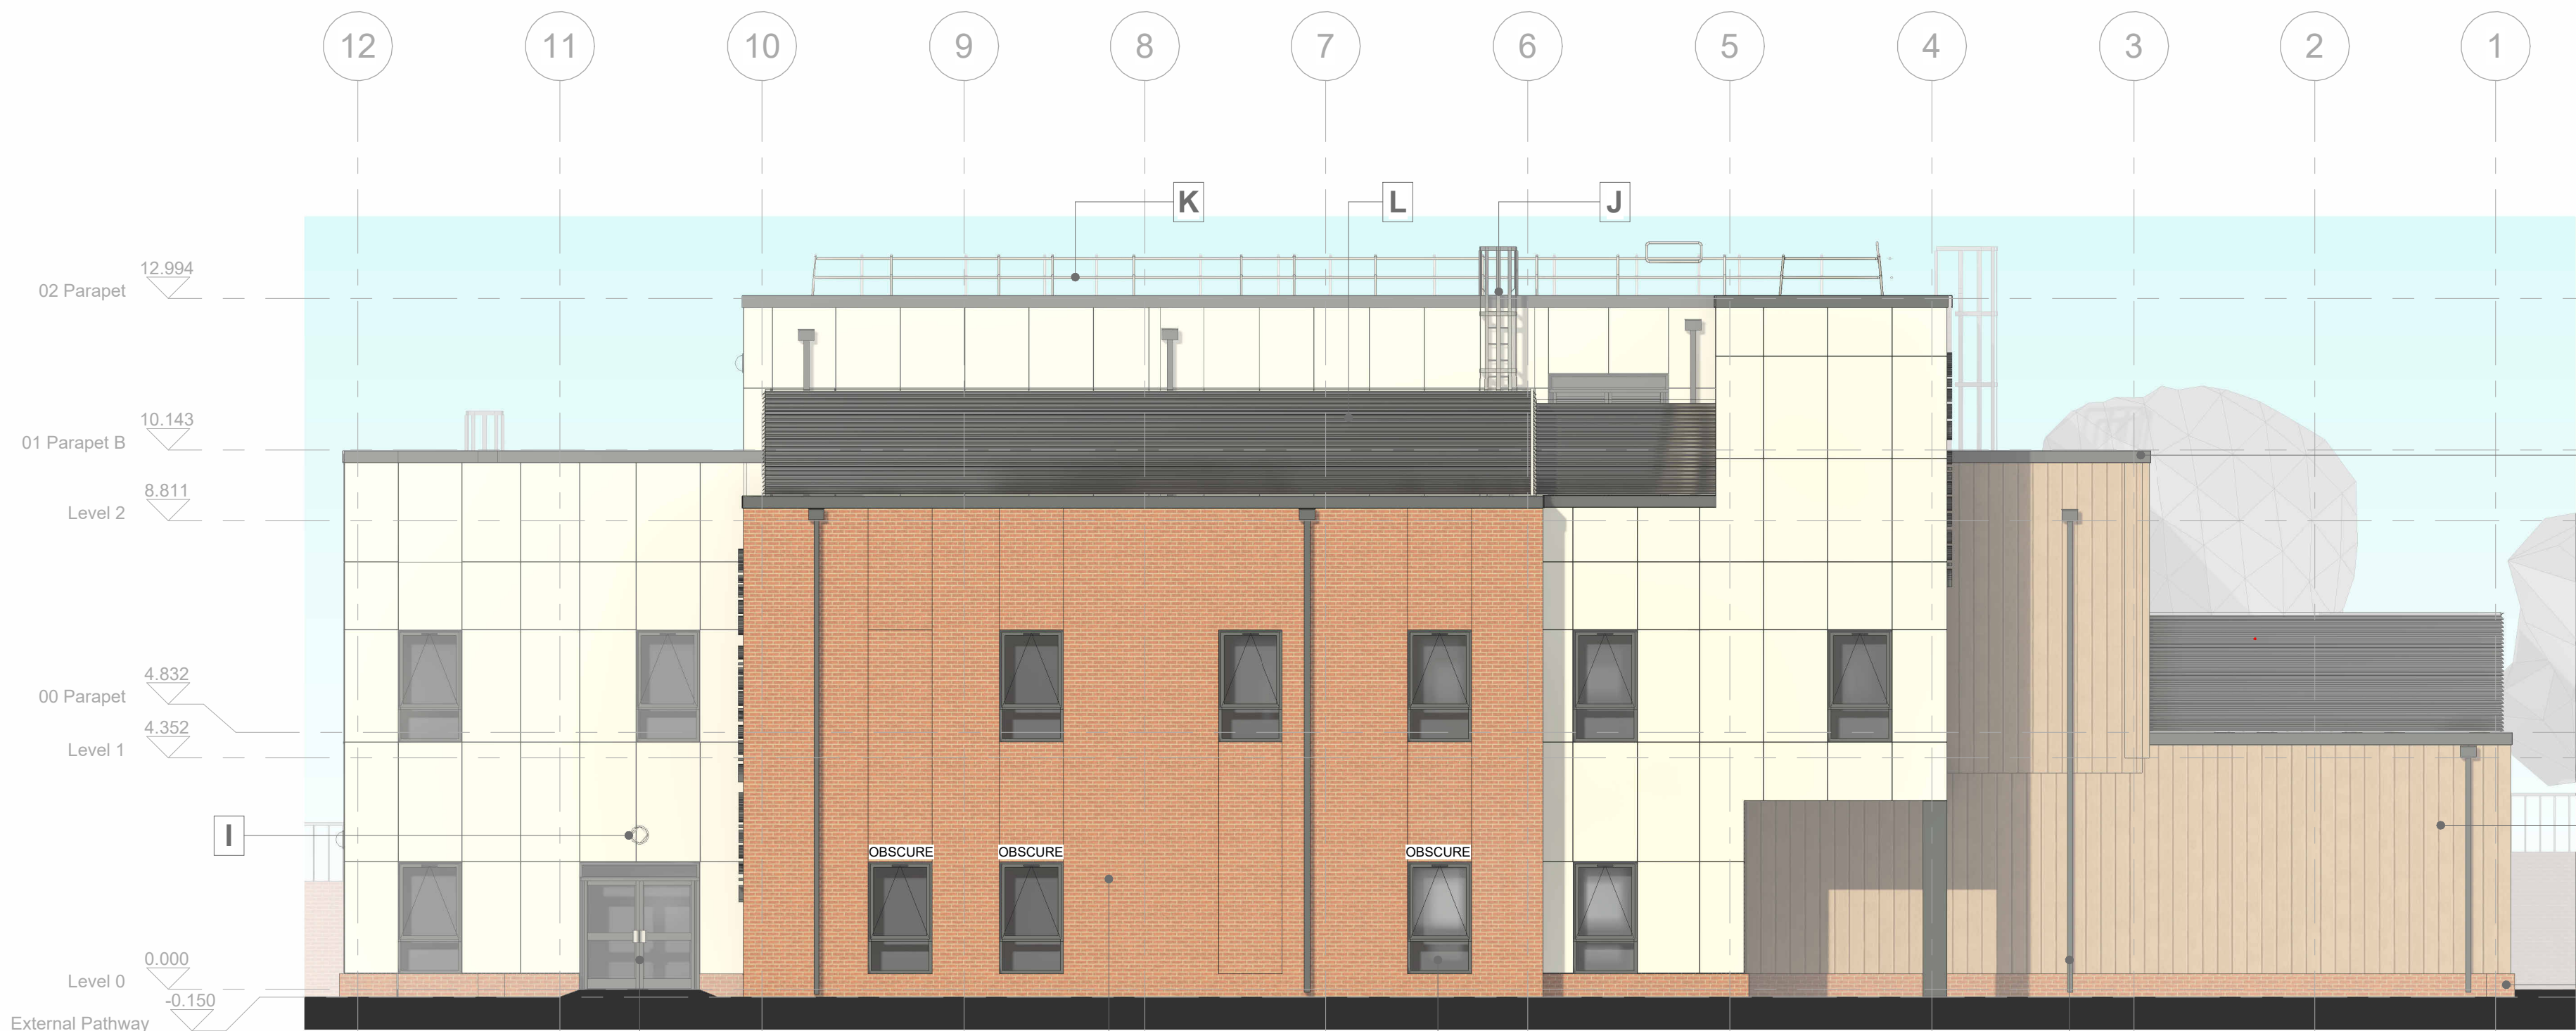


West Elevation
1 : 100

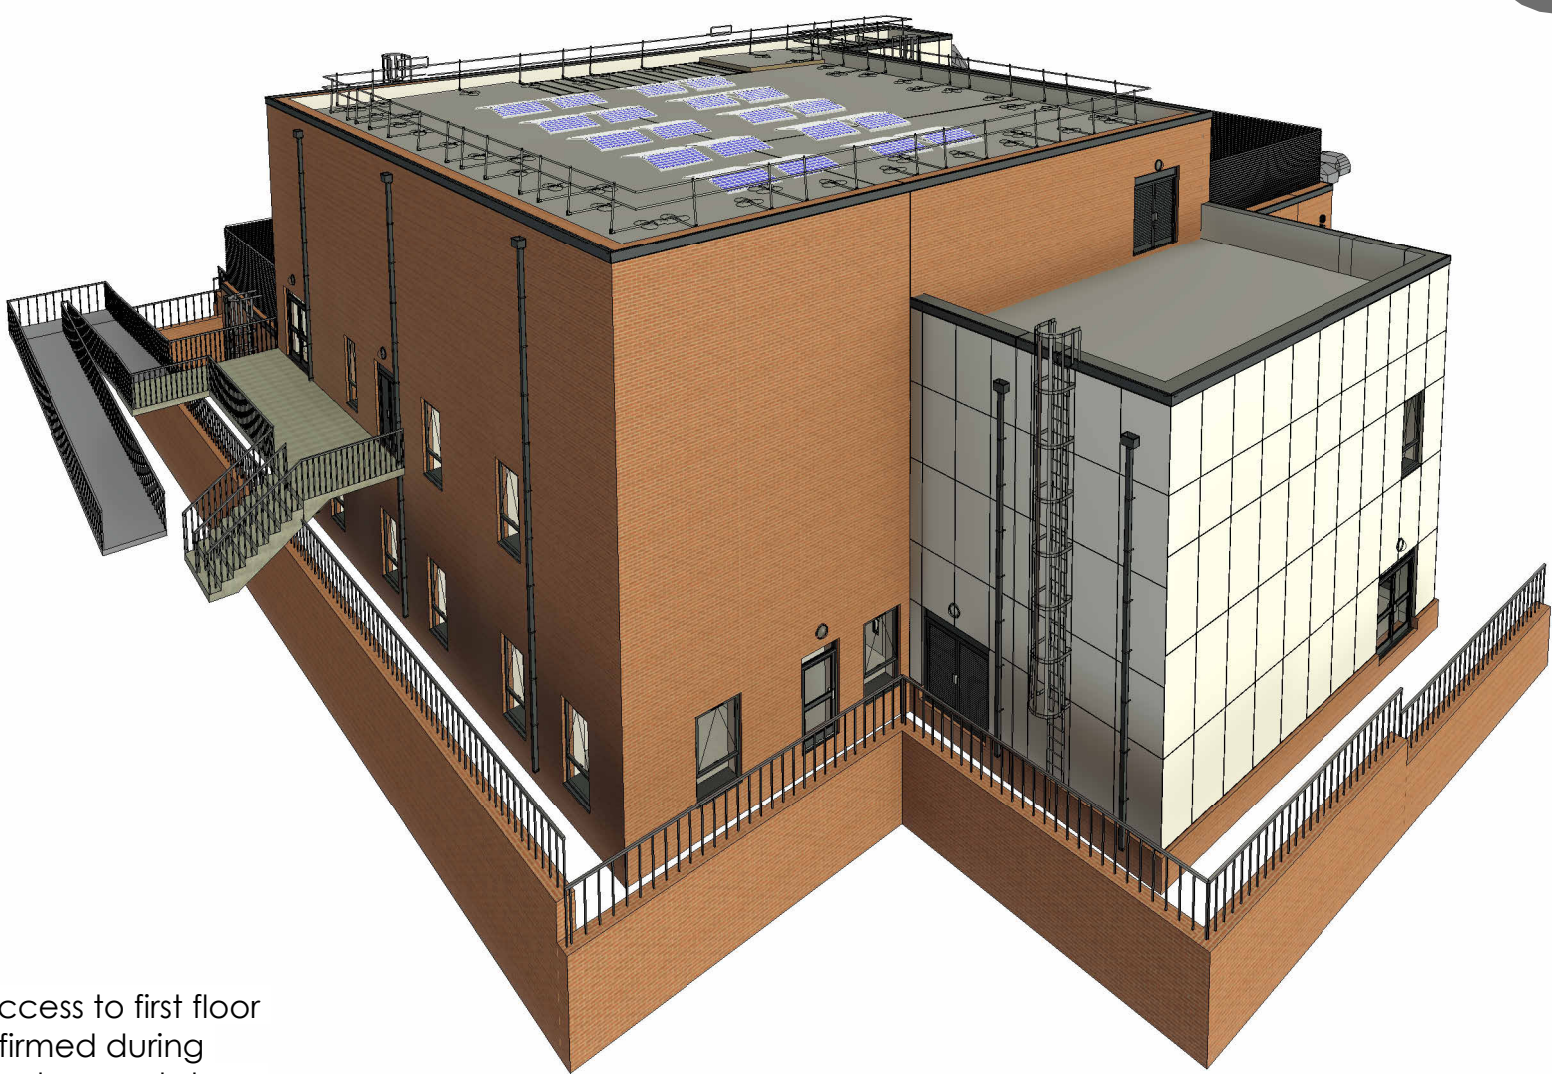

North East 3D View

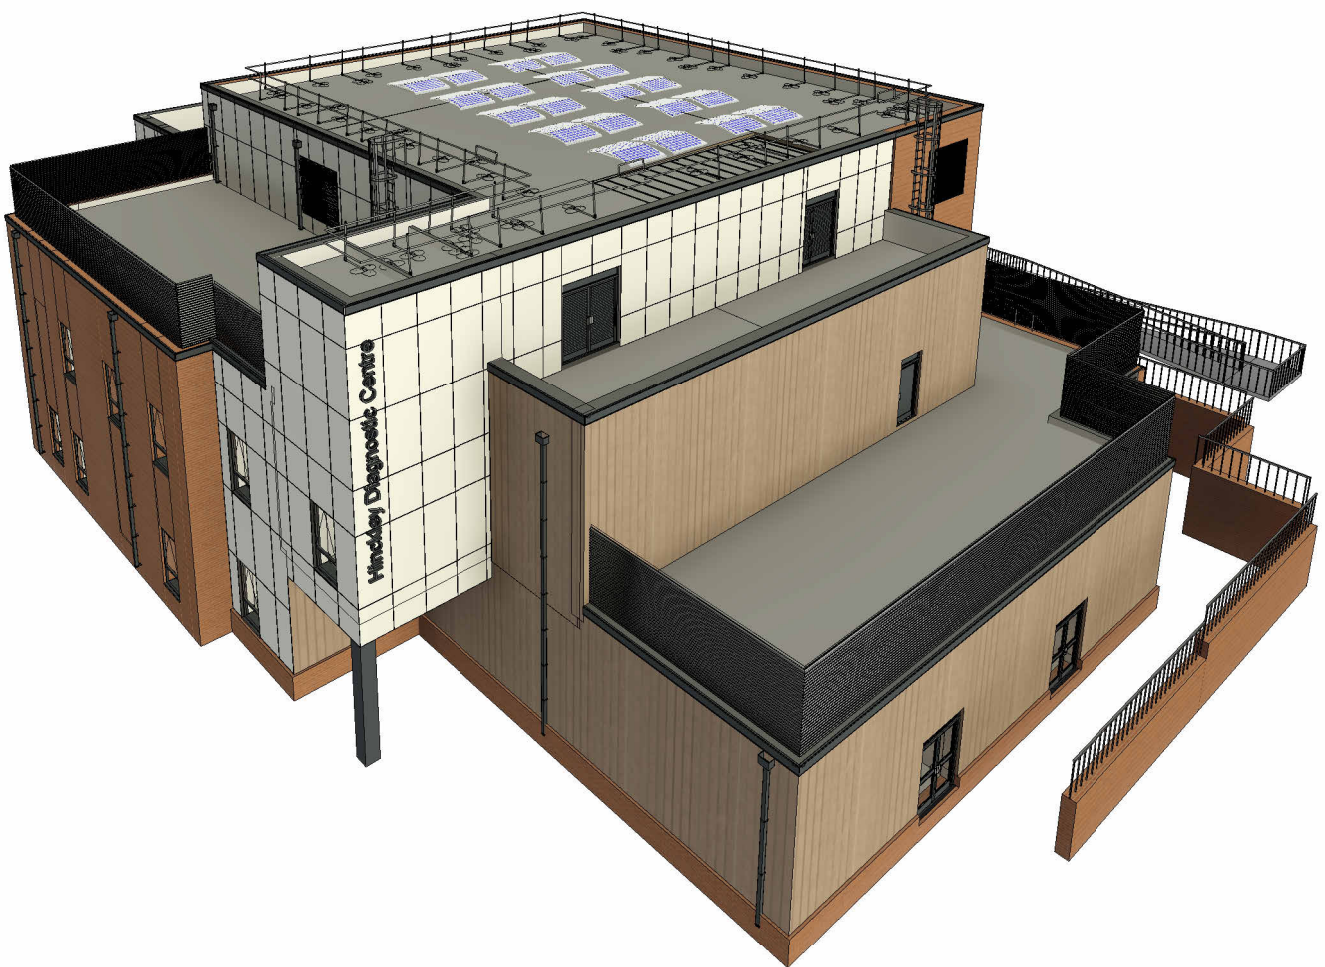

South West 3D View

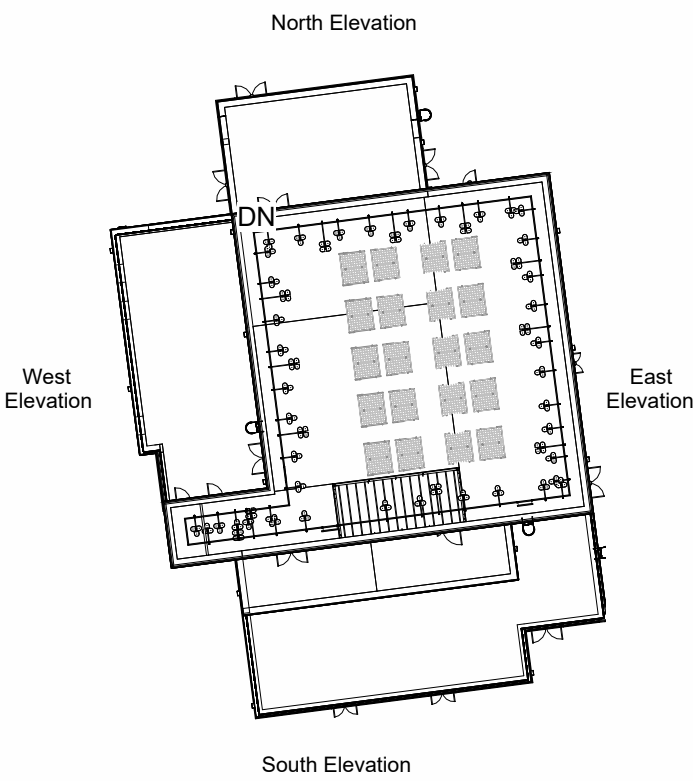


Rockpanel Cladding Colours



Material_Key

A	Red Brick Plinth
B	Rockpanel RAL 9016
C	Cedral Click Sand Yellow C71
D	Aluminium Windows RAL 7016
E	Aluminium Doors RAL 7016
F	GRP Profiled Fascia RAL 7016
G	Aluminium Rainwater Goods RAL 7016
H	Building Signage RAL 7016
I	Bulkhead Lighting
J	CAT Ladder
K	Ballasted Handrail System
L	Louvre Screen RAL 7016
M	Louvre Panel RAL 7016
N	Standard Red Brick above DPC

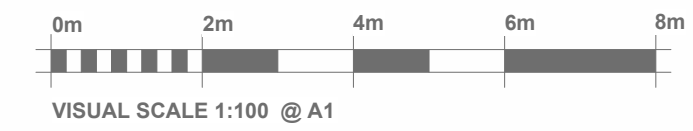

P5	Green rockpanel replaced with Cedral click due to planning feedback	KC	EB	29/01/24
P4	For stage 3 submission	KC	EB	12/01/24
P3	Updated in line with fire consultant comments	ED	EB	07/12/23
P2	RIBA Stage 3 design development updates	ED	EB	30/11/23
P1	Updated to RIBA stage 2 redesign	AJ	EB	18/10/23
REV	DESCRIPTION	BY	CHK	DATE

DarwinGroup
Construction Has Evolved

www.darwingroupltd.co.uk - tel: 01939 252909						
CLIENT TITLE NHS Property Services						
PROJECT TITLE Hinckley District Hospital Community Diagnostic Centre						
PROJECT ADDRESS Mount Rd / Hinckley / LE10 1AG						
DRAWING TITLE Elevations South & West						
DRAWING REFERENCE						
180731 — DGL — 01 — XX — DR — A — 2100						
PROJECT	ORIGINATOR	VOLUME	LEVEL	TYPE	ROLE	NUMBER
11/07/23	NS	LS	2080 m			
ISSUE DATE	INITIAL ISSUE BY	INITIAL CHECKED BY	GIFA			
S0	Initial Status	As indicated	A1	P5		
STATUS CODE	STATUS DESCRIPTION	SCALE	SHEET SIZE	REVISION		