





External access to first floor to be confirmed during design development stage

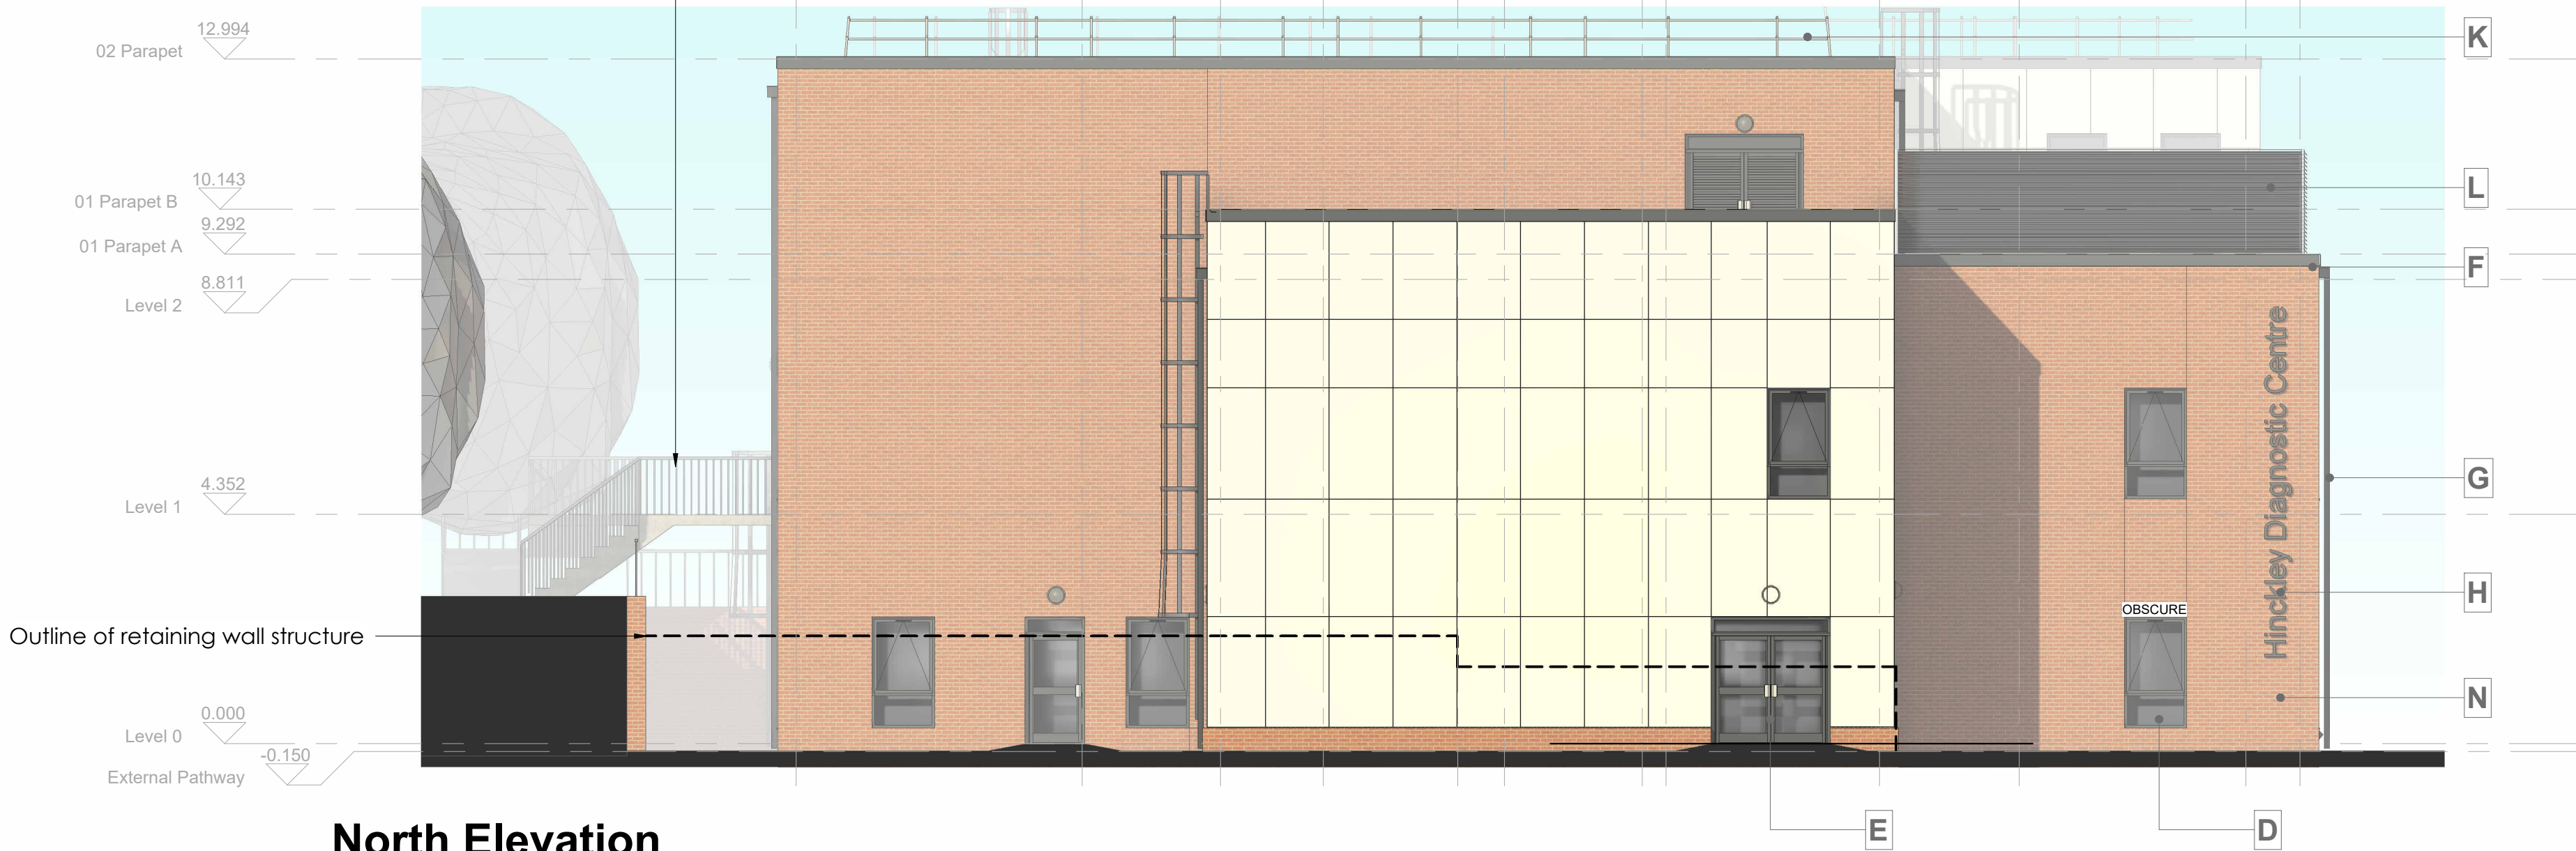


North Elevation
1 : 100

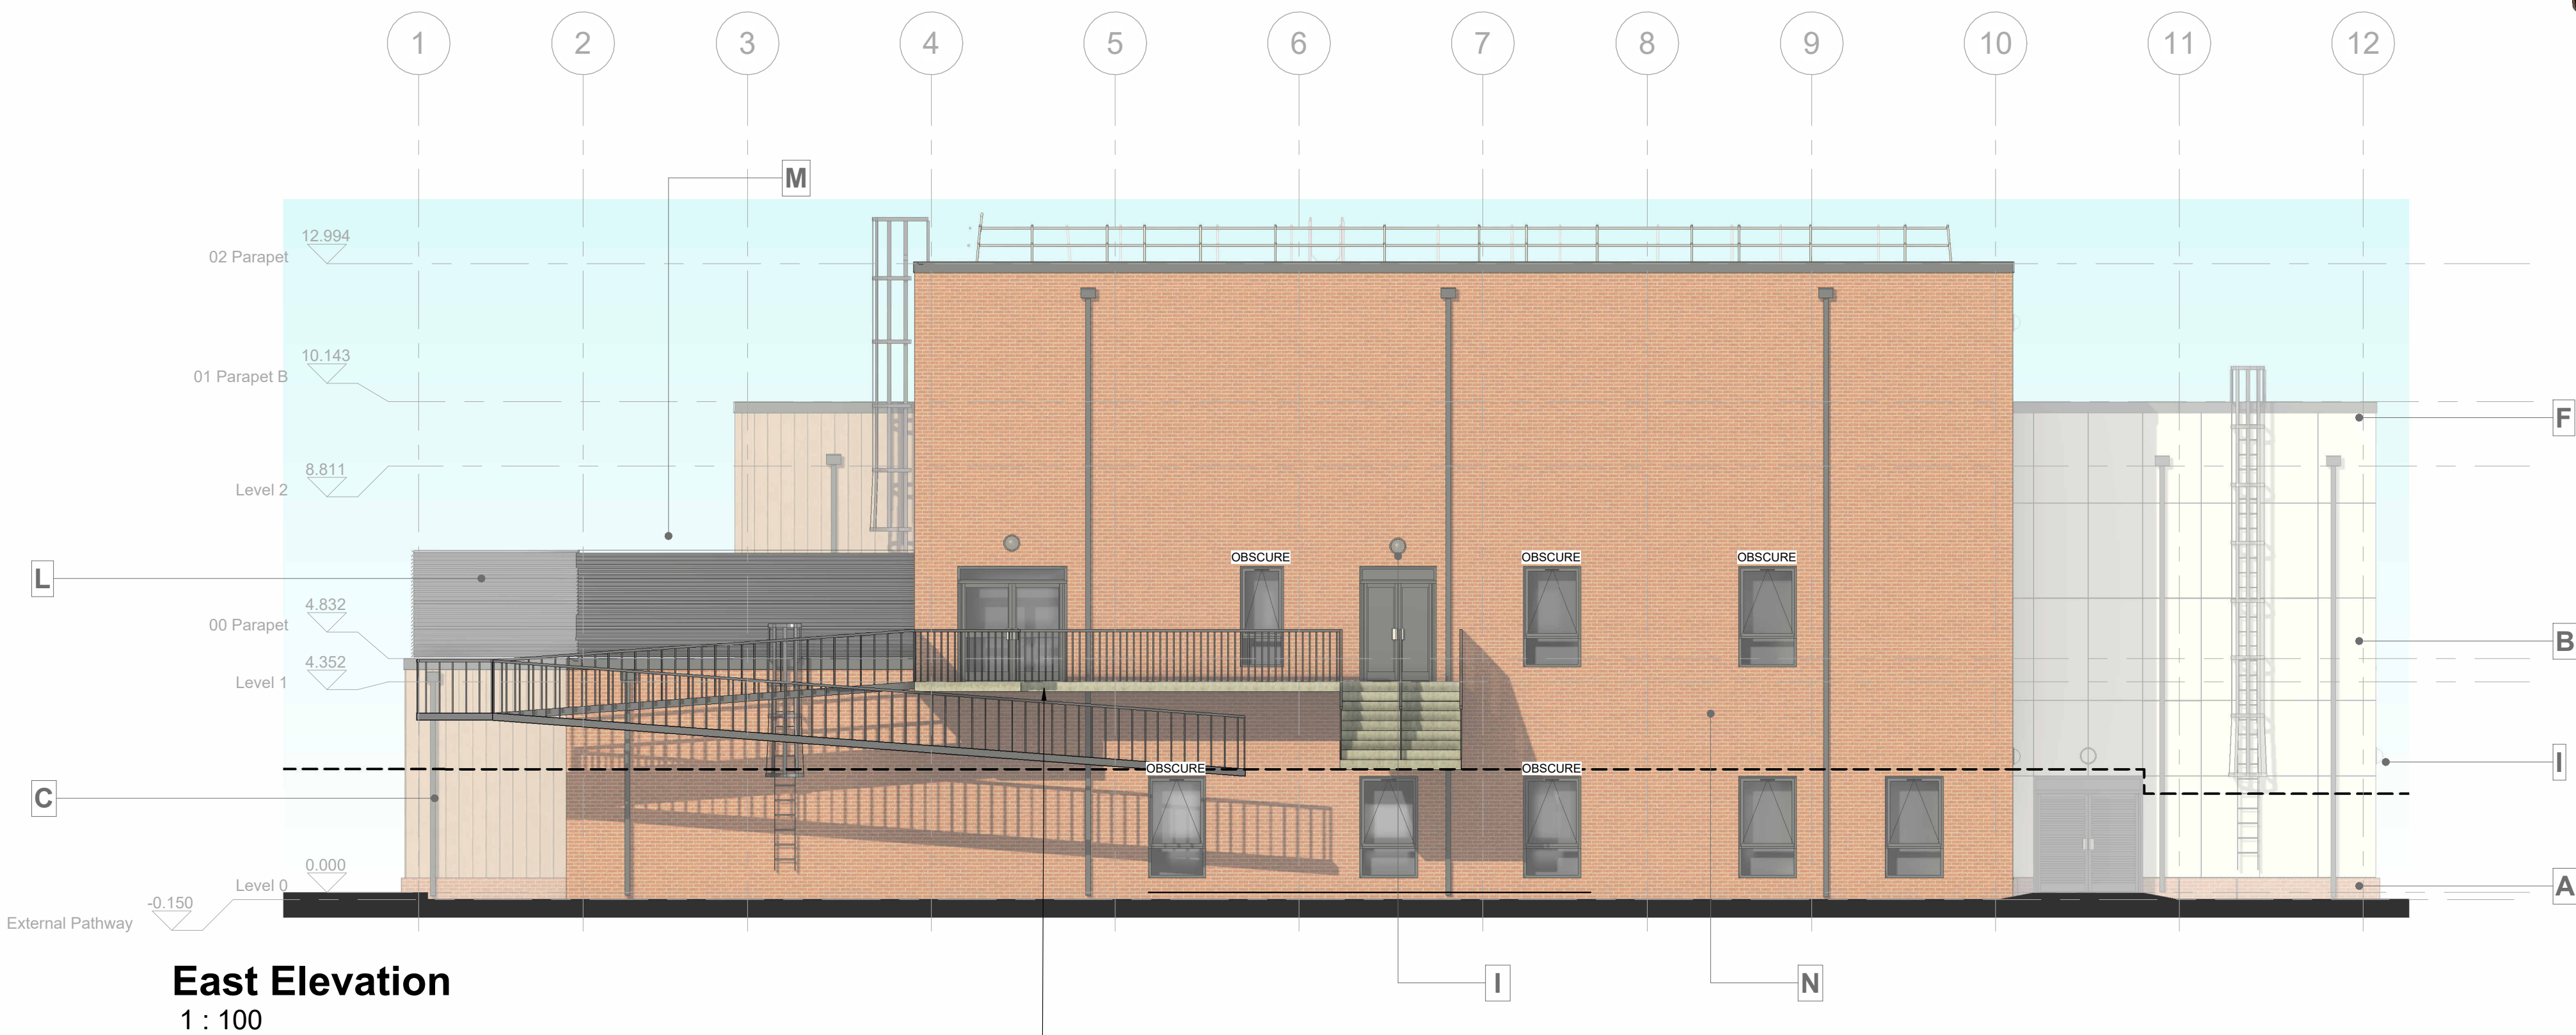


East Elevation
1 : 100


External access to first floor to be confirmed during design development stage

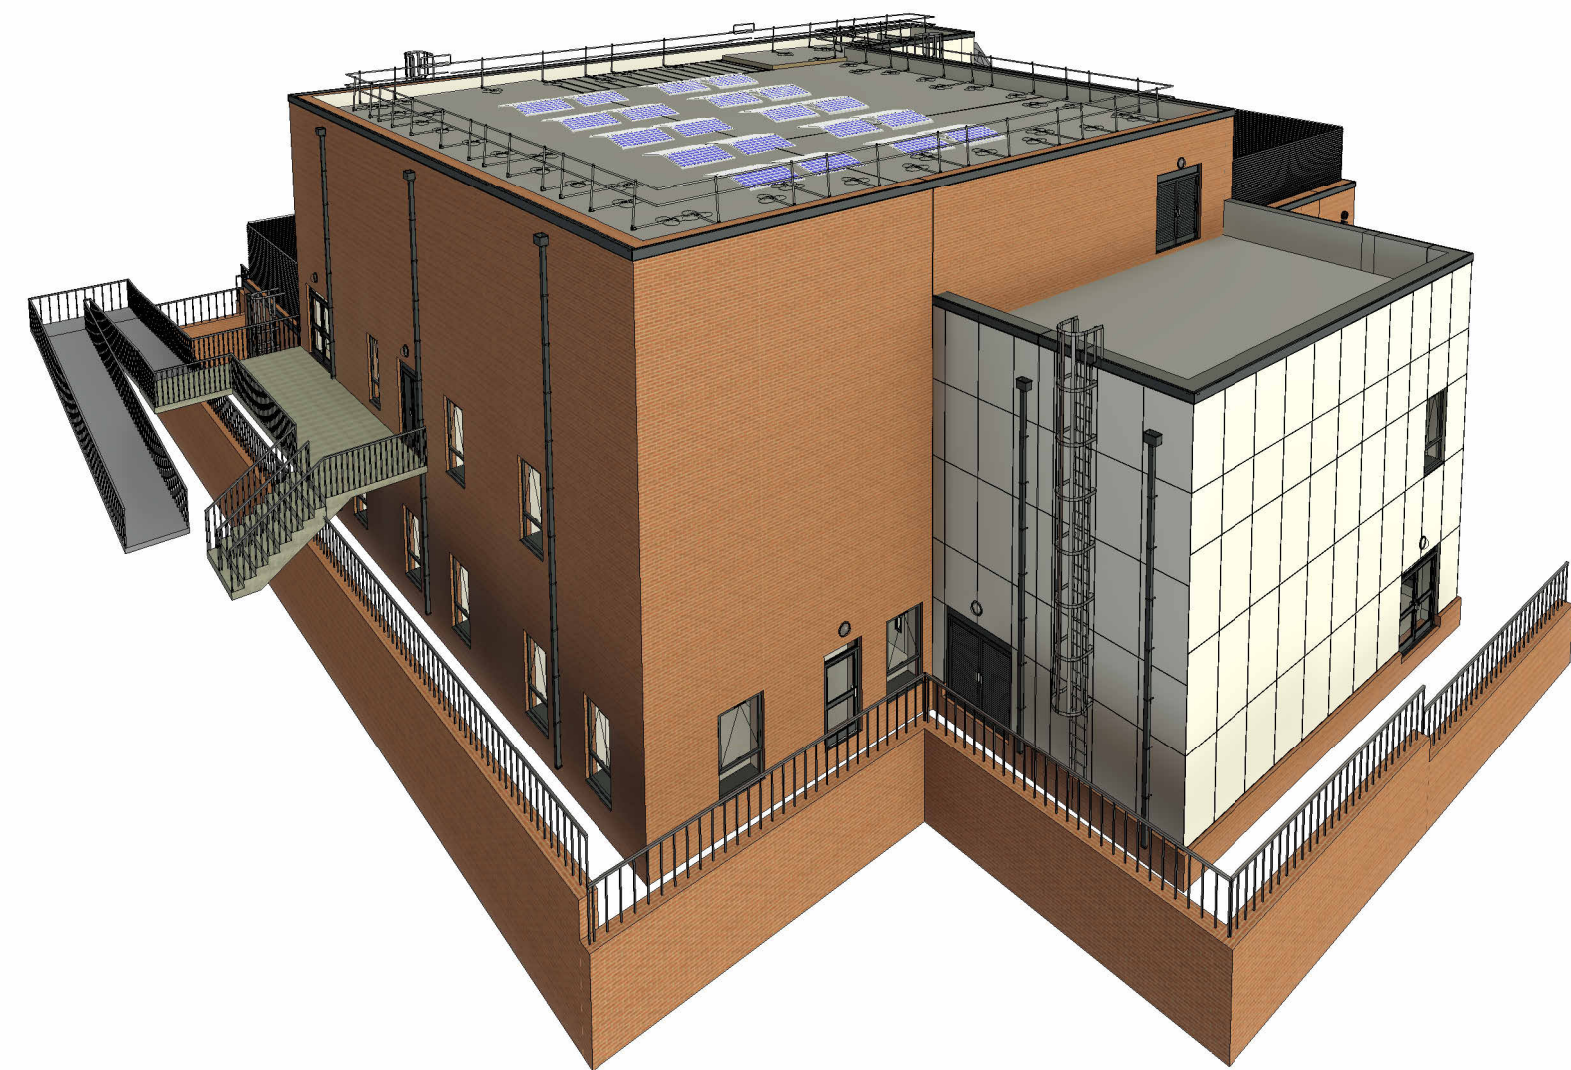

North East 3D View

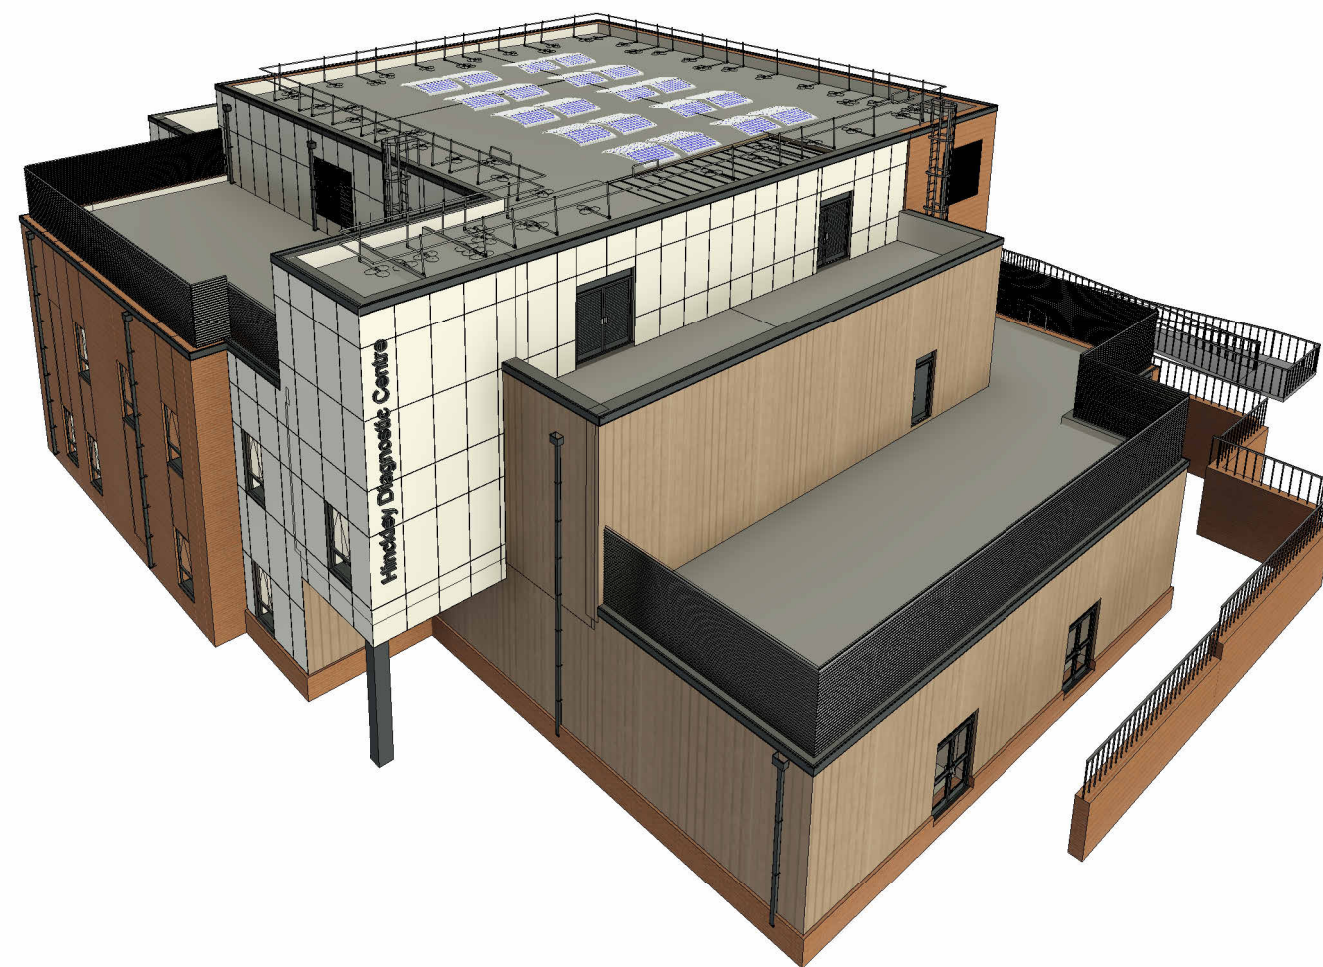

South West 3D View

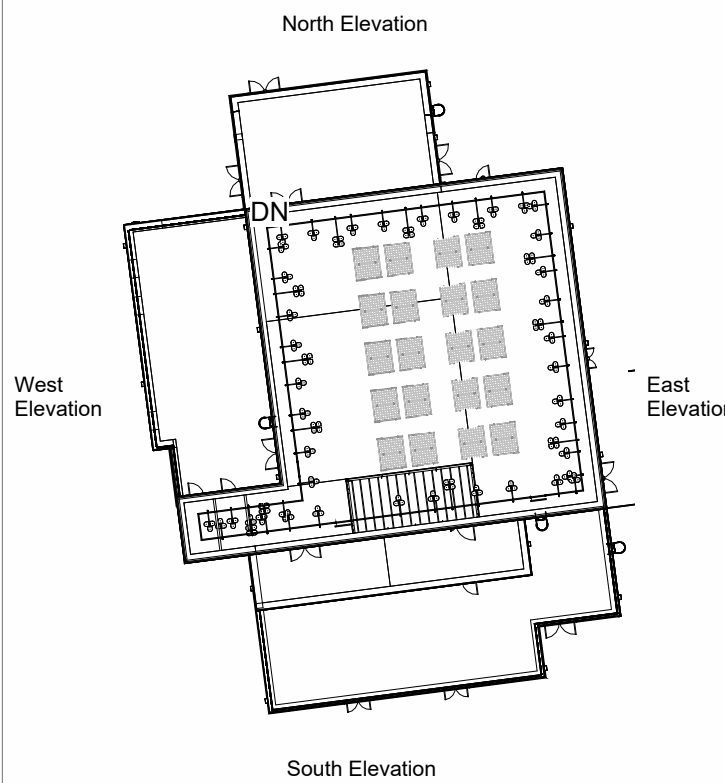


Rockpanel Cladding Colours

RAL 9016
Traffic White

Cedral Click
Sand Yellow C71

Material_Key

A	Red Brick Plinth
B	Rockpanel RAL 9016
C	Cedral Click Sand Yellow C71
D	Aluminium Windows RAL 7016
E	Aluminium Doors RAL 7016
F	GRP Profiled Fascia RAL 7016
G	Aluminium Rainwater Goods RAL 7016
H	Building Signage RAL 7016
I	Bulkhead Lighting
J	CAT Ladder
K	Ballasted Handrail System
L	Louvre Screen RAL 7016
M	Louvre Panel RAL 7016
N	Standard Red Brick above DPC

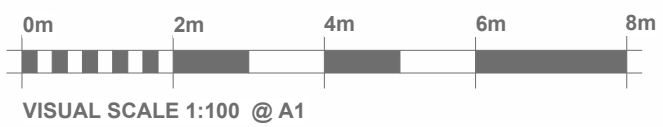

P5	Green rockpanel replaced with Cedral click due to planning feedback	KC	EB	29/01/24
P4	For stage 3 submission	KC	EB	12/01/24
P3	Updated in line with fire consultant comments	ED	EB	07/12/23
P2	Updated in line with updated module sizes	ED	EB	21/11/23
P1	Updated to RIBA stage 2 redesign	AJ	EB	18/10/23
REV	DESCRIPTION	BY	CHK	DATE

DarwinGroup
Construction Has Evolved

www.darwingroupltd.co.uk - tel: 01939 252909

CLIENT TITLE
NHS Property Services

PROJECT TITLE
Hinckley District Hospital Community Diagnostic Centre

PROJECT ADDRESS
Mount Rd / Hinckley / LE10 1AG

DRAWING TITLE
Elevations North & East

DRAWING REFERENCE 180731 - DGL - 01 - XX - DR - A - 2101					
PROJECT	ORIGINATOR	VOLUME	LEVEL	TYPE	ROLE NUMBER
11/07/23	NS	LS	2080 m²		
ISSUE DATE	INITIAL ISSUE BY	INITIAL CHECKED BY	GIFA		
01	Initial Status	As indicated	A1	P5	
STATUS CODE	STATUS DESCRIPTION	SCALE	SHEET SIZE	REVISION	